
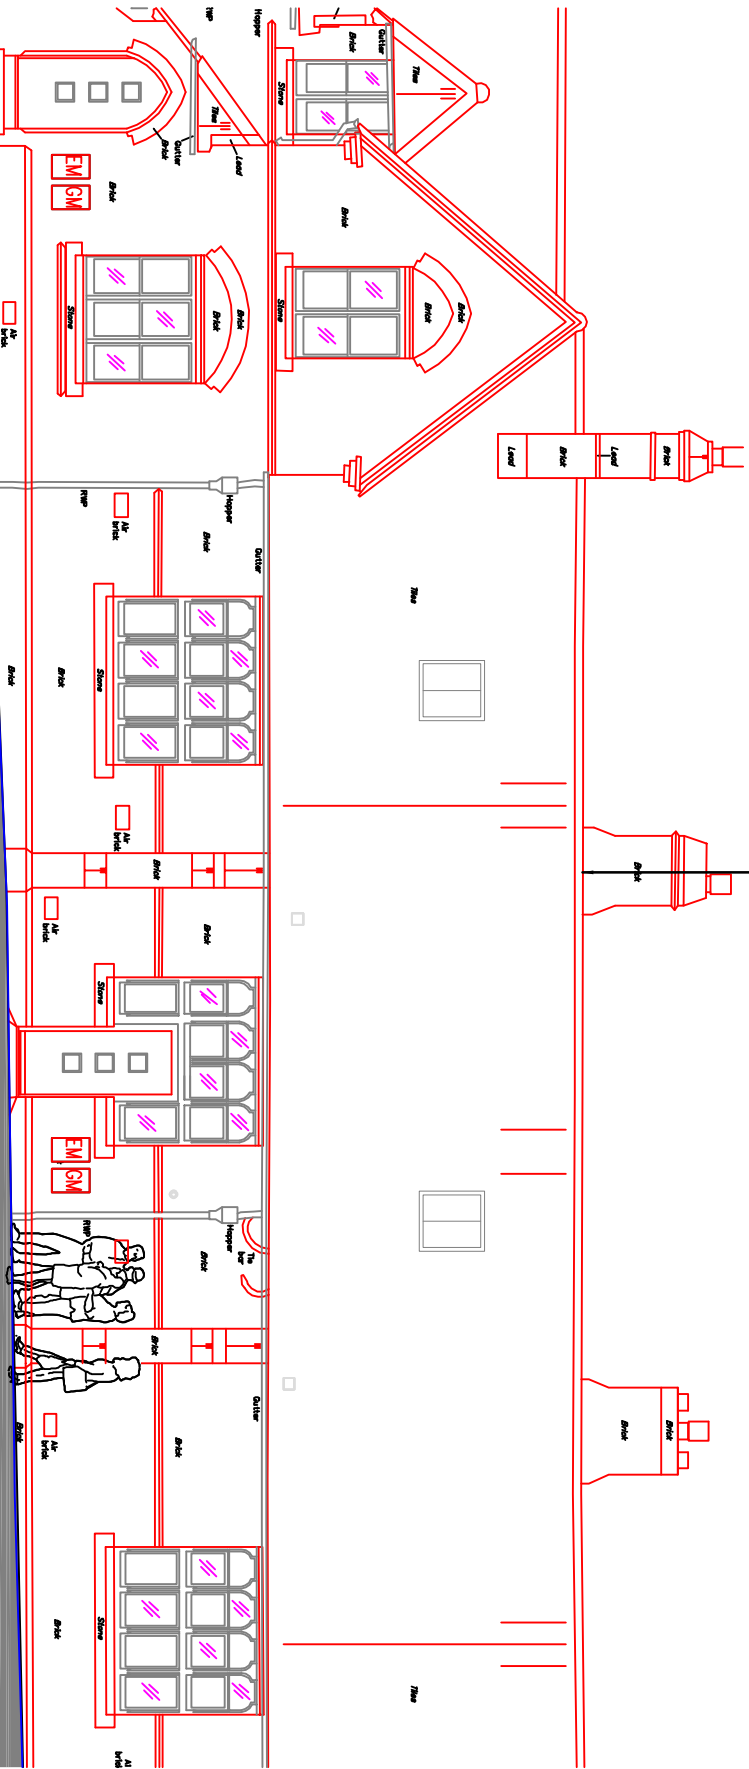
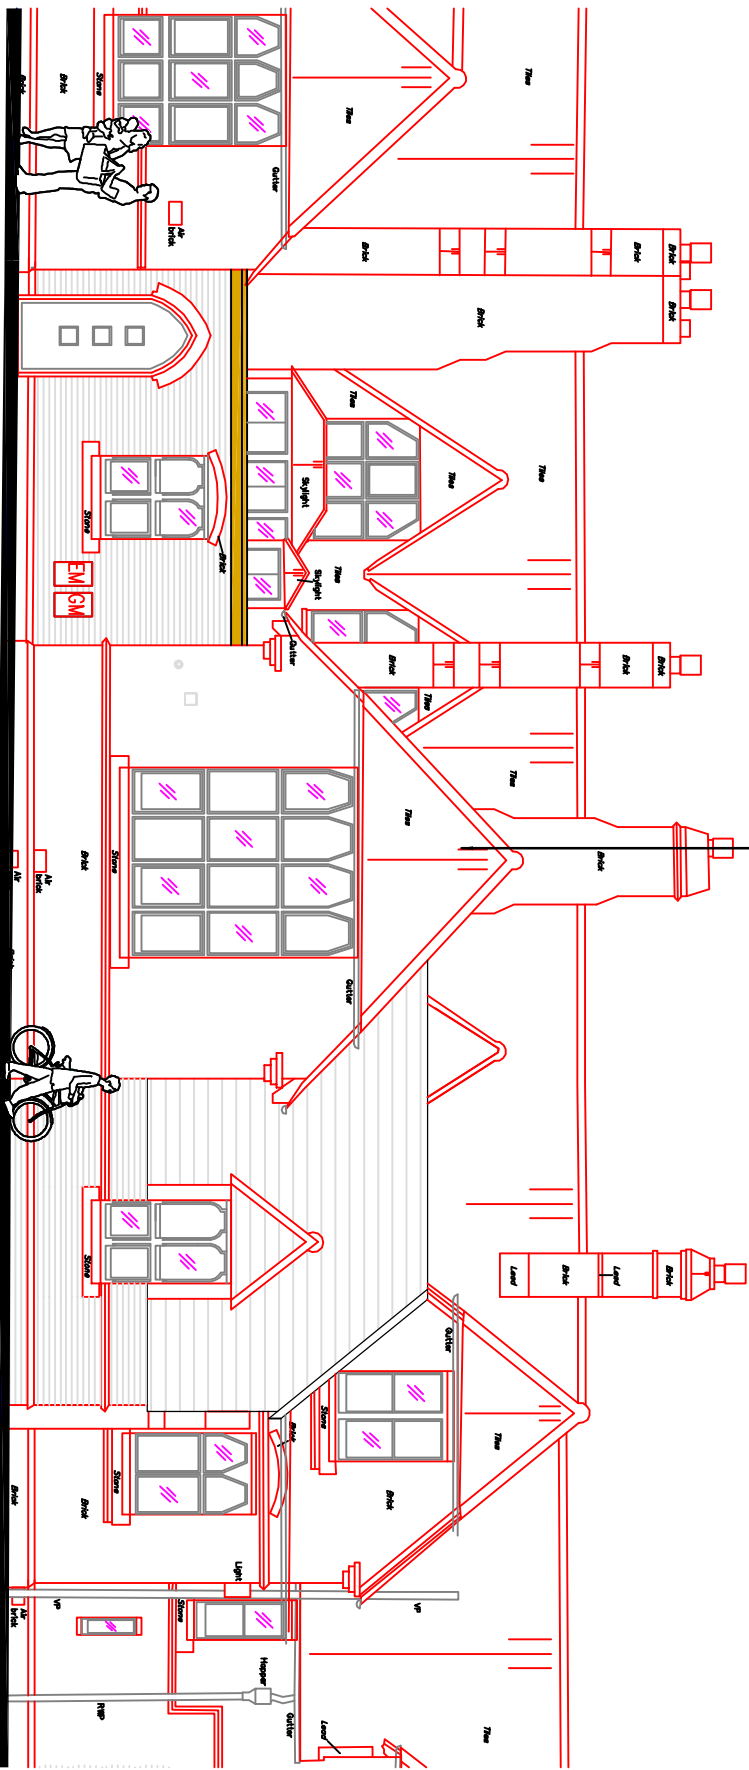
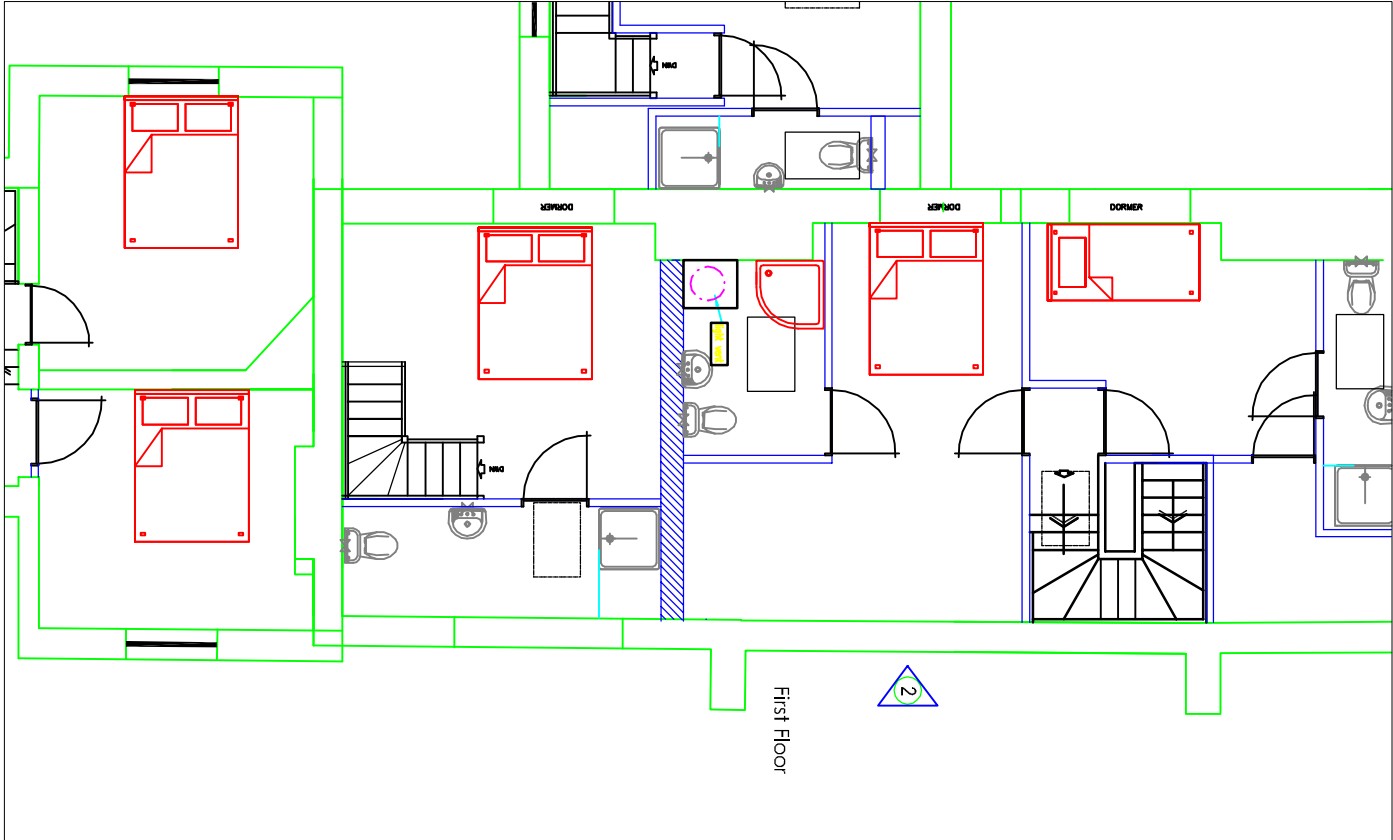



All dimensions to be checked on site prior to commencement of any construction works. Planned dimensions are to be used in preference to scaled dimensions.

TUBULAR SKYLIGHT WITHIN PLOT 2

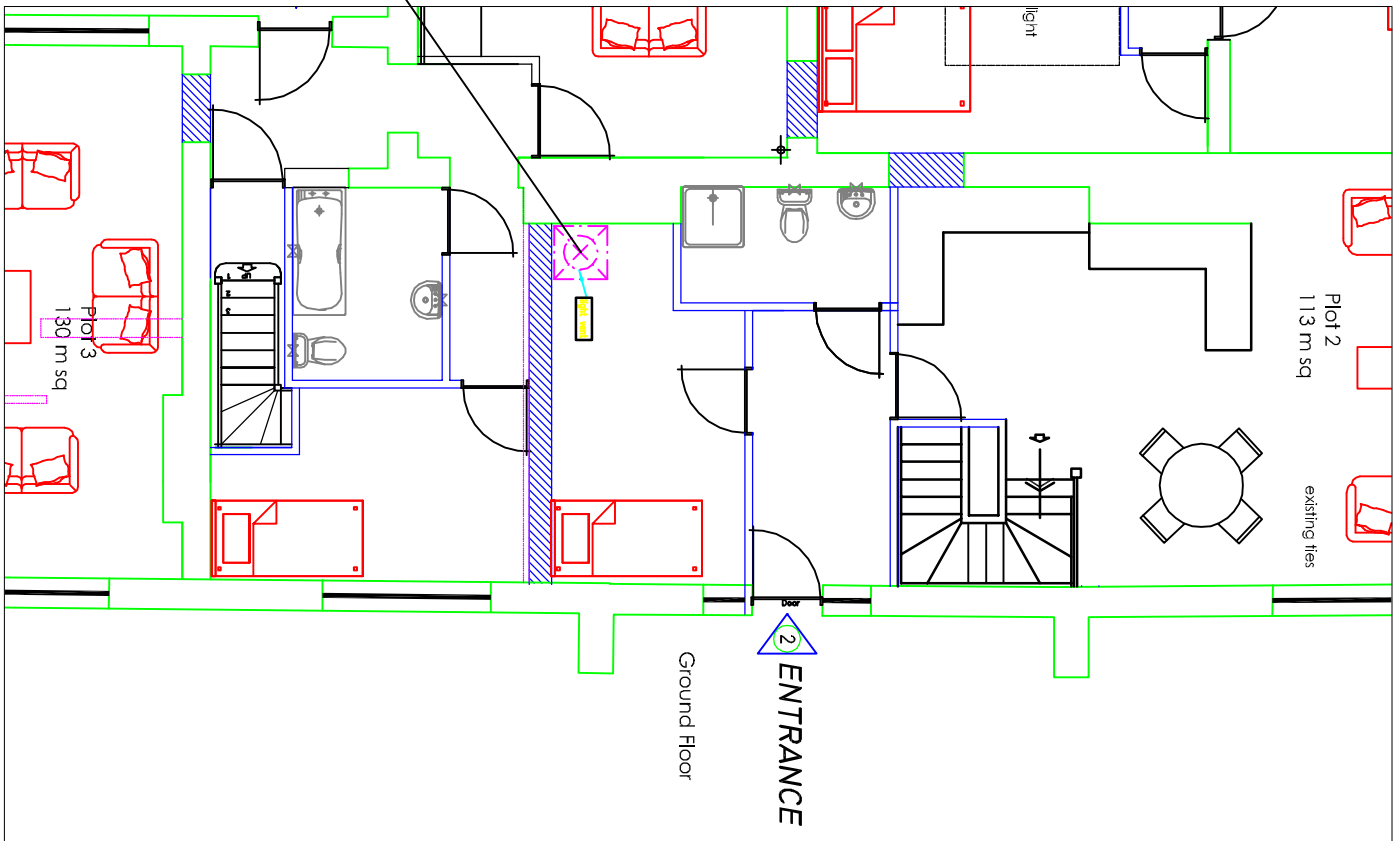


WEST ELEVATION

EAST ELEVATION

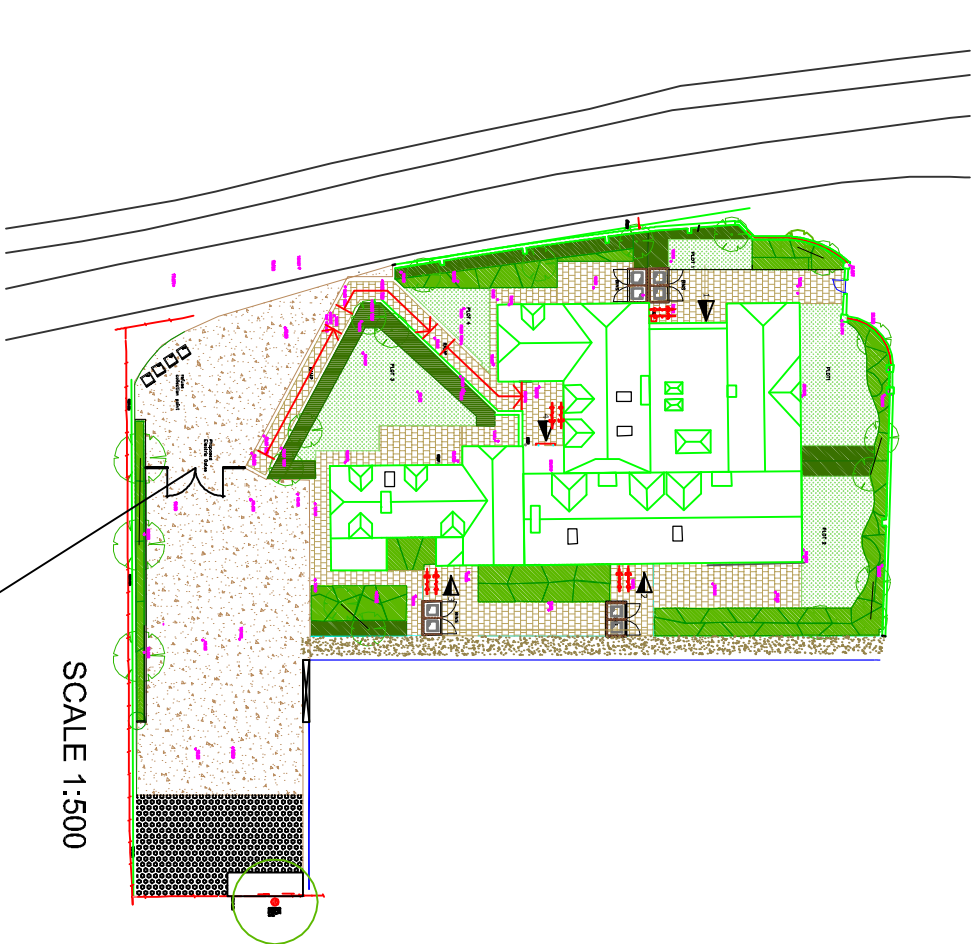


SCALE 1:500

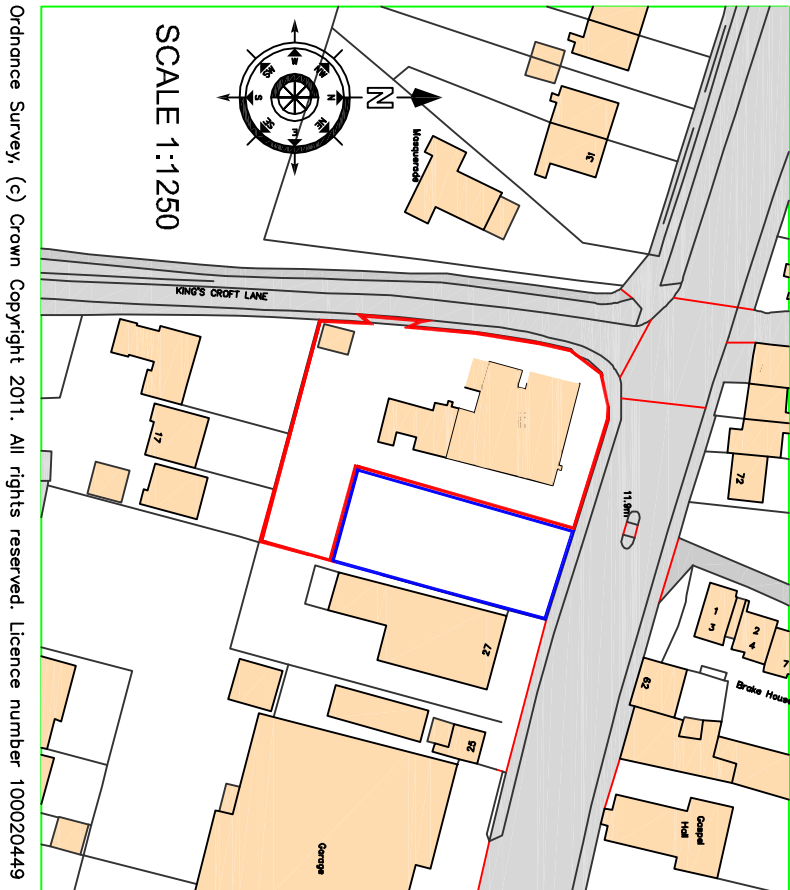


SCALE 1:1250


Ordnance Survey, (c) Crown Copyright, 2011. All rights reserved. Licence number 100020449

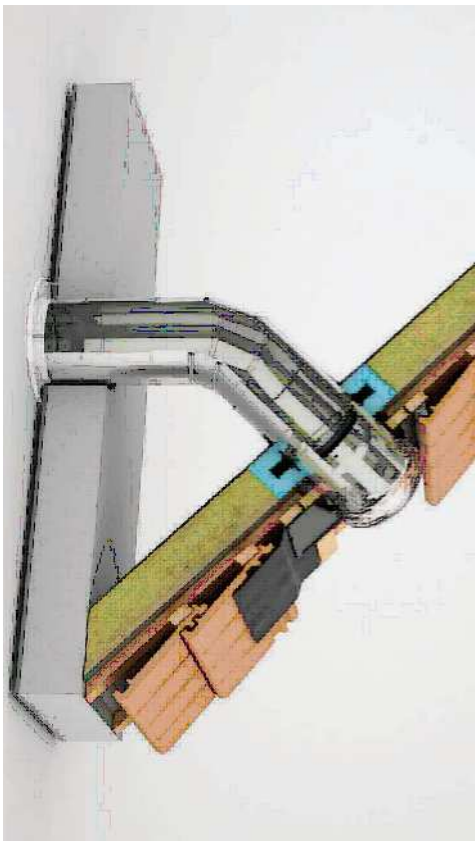


Typical Tubular Skylight

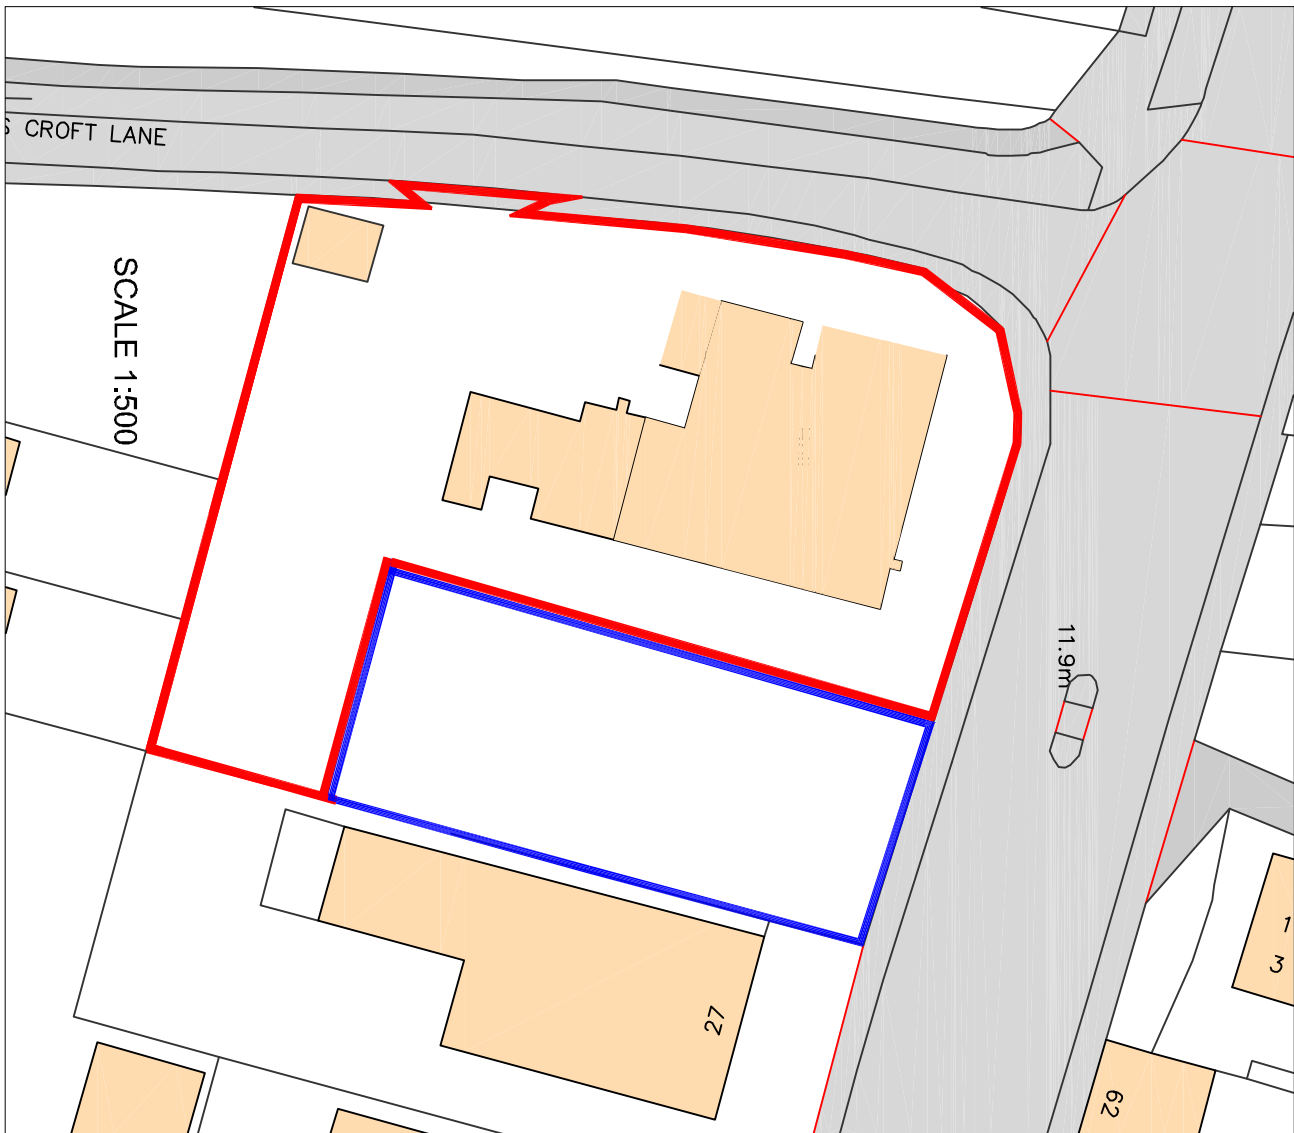

SCALE 1:500

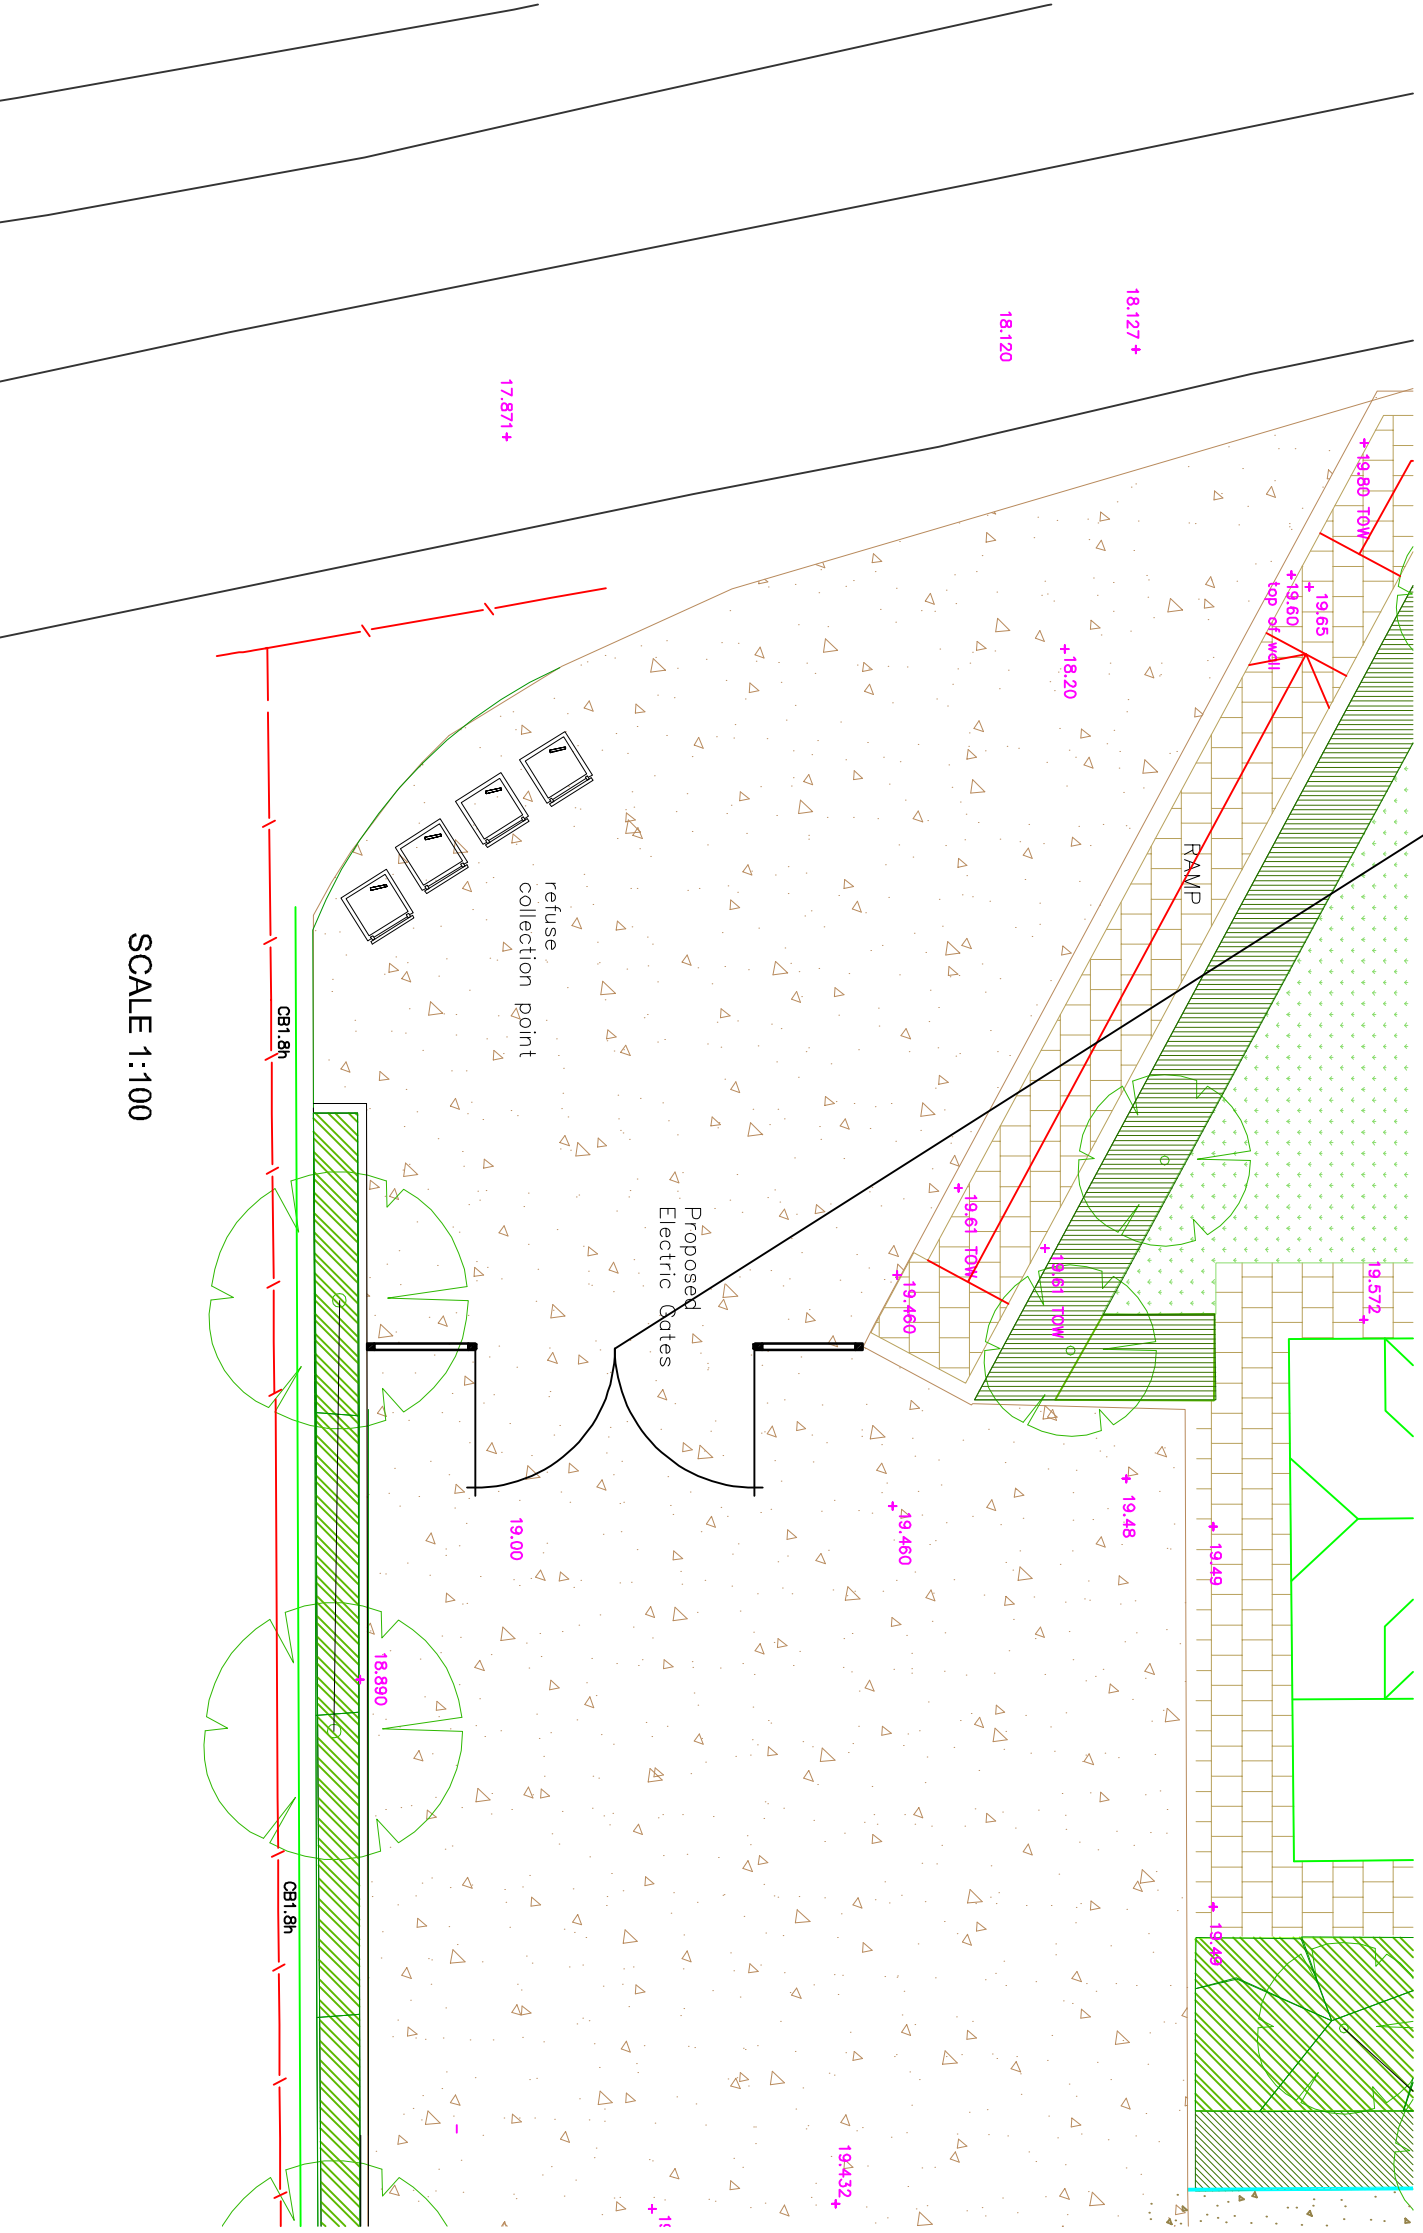

SCALE 1:100

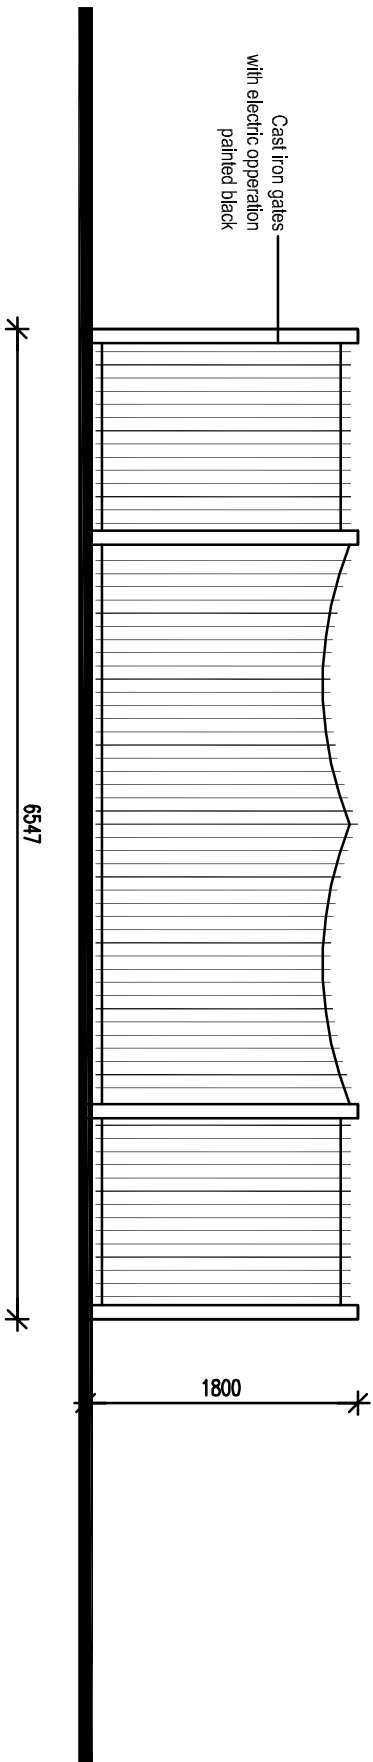

PROPOSED GATES

Revision	Description	Date	Drawn
----------	-------------	------	-------

Project:
BEDHAMPTON ARTS CENTRE
HAYVANT ROAD
BEDHAMPTON
HAYVANT

Drawing Title:
PROPOSED NEW GATES AND TUBULAR SKYLIGHT

Chris Flint Associates Ltd
CHARTERED SURVEYORS - PROJECT MANAGERS
DEVELOPMENT CONSULTANTS

Drawn By: CFA
Date: 18/09/13
Checked By: C1
Date: 18/09/13
Approved By: 1
Date: 18/09/13

Scale: 1:100

PLANNING

2, Farnwell Close, Weymouth, Dorset, DT9 4XZ
Tel: 01392 432484 Fax: 01392 358654 Email: cflint@chrisflint.co.uk