


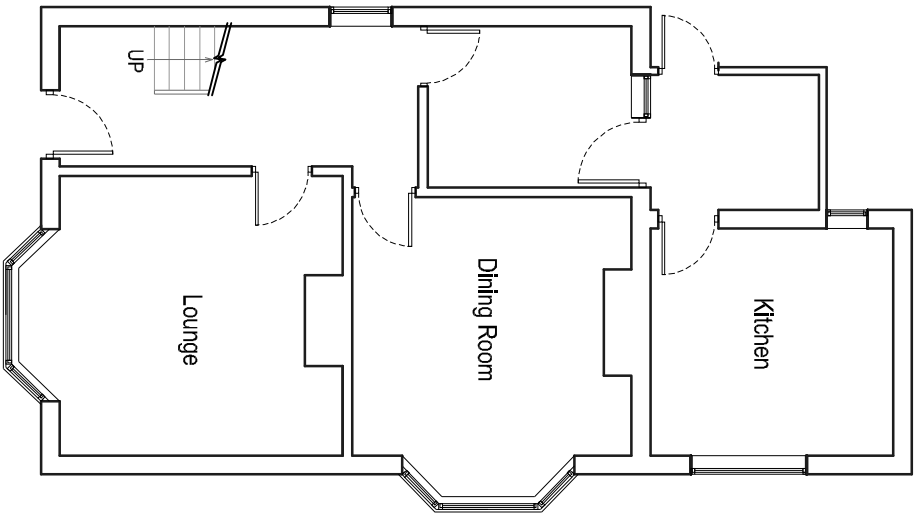


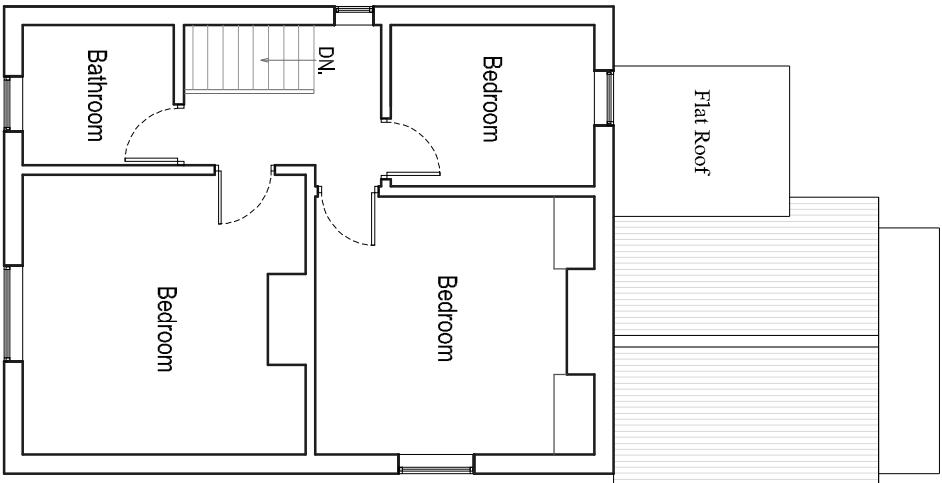

Existing Ground Floor Plan
Scale 1/100@A3

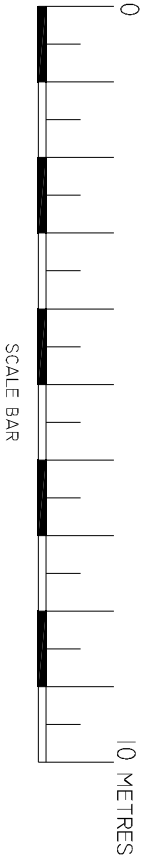

Existing First Floor Plan
Scale 1/100@A3

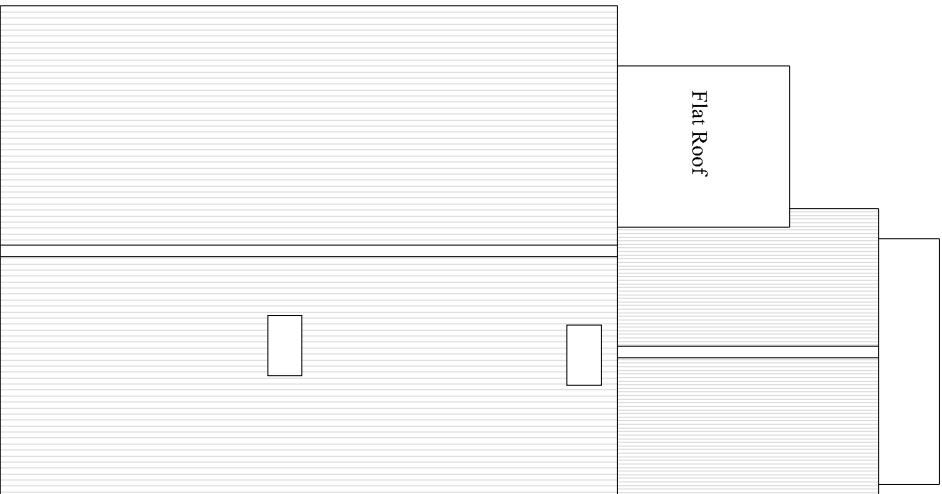

Existing Roof Plan
Scale 1/100@A3

Technical Drawings Ltd Drop Anchor, Drift Lane, Bosham, West Sussex, PO18 8PP Tel: 01243 572414 info@loftconversionplansuk.co.uk		Mr & Mrs Connell 97 London Road Cowplain Hampshire PO8 8BX	
Existing Floor Layouts		Project Number: 97LON-13 Date: 30th August 2013 Drawn By: Technical Drawings Ltd Checked By: JEG Drawing No: 03 Scale: 1:100	