



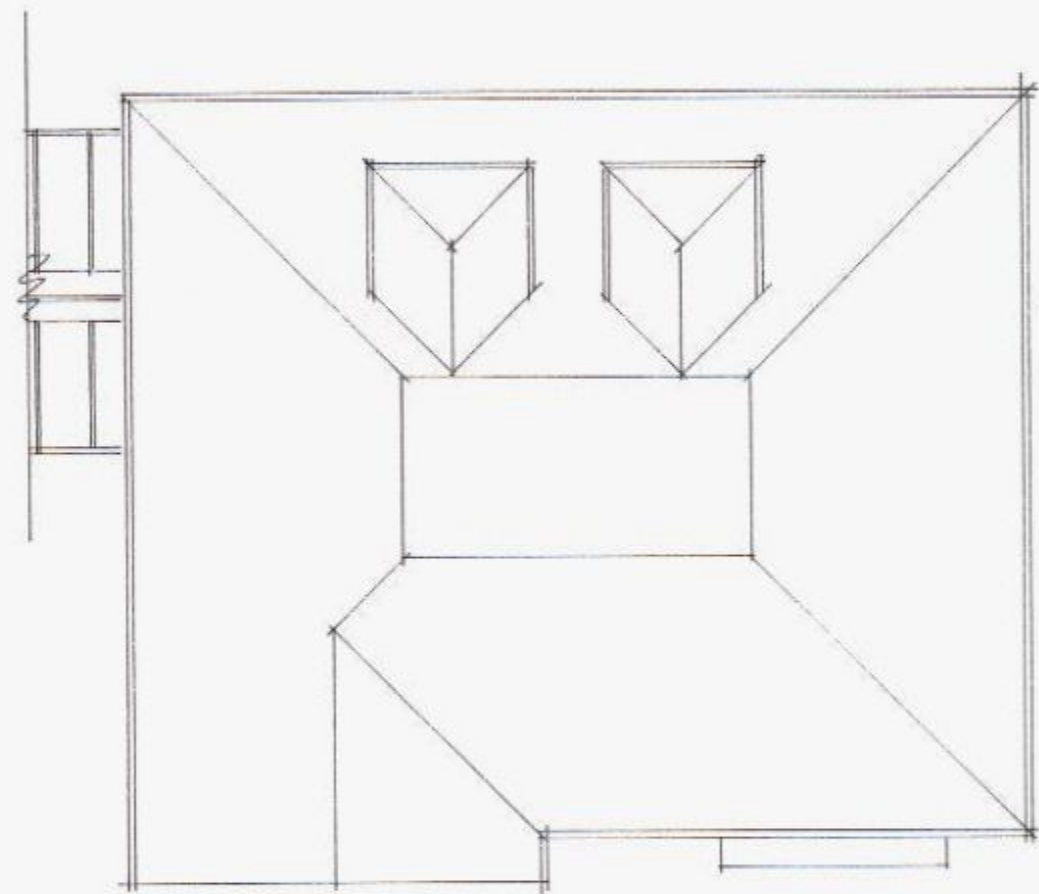

existing roof plan.

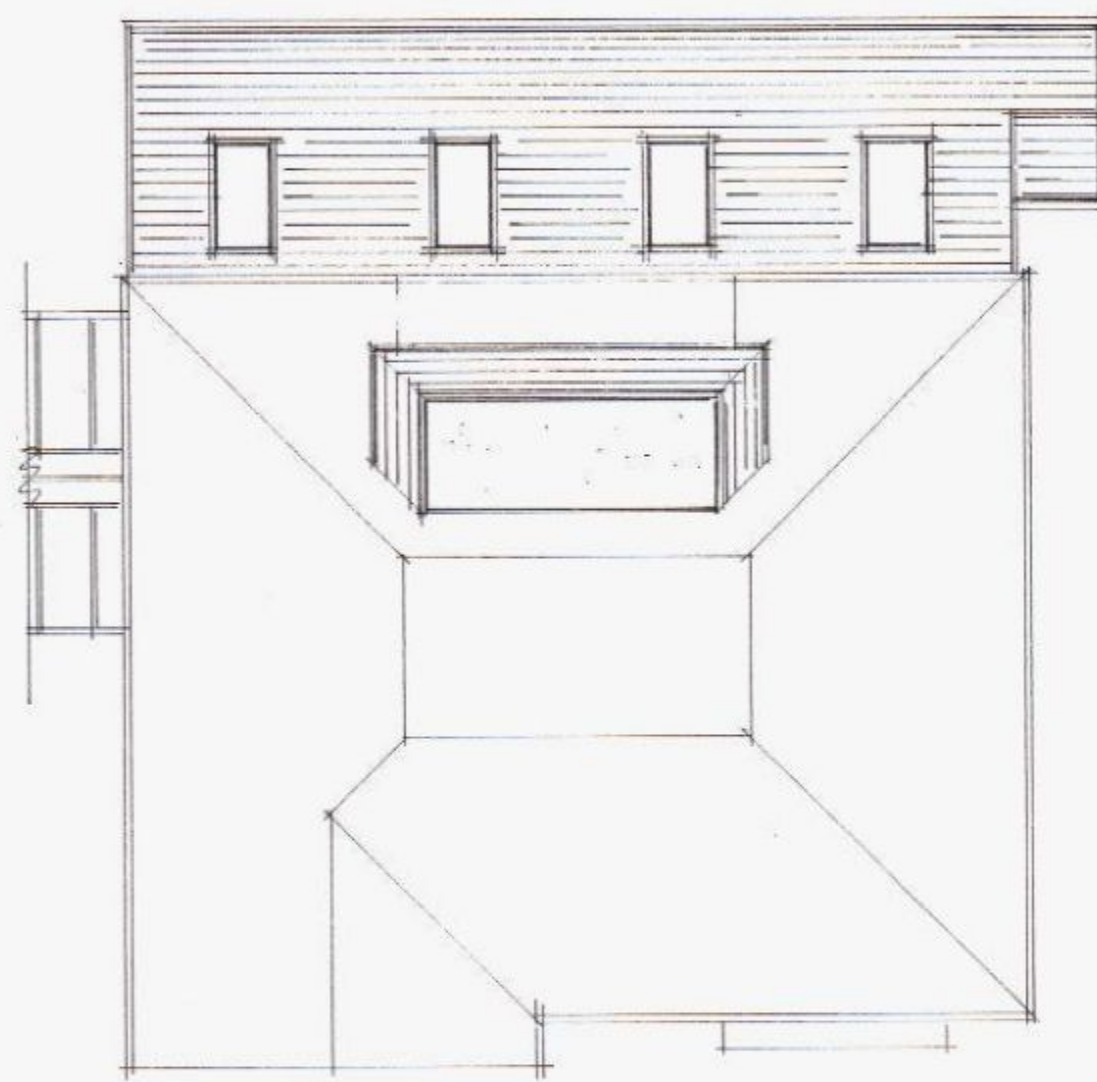

proposed roof plan.



proposed front elevation.



proposed side elevation



proposed rear elevation



proposed side elevation



existing front elevation.



existing side elevation



existing rear elevation



existing side elevation

Note:

1	2012	10/10/12	10/10/12
D	10/10/12	PLANNING ALTERNATIONS	
C	09/10/12	CLIENT ALTERNATIONS	
B	09/10/12	CLIENT ALTERNATIONS	
A	09/10/12	CLIENT ALTERNATIONS	
	Date	Revision	

© copyright

THORNS-YOUNG
ARCHITECTURAL

THORNS-YOUNG LTD.
232 London Road, North End, Portsmouth, PO2 9JH
Tel: (023) 9267 2883 Fax: (023) 9266 3457

Client
mr i hunt

Job Title
langstone wharf
34 langstone road
langstone

Drawing Title
elevations & roof plans.

Scale 1:100 :at A1

Date sept '2012 Drawn by sa

Drg. No. 5120-12-3.

Rev.

AMENDED

HAVANT BOROUGH COUNCIL
DEVELOPMENT CONTROL
17 DEC 2012
RECEIVED