


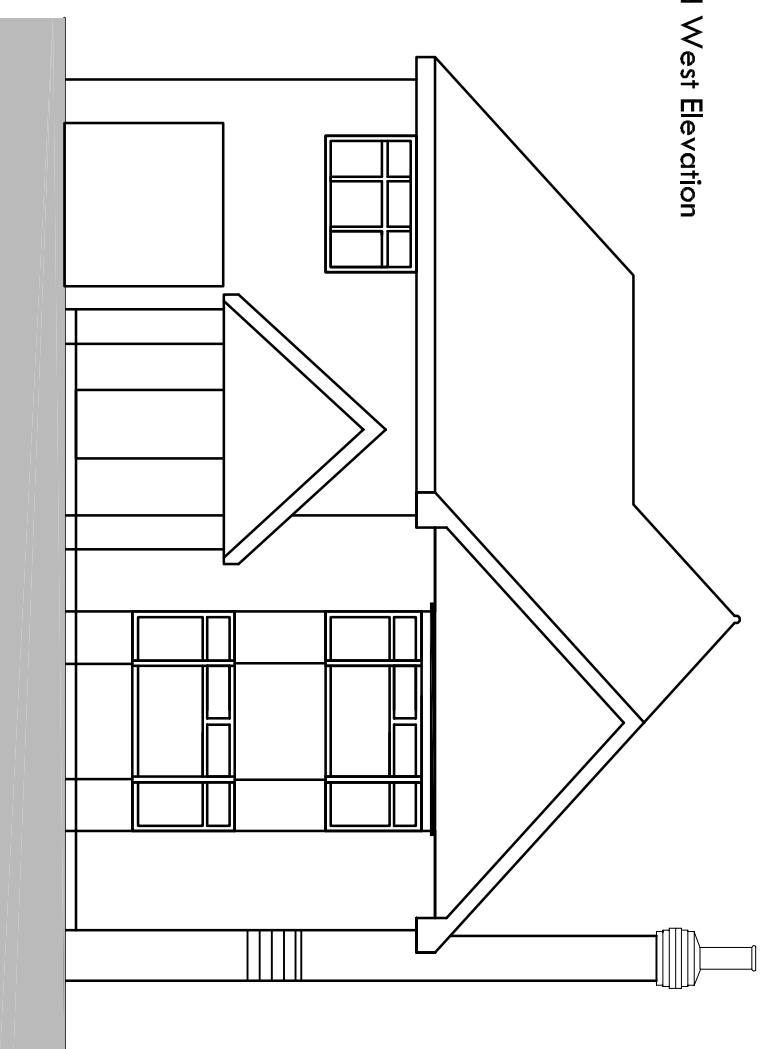


All dimensions to be checked on site prior to commencement of any construction works. Figured dimensions are to be used in preference to scaled dimensions.


Proposed West Elevation




Proposed North Elevation

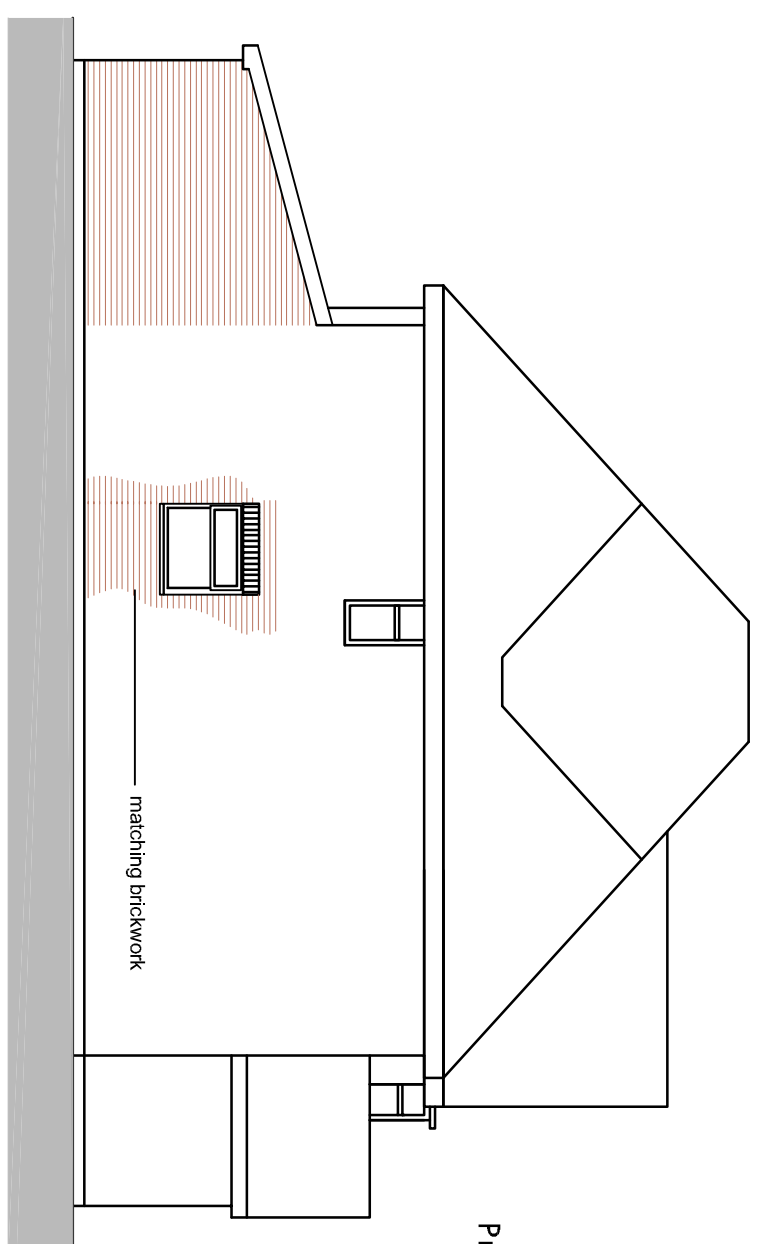


Proposed South Elevation

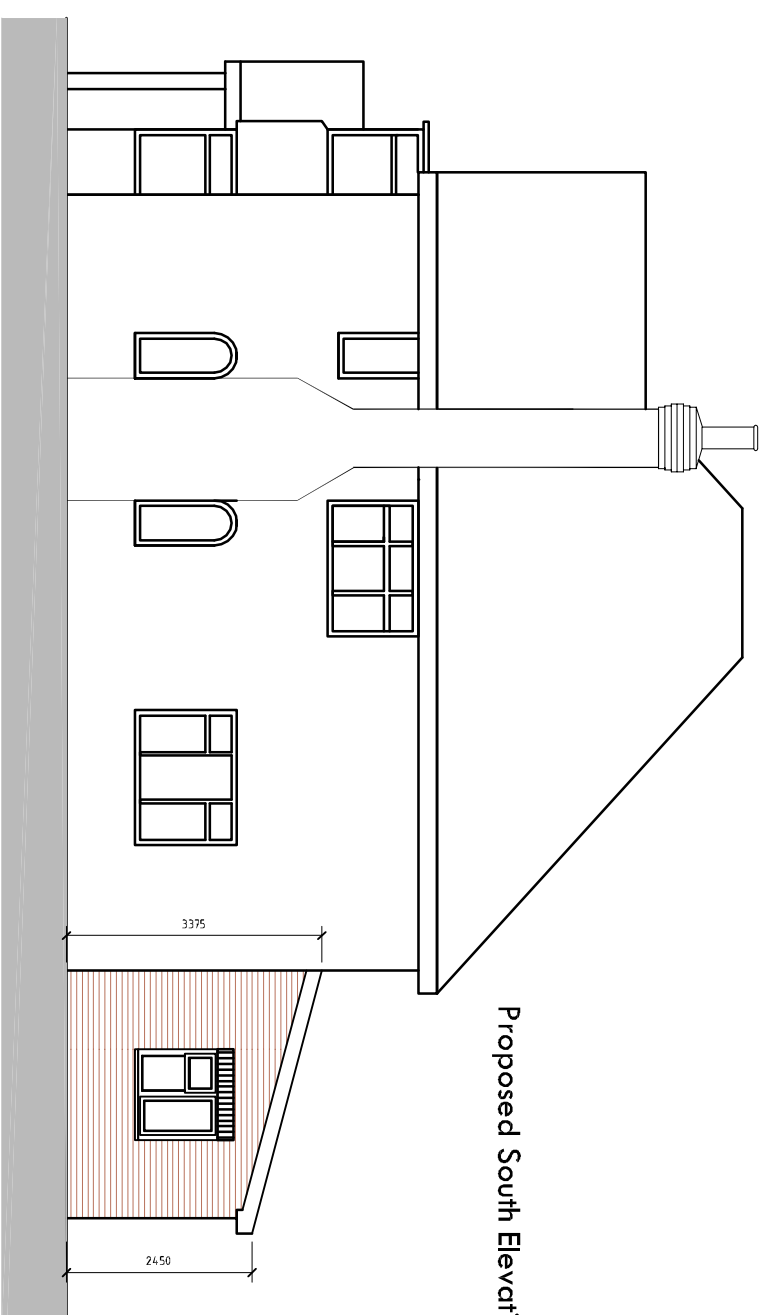


Proposed East Elevation

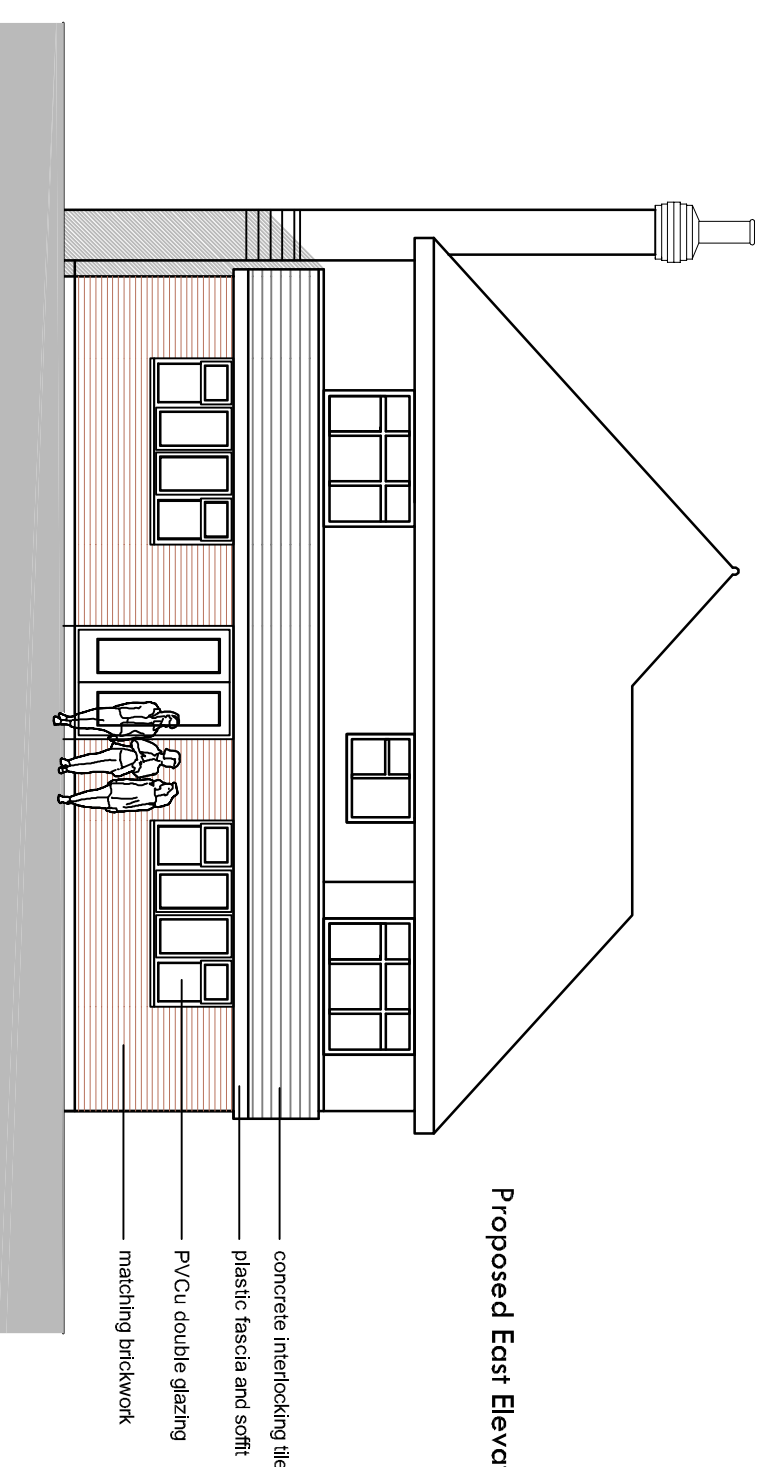

Existing Floor Plan

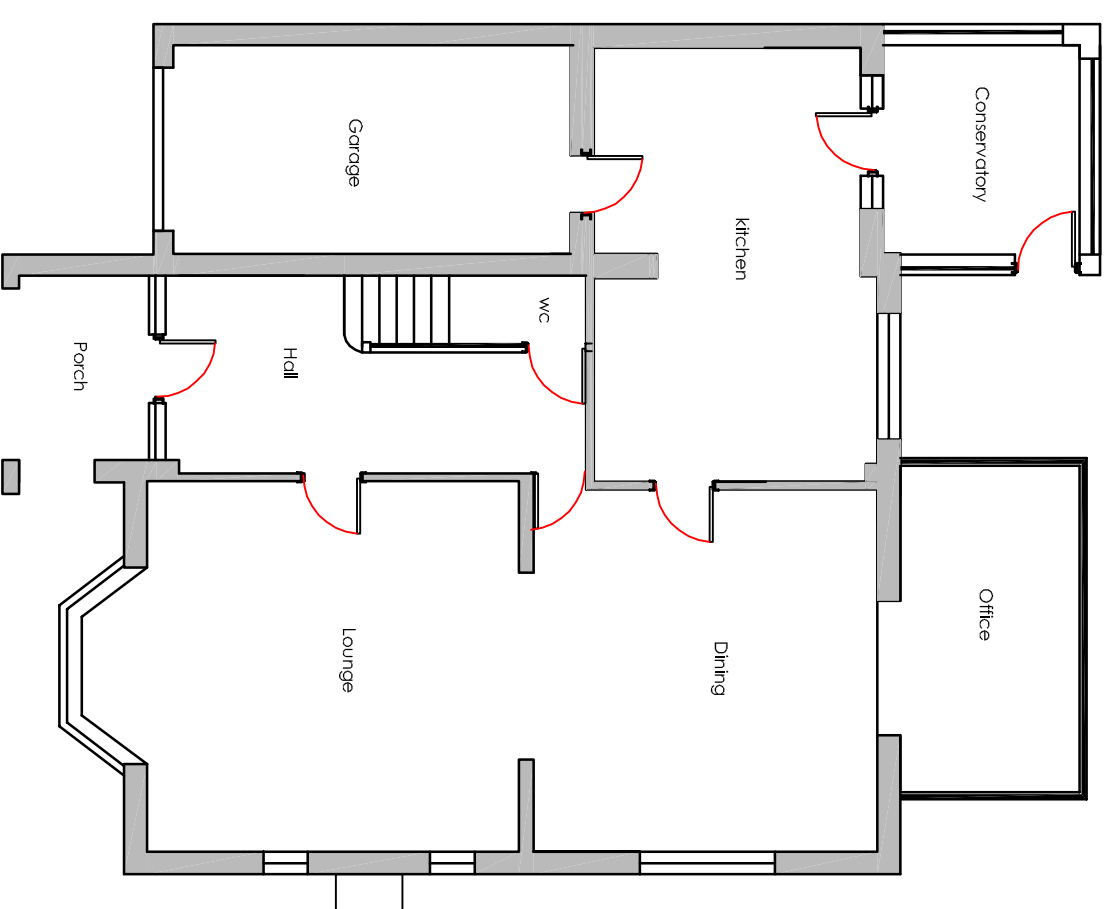

Proposed Floor Plan

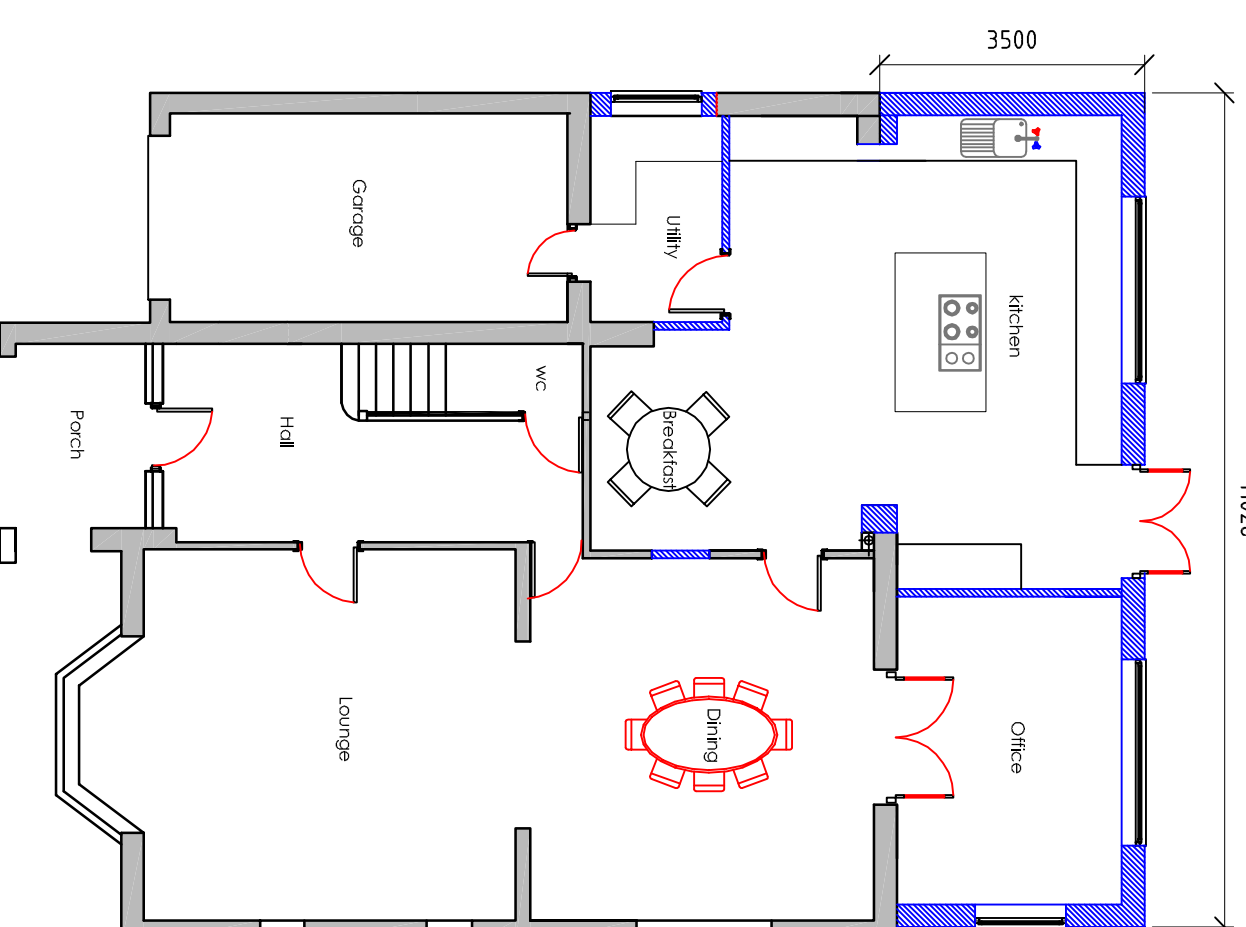

NOTES

B	GARAGE REMOVED EXTENSION EXTENDED.	FEB 13	CHF						
A	NORTH MOTTOEHN WINDOW TAKEN OUT	JAN 13	CHF						
Revision	Description	Date	DRAWN						

Project:

Mr & Mrs Turner
5 Highfield Ave
Waterlooville
Hants

Drawing Title:

Planning Proposed Extension Floor Plans And Elevations

Chris Flint Associates Ltd

CHARTERED SURVEYORS - PROJECT MANAGERS
DEVELOPMENT CONSULTANTS

Drawn By	Date	Checked By	Date	Approved By	Date
CF	01/11/12				
Drawing No.		Revision		Scale	
CFA	FULL	01	B	1:100	

PLANNING

2 Emerald Close Waterlooville Hants PO7 8NZ
tel: 023 92 432484 fax: 023 92 358554 Email: cfassociates@aol.com