



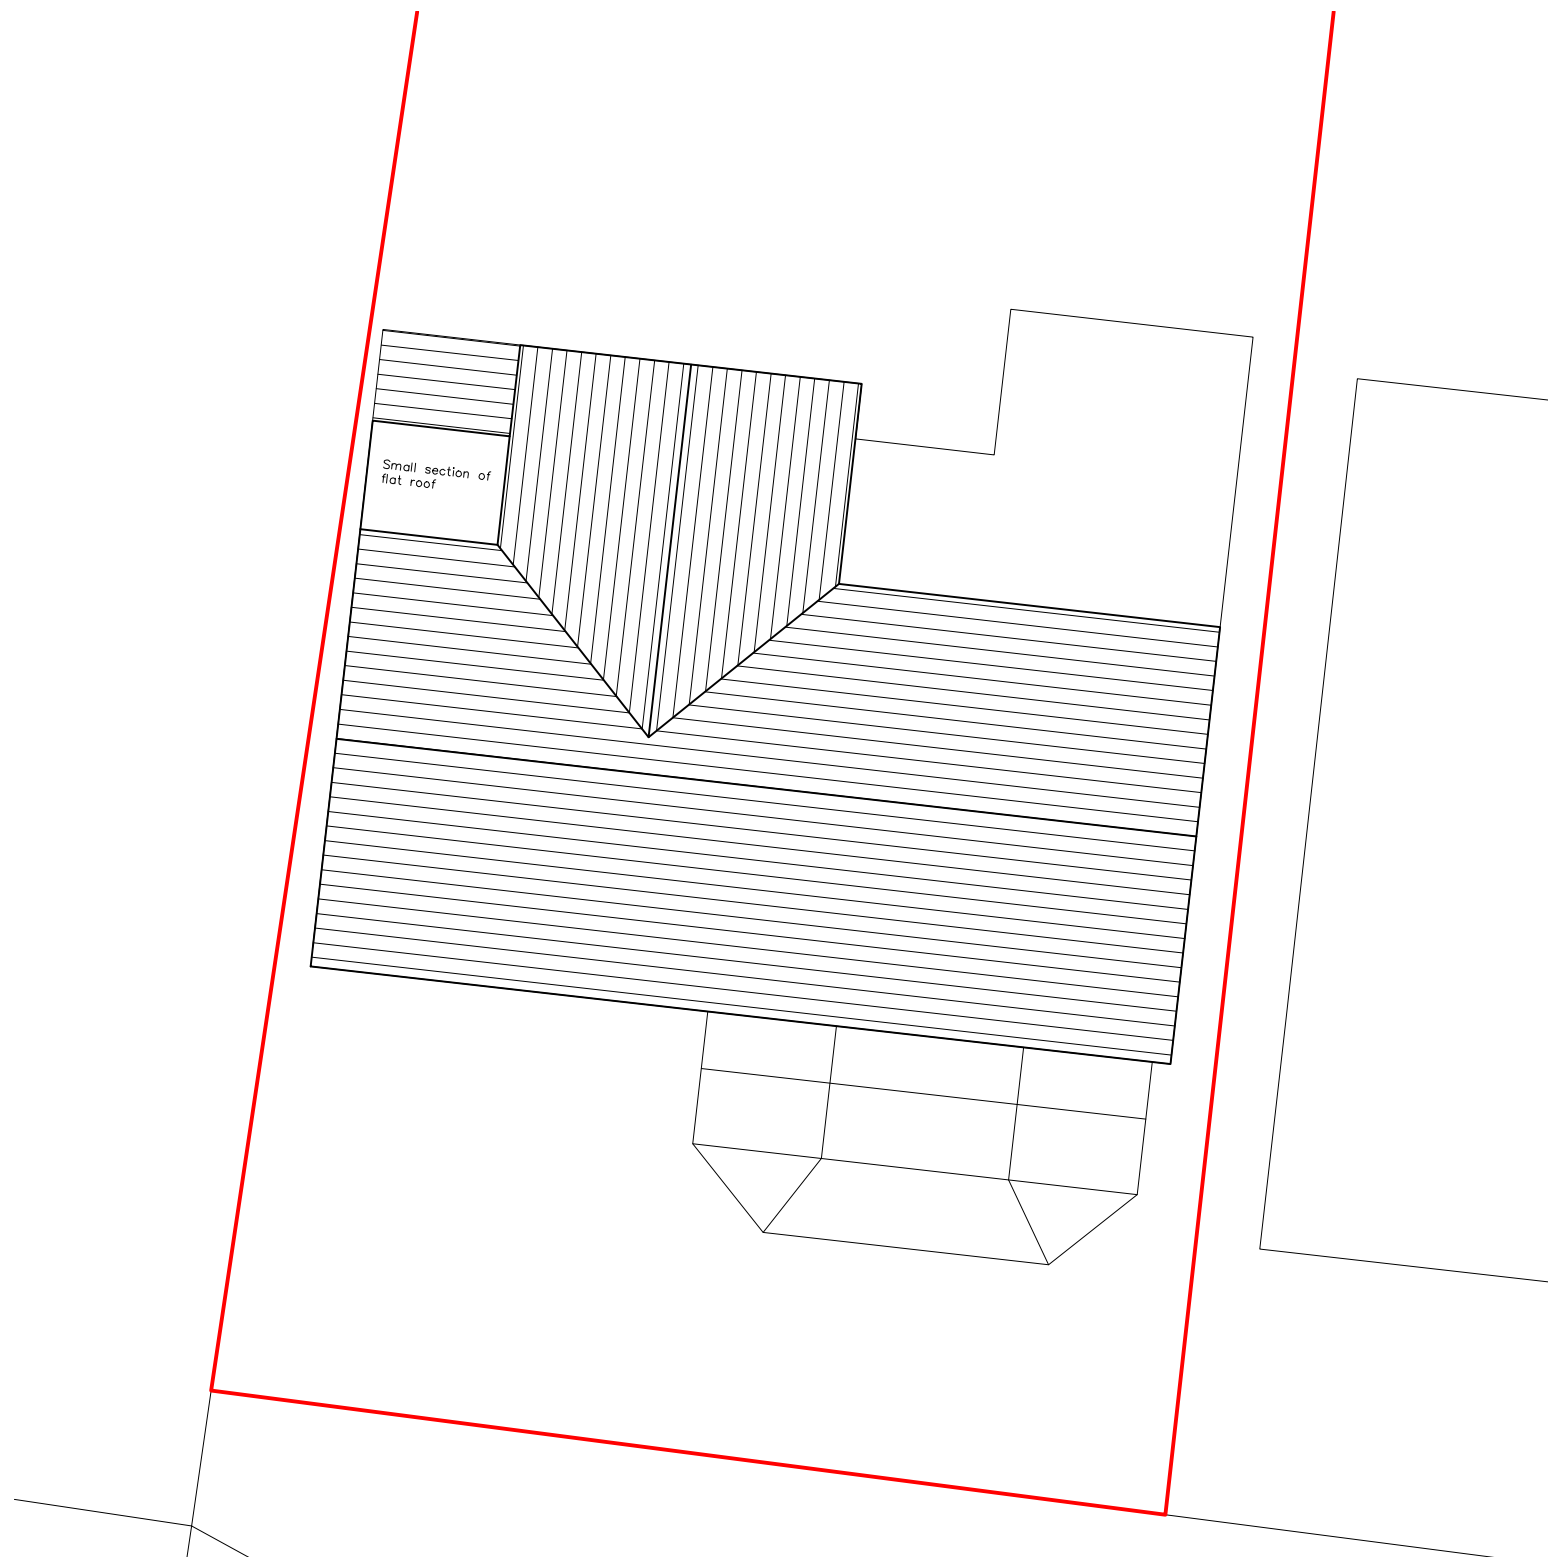

0 1 2 3 4 6 8 10m

scale 1 : 100

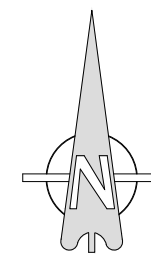

PLANNING

PROJECT

43 BACON LANE, HAYLING

DRAWING TITLE

Roof plan

Date

April 2014

Drawn by

Scale

1:100

A3

Drawing No.

109-PD-06

Rev.