




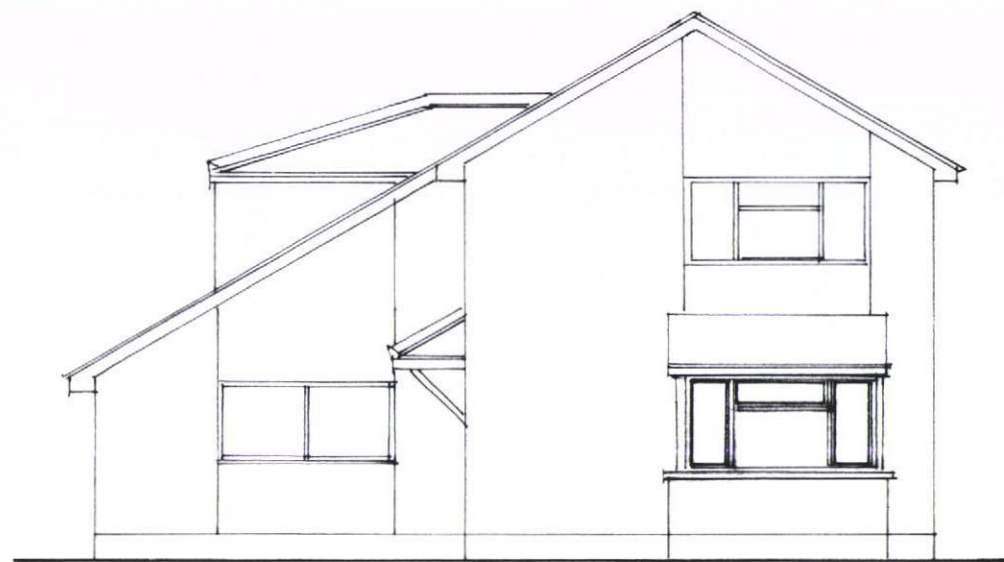

proposed front elevation

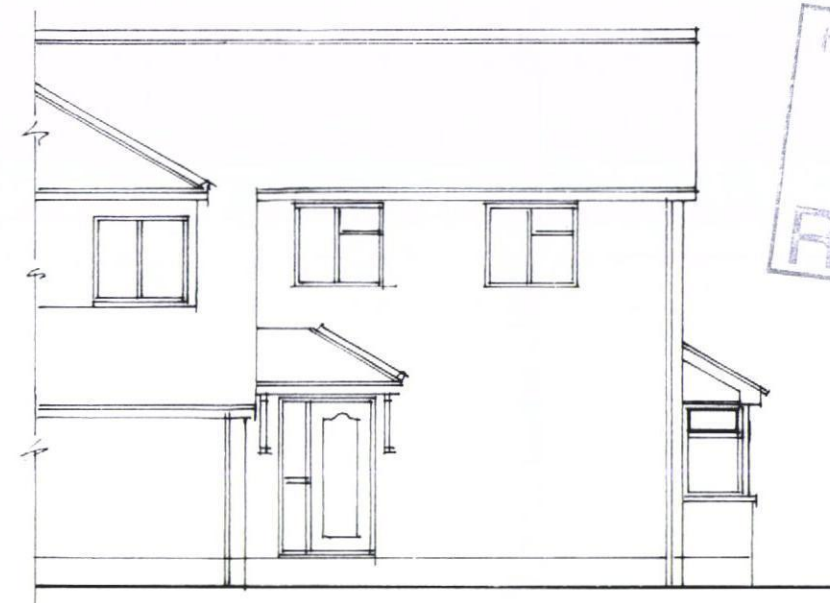

proposed side (OTHER SIDE HANDED)

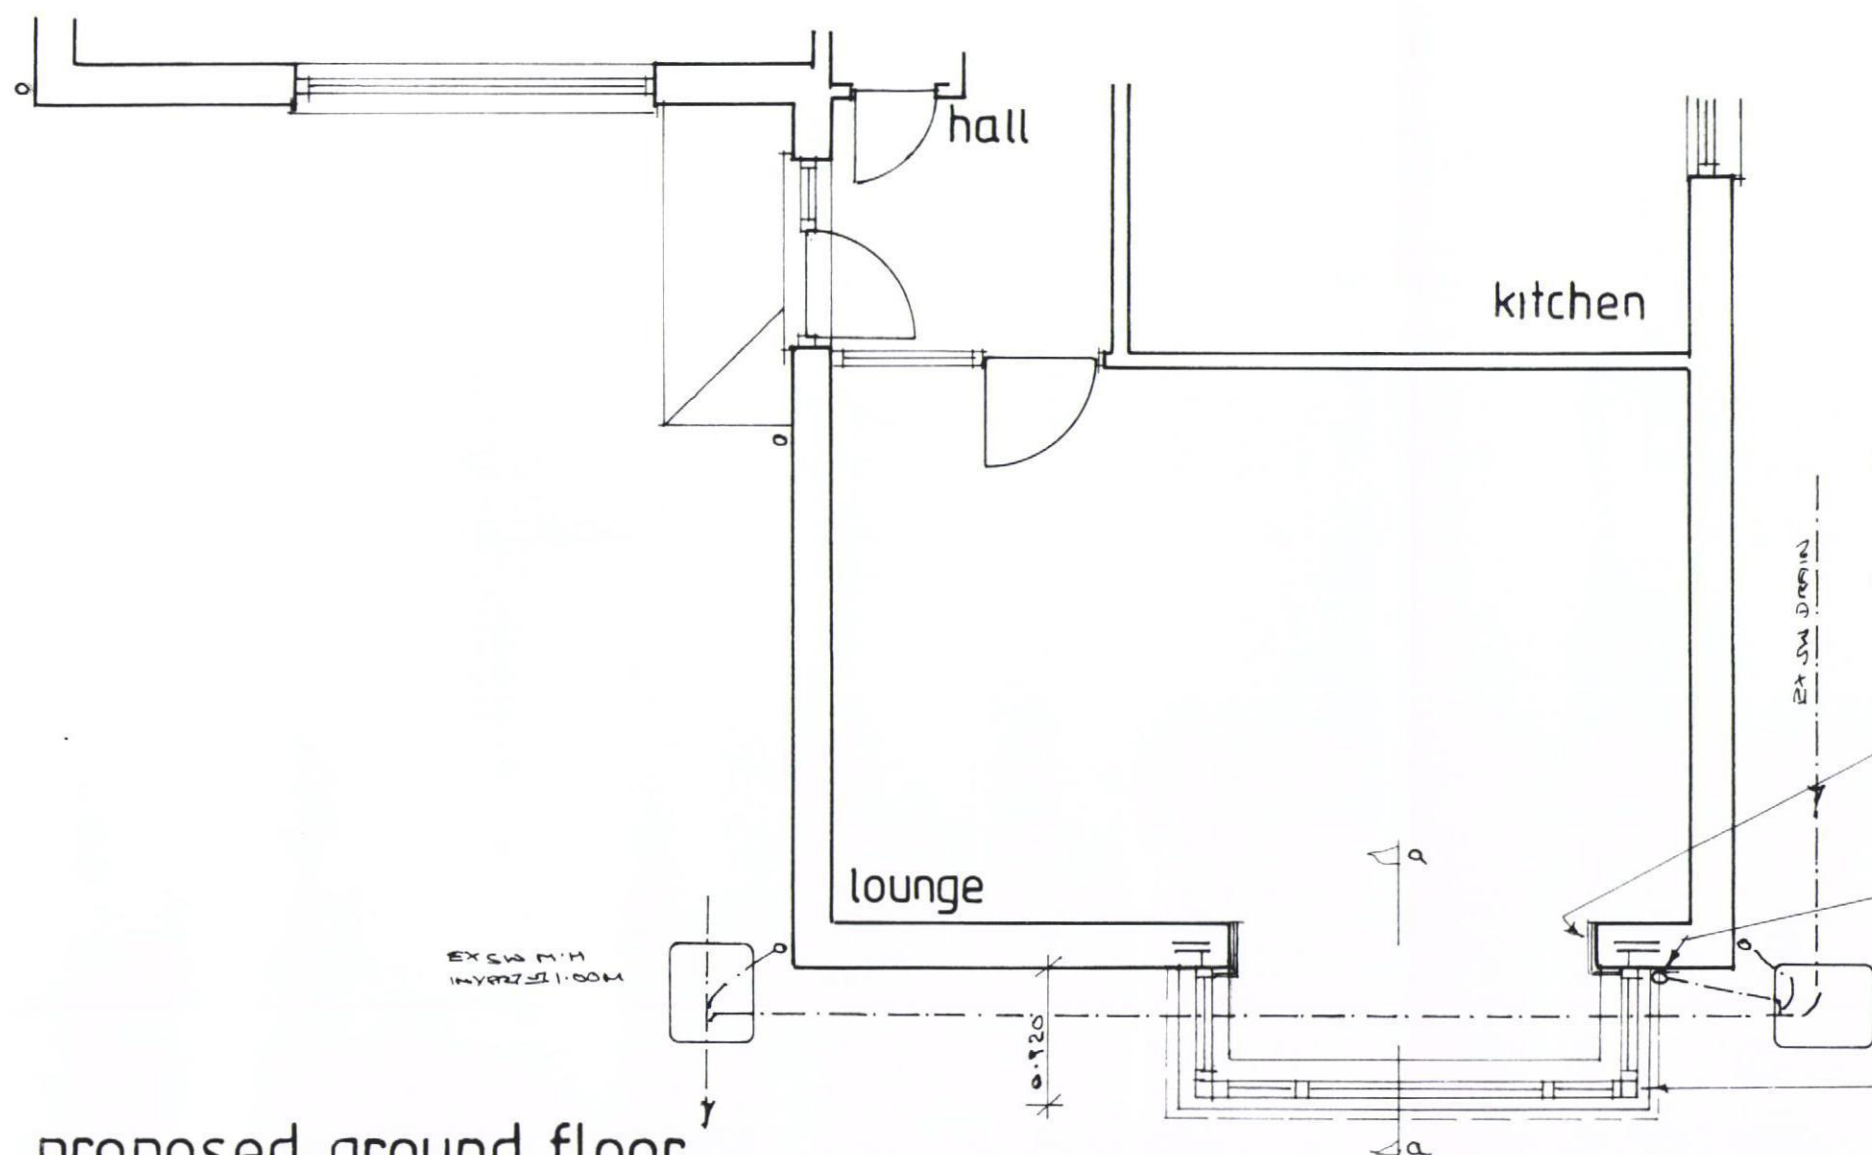


proposed ground floor

LEAD FLASHING TO
EXISTING TILE HANGING
(SEE NOTES FOR CARRY
TRAY)

2 NO 50x100 C24
BEAM OVER

LINE BAY REVEALS
AROUND TO WINDOW
FRAME WITH 25mm
CELOTEX P.L. 4000

NEW RWDP
EX RWDP
EX SW M.H.
IN YRZ $\pm 0.800M$

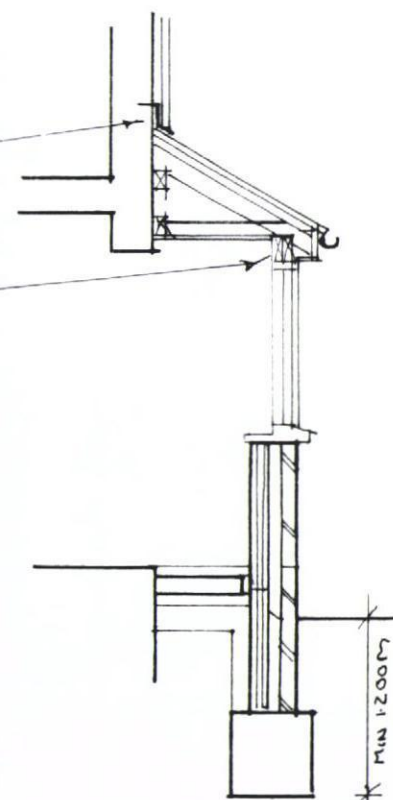

section a-a

PROPOSED BAY EXTENSION DWG-HP02
AT TO HART PLAIN AVENUE
FOR MR MRS SMITH SCALE 1:50 1:100