


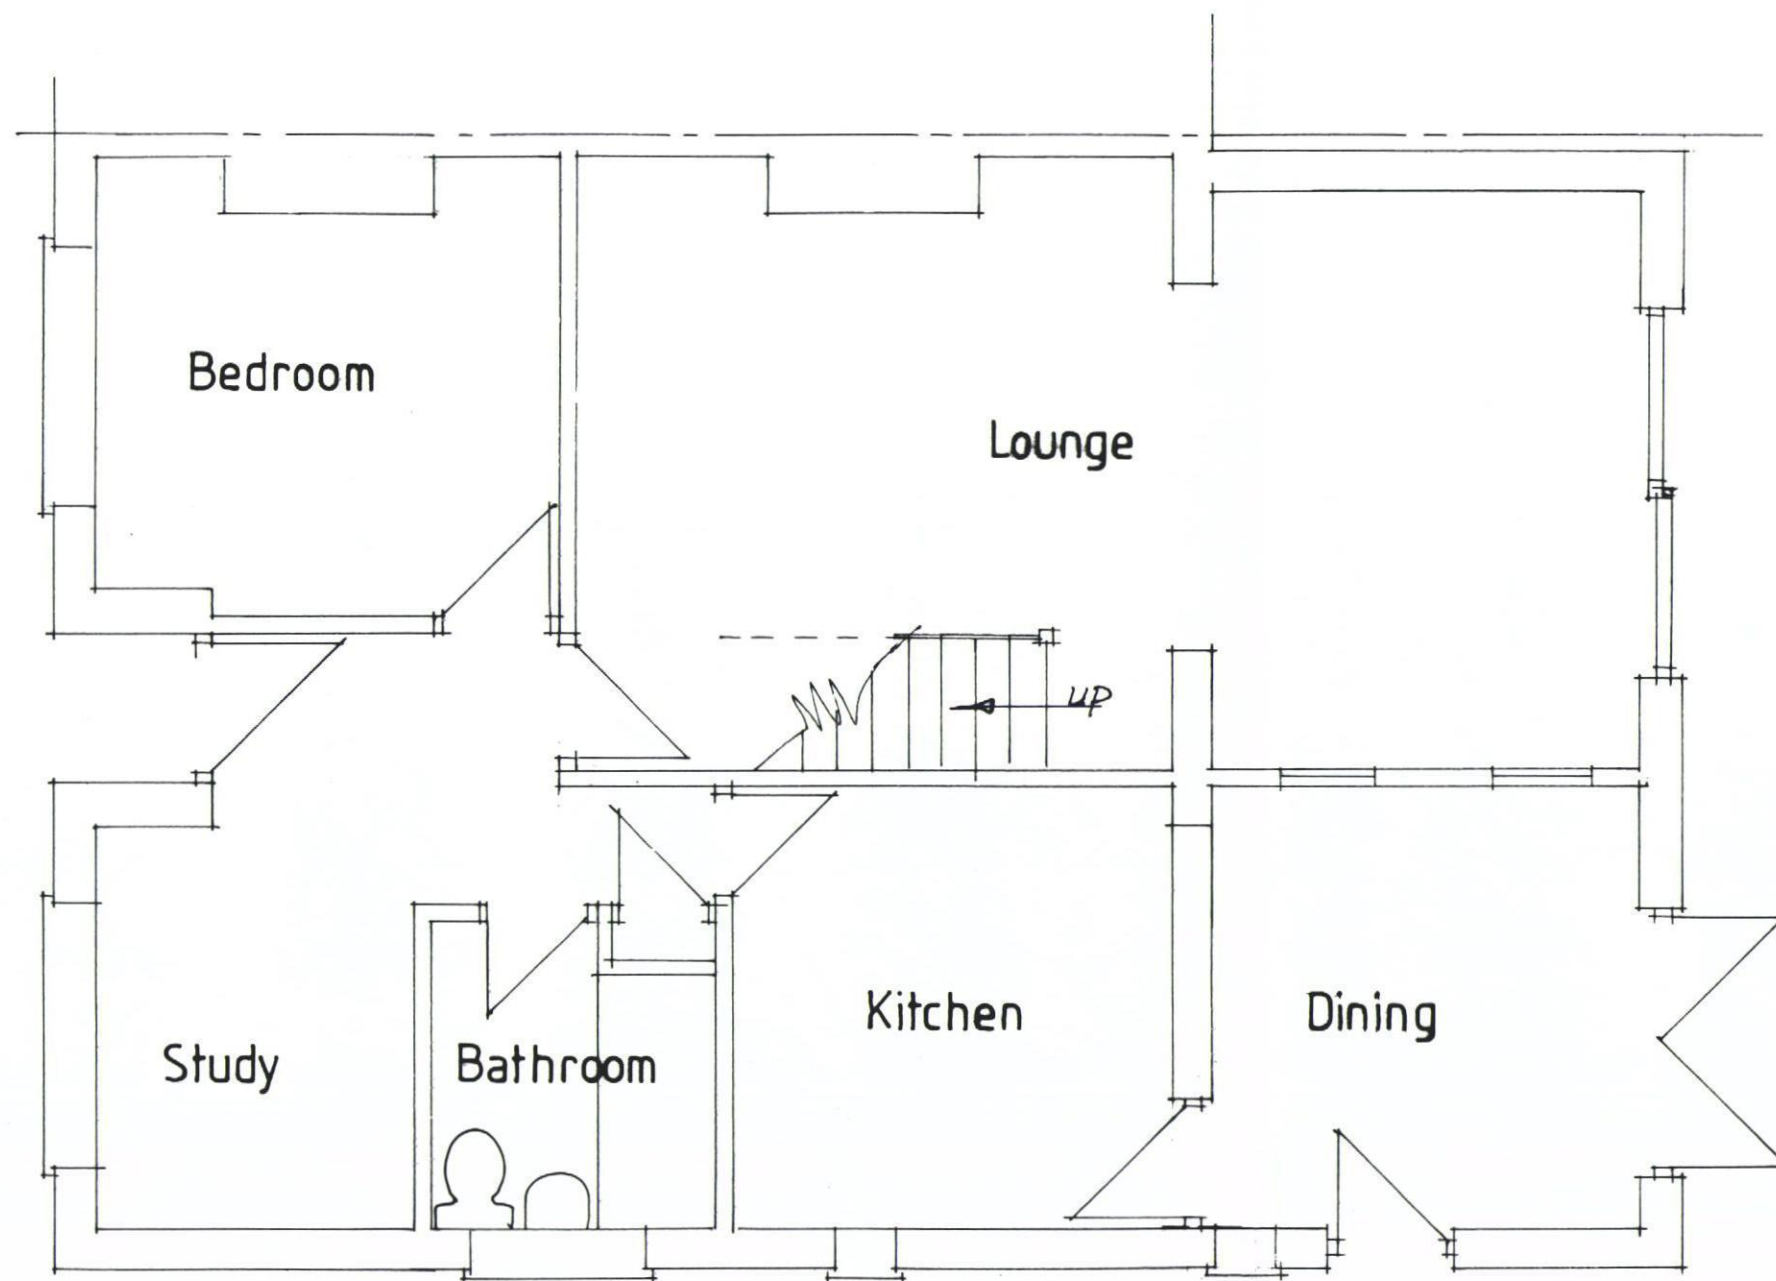

Ground Floor Plan - existing



17 Alten Road
Waterlooville

SCALE 1:50
06/10/2013 01