

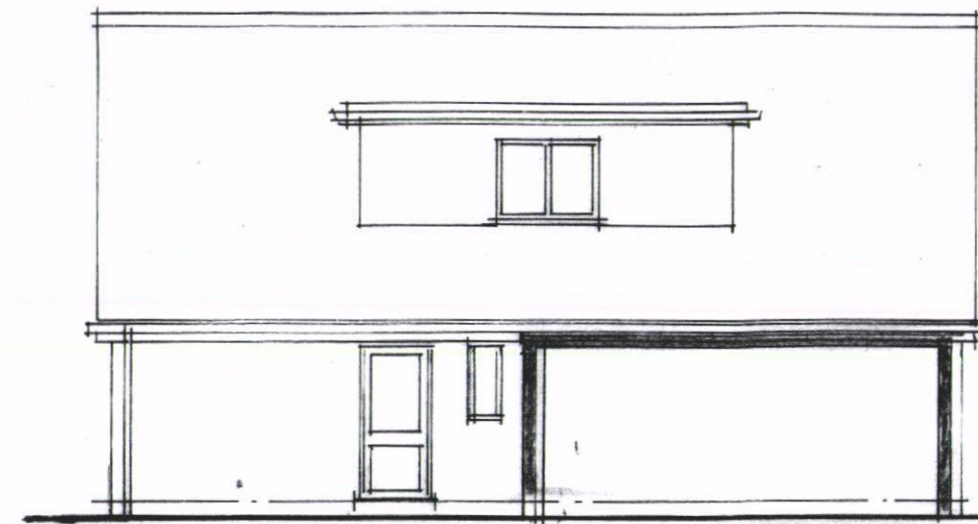


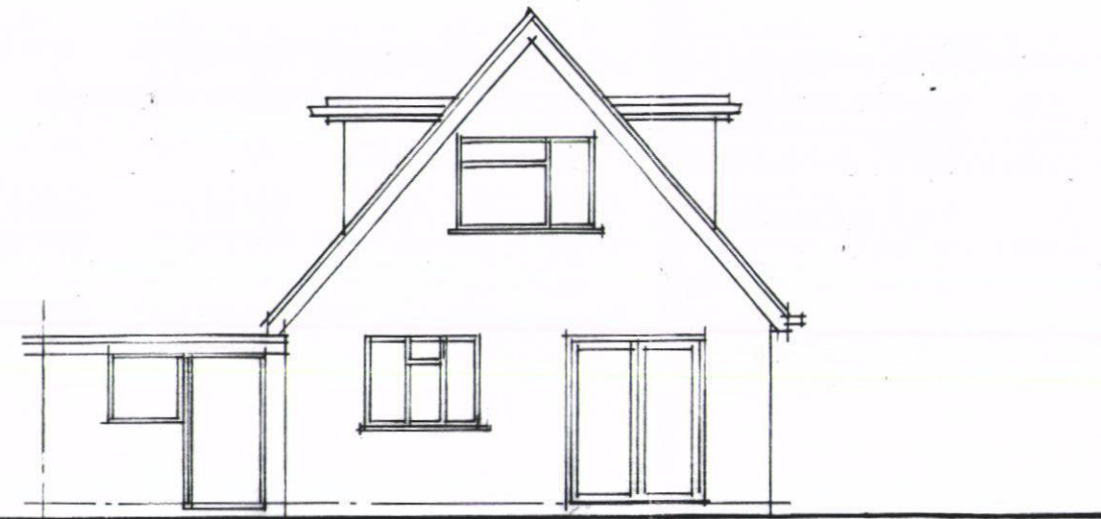


EXISTING WEST ELEVATION



EXISTING EAST ELEVATION.

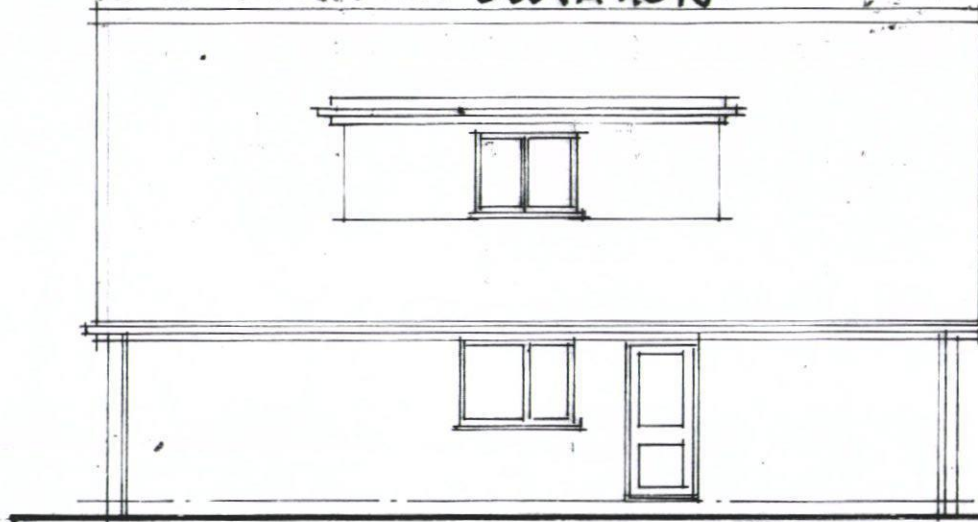


EXISTING SOUTH ELEVATION

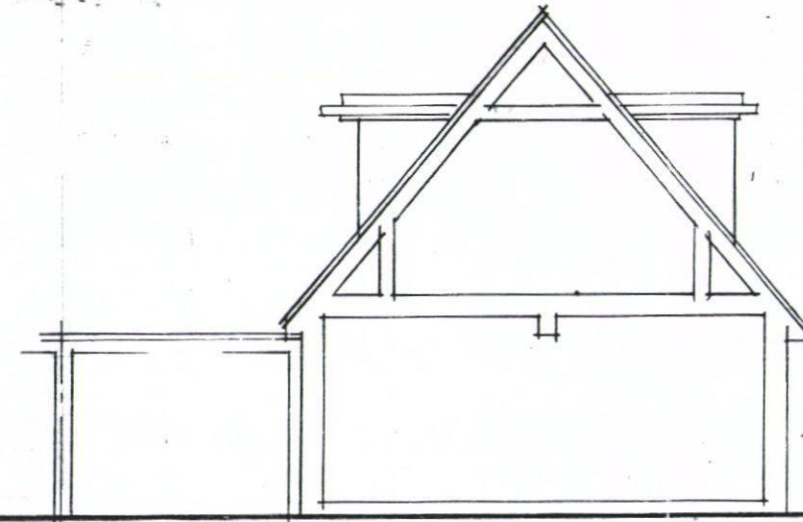

TYPICAL SECTION

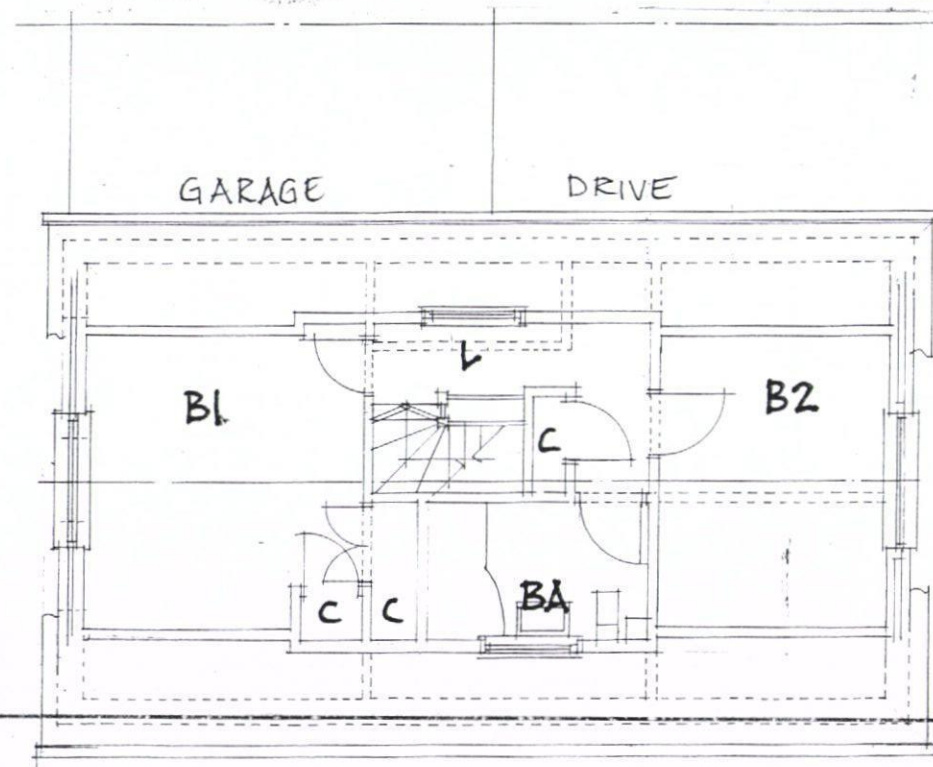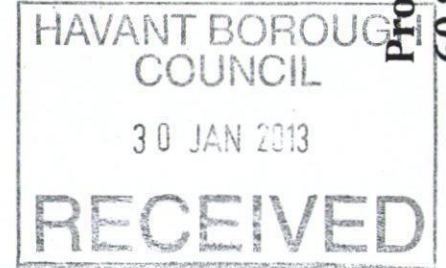

EXISTING FIRST FLOOR PLAN

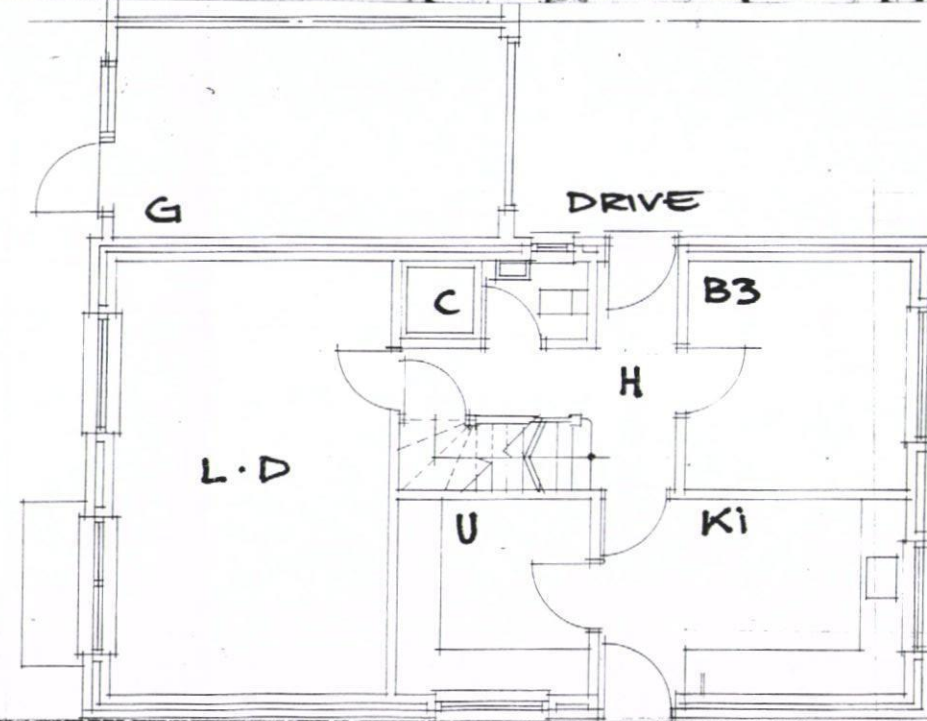

EXISTING GROUND FLOOR PLAN

Proposed Alterations and improvements to;
60 Seaview Road, Hayling Island, Hampshire.

FOR: IAN FRAYNE ESQ.
EXISTING PLANS & ELEVATIONS, NOVEMBER 2012,
DRG NO: Y2012/12/02/02, SCALE 1: 100 @ A3.

Architectural Planning limited.
Building Designers & Surveyors.

Registered offices : 1a Nutbourne Road, Sandy Point, Hayling Island, Hampshire. PO11 9RT.
Residential, Commercial Building Surveyors & Designers, Project management & Administrators.
Telephone : 02392 463994, mobile : 07795 633100.