



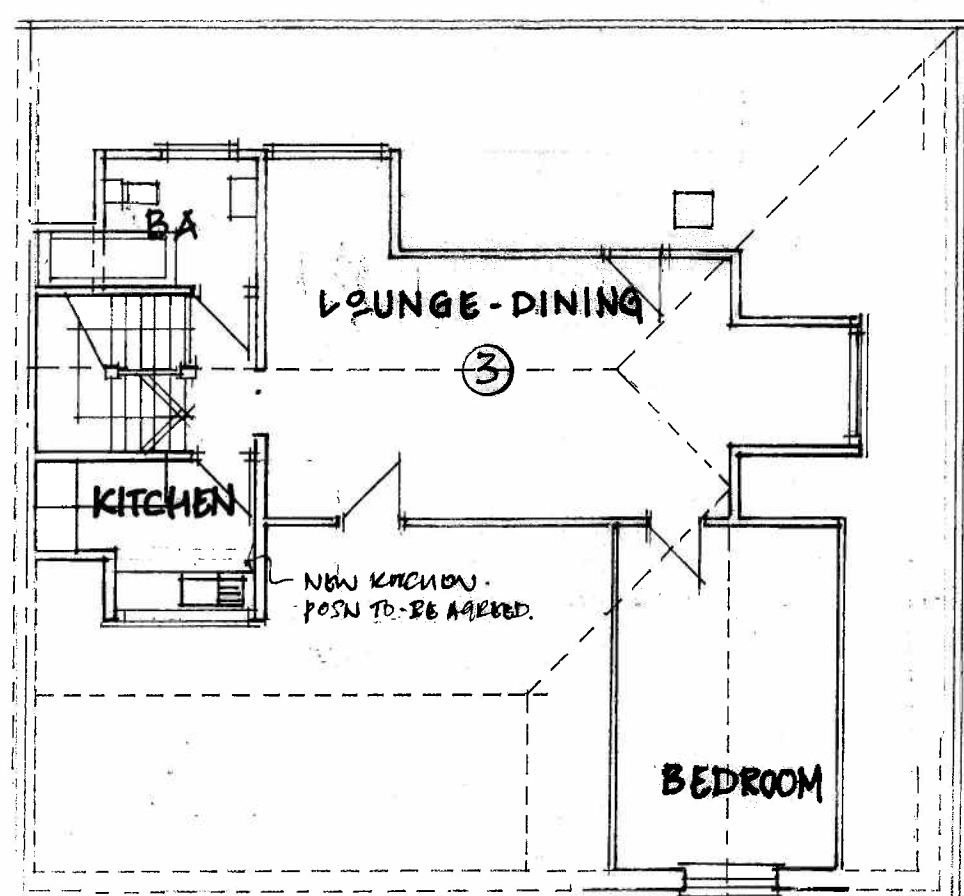

PROPOSED FIRST FLOOR PLAN
FLAT 3

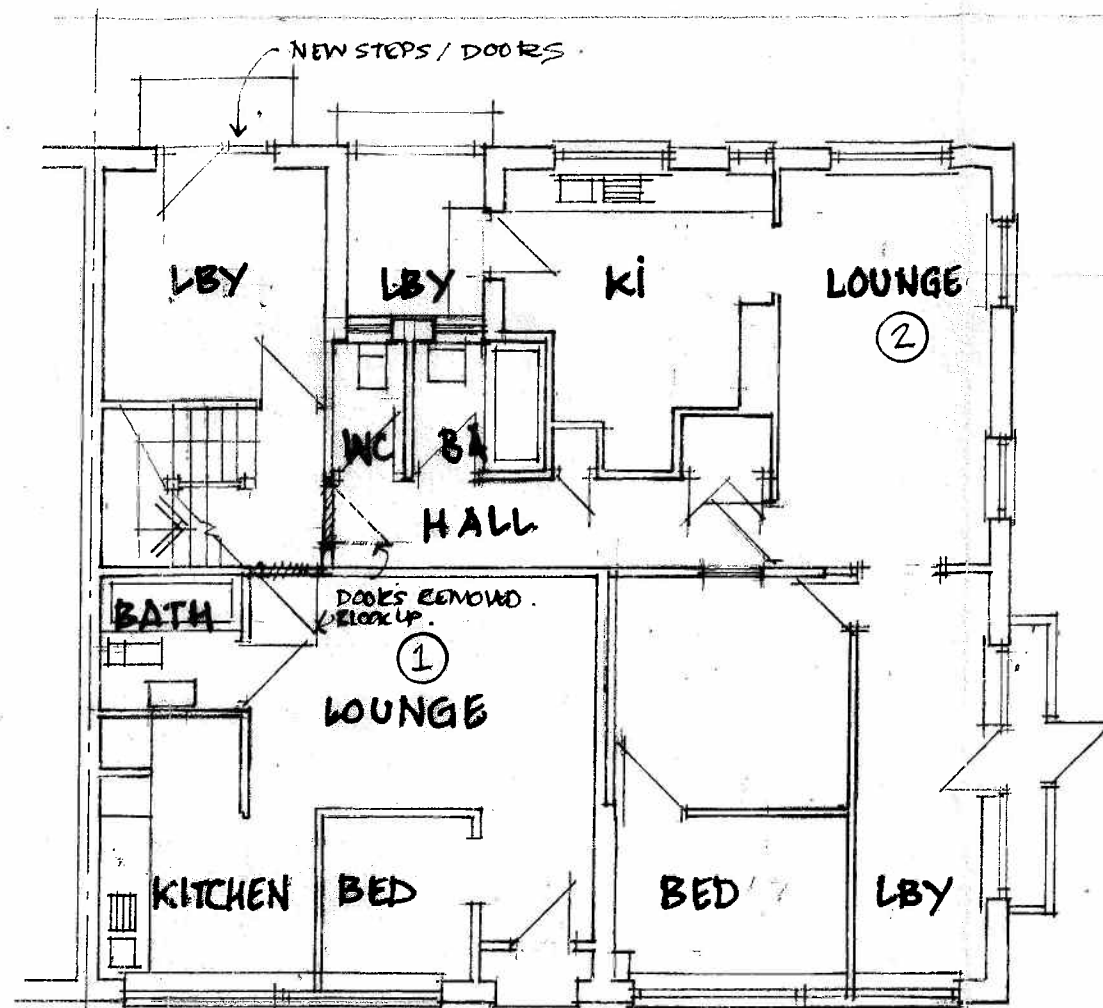

PROPOSED GROUND FLOOR PLAN
FLATS 1 & 2.



**Proposed Alterations and improvements to;
171 Southwood Road, Hayling Island, Hampshire.**

FOR: MR. P. PATEL,
PROPOSED PLANS, JANUARY 2013,
DRG NO: Y2013/13/05/05, SCALE 1: 100 @ A3.