
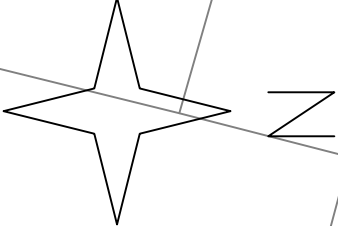


ROWAN ROAD

BRAMBLE CLOSE

Proposed
Conservatory

 

Drg. Title: SITE PLAN		Drg. No: 13/1884/S01
Client:	Location:	Rev:
Mr & Mrs G TAYLOR	19 ROWAN ROAD HAVANT	-
		Scale: 1:200 (A3)
		Drawn by: JSW

© Crown Copyright 2013
Reproduction in whole or in part is prohibited
without the prior permission of Ordnance Survey.
Licence Ref: Gormans_01592813

JOHN S WARWICK
ARCHITECTURAL CONSULTANT
8 ST JOHN'S CLERE, ROWNHAM, SOUTH HAMPTON
HAMPSHIRE SO16 8AX - EMAIL: designanddraw@aol.com
PHONE 023 8973 2405

COPYRIGHT