





The drawing shall not be scaled, except for planning purposes.

All dimensions to be checked on site where applicable, prior to commencement on site.  
Differences between drawings, and between drawings and specification or bills of quantities to be referred to the Architect for clarification.


All works shall conform to the current edition of the Building Regulations and other relevant statutory requirements.

All materials and workmanship shall conform with the relevant British Standard Specifications and Codes of Practice.

This drawing is the copyright of Head, Roberts and Associates and shall not be copied or reproduced without permission.

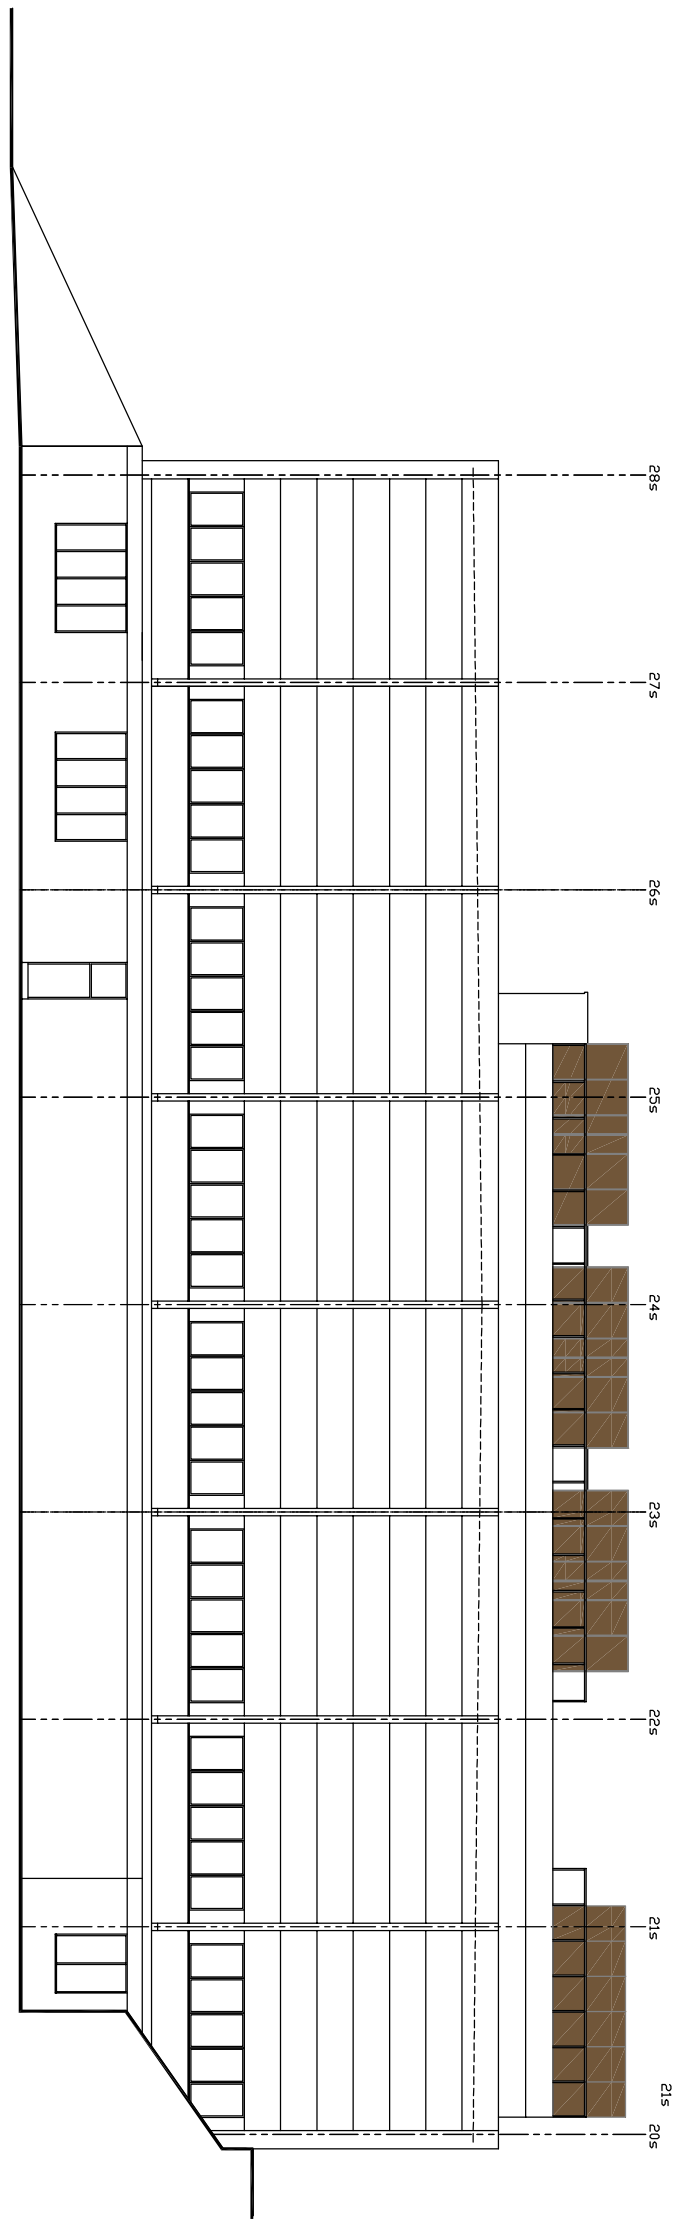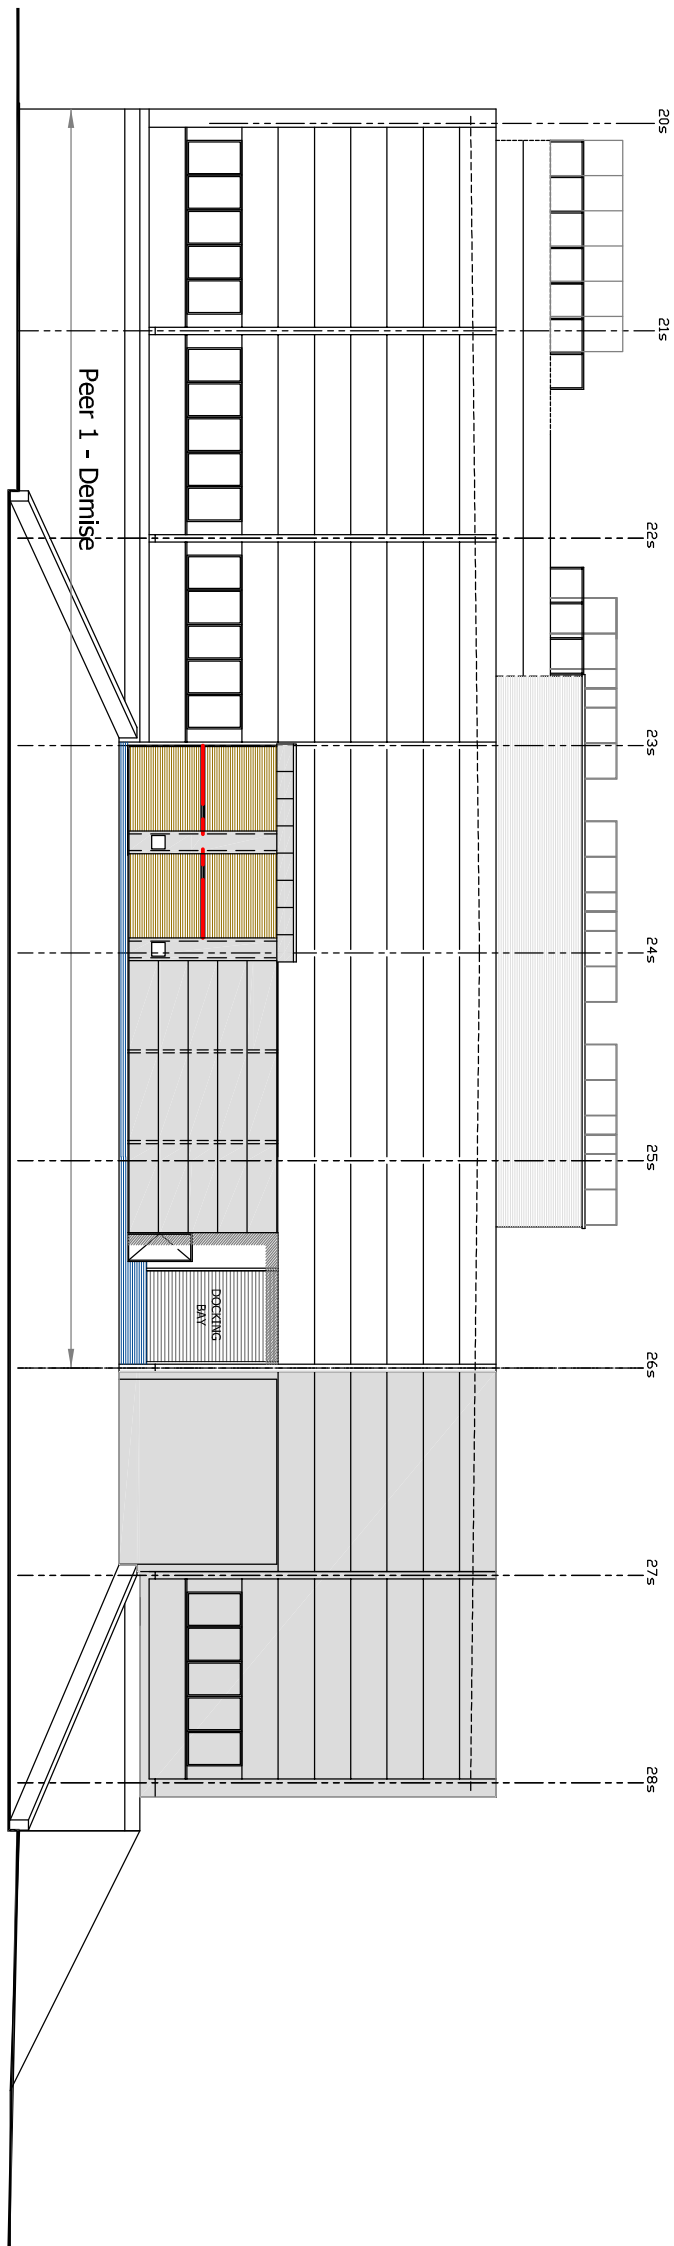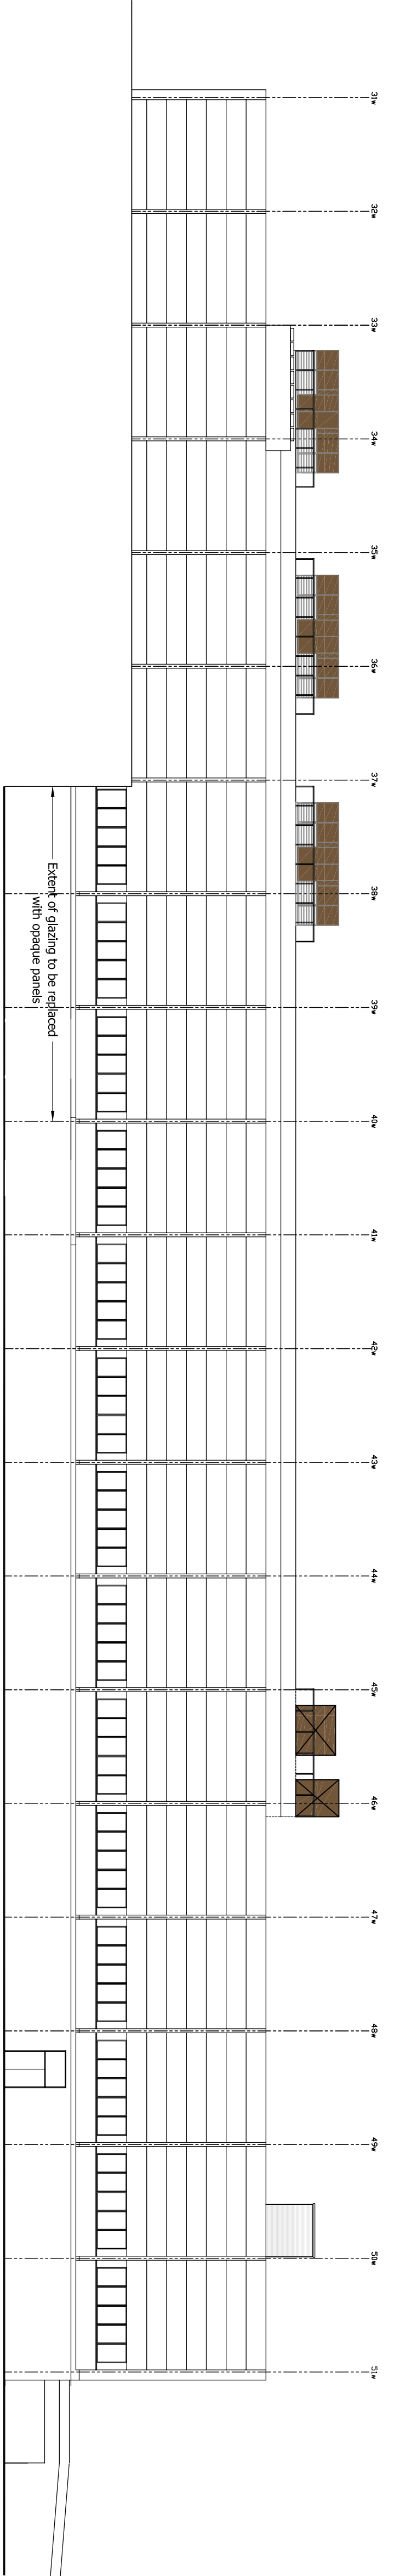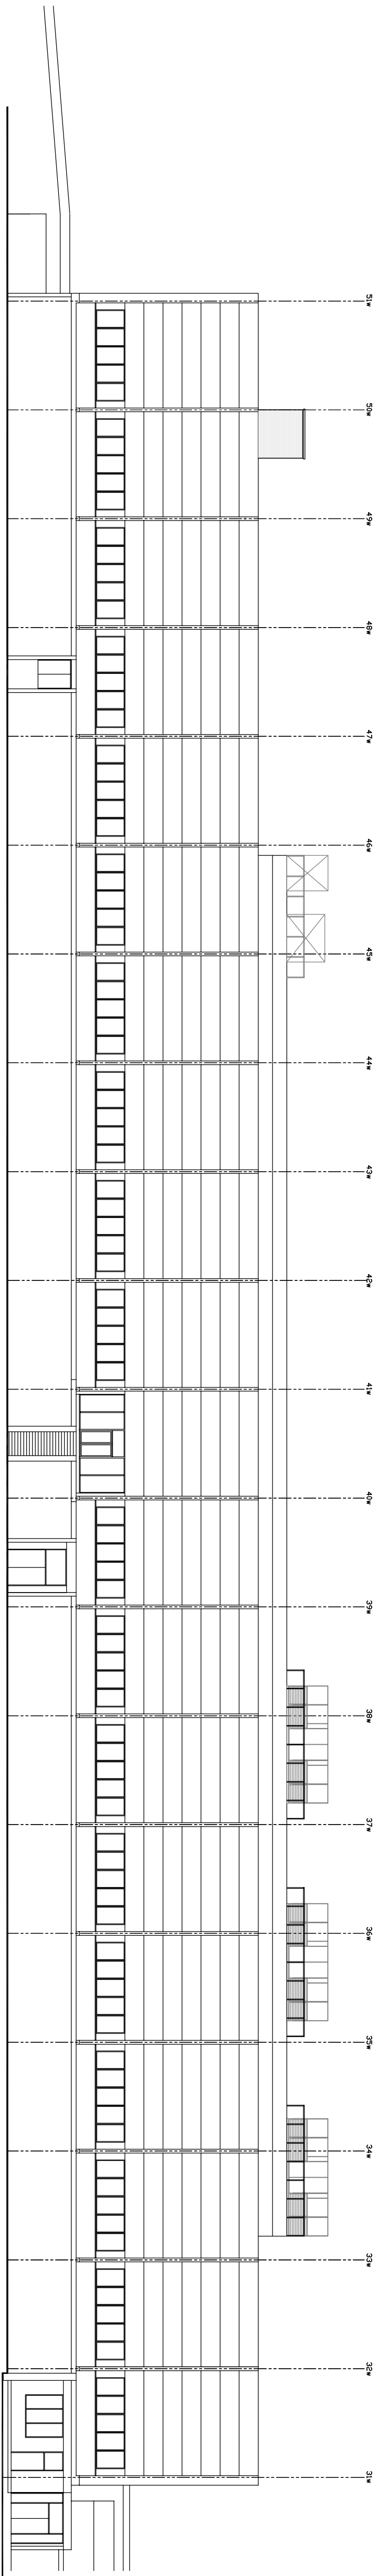


East Elevation

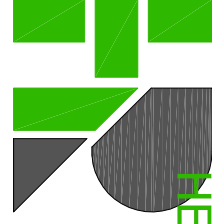

**HEAD, ROBERTS & ASSOCIATES**

1 Station Terrace  
Shawford, Hants.  
SO21 2BN  
Tel: 01662 71111  
Fax: 01662 71110  
Email: mail@headroberts.co.uk

| REV. | DATE | DESCRIPTION | BY |
|------|------|-------------|----|
| -    | -    | -           | -  |

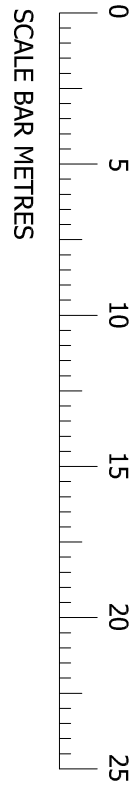

|                                               |          |          |            |
|-----------------------------------------------|----------|----------|------------|
| Client                                        |          |          |            |
| Evolve Infrastructure Solutions               |          |          |            |
| Job Title                                     |          |          |            |
| Peer 1 Data Centre, Langstone Technology Park |          |          |            |
| Drawing Title                                 |          |          |            |
| Existing Elevations                           |          |          |            |
| Drawing No.                                   |          | 4039/120 | Revision   |
| Scale                                         | Date     | Drawn By | Checked By |
| 1:250 @ A1                                    | 29.01.13 | DS       |            |