


SUPERSEDED


Plot 3
2bed/4p
area: 66m²

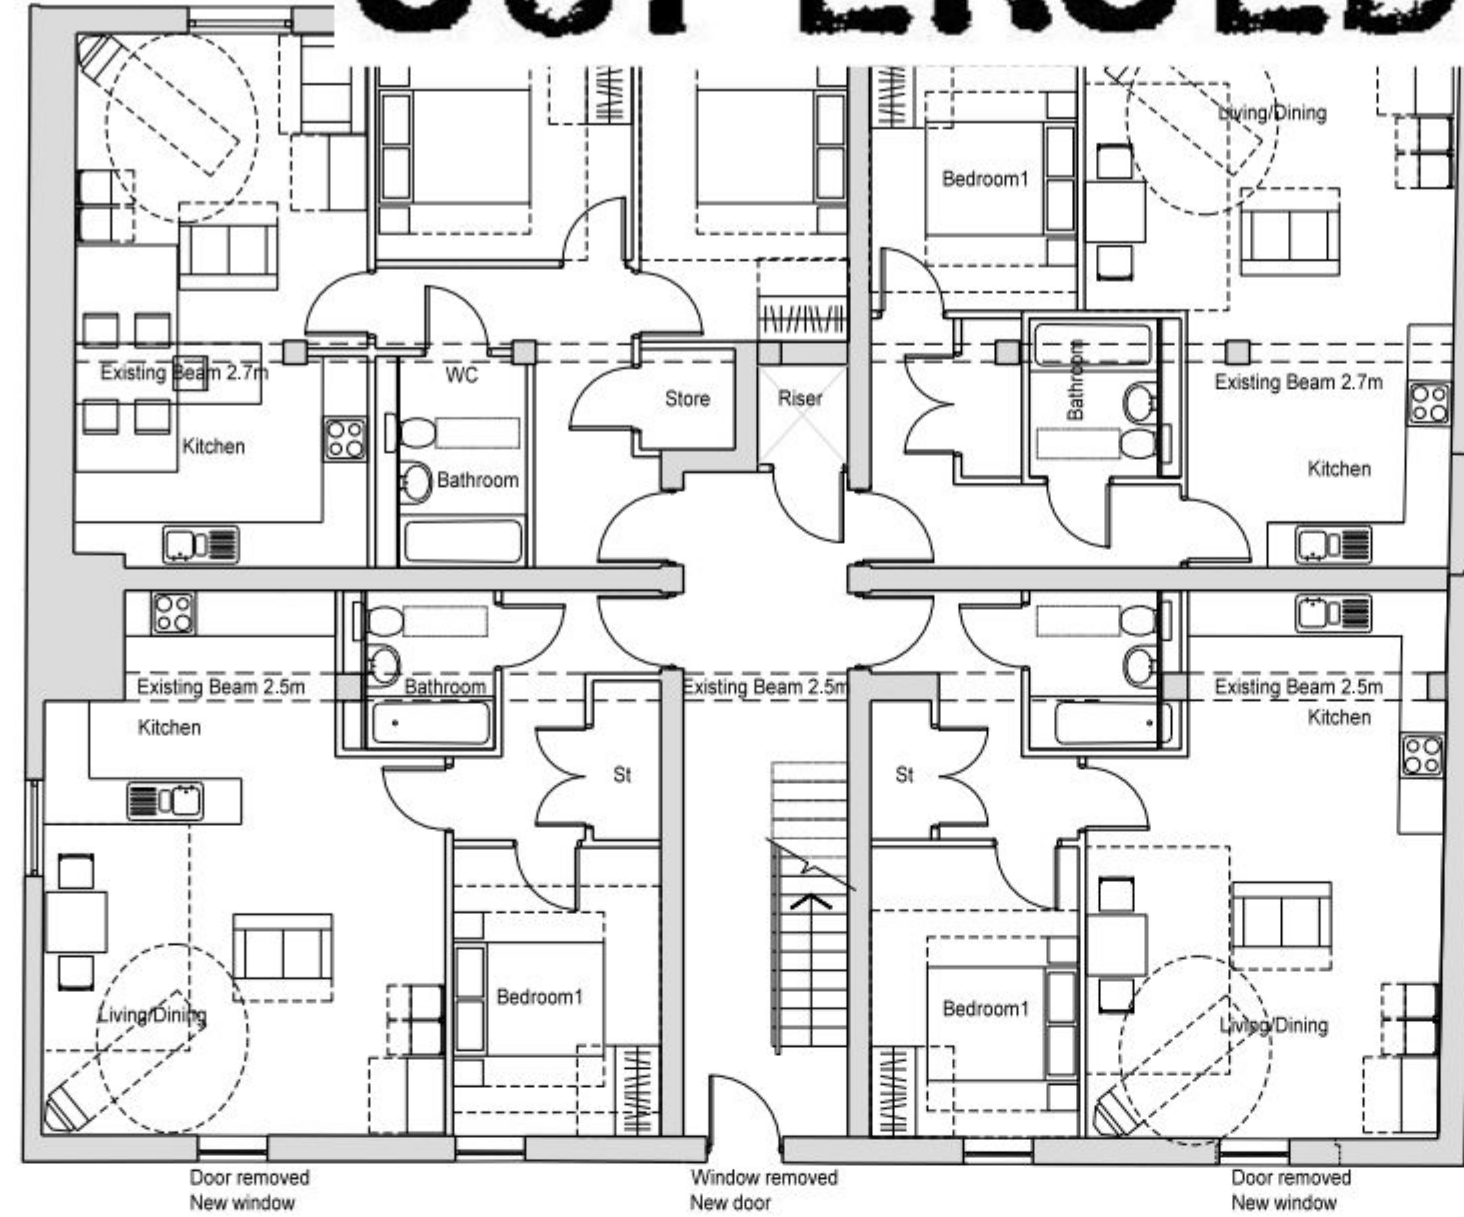

Plot 4
1bed/2p
area: 54m²

New window
Door to be filled in

Plot 5
1bed/2p
area: 57m²

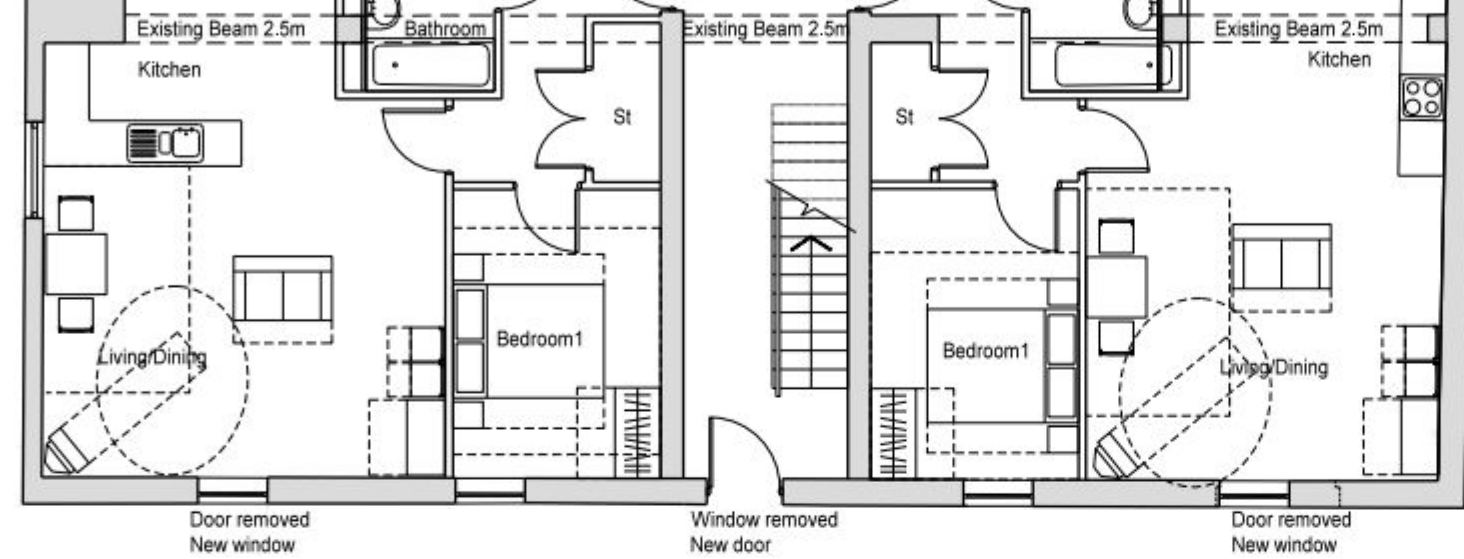


Plot 6
1bed/2p
area: 54m²

New window
Door to be filled in

Ground Floor Plan


Plot 7
2bed/4p
area: 66m²

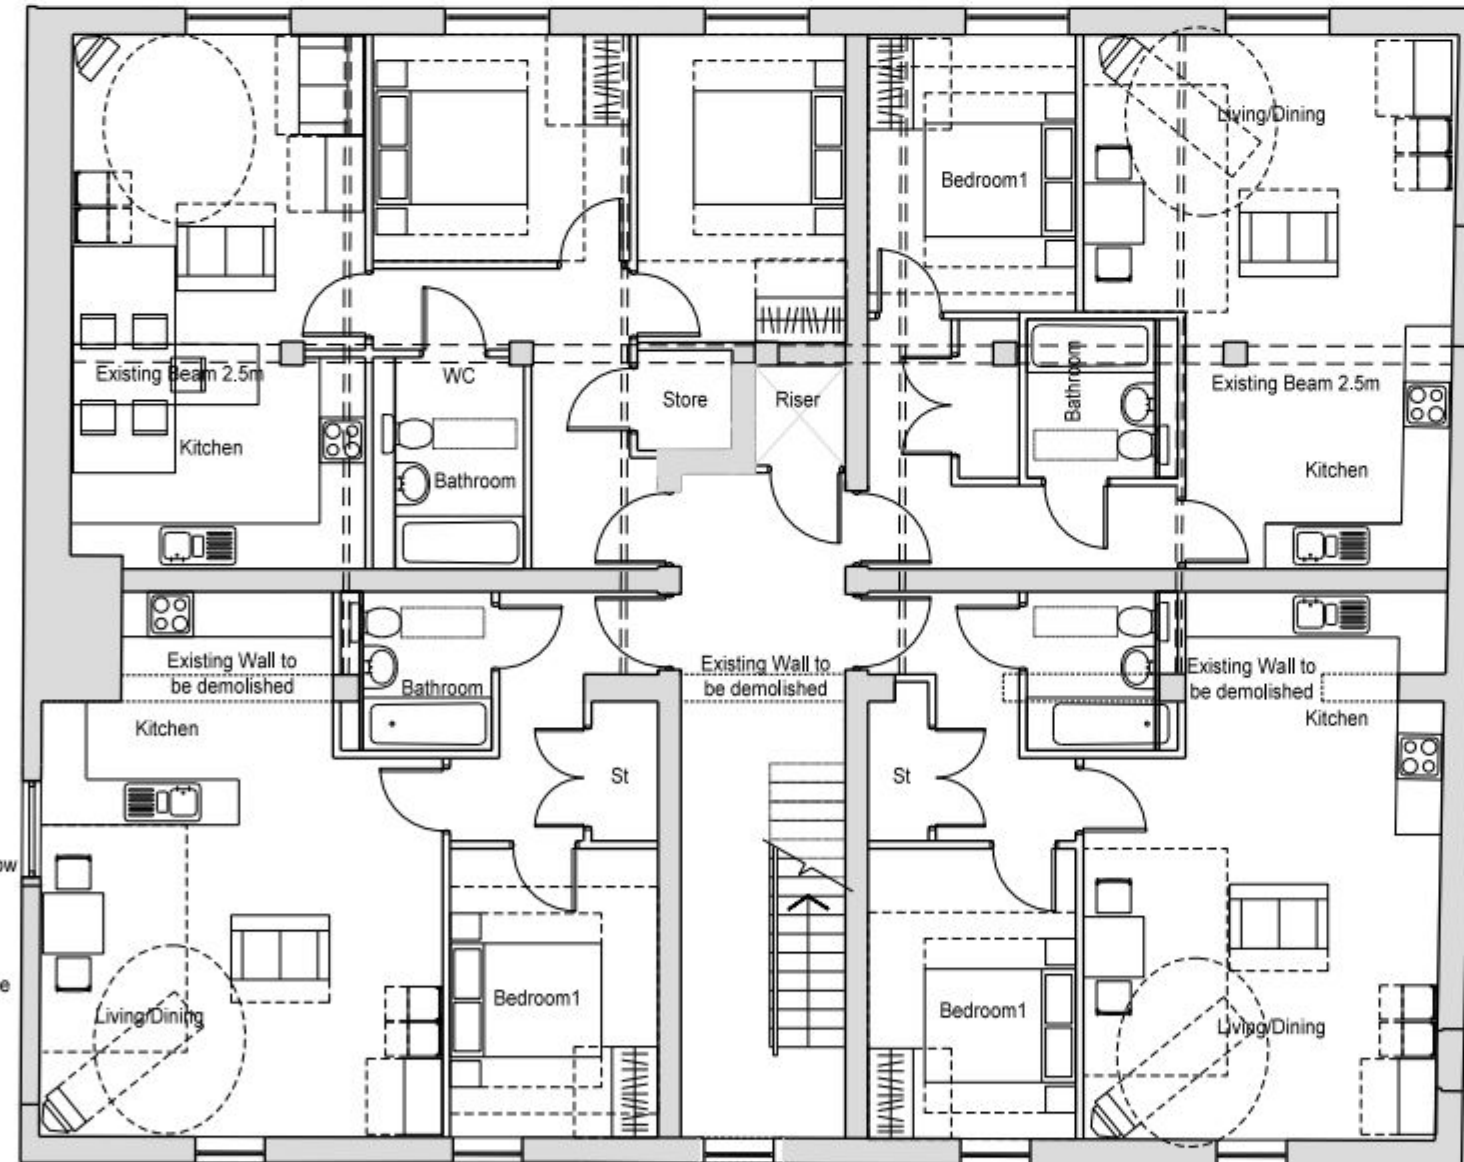

Plot 8
1bed/2p
area: 54m²

Window to be filled in


Plot 9
1bed/2p
area: 57m²

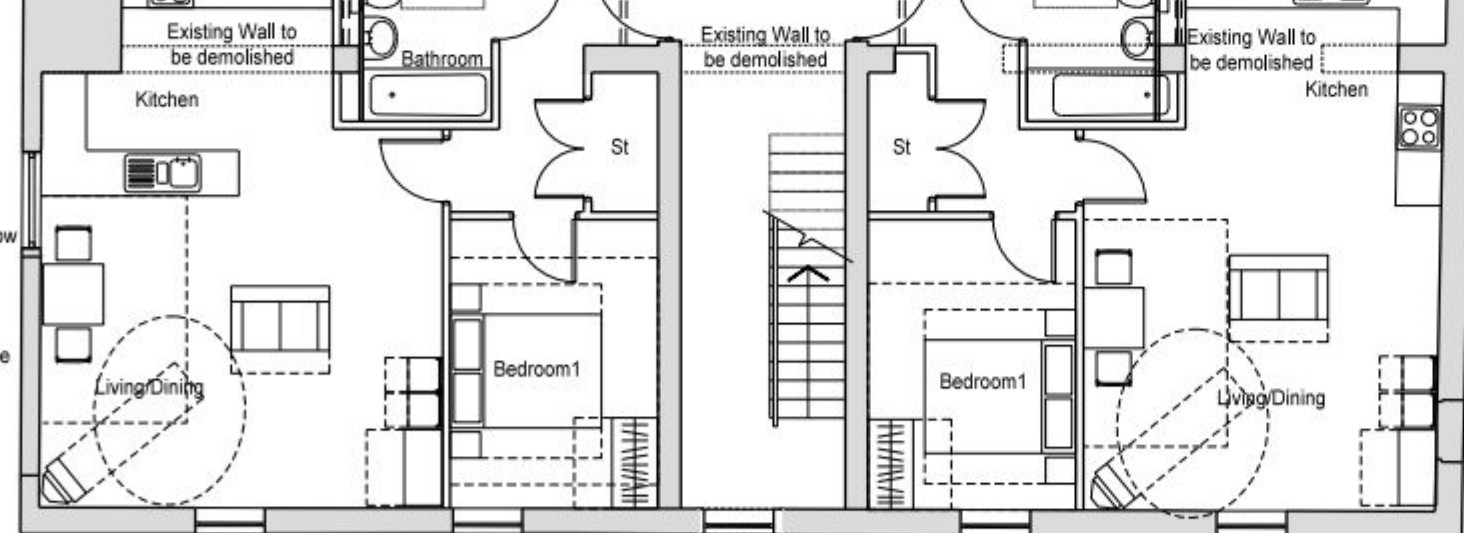

Plot 10
1bed/2p
area: 54m²

Door to be filled in


First Floor Plan

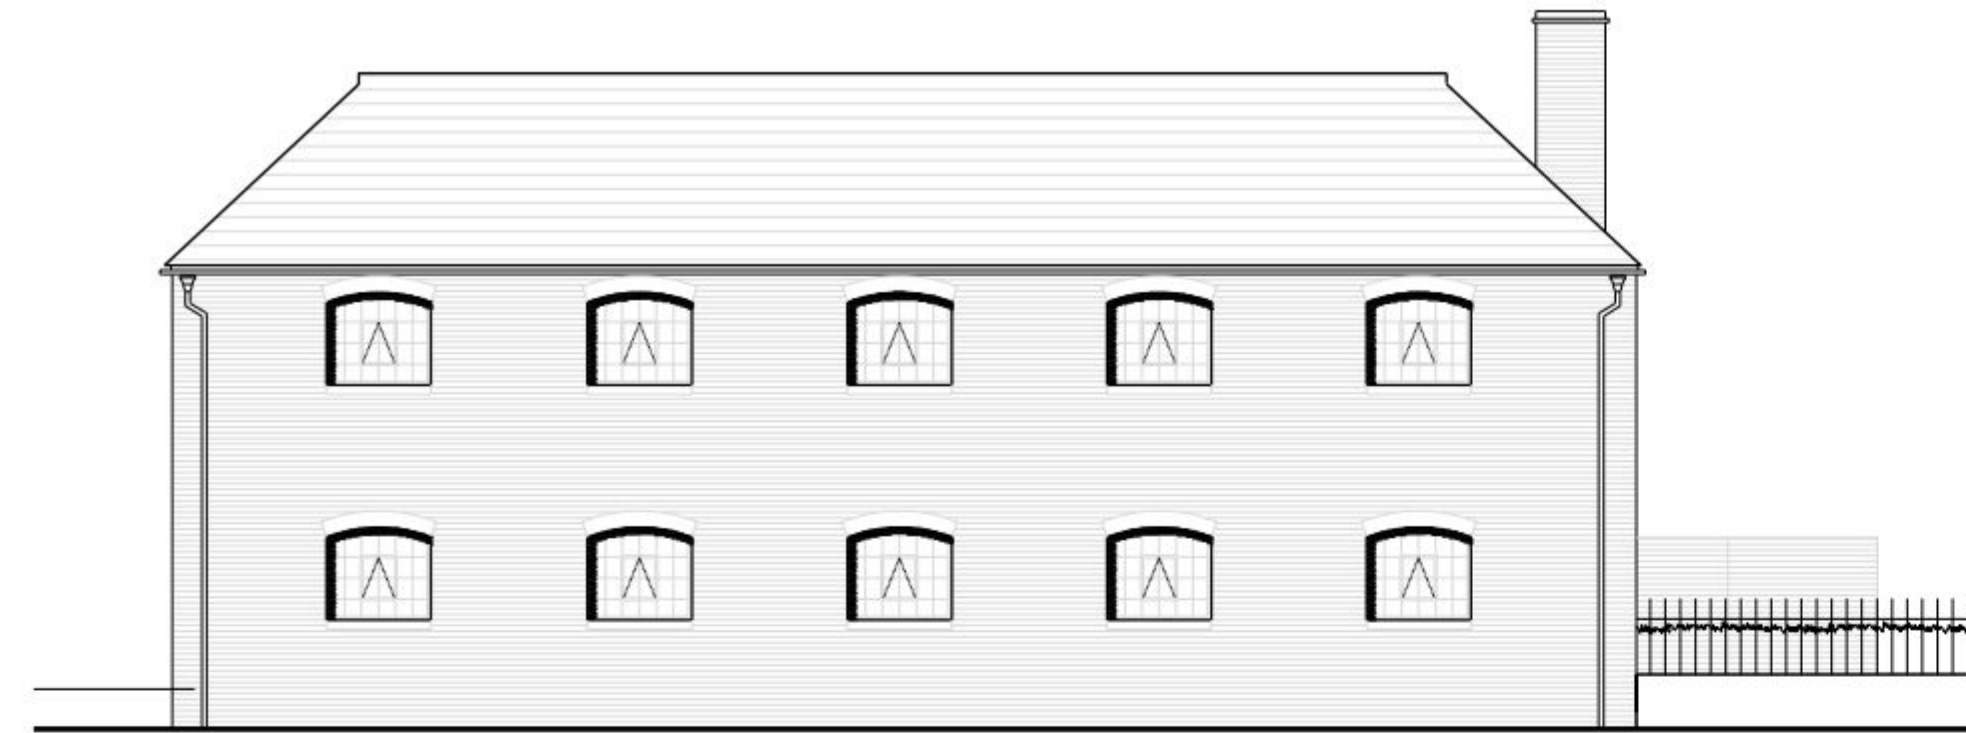


North (West Street) Elevation




South (Entrance) Elevation

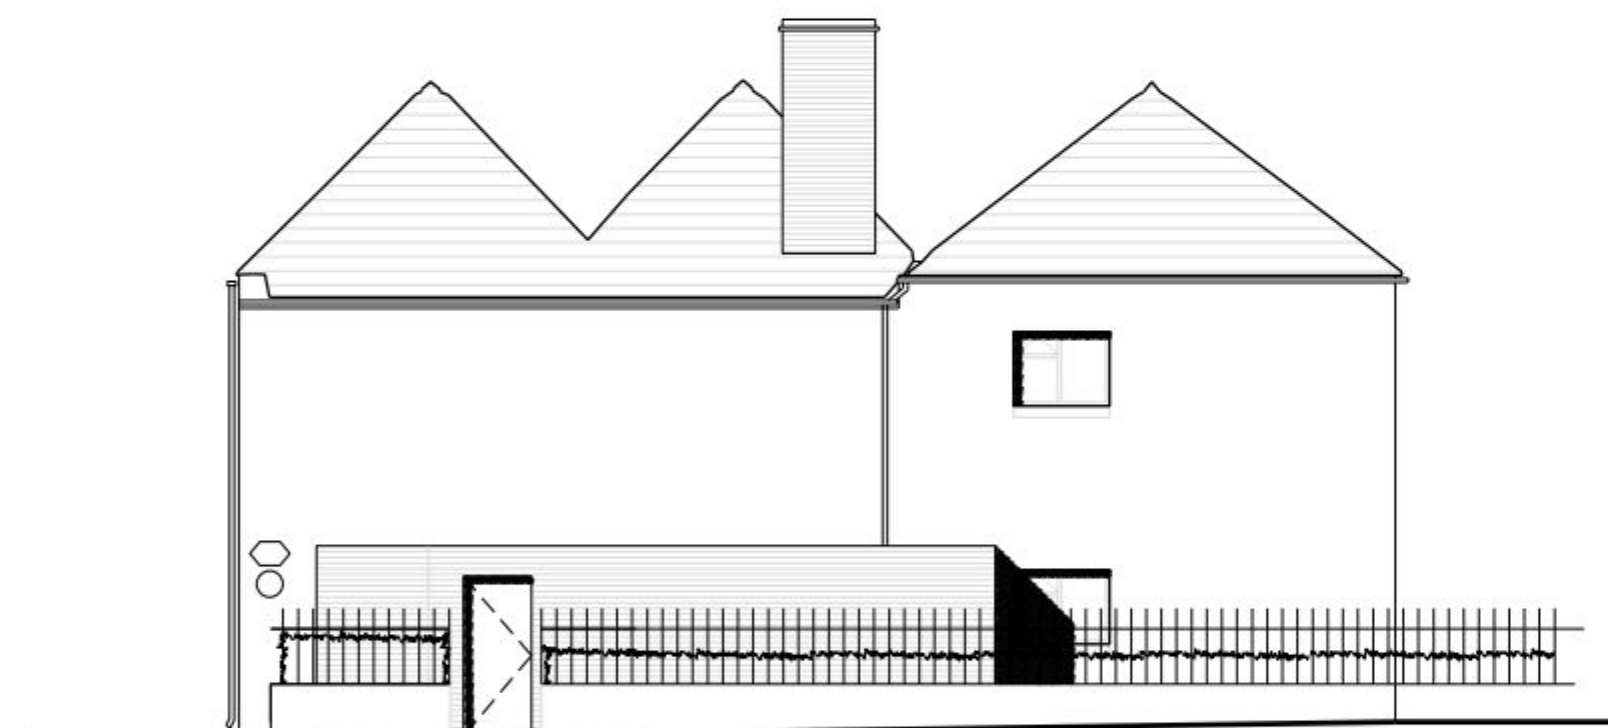

West (Site Entrance) Elevation

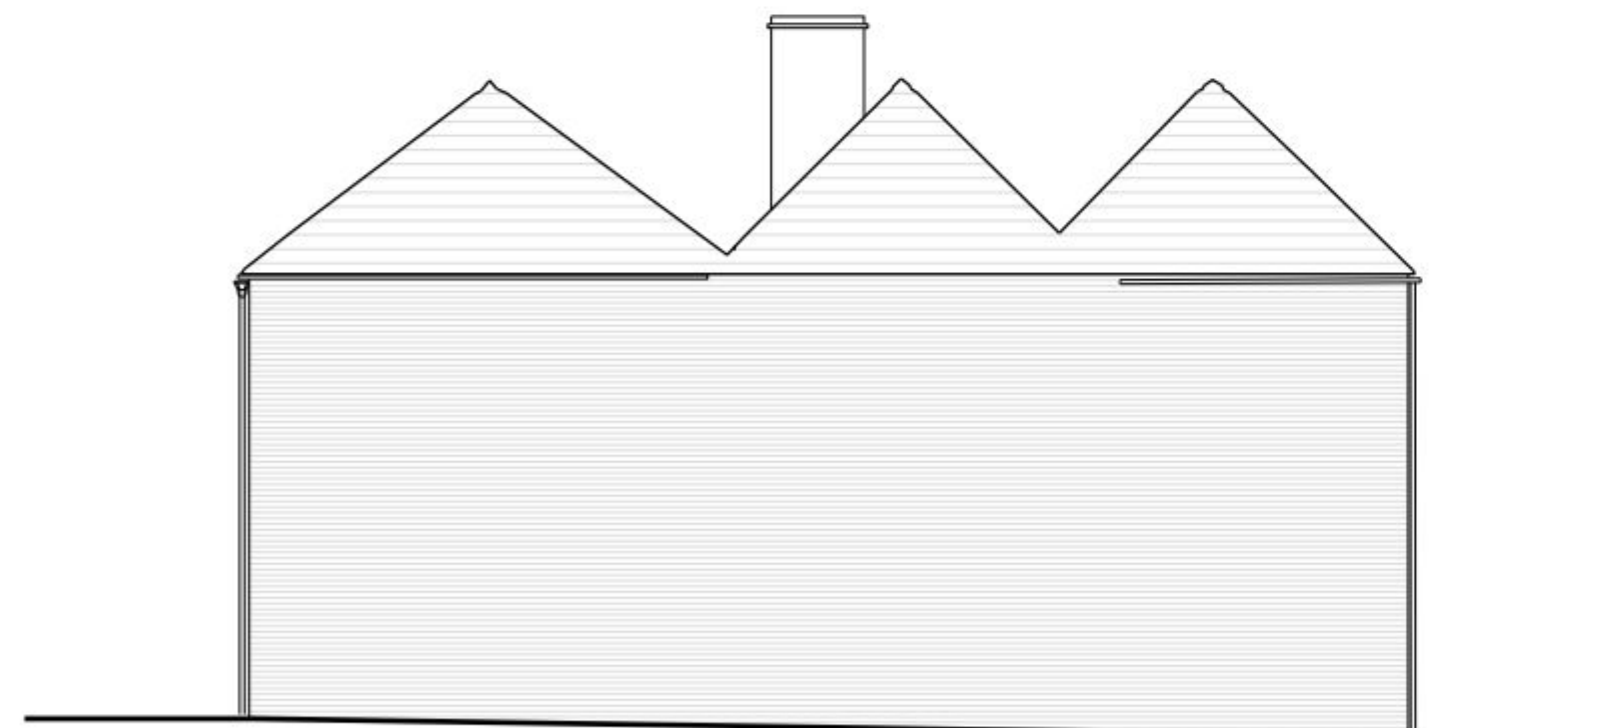

East Elevation

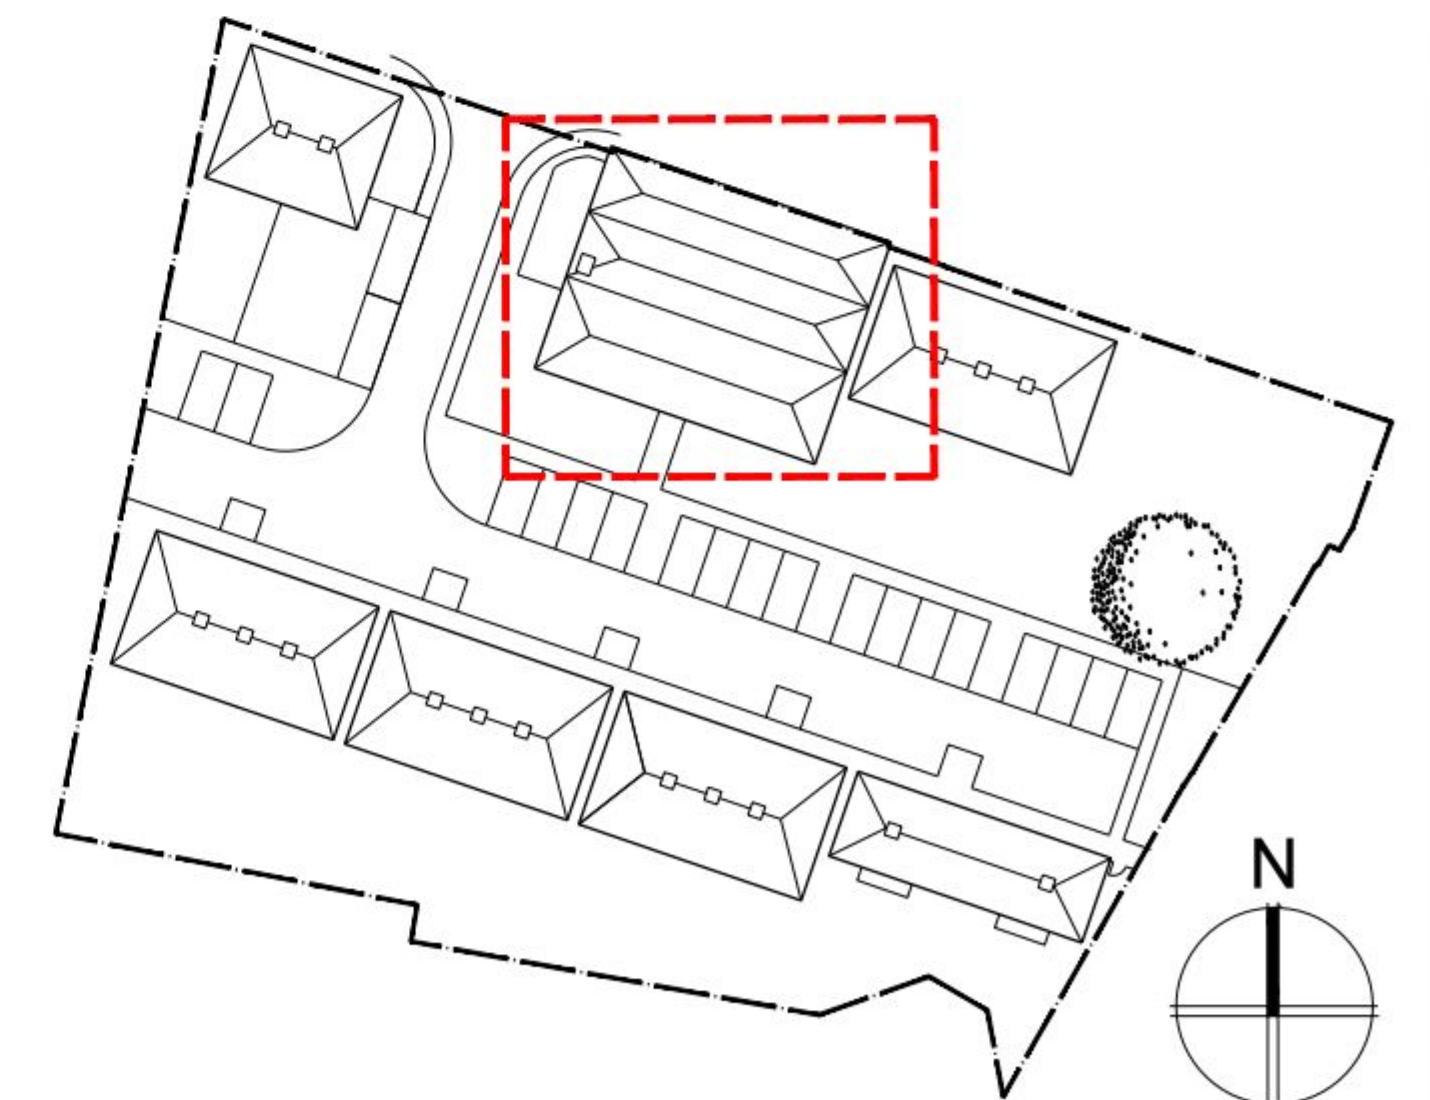

Plan and elevation information based on drawings 353WS01 & 353WS02 by: Siteline Geomatic Surveyors Unit E, Woodside, 34 Parham Drive, Eastleigh, SO50 4NU T: 02380 811081


CLIENT
Vail Williams

TITLE
West Street, Havant
Plots 3-10
Plans & Elevations

HGP ARCHITECTS
FURZEHALL FARM, WICKHAM ROAD
FAREHAM, HAMPSHIRE, PO16 7JH
T: 01329 283 225
F: 01329 237 004
E: EMAIL@HGP-ARCHITECTS.CO.UK
W: WWW.HGP-ARCHITECTS.CO.UK

Rev	Date	Description	By	PM
REVISIONS				

PLANNING

 

Scale @ A1: 1/100
Date: November 2012

Drawn by: CK
Checked by: GG

Drawing No: 12.071.007

Revision:



HGP Architects Ltd.
Copyright Reserved.
Check dims. on site.