


REAR

SIDE



FRONT

SIDE

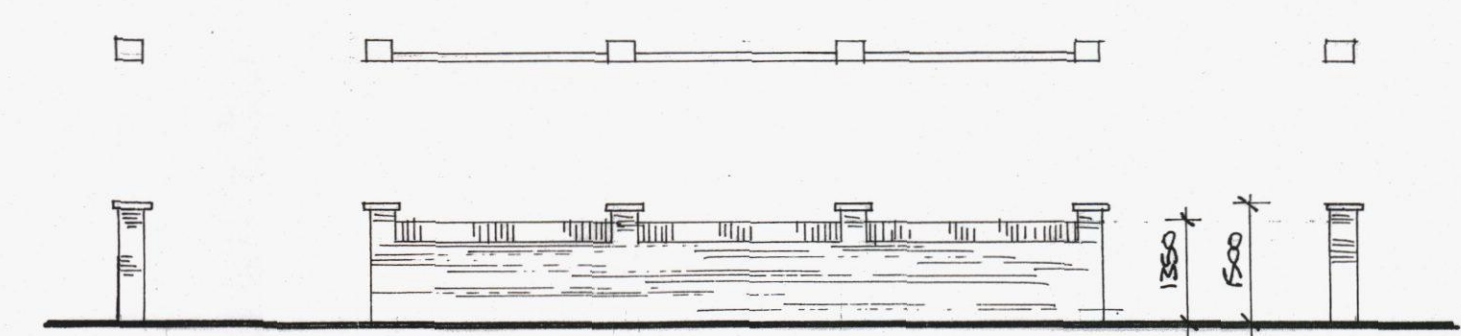

NEW FRONT WALL




LOCATION PLAN


SCALE 1:1250
OS UK No 100046326

SITE PLAN

SCALE 1:500

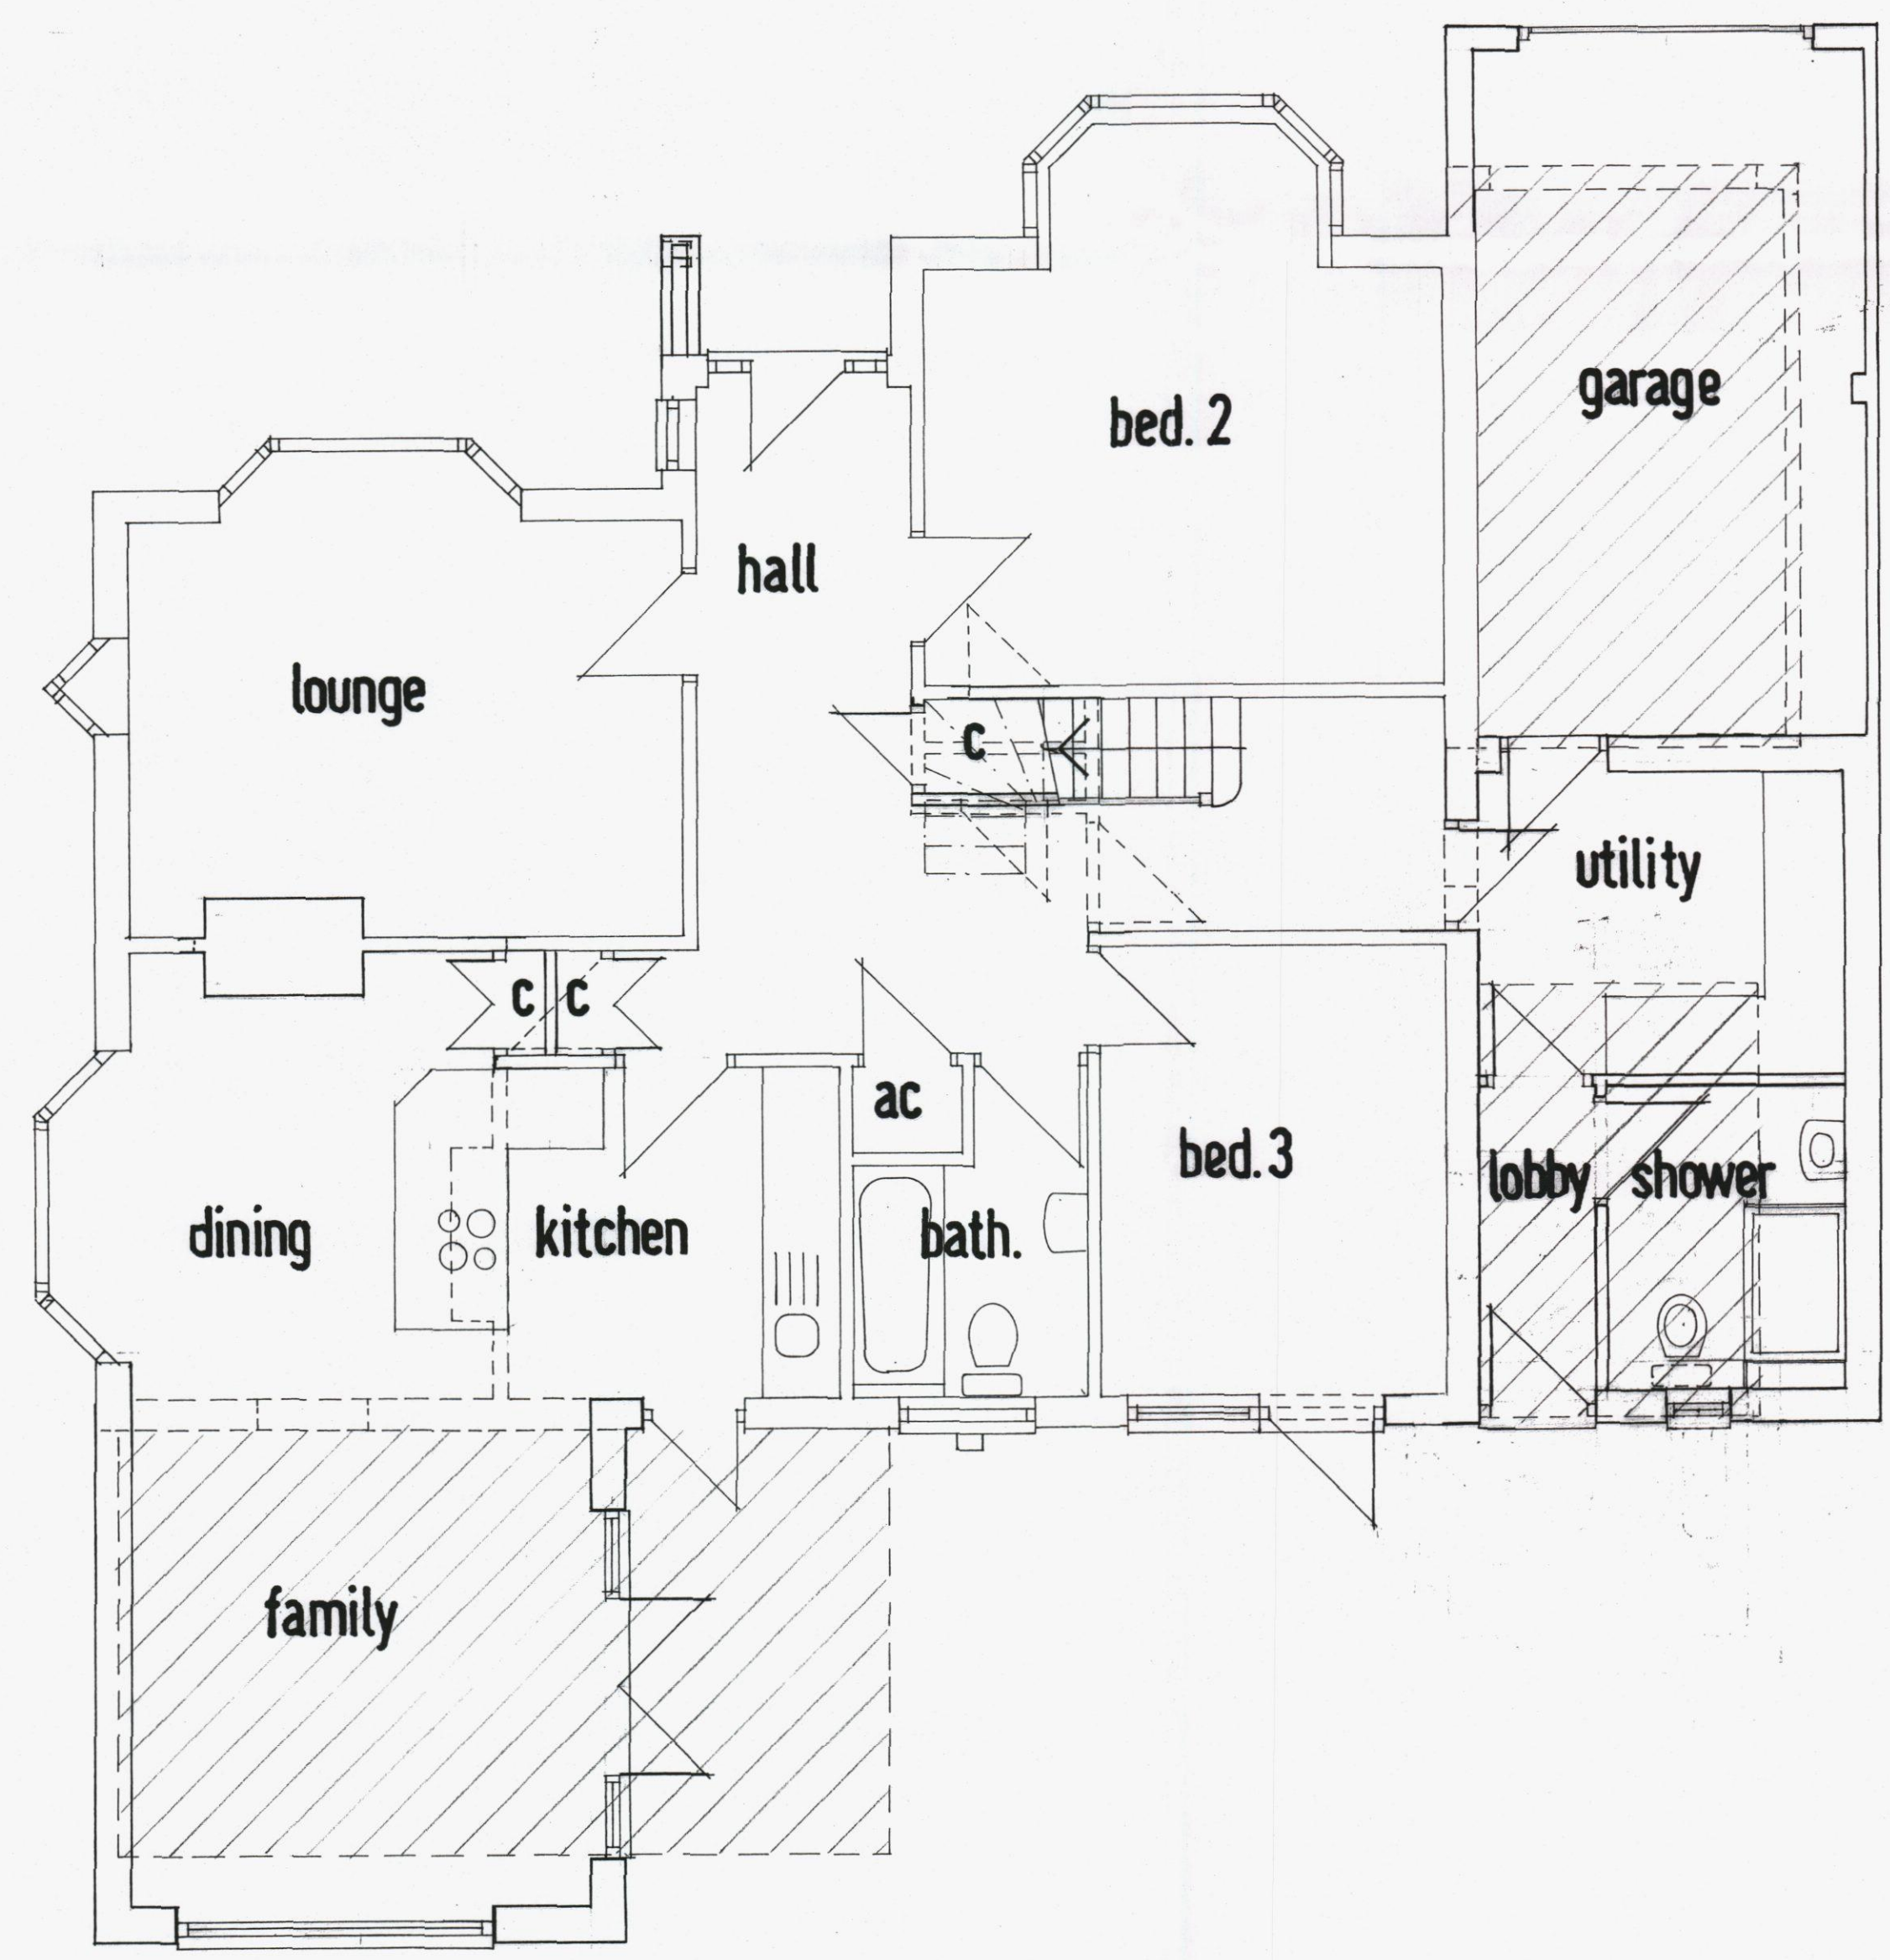

GROUND FLOOR

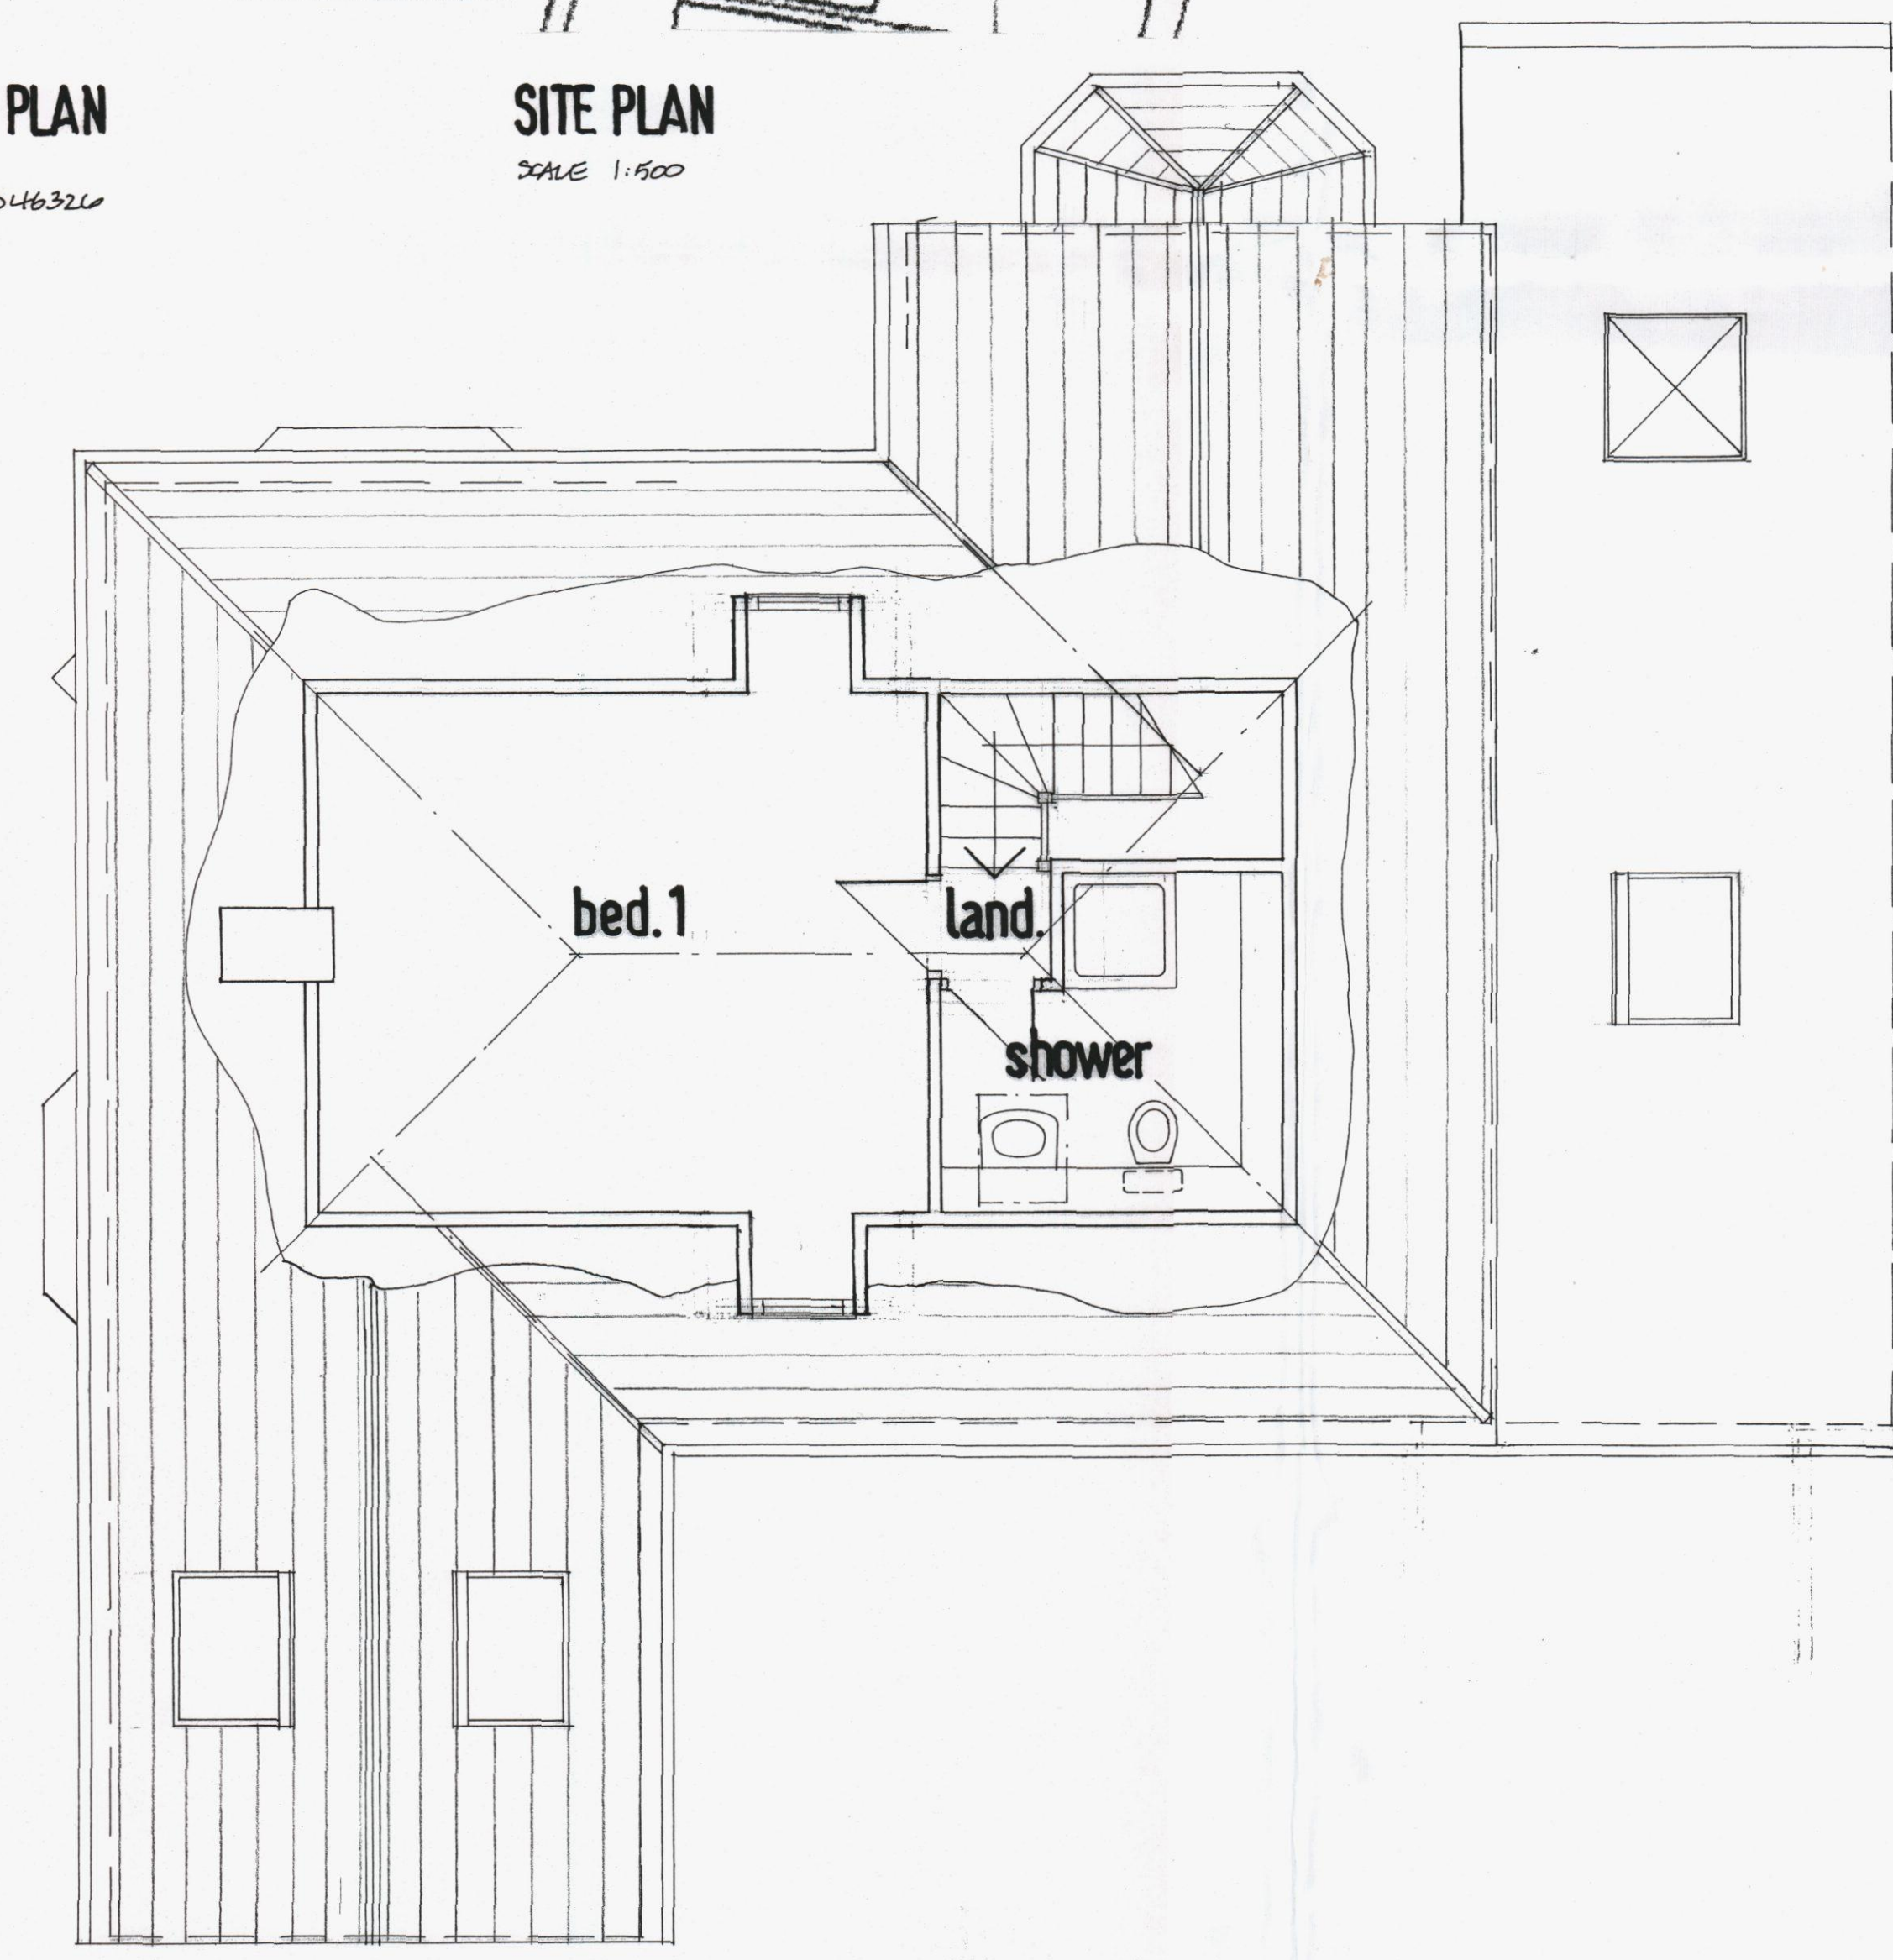

FIRST FLOOR

RECEIVED
HAVANT BOROUGH COUNCIL
7 AUG 2013

RECEIVED
HAVANT BOROUGH COUNCIL
7 AUG 2013

A JUNE 13 AMEND REVISIONS

ILLTOP BUILDING
& Roofing Contractors Ltd.
The complete Building Service from Planning to Completion
• RENOVATIONS • EXTENSIONS • DEVELOPMENT

Project
LOFT CONVERSION & REAR EXTENSION TO 78 SOUTHLEIGH ROAD, HAVANT, HAMPSHIRE.

Client	Mr S Crozier		
Title	PLANNING DRAWING-PROPOSED		
Date	Drawn	Scale	
June 2013	DT	1:50, 1:100, 1:1250	
Dwg No	13.198.02		Rev
			A