





front elevation

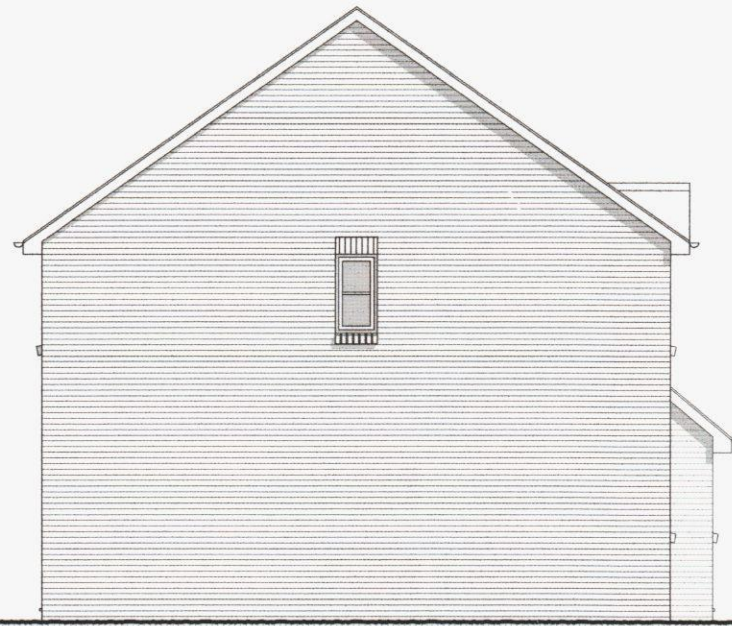

side elevation

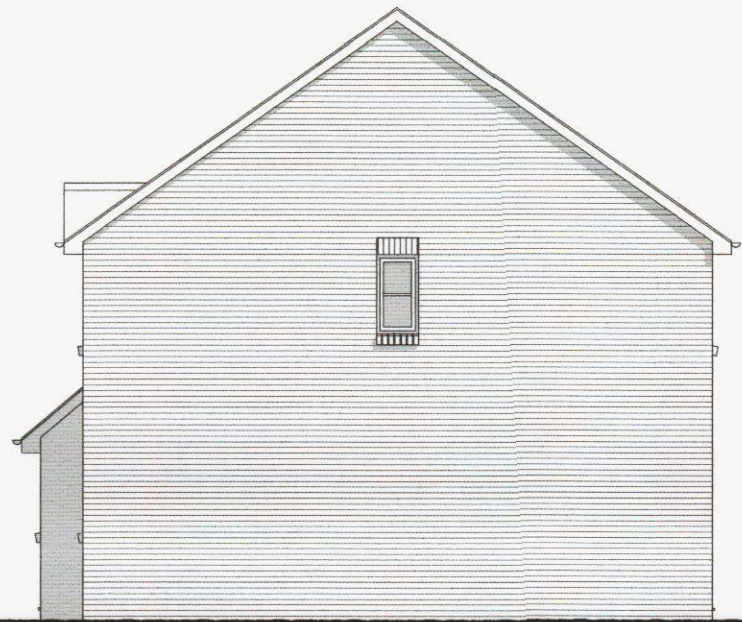

side elevation



rear elevation

Materials Schedule

Plots 22 & 23


Roof - terracotta concrete interlocking tiles matching half round ridge and hip tiles
Walls - orange/red facing bricks generally red features
Fascia - white Upvc
Gutters - black Upvc
Windows - white Upvc
Front Door - hardwood

Plots 24 & 25


Roof - grey concrete interlocking tiles matching half round ridge and hip tiles
Walls - orange/red facing bricks generally red features
Fascia - white Upvc
Gutters - black Upvc
Windows - white Upvc
Front Door - hardwood




rev b 09.05.13 material schedule added
rev a 15.03.13 affordable housing units layout amended & furniture added

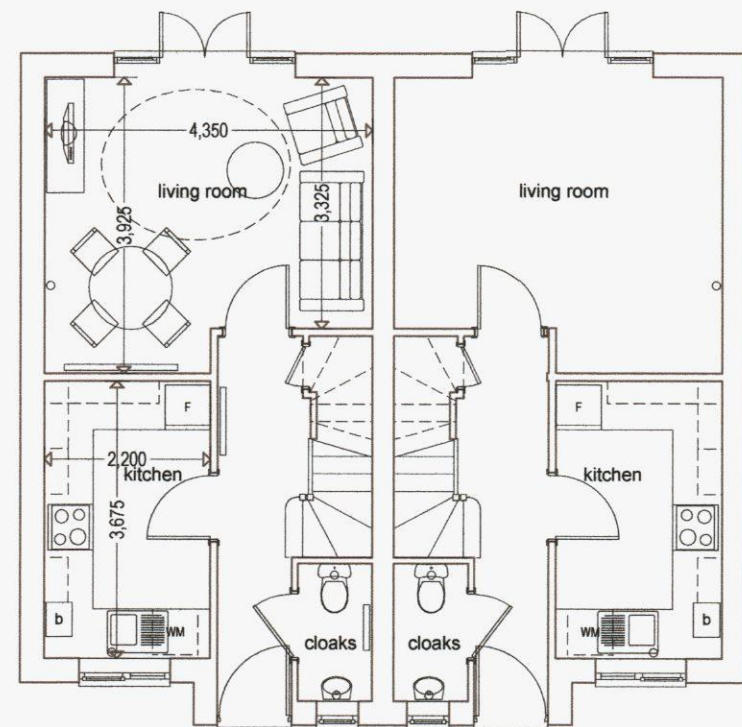

plots 22, 23, 24, 25
2b house 733 ft²
affordable
ground floor

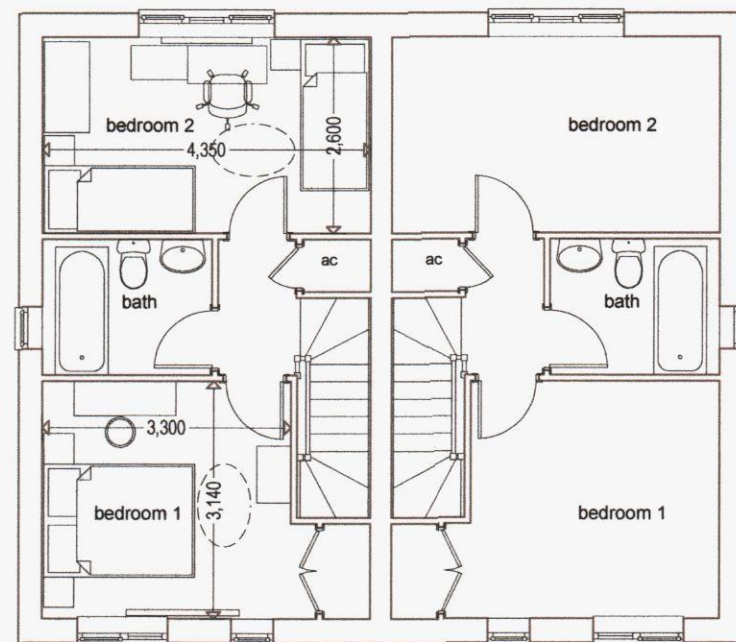

first floor

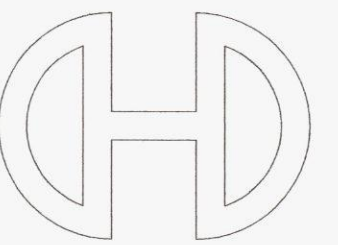

Victoria House 14 St John's Road Hedge End Southampton Hampshire SO30 4AB
Tel 01489 773577 * Fax 01489 797111 * E-mail sales@crayfernhomes.co.uk

All dimensions are to be checked onsite prior to commencement of work.
This drawing is the copyright of Crayfern Homes Limited
and may not be copied altered or reproduced in any way without their written authority

PLOTS 22 & 23, 24 & 25

DEVELOPMENT AT
SCRATCHFACE LANE
BEDHAMPTON
HAMPSHIRE

FOR
CRAYFERN HOMES LIMITED

SCALE: 1:100 @ A2 DATE: OCT 2012 DRAWING NO 02.12_212b

