

Elevations

Scale 1: 200 At A3



Proposed Modular Temporary Building - Pre-School Nursery

Scale @ A3 = As Shown

Roof: Pitched Felt - Grey

Walls: Plastisol coated metal - Colour, Moorland Green (from Dobel 200XT range)


Drains: To existing foul sewer and new soakaway

External Doors: Merlin Grey

Windows: White UPVC

Floor Plan

Scale 1: 200 At A3

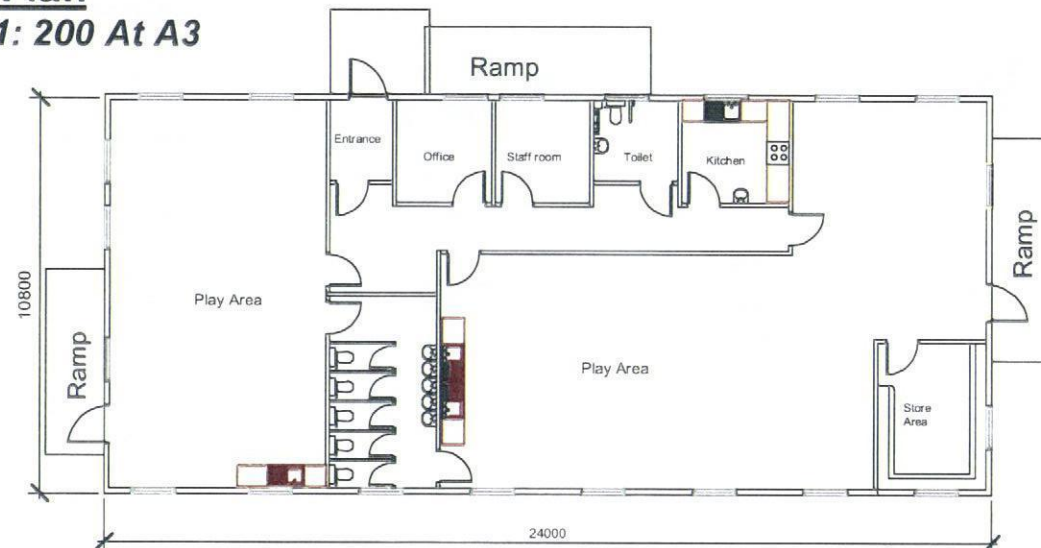

Notes

1 This drawing is © copyright Hampshire County Council 2013. No unauthorised reproduction permitted. All rights reserved.

2 No dimensions are to be scaled from this drawing

3 This map is reproduced from Ordnance Survey material with the permission of Ordnance Survey on behalf of the controller of Her Majesty's Stationery Office © Crown Copyright. Unauthorised reproduction infringes Crown Copyright and may lead to prosecution or civil proceedings. (100019180), (2013)

rev	description	date	by

PROJECT
Riders Infant School
Kingsclere Ave, Havant
Hampshire, PO9 4RY

SCALE
@ A3 as shown

DATE
10/06/13

DRAWN.
DC


CHKD.
PSM

SHEET CONTENTS
Modular Floor Plan & Elevations
Site Plan
Location Plan


DRAWING No. **P10275/Location100**
FILE REF. *File name*

Property Services

REVISION
A

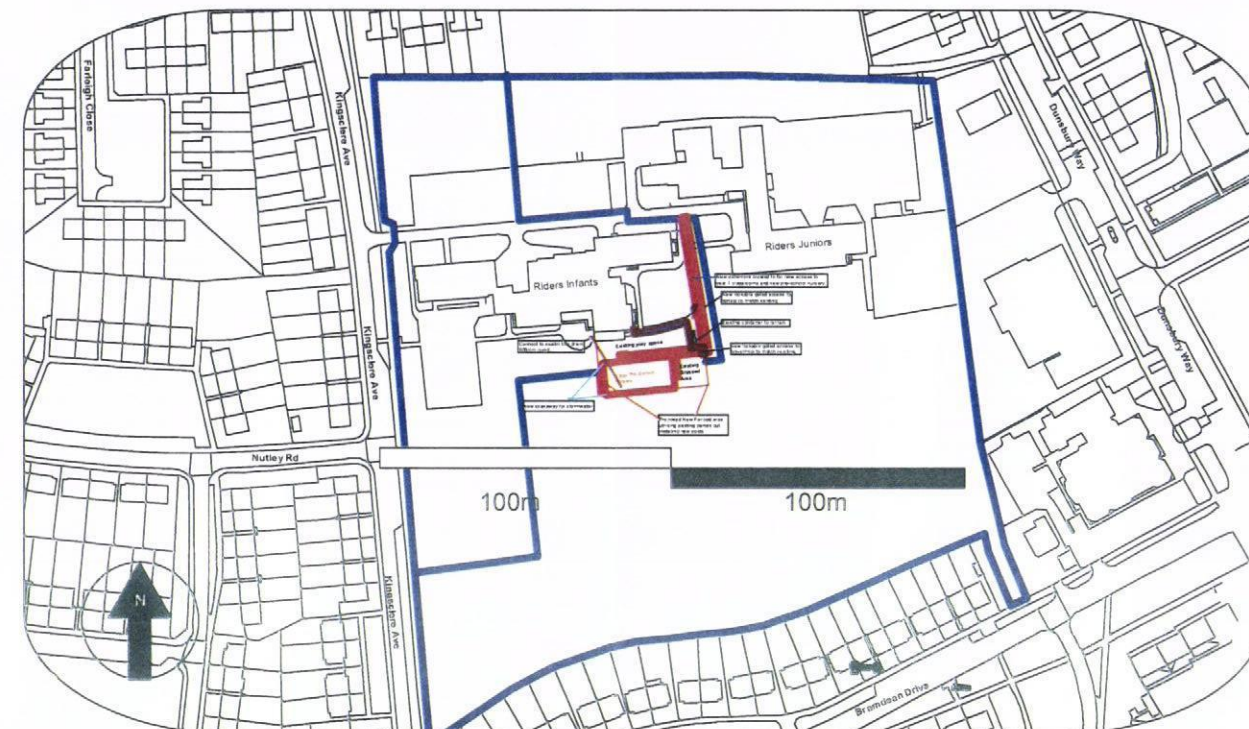

Location Plan - 1:2500 at A3 Showing Proposed Temporary Modular Pre-School Nursery in red and boundary in blue

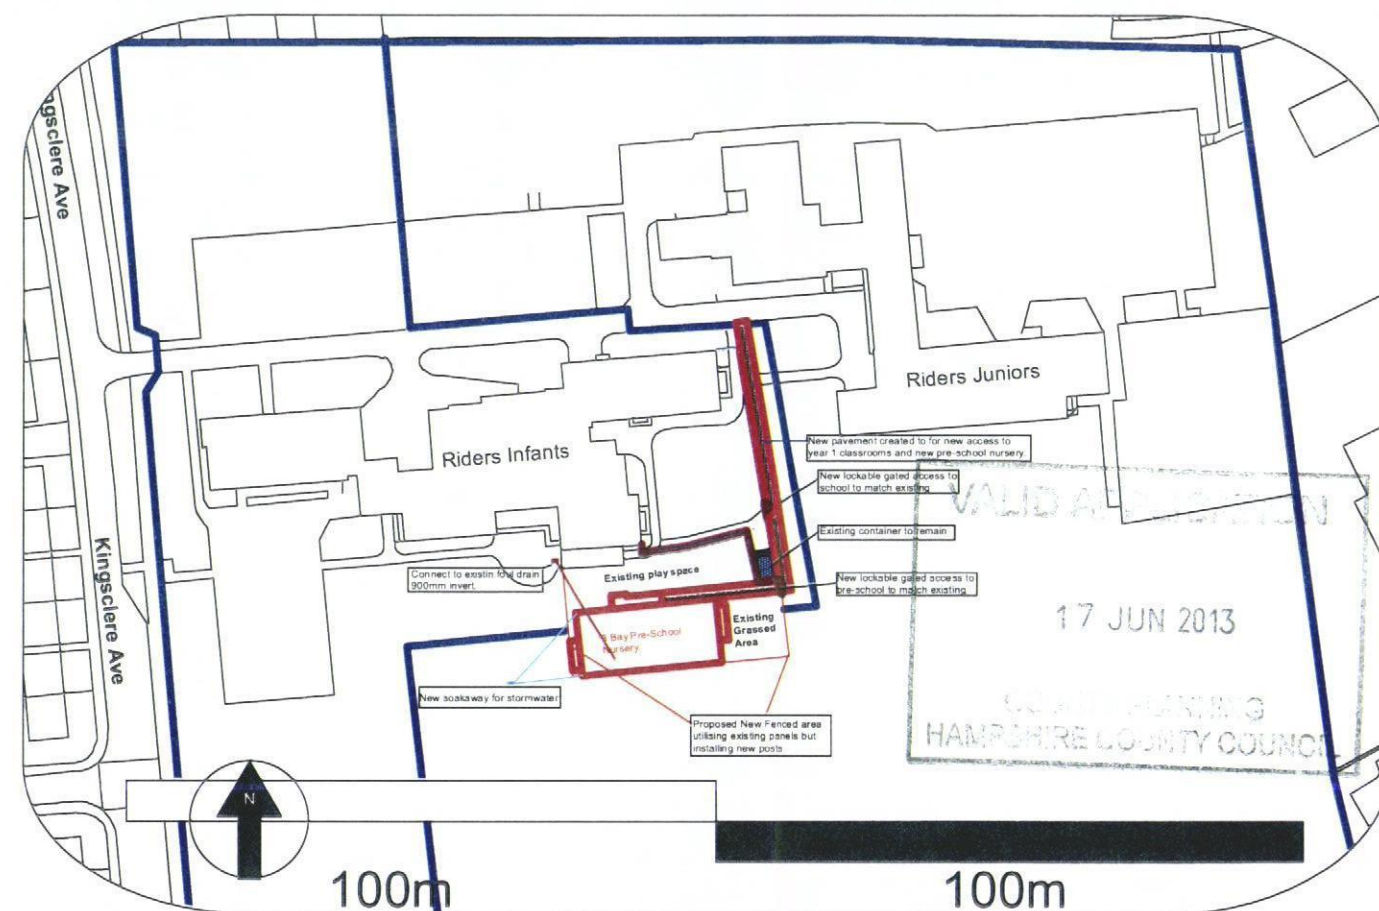

Site Plan - 1:1250 at A3 Showing Proposed Temporary Modular Pre-School Nursery in red and boundary in blue

Planning

