



WATERLOOVILLE

PROPOSED AREAS	sq ft	sq m
Gross Internal Area	1,280 sq ft	119 sq m
Gross External Area	1,410 sq ft	131 sq m
Sales Area	800 sq ft	74 sq m

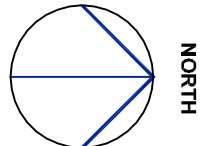



PLANNING

NB: All landscaping is shown indicatively, please refer to Arthur Armes Associates' drawings for full design and spec

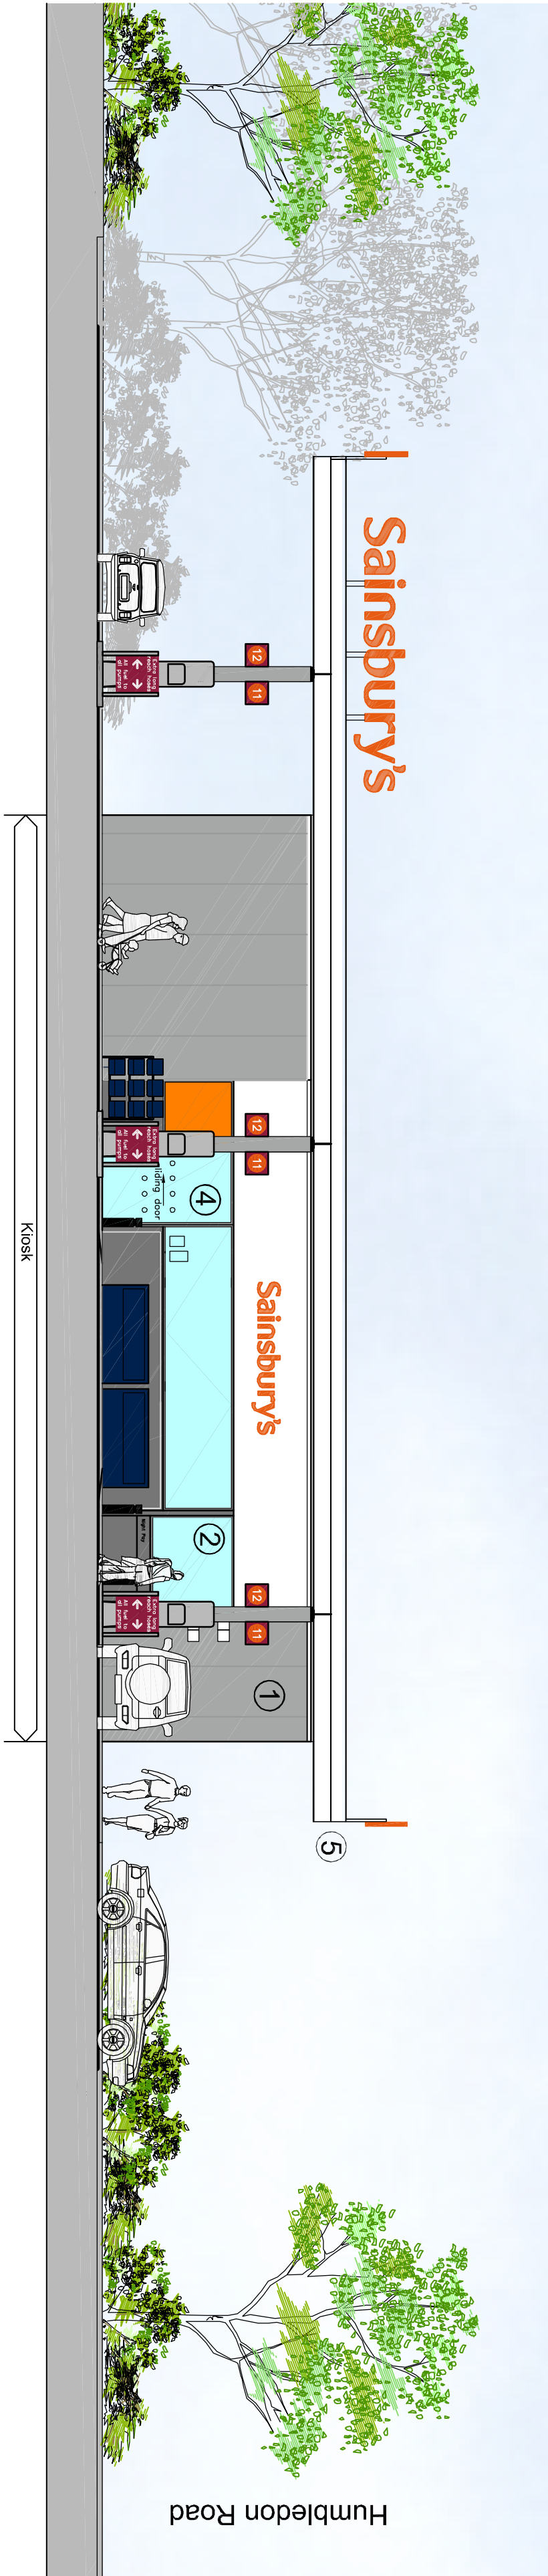


Proposed South East Elevation


Proposed Kiosk Plan scale 1:100

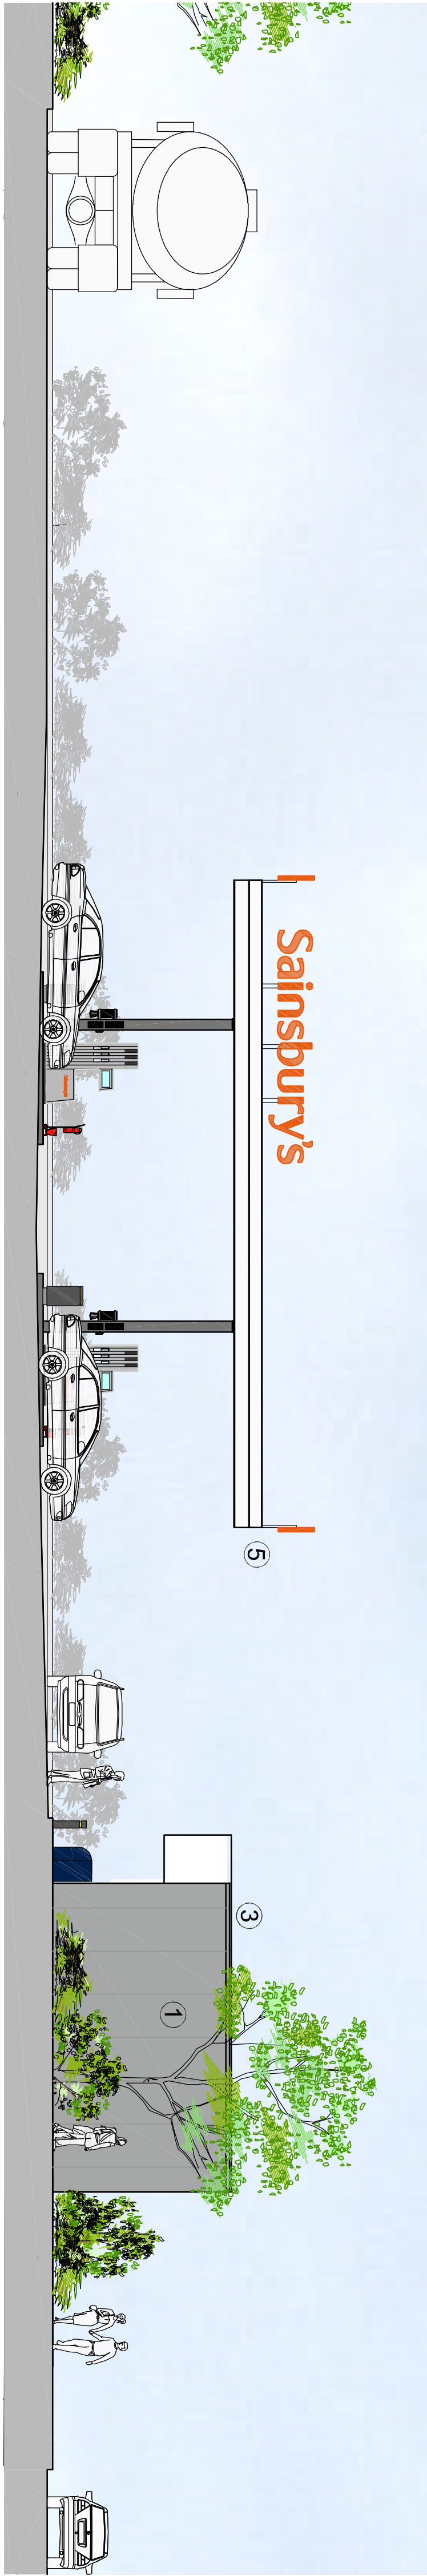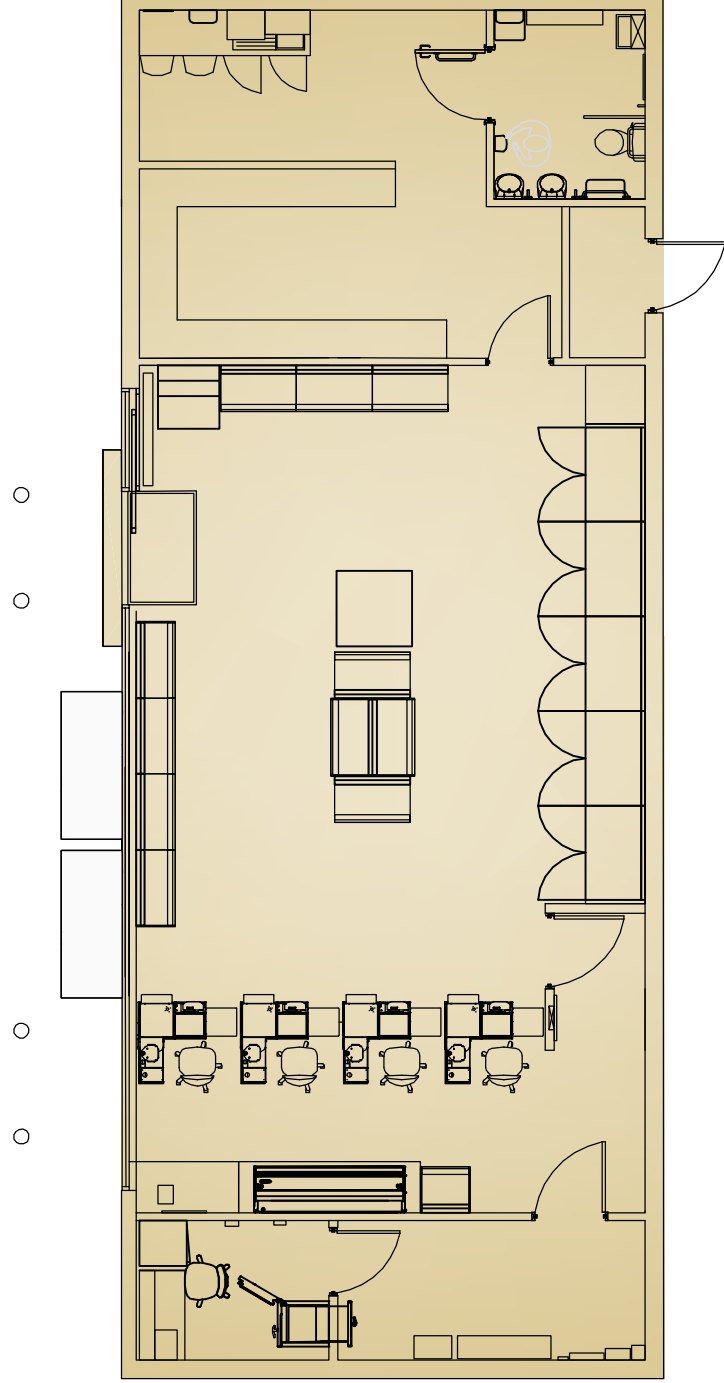

Proposed North East Elevation

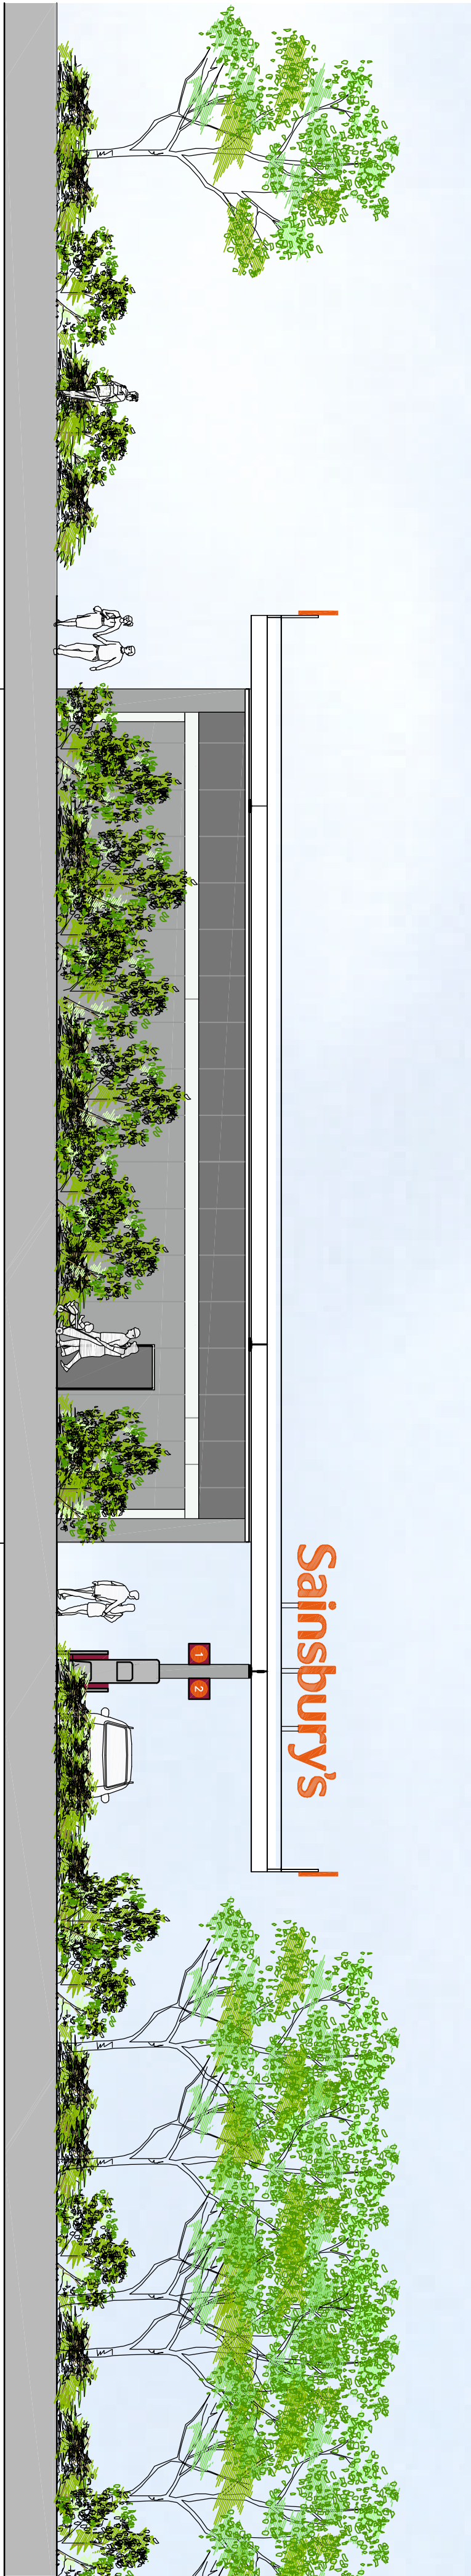

Proposed North West Elevation

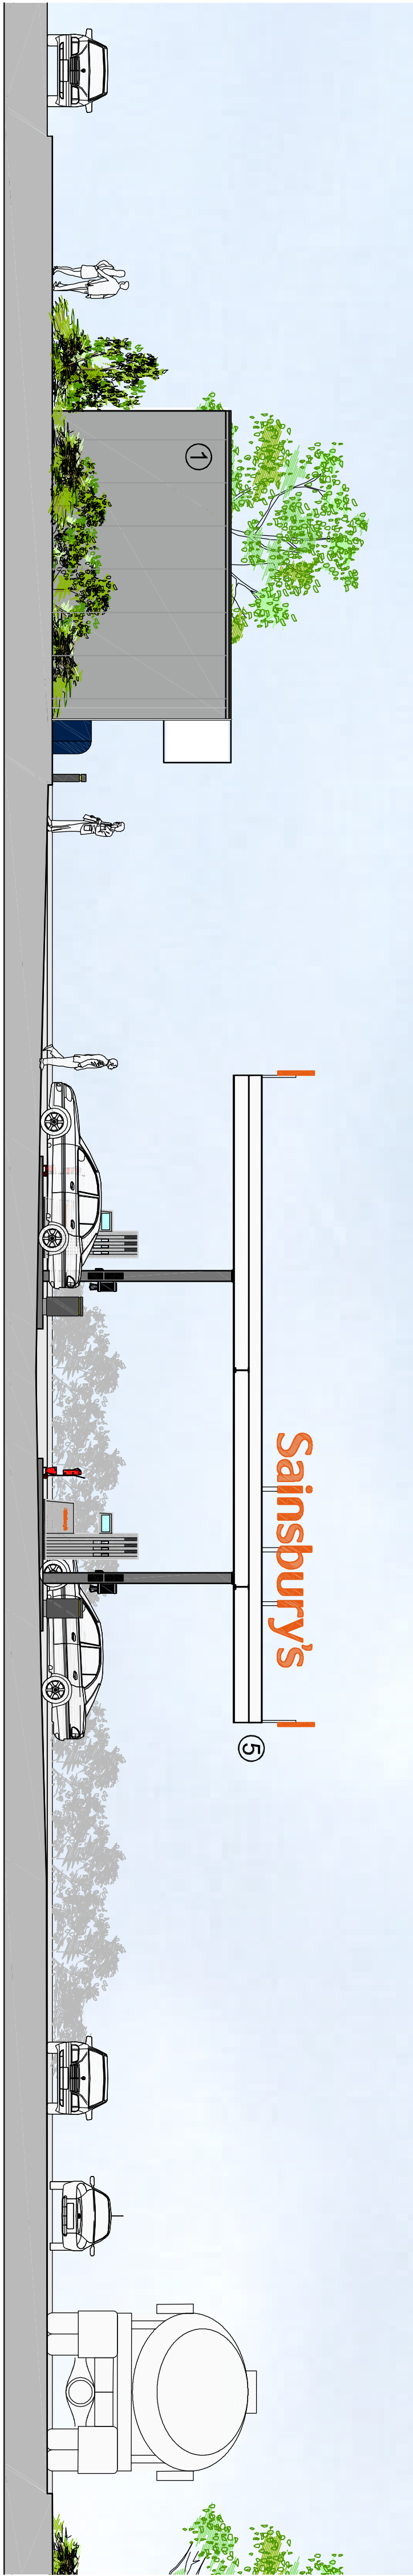

Proposed South West Elevation



Proposed PFS Site Plan - Scale 1 : 500

Materials Schedule:


- ① Kingspan 100mm Composite Panel - colour Silver RAL 9006
- ② Glazing with goosewing grey aluminium framing
- ③ Single ply flat roof - colour goosewing grey
- ④ Single sliding glazed door
- ⑤ Fascia to canopy structure - colour White RAL 9010

PROJECT

Humbleton Road
Waterlooville
Hampshire, PO7 7UA

DRAWING

Proposed PFS
Plan & Elevations

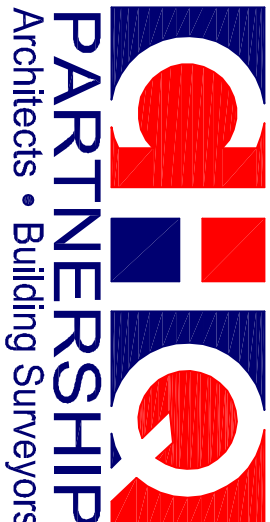

CHQ Partnership Ltd
Tannery House, 23 High Street
Waterlooville, PO7 7UA
Telephone: (01462) 865710
Fax: (01462) 865709
Email: info@chq-partnership.co.uk
www.chq-partnership.co.uk

DATE: 8th April 2013
SCALE: 1 : 100 @ A1
DRAWN: JIV
CHECKED:

CHQ.08.8455 - PL161