
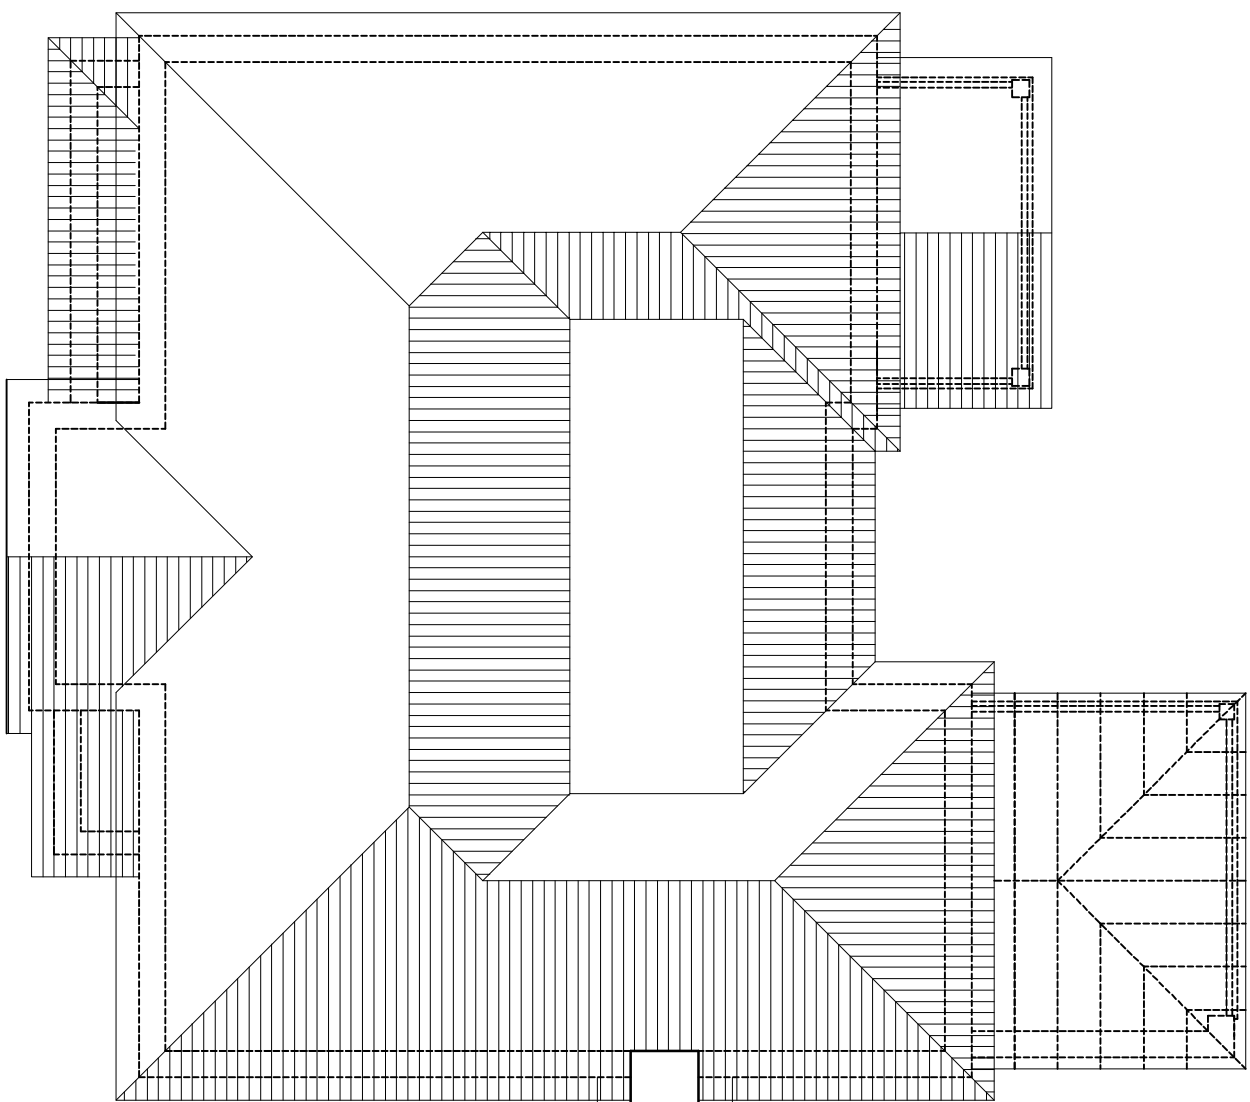
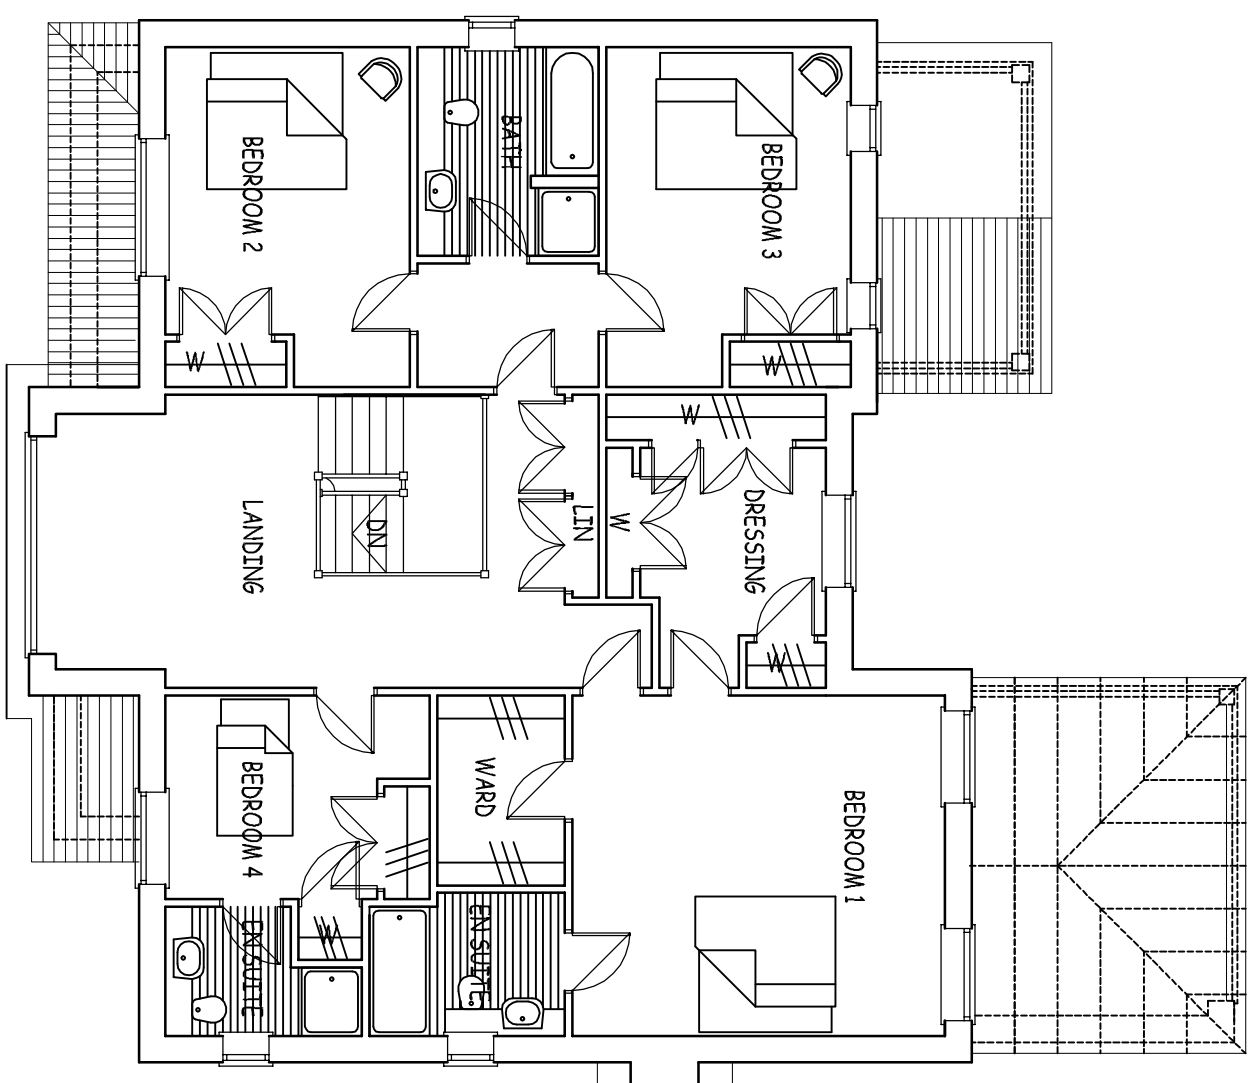
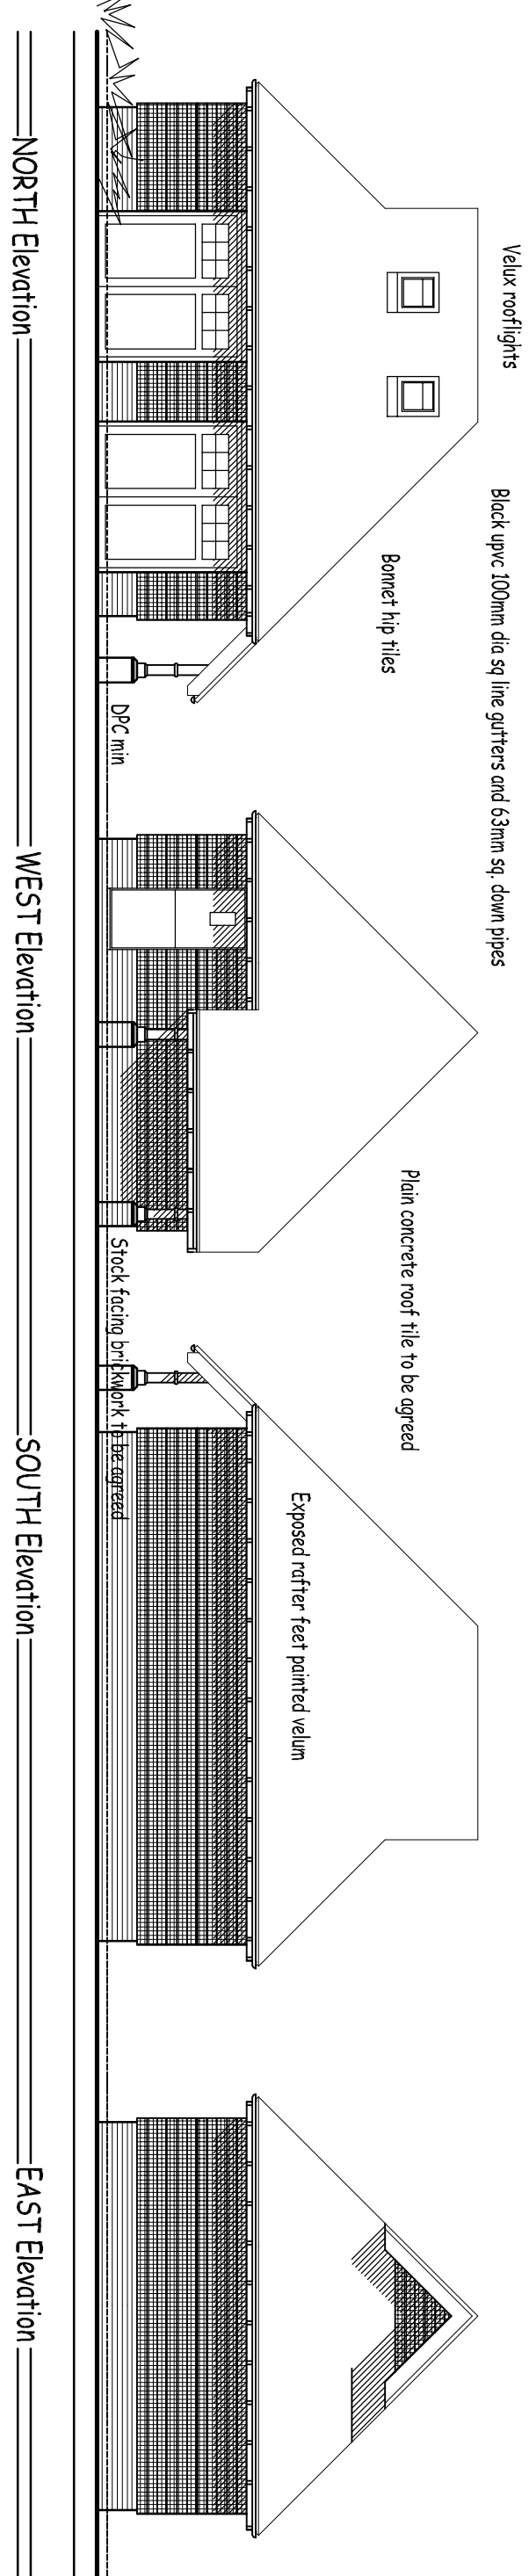



Mayling Island, Hampshire.

0 1M Scale 1:100 10M

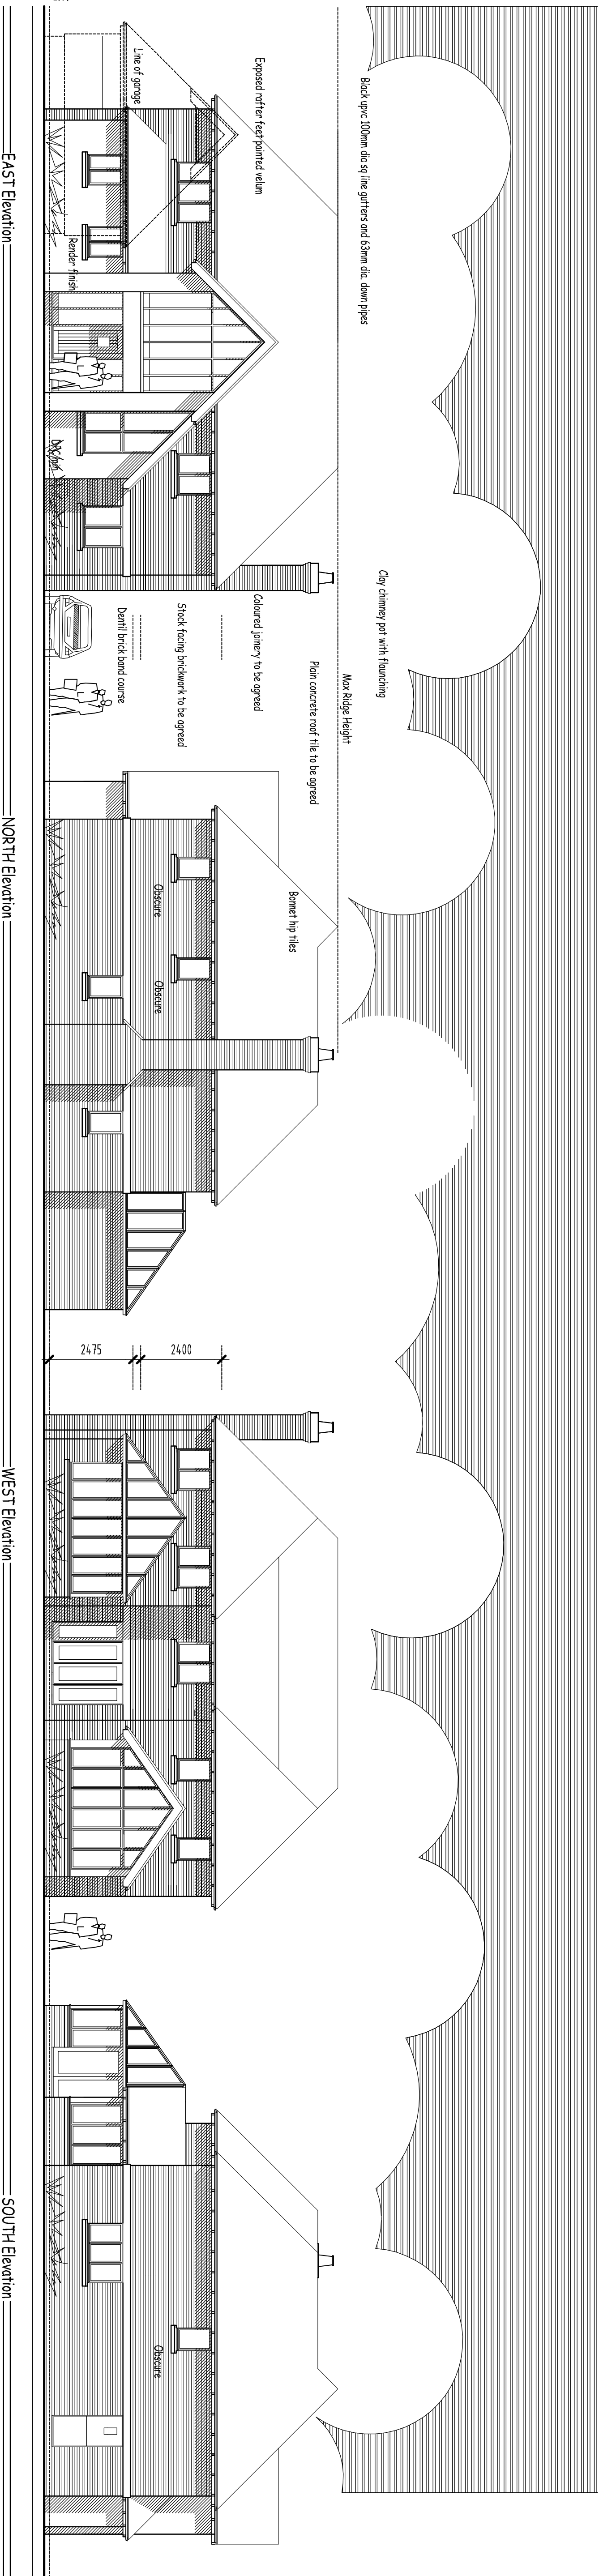


FIRST FLOOR PLAN

ROOF PLAN

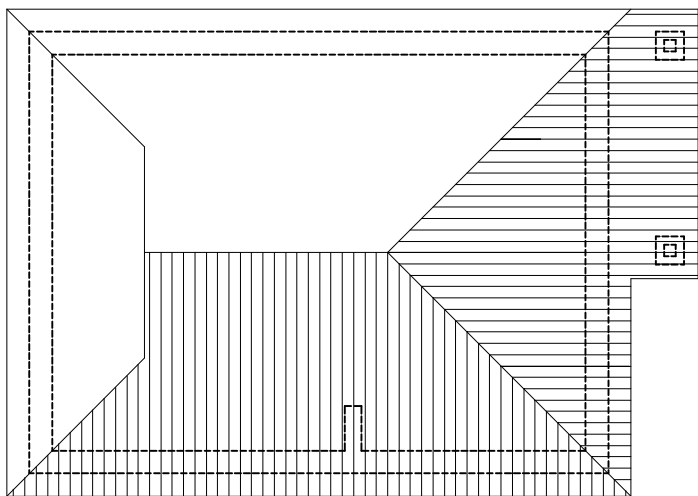

A 25/01/13 UTILITY DOOR SHOWN ON ELEVATION
& GARAGE ATTIC SHOWN AS STORAGE USE

This drawing is protected by copyright and may not be copied or disclosed to third parties without the expressed permission of Town & Country Architecture.

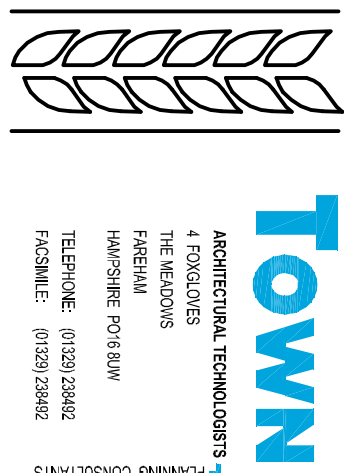

PROJECT
PLANNING PROPOSAL
40 St Catherine's Road

Hampshire

Mr. & Mrs. M. Seddon

1:100 [A1]

DRAWN CHECKED
P.T.E MCIAIAT ACIOB -

DRWG. NO. _____

REVISION _____

25/12/06

☐ A
☐
☐
☐
☐