


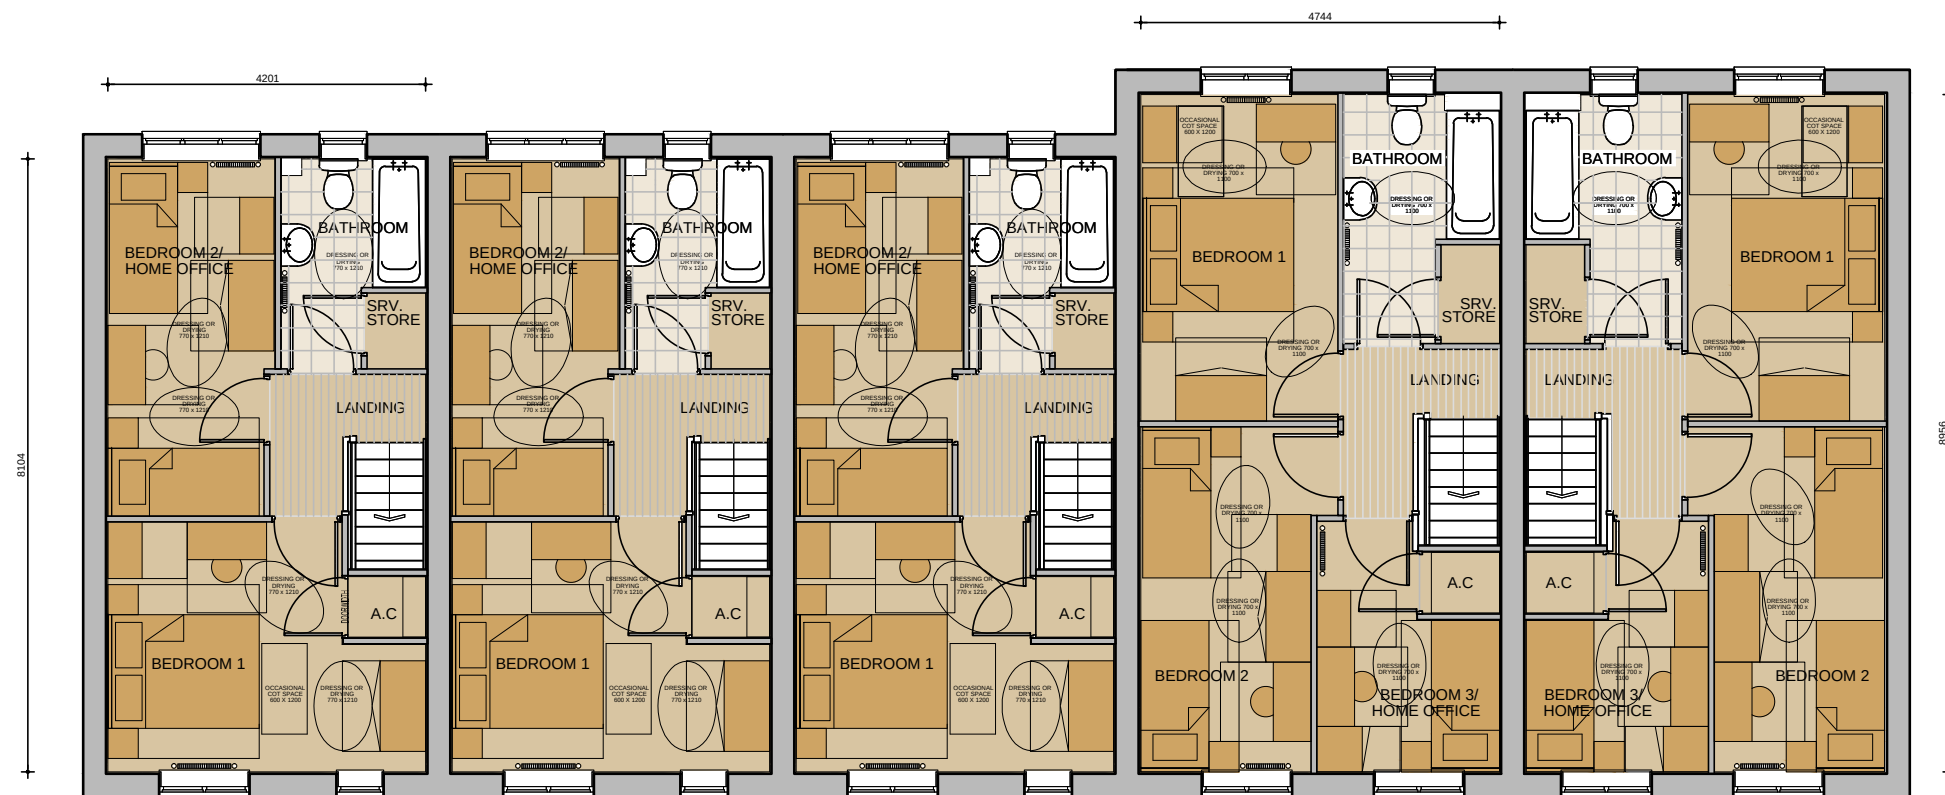

FIRST FLOOR PLAN



GROUND FLOOR PLAN

AREA (sqm) -
3 Bedroom house - 84.97 sqm

0m 1m 2m 3m 4m 5m
SCALE 1:100

House Type D-E

BLOOR HOMES
this drawing is copyright.

New Lane
Havant

Jan 2012
1:100 @ A3

Plot 59-63 GA Plans

NLH/P59-63/01