
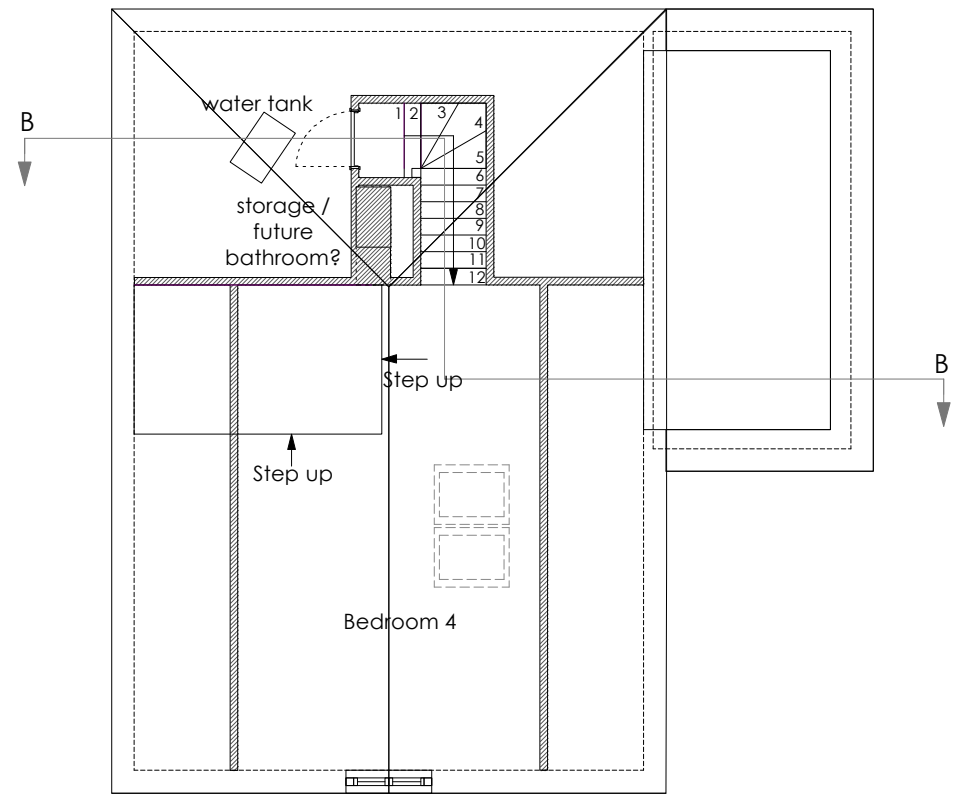
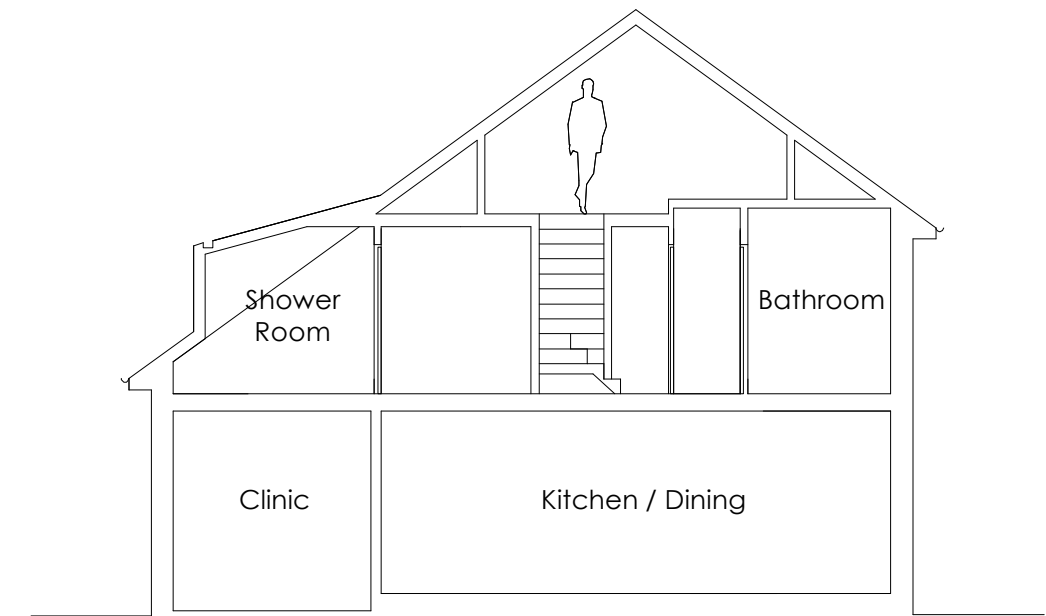


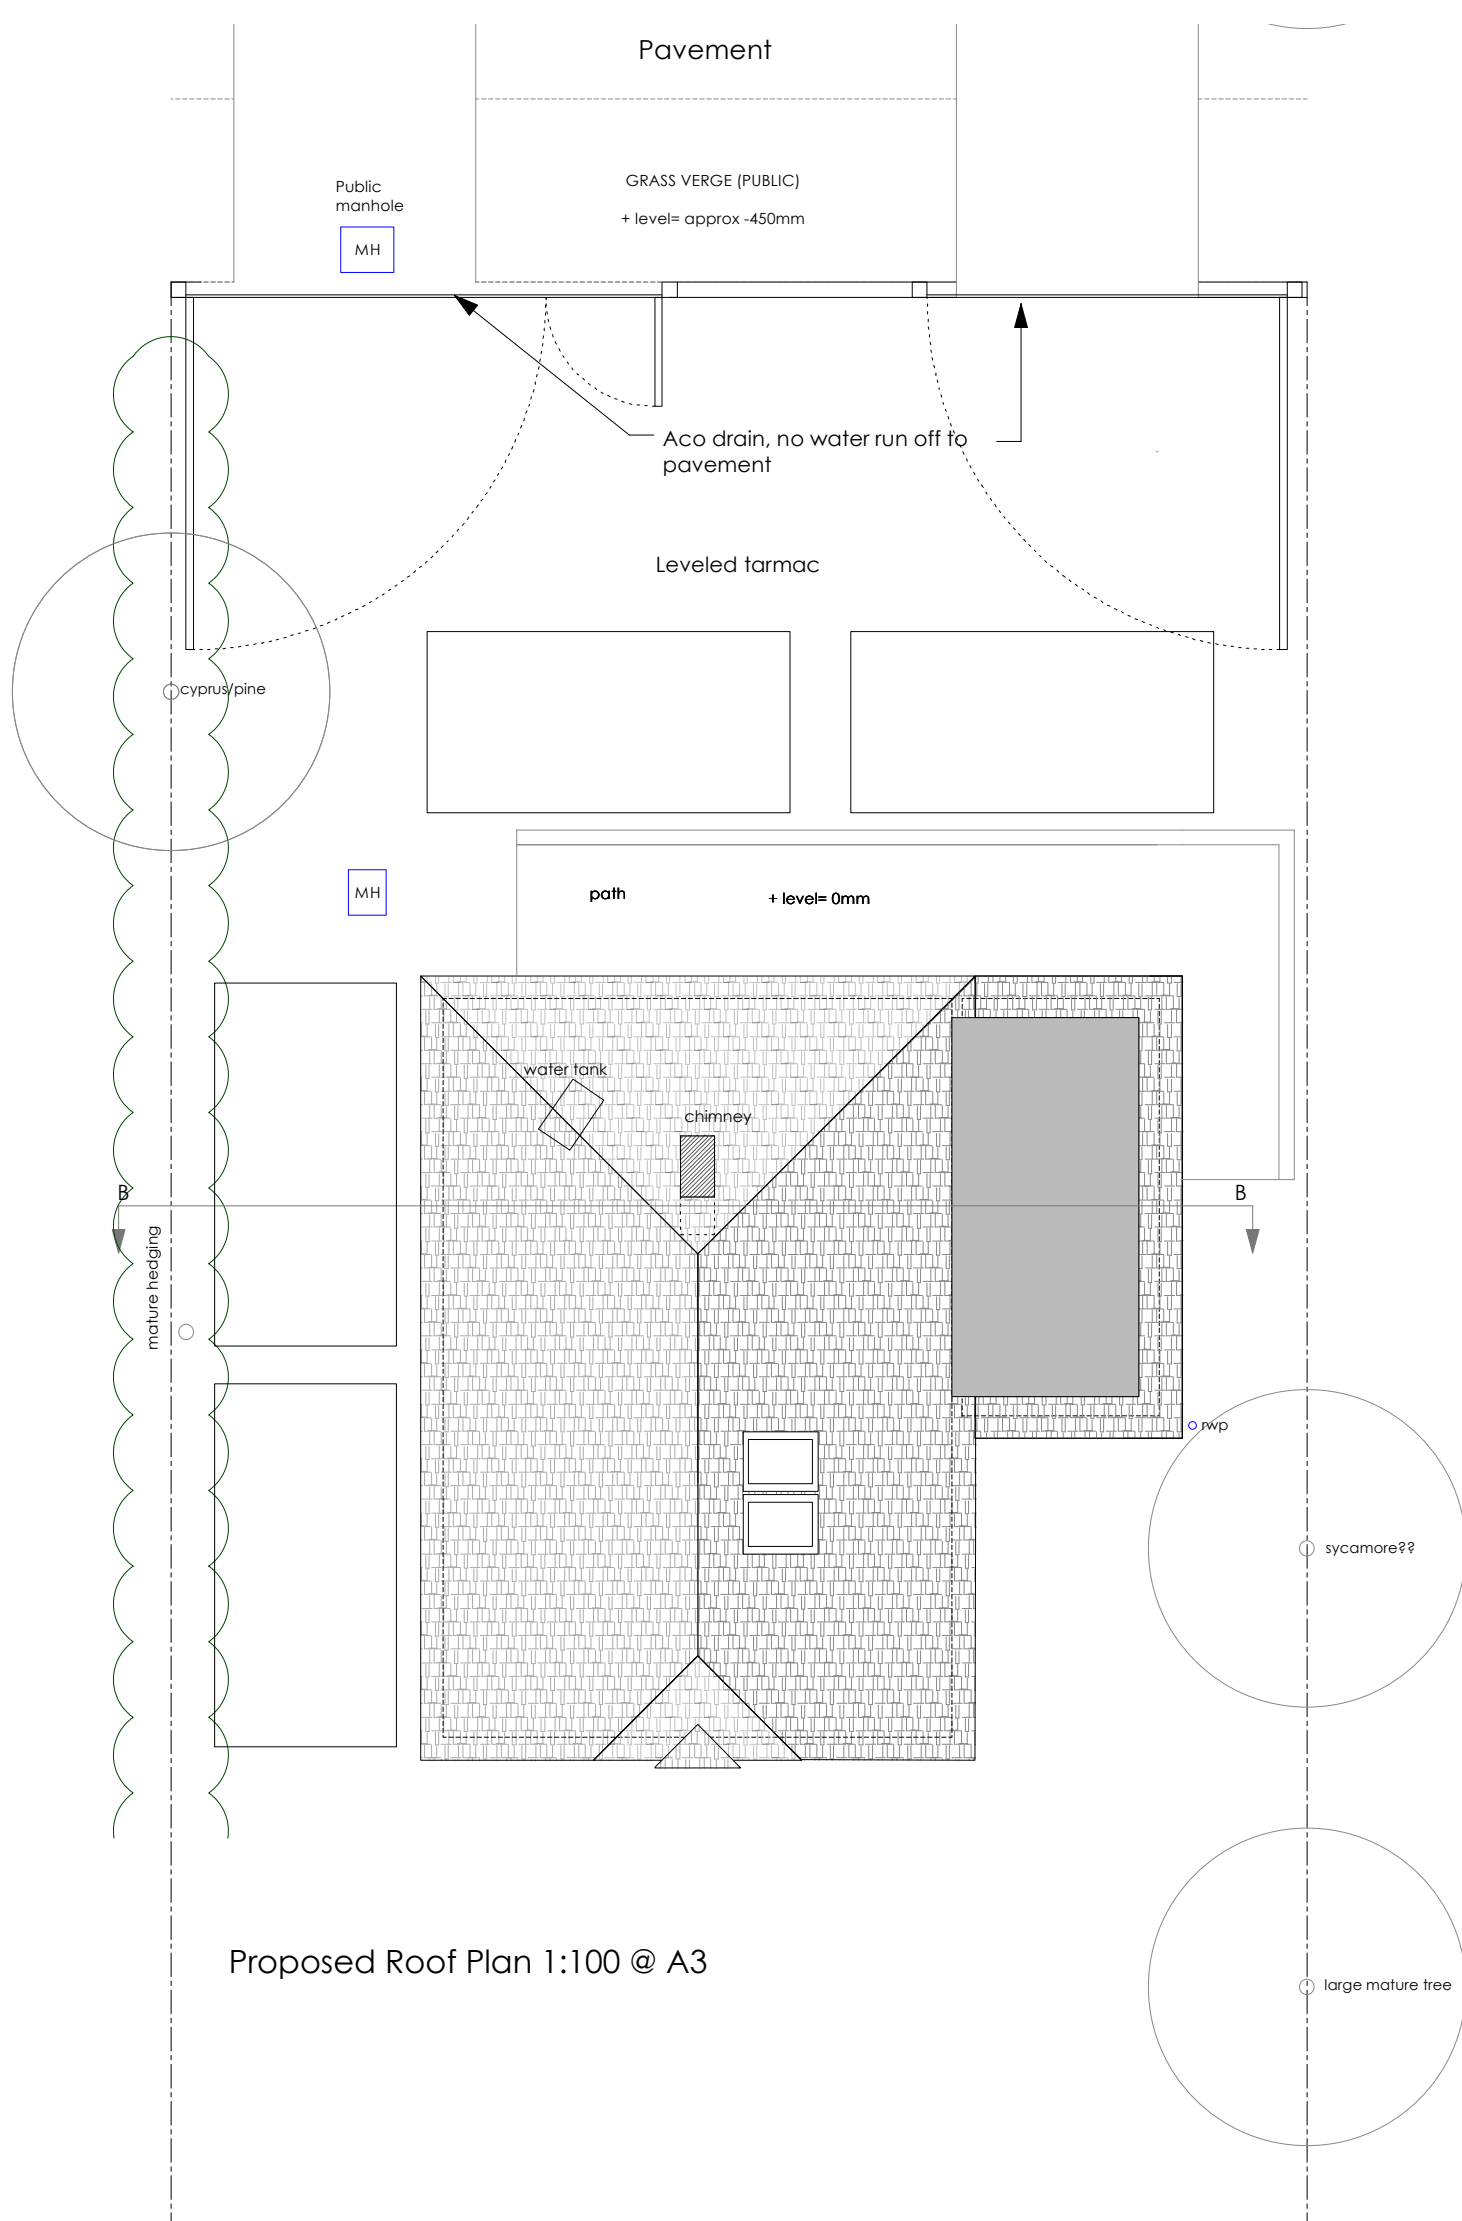

DRAWING NOTES:

A	Jan 14	Layout amended, parking amended
rev.	date	description
status		
PLANNING		
pad architecture		
3 The Courtyard Ingrams Farm London Road Hardham West Sussex RH20 1LB Tel: 01798 875753 Email: pad_info@padarchitecture.com		
project		
62 Southleigh Road Havant		
title		
PROPOSED ROOF PLAN AND SECTION		
drawn by AL	scale 1:100 @ A3	date Nov 13
job no 1339	drawing no 1339/PL/06	rev A

do not scale from this drawing.
contractor to confirm all dimensions on site. any discrepancies
to be reported to pad architecture.

(c) pad architecture