



SUPERSEDED



PLOT 17
SIDE ELEVATION (EAST)

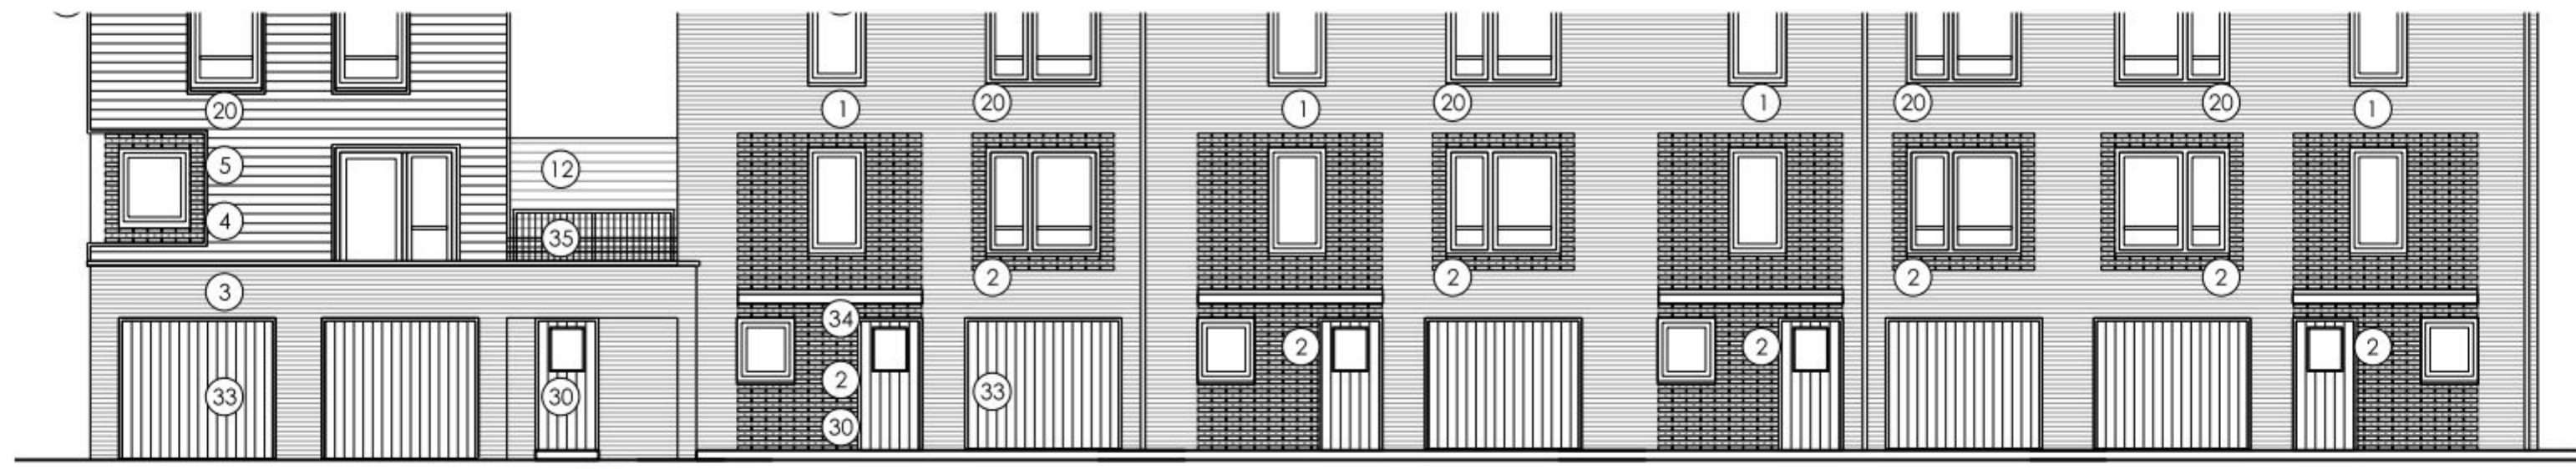


PLOT 17 PLOT 18 PLOT 19 PLOT 20 PLOT 21
FRONT ELEVATION (NORTH)

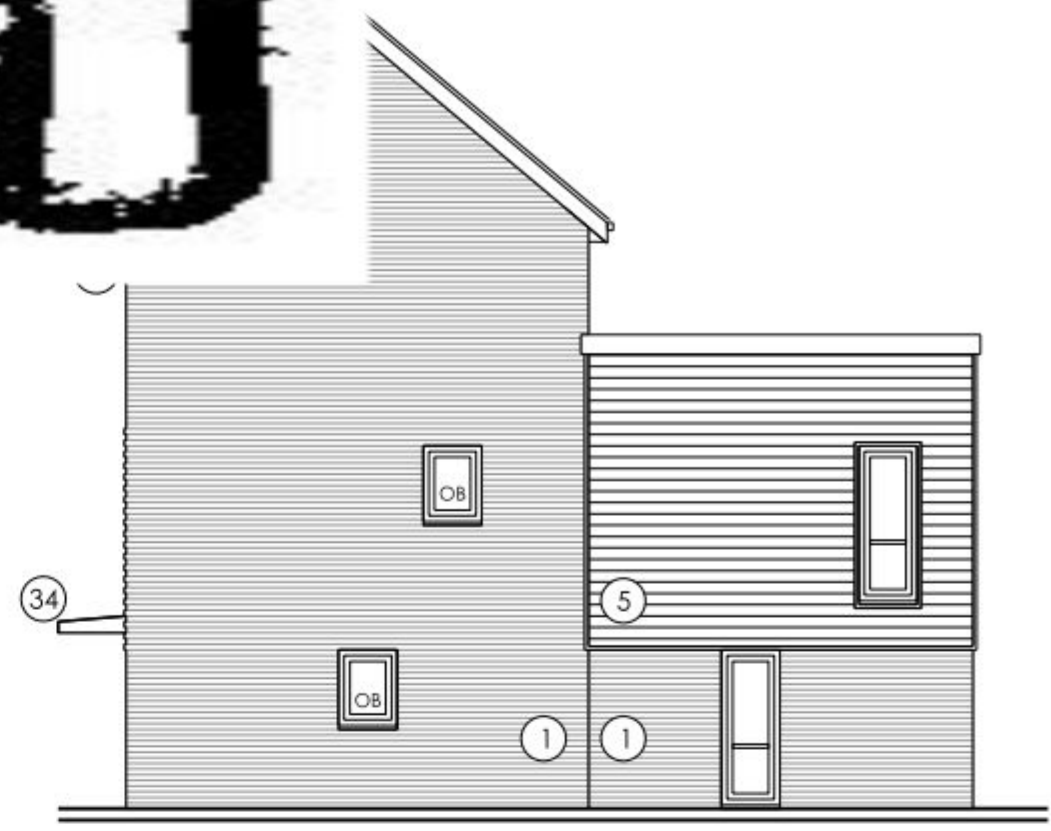


PLOT 21
SIDE ELEVATION (WEST)




PLOT 21 PLOT 20 PLOT 19 PLOT 18 PLOT 17
REAR ELEVATION (SOUTH)

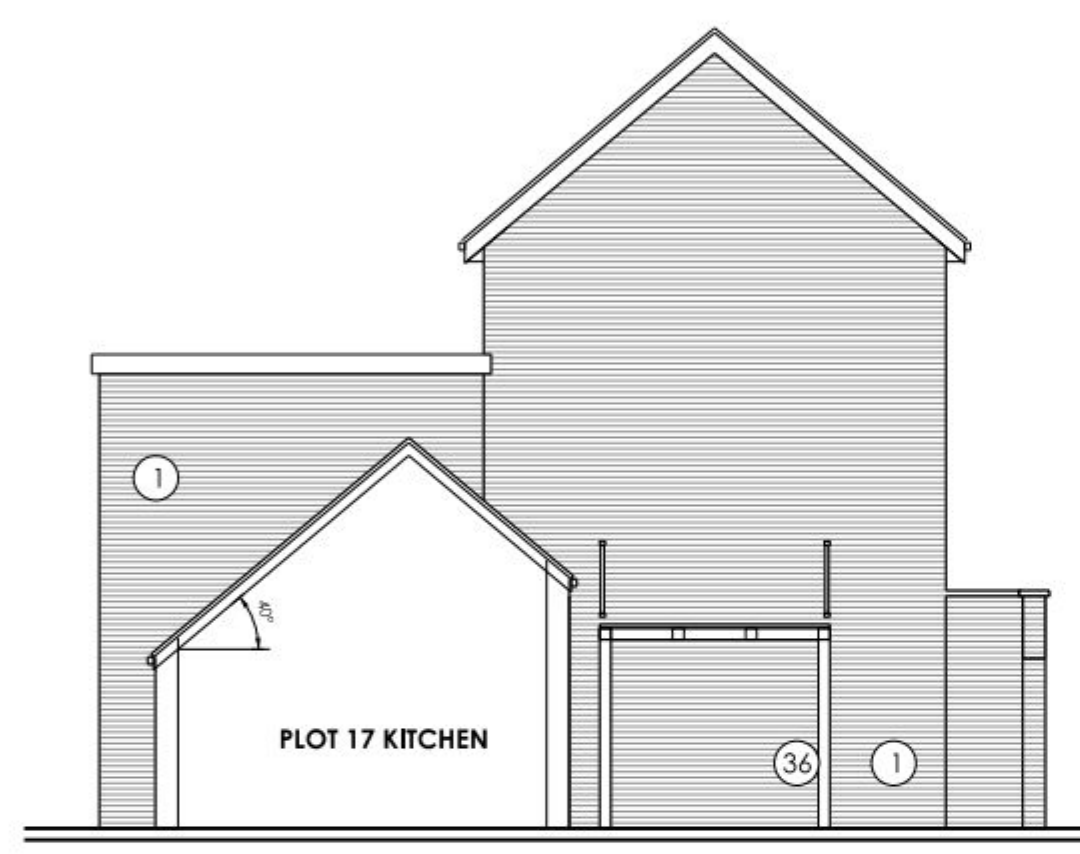


SECTIONAL ELEVATION 1-1
THROUGH PLOT 17 (EAST)

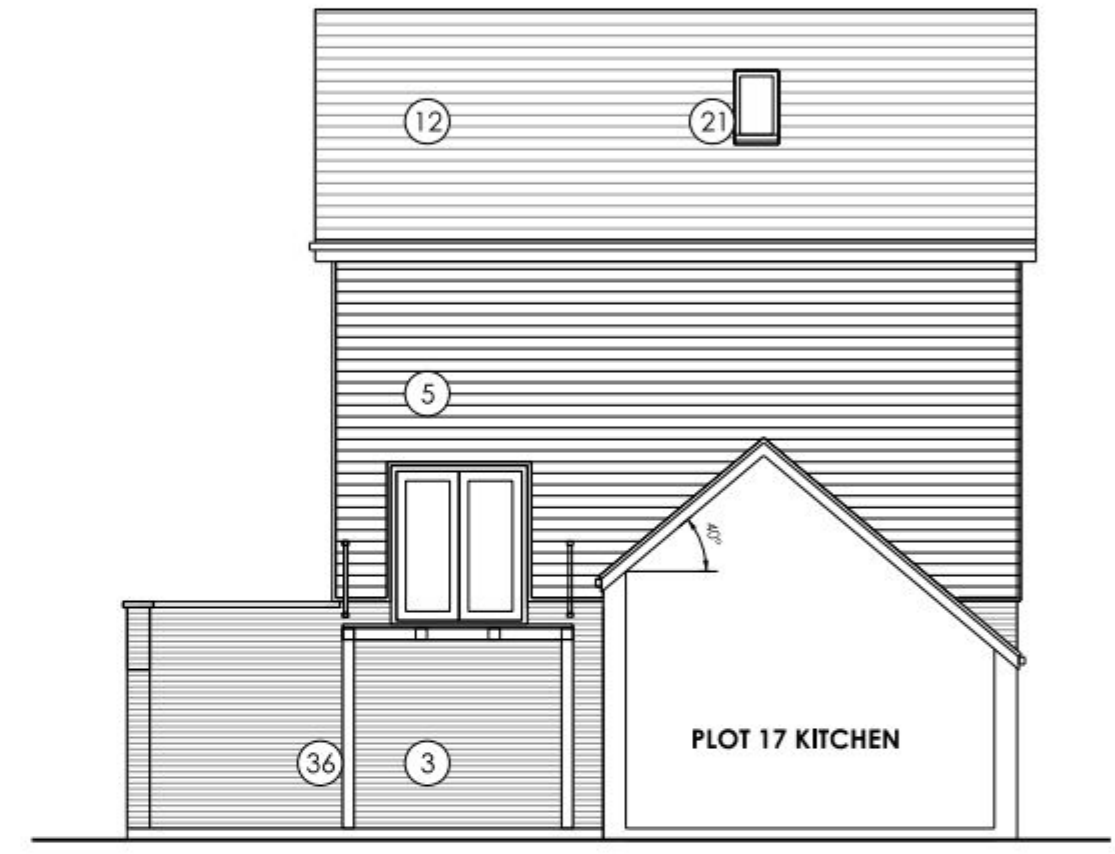


SECTIONAL ELEVATION 2-2
THROUGH PLOT 17 (WEST)

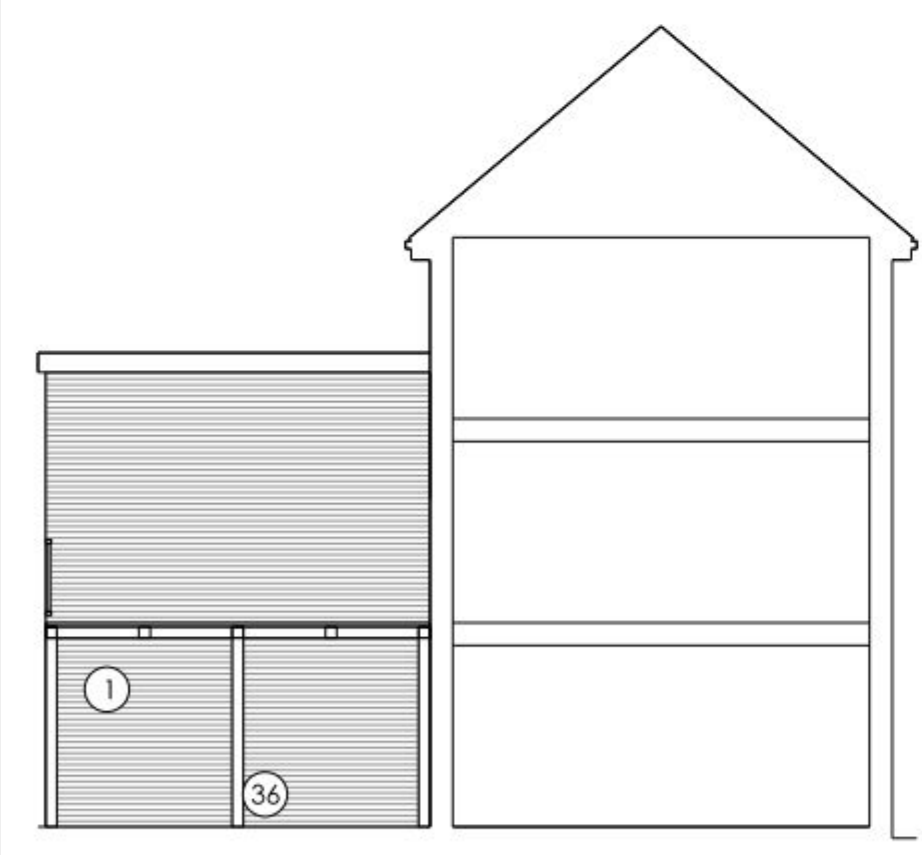


SECTION 3-3 TO
PLOT 18,19

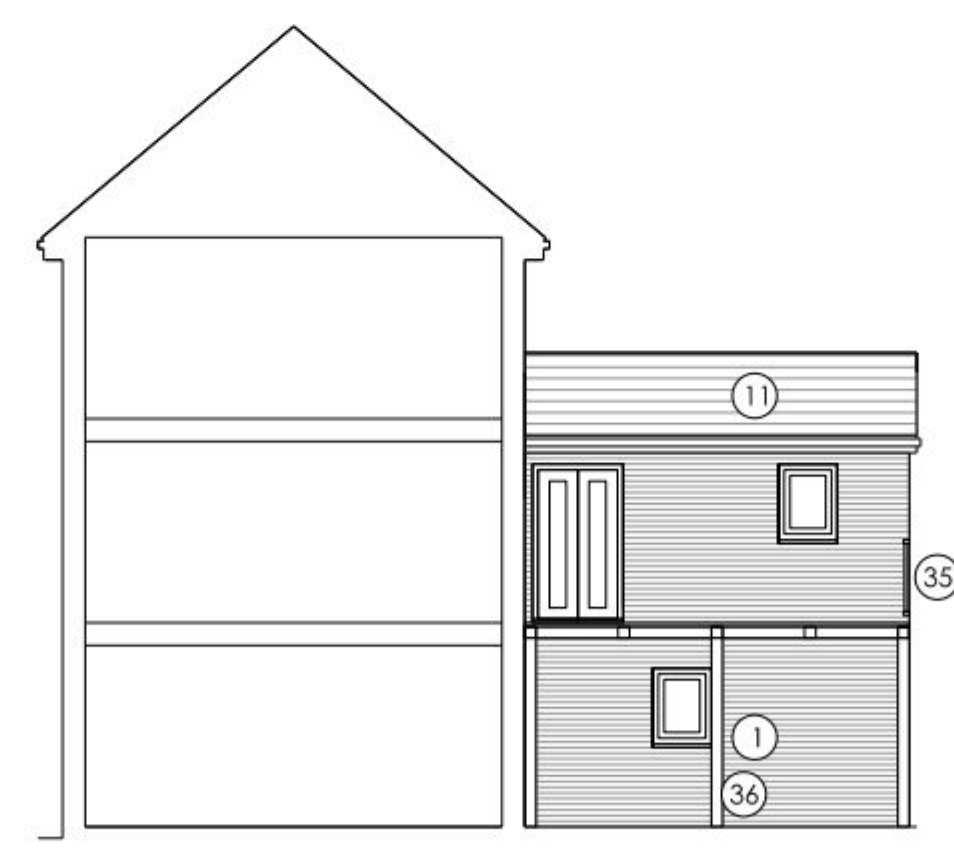


SECTION 4-4
PLOT 18,19,20

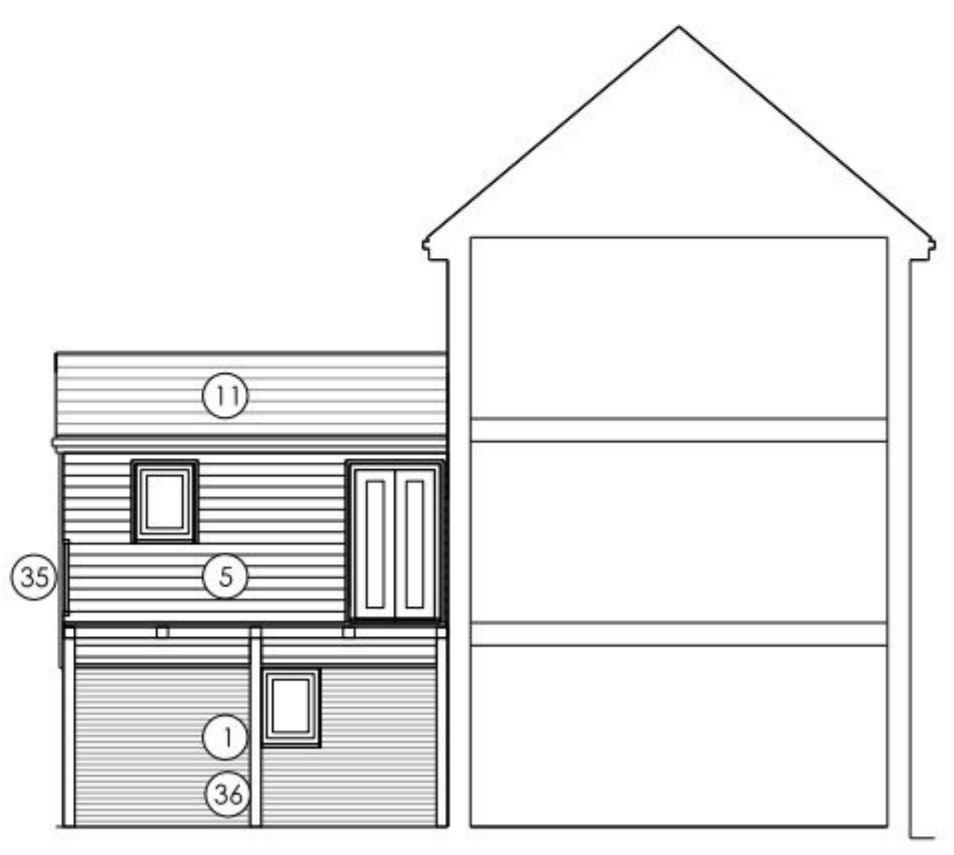


SECTION
5-5 PLOT 21

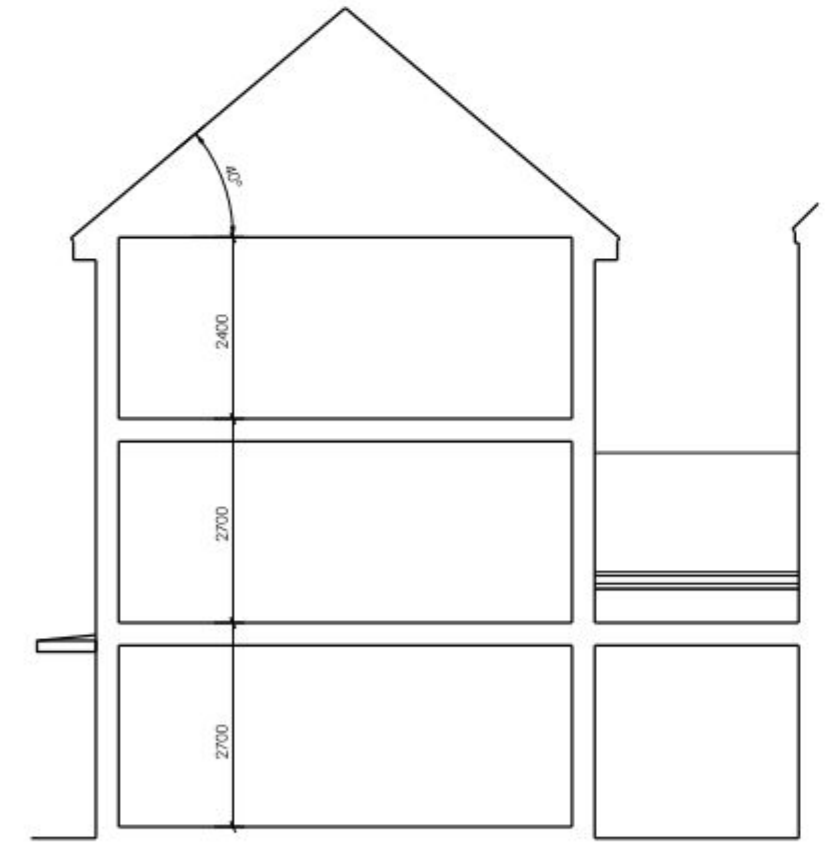

TYPICAL SECTION
TO PLOT 17

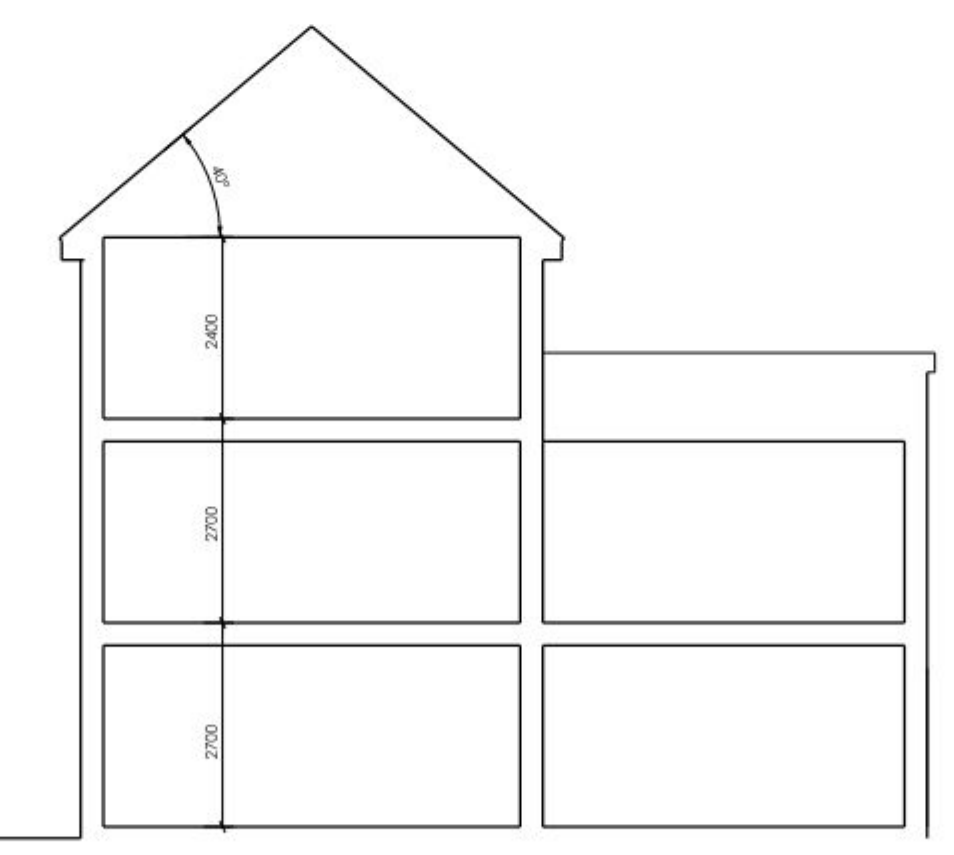

TYPICAL SECTION
TO PLOT 18

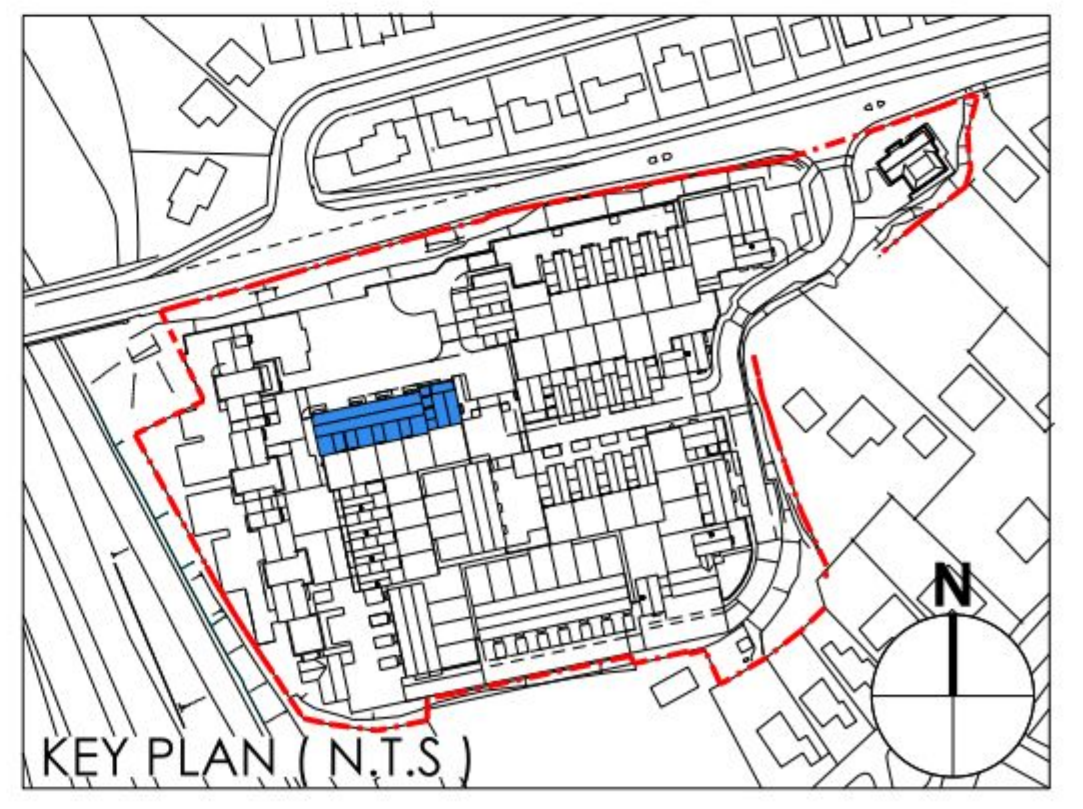

KEY PLAN (N.T.S.)

MATERIALS KEY	WALLS
	01 Red Multi stock face brickwork 02 Red Multi brick - projected brick: header details 03 Buff face brickwork: header details 04 Buff brick - projected brick details 05 Horizontal / vertical (as shown) timber type cladding - natural colour 06 white horizontal cladding.
MATERIALS KEY	ROOF/EAVES/VERGES/SOFFITS/RAINWATER GOODS
	10 Blue/black slate with matching ridge + hip slates 11 Red/brown plain clay tiles 12 Orange/brown plain clay tiles 13 Grey pressed metal cappings/ trims to flat roof parapet walls etc 14 Black UPVC rainwater goods 15 Projected black eaves, verge,soffit and bargeboards 16 Flush black eaves, verge,soffit and bargeboards 17 metal chimney flue

WINDOWS/DOOR AND GLAZING SYSTEMS
20 White UPVC framed window,doors & glazing systems 21 Velux roof lights
N.B OS = OBSCURE GLAZING
DOORS/PORCHES/GUARDINGS
30 Prolfied timber type front/rear doors, to style shown 31 White framed glazed main entrance doors to apartments 32 Painted prolfied/loureed doors and screens to cycles and bin stores etc 33 Prolfied prolfied/loureed doors to style shown 34 GRP grey canopies/ porches 35 Metal rolling/guarding to balconies 36 Painted steel gates/railings/post

IMPORTANT NOTE FOR USE OF THIS DRAWING: THIS DRAWING HAS BEEN PRODUCED SPECIFICALLY FOR USE ON THE PROJECT. POPE PRIESTLEY ARCHITECTS CANNOT BE HELD RESPONSIBLE FOR REUSE OF THIS INFORMATION BY OTHERS FOR ANY PURPOSE OTHER THAN FOR WHICH IT IS SPECIFICALLY INTENDED. THIS DRAWING REFLECTS STANDARDS AGREED FOR THIS PROJECT AND CURRENT AT THE TIME OF PRODUCTION AND WILL NOT BE UPDATED IN ACCORDANCE WITH CHANGING LEGISLATION AND/ OR OTHER REQUIREMENTS.

SCALE BAR = 10mm INTERVALS AT TRUE SCALE

POPE PRIESTLEY ARCHITECTS	
ARCHITECTURE TOWN PLANNING URBAN DESIGN	
FERRY HOUSE, CANUTE ROAD, SOUTHAMPTON, HAMPSHIRE, SO14 3FJ. T: +44 (0)23 80332288 F: +44 (0)23 80632866 E: info@popespriestley.co.uk	
CONTRACTORS MUST CHECK ALL DIMENSIONS ON SITE. ON THE BUILDING WORKING ARE TO BE REPORTED TO THE ARCHITECT BEFORE PROCEEDING. DRAWING AND PREPARED IN ACCORDANCE WITH THE BUILDING REGULATIONS, OTHER FORMS AND RULES, WITH THE BUILDING, DRAWING FOR THE PROJECT. THE DRAWING IS NOT TO BE USED FOR ANY OTHER PURPOSE.	
PLANNING ISSUE	RESIDENTIAL DEVELOPMENT PORTSDOWN HILL ROAD HAVANT PO9 3NA
SCALE 1:100	DATE JAN2012
ALTERNATIVE	CHECK
DRAWING NO PP1169/ 124-10	REVISION P1