

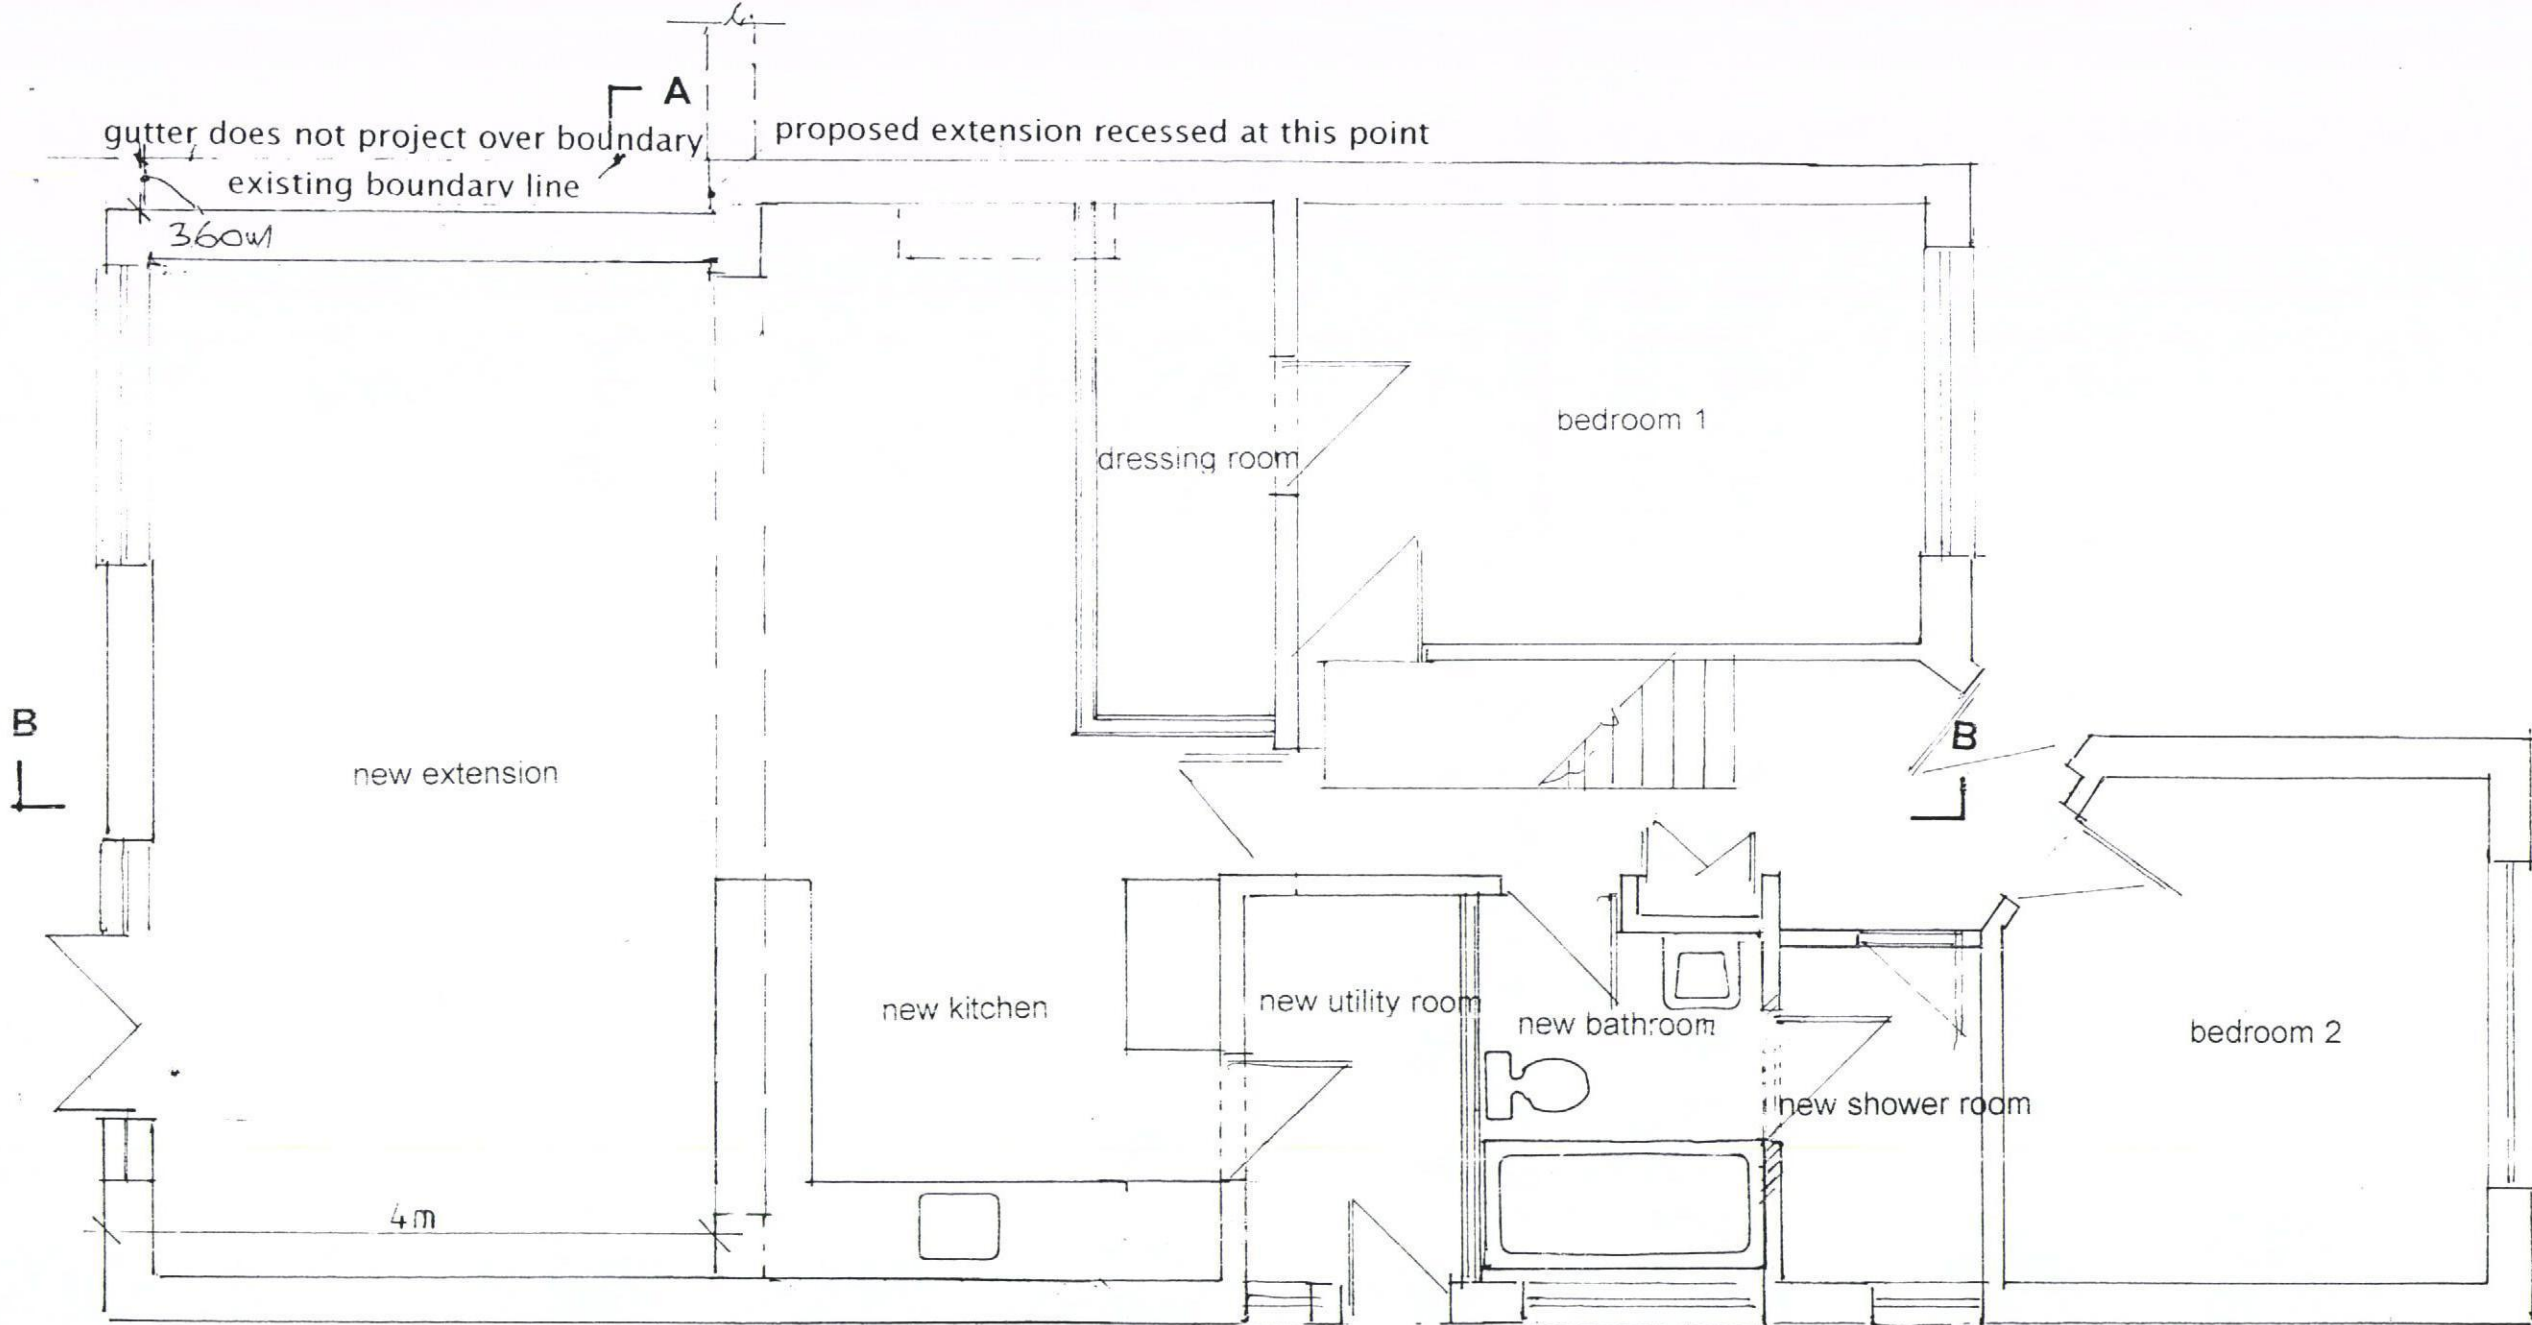


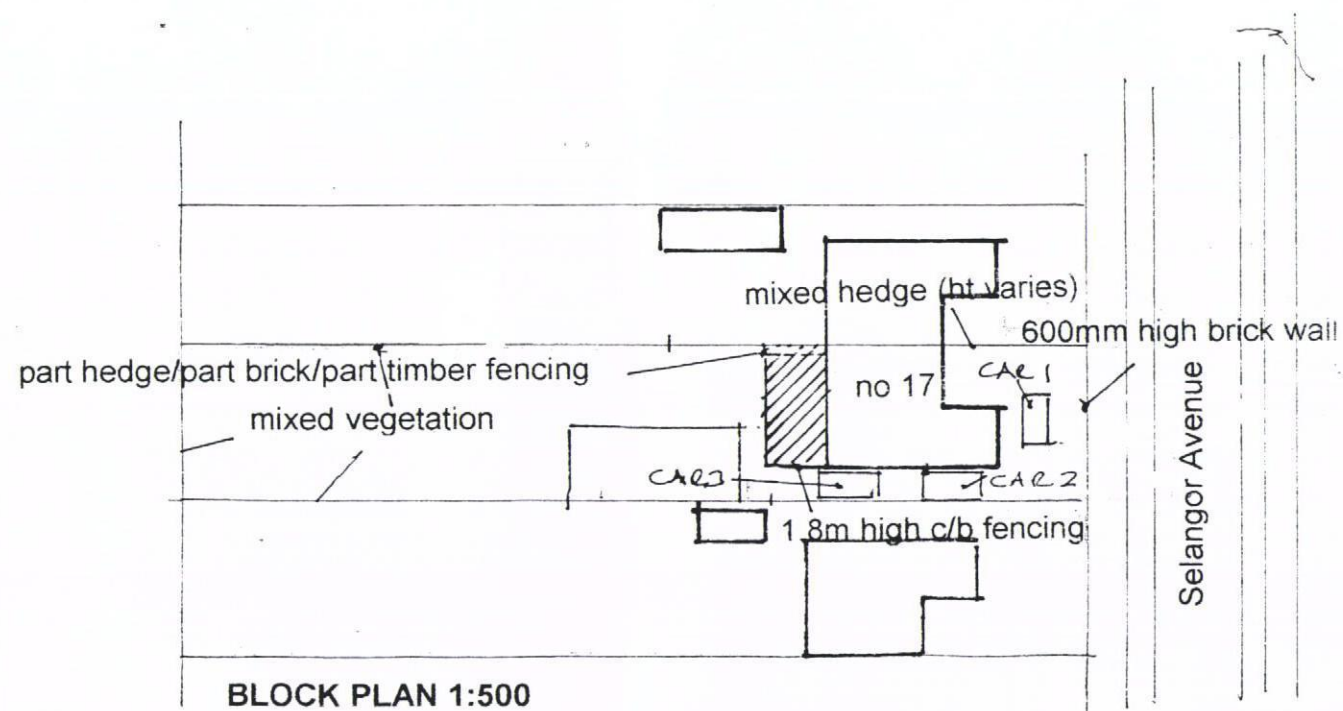

PROPOSED GROUND FLOOR PLAN SCHEME A

schemes A & B

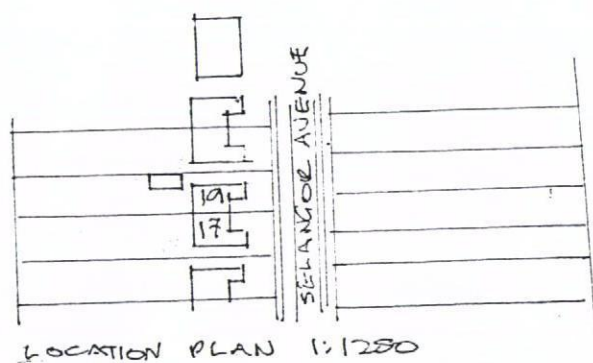

RIBA

Chartered Practice

John Groom Chartered Architect
32A High Street, Emsworth, Hampshire PO10 7AW
T 01243 372560 M 07780 997563

john@groomarchitect.co.uk
www.johngroomarchitect.co.uk
JOB: Erection of single storey rear extension
LOCATION: 17 Selangor Avenue, Emsworth
DRG TITLE: Proposed ground floor plan
SCALE: 1:50 DRAWN: JG
DRG NO: 11/256/1.D DATE: 7 September 2011