


Note

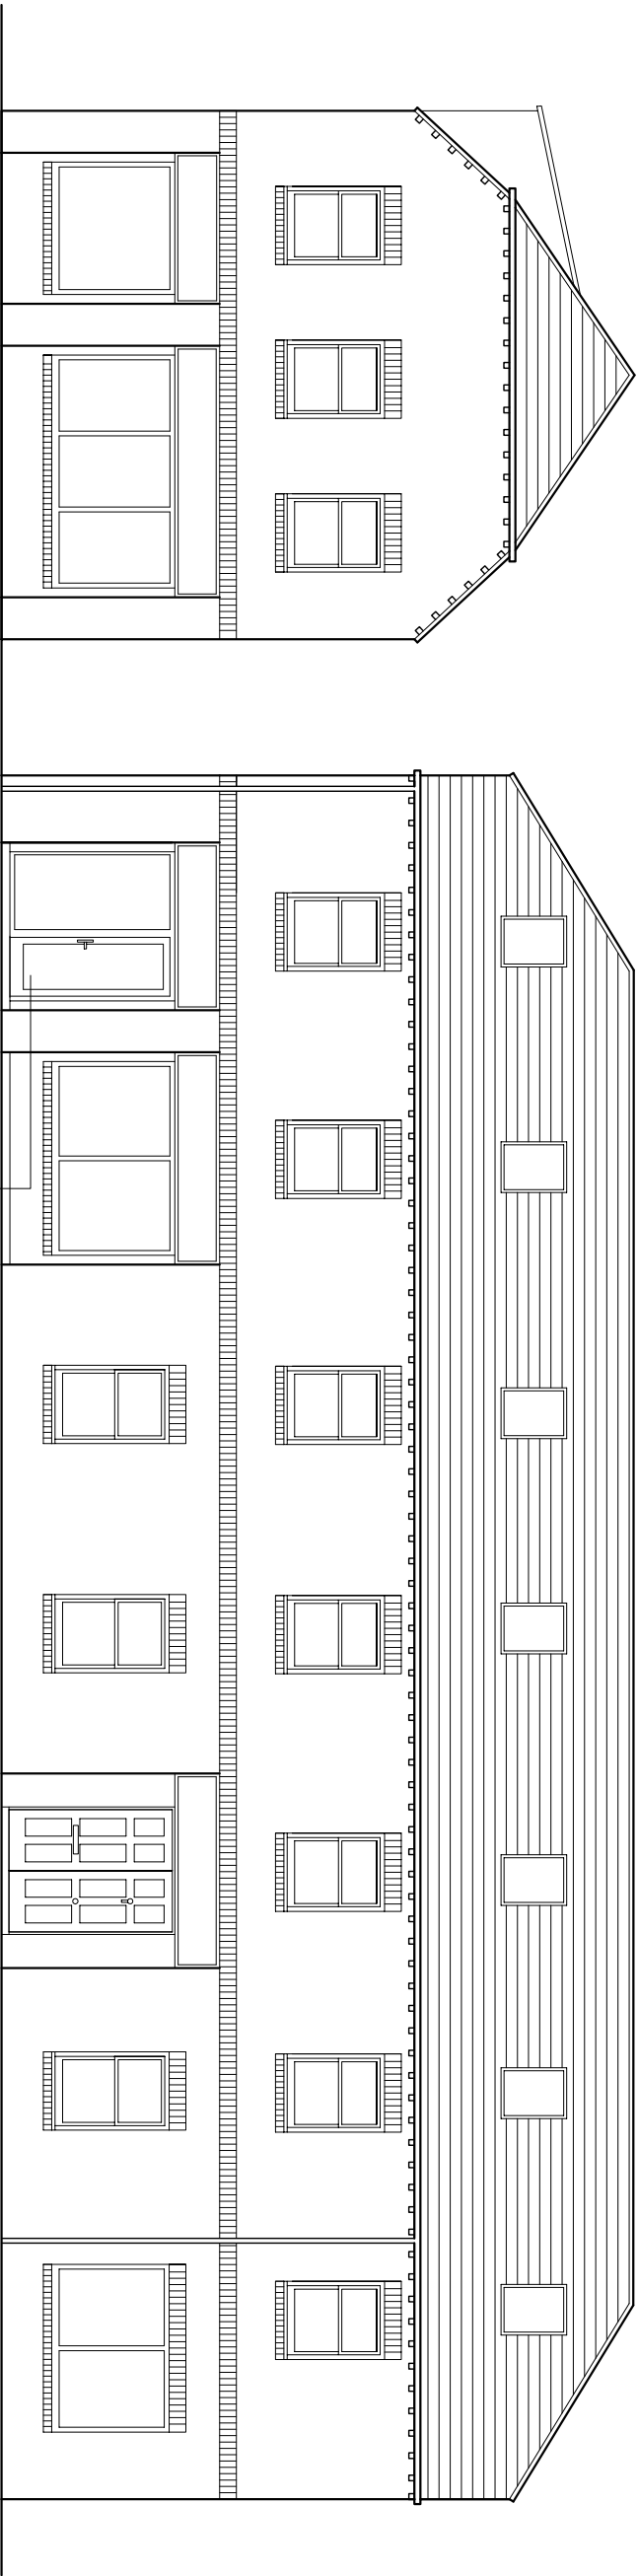

South Elevation

East Elevation


Proposed Location Of
New Door In Original
Location

New Door Notes:-

Profile - Single panel glazed door to match existing.

Colour - Stained finish (brown) to match existing door.

Window - Fixed glazed unit, cill and frame to match existing.

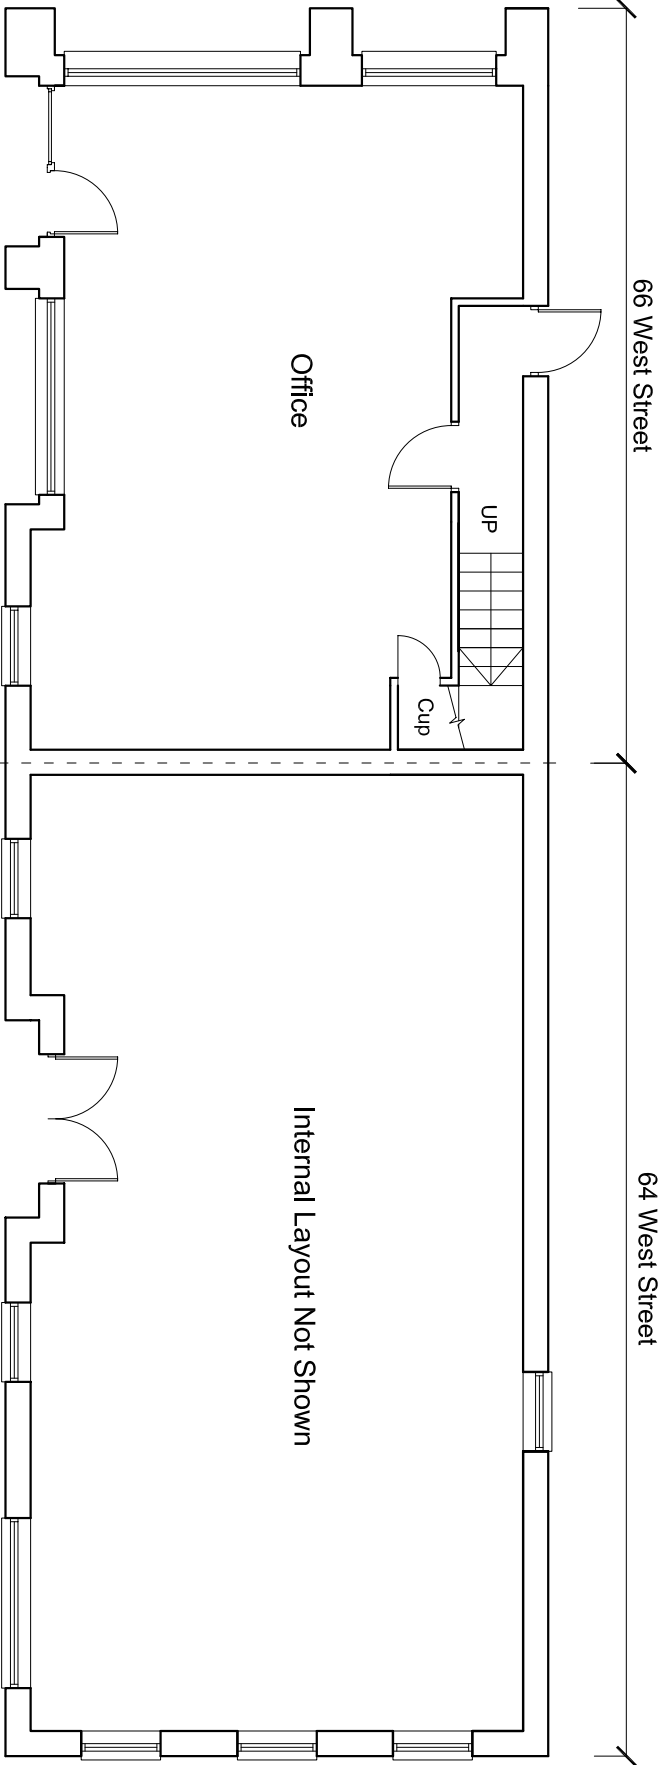

Ground Floor Plan

Revisions



PROPERTY CONSULTANTS

0117 317 1000

15 PEMBROKE ROAD BRISTOL BS8 3BA

www.alderking.com

64 - 66 West Street
Havant
PO9 1PA

Proposed Elevations
and Ground Floor Plan

Scale	1:50 @ A1	Drawn	CDS
Date	July 13	Checked	PBM
Drawing Number	76265 /	02A	