




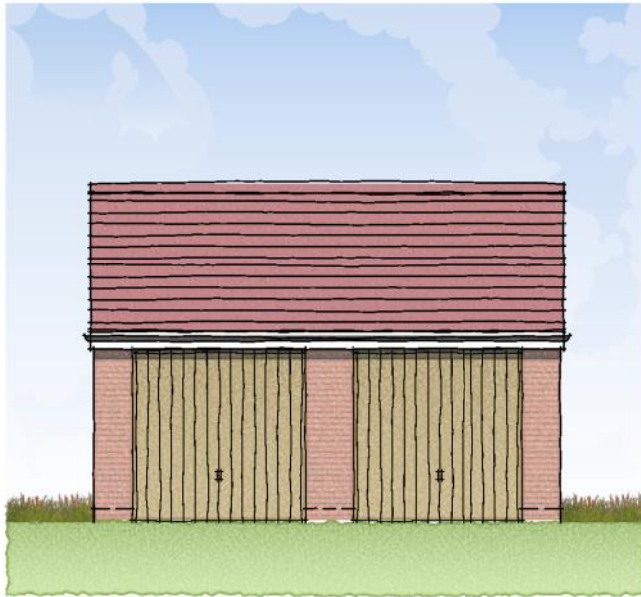


FRONT ELEVATION

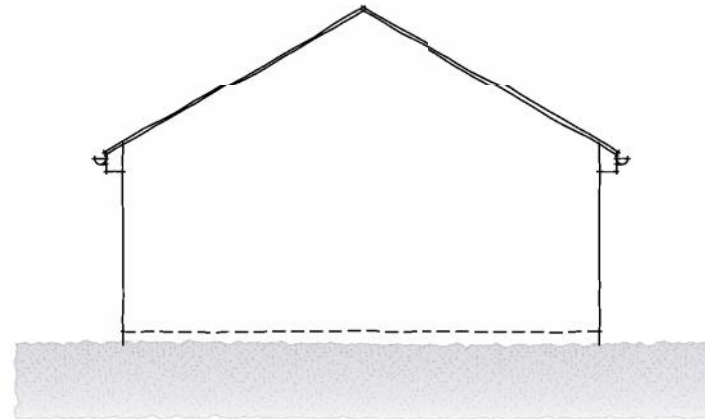


SIDE ELEVATION

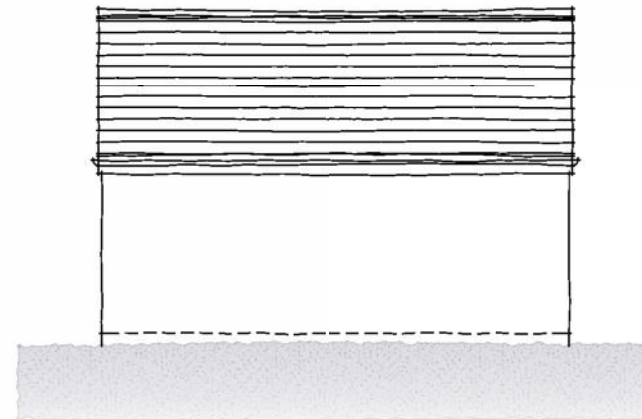


REAR ELEVATION

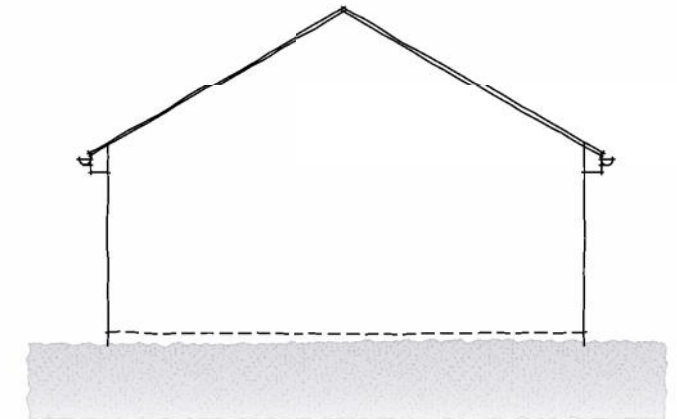

SIDE ELEVATION

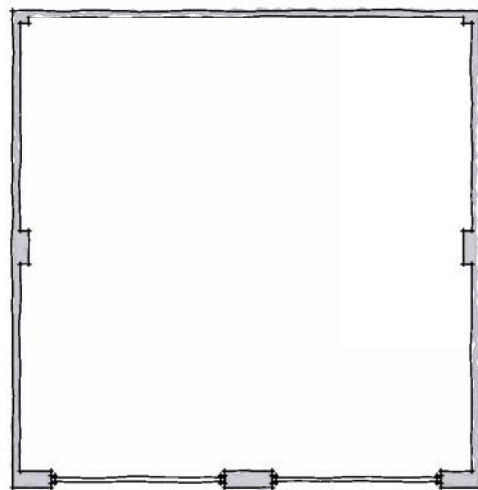

PLAN

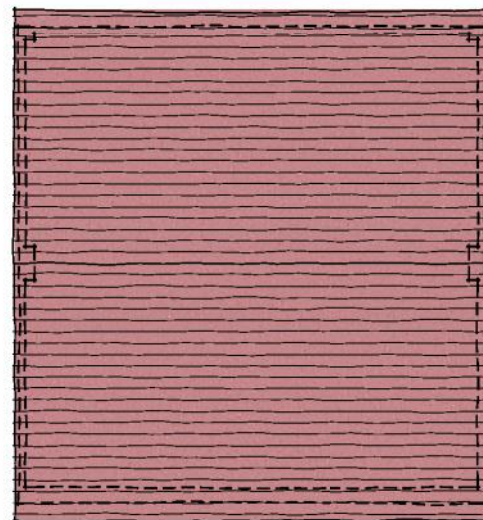

ROOF PLAN

GARAGES

Rev.	Date	Description	Scale	Drawn	Checked	Drawn	Checked
Client			1:100 @ A3	BAS	DGP		
Project			Date	May 2013	File	Garages	
Drawing Title			Drg.No.	P974/GAR/02	Rev.	-	PLANNING
Double Garage (Gable Sided)							
Floor Plans, Roof Plans & Elevations							



Phase 2, Denvilles,
Manor Farm, Havant.

Double Garage (Gable Sided)
Floor Plans, Roof Plans & Elevations

Scale 1:100 @ A3

Drawn BAS

Checked DGP

Date May 2013

File Garages

Drg.No. P974/GAR/02

Rev. -

Drawing Status
PLANNING



AAP Architecture Ltd, Unit A, Monument Business Centre, Monument Way East, Woking,
Surrey GU21 5LY. Tel: 01483 727345 Fax: 01483 727375
Web: www.aap-arc.co.uk E-mail: projects@aap-arc.co.uk

This drawing is the copyright of AAP Architecture Ltd.