


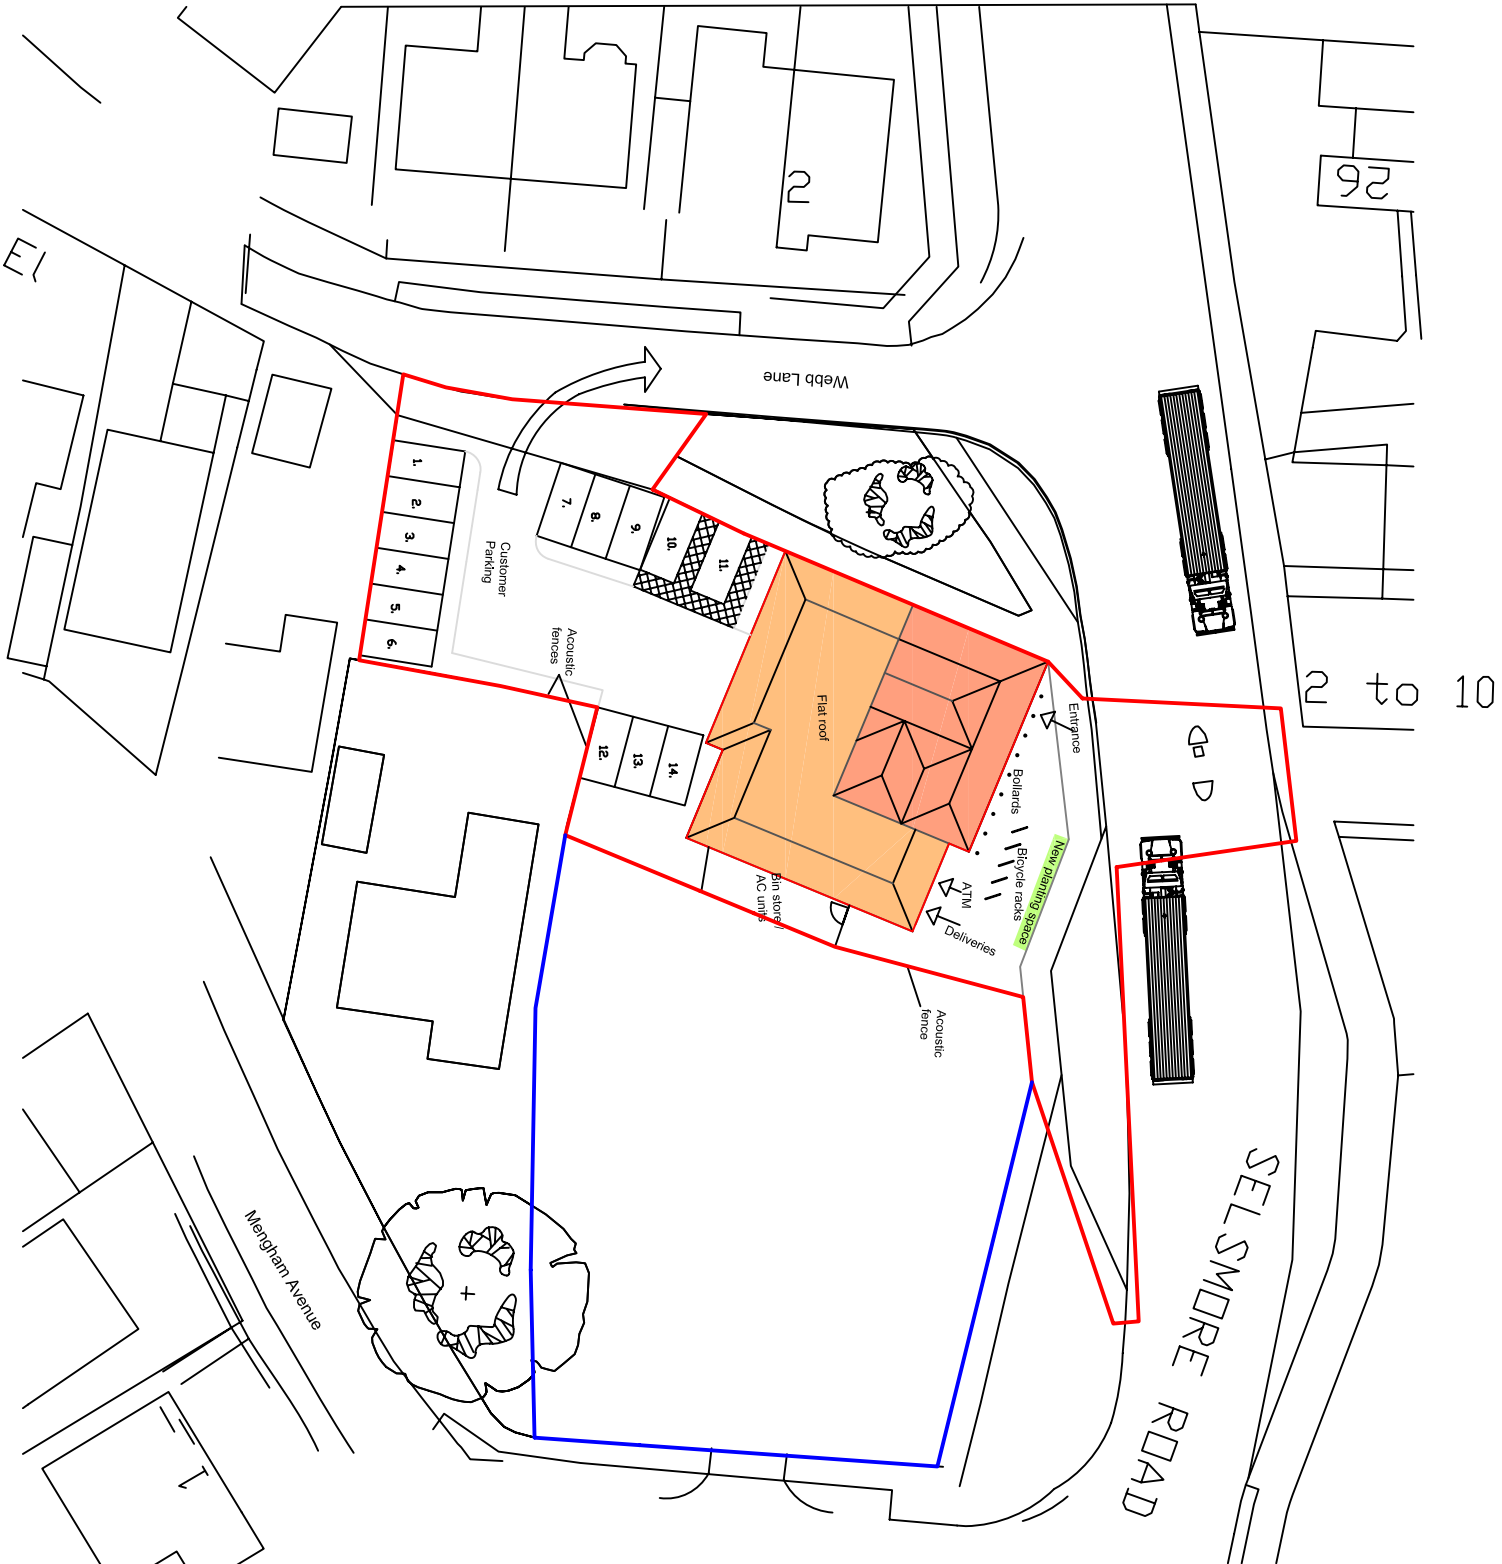

revisions	
-	-
-	-
-	-
-	-
-	-
-	-

client	
drawn by	AF
checked by	NEI

project	
Rose in June	Hayling Island
drawing	Proposed Site Plan

drawing no.	revision
P - 015	A

date	scale at A3
30/07/13	1:500

job no.	
SNBC251803	

savills

Building & Project Consultancy

2 Charlotte Place
Southampton
SO14 0TB
t 02380 713 900
f 02380 713 901
e afraser@savills.com