


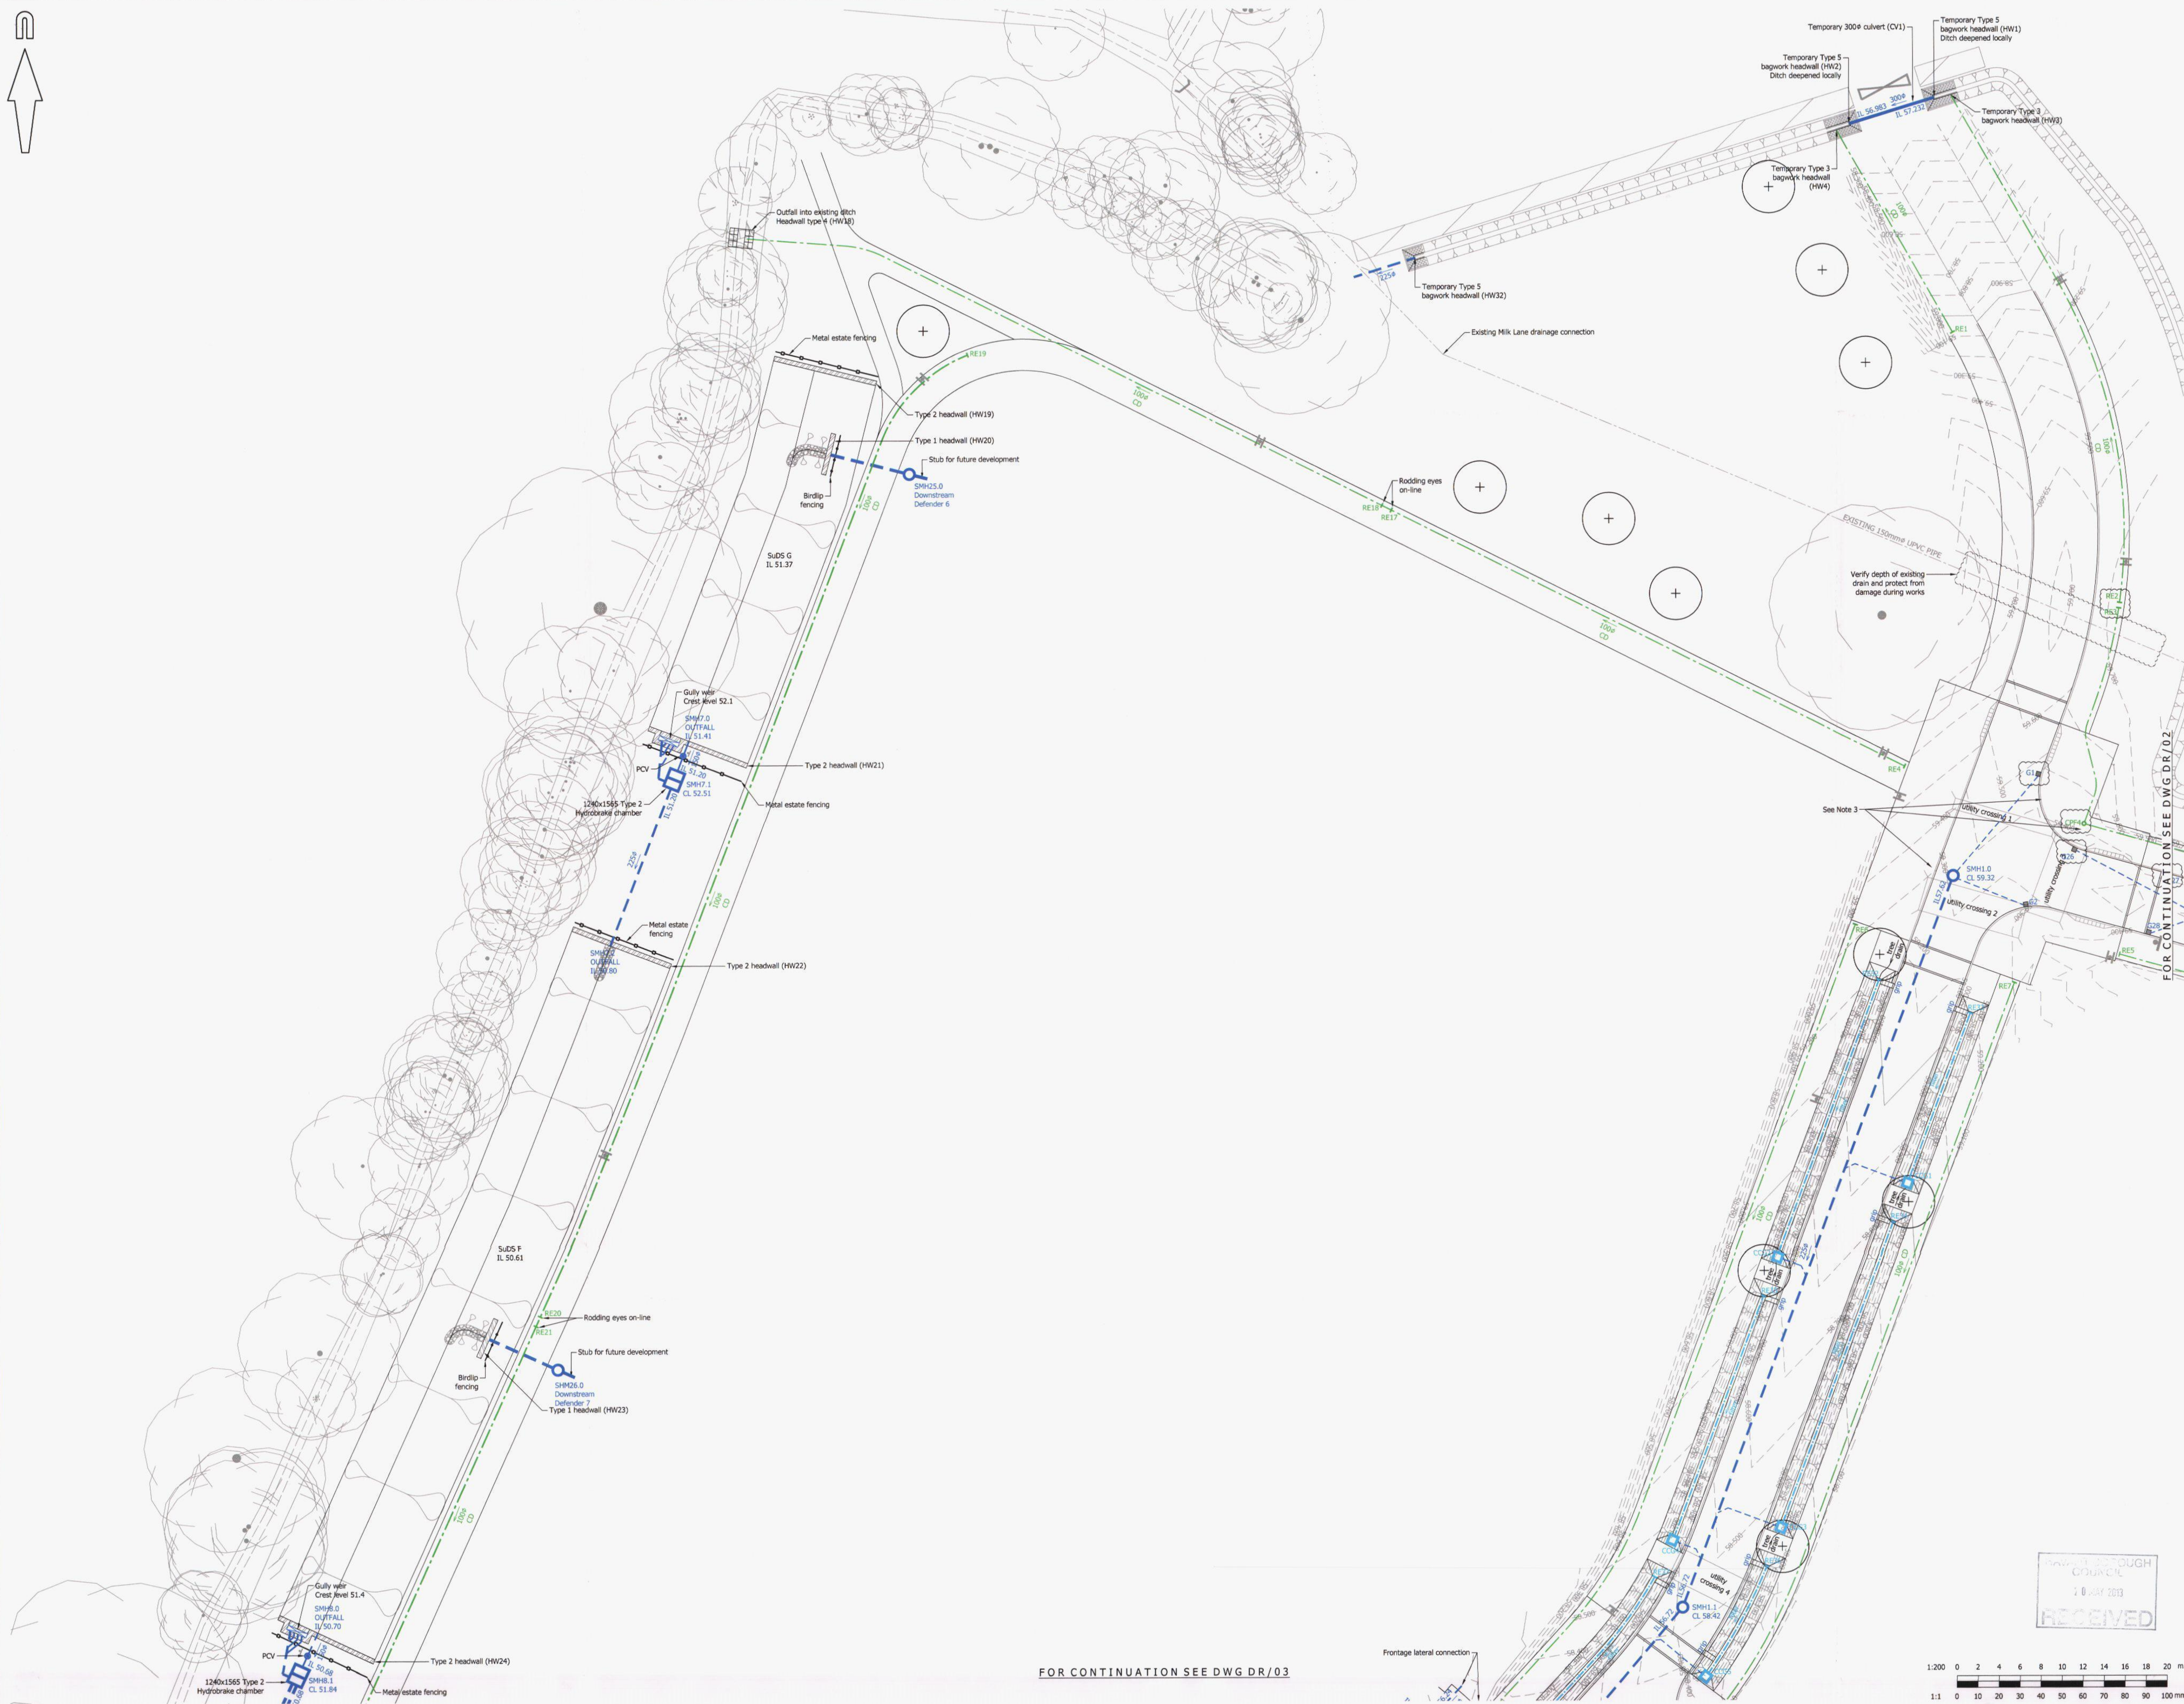

© Mayer Brown Limited Copyright. The drawings, information and data recorded in this document ("the information") is the property of Mayer Brown. This document and the information are solely for the use of the authorised recipient and this document may not be used, copied or reproduced in whole or part for any purposes other than which it was supplied by Mayer Brown. Mayer Brown makes no representation, undertakes no duty and accepts no responsibilities to any third party who may use or rely upon this document or the information.


A0 ORIGINAL

KEY:

- | | |
|---|--|
|  | ADOPTABLE SURFACE WATER MANHOLE |
|  | ADOPTABLE SURFACE WATER SEWER |
|  | SURFACE WATER GULLY AND GULLY LEAD |
|  | ADOPTABLE SURFACE WATER CATCHPIT (CP) |
|  | SURFACE WATER COMBINED CATCHPIT GULLY (C) |
|  | SURFACE WATER FILTER DRAIN (FD) |
|  | SURFACE WATER FILTER DRAIN CATCHPIT (C/P) |
|  | SURFACE WATER RODDING EYE (RE) |
|  | SURFACE WATER CAPPING DRAIN (CD) |
|  | SURFACE WATER CAPPING DRAIN CATCHPIT (C/P) |
|  | SURFACE WATER RODDING EYE (RE) |
|  | ADOPTABLE FOUL WATER MANHOLE |
|  | ADOPTABLE FOUL WATER SEWER |

Note

1. Sewer arrangements subject to SSE approval under S104 of the Water Industry Act.
2. Highway drainage subject to Hampshire County Council approval under S38 of the Highways Act.
3. Filter drain catchpits and capping drain catchpits within block paving are to be recessed.

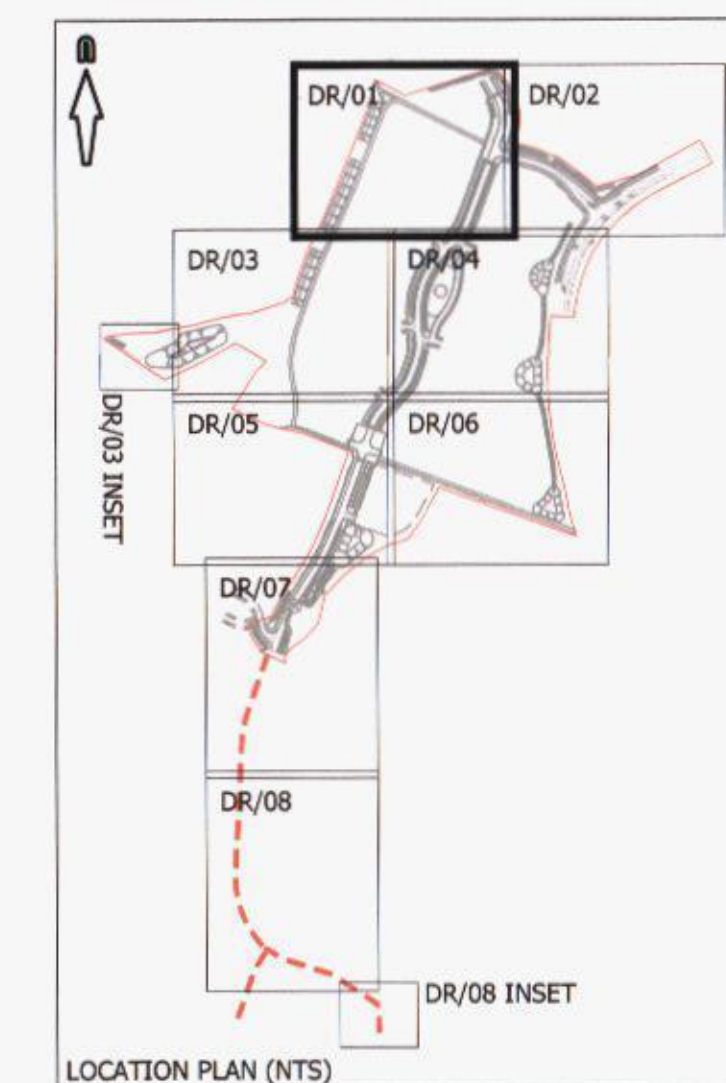

Berewood

FOR APPROVAL
NOT FOR CONSTRUCTION

- | | | | |
|---|---|-----|------------|
| D | Filter drains and associated rodding eyes and catchpits removed from highway areas and gullys moved according to layout amendments following HCC comments (7/5/13). Tank details updated. DD10 & DD11 added. Run 13 moved. (HJ) | PAS | 16/05/13 |
| C | Additional drainage labeling added. (HJ) | PAS | 25/04/2013 |
| B | Capping drains and catchpit connections added. Tree drains shown. Some pervious pavement drainage removed. (HJ) | PAS | 15/04/2013 |
| A | Drawing amended to 1:200. Amendments to drainage layout following detailed design. (HJ) | PAS | 25/02/2013 |

rev.	amendment	checked	date
------	-----------	---------	------



Mayer Brown Limited Lion House
Oriental Road Woking Surrey GU22 8AR
Telephone 01483 750 508 Fax 01483 750 437
wokingoffice@mayerbrown.co.uk www.mayerbrown.co.uk

client **grainger plc** Investing in homes since 1912

BEREWOOD, WATERLOOVILLE
PHASE 2 INFRASTRUCTURE

scale	1:200	drawn by	HJ	checked by	PAS
-------	-------	----------	----	------------	-----

JANUARY 2013 | CADD FILE: DR_01_D.dwg

PROPOSED DRAINAGE LAYOUT
SHEET 1 OF 8

drawing number	rev.
GTWVILLE6/DR/01	D