


PHYSICAL SCALE IN METERS @ 1:100

NOTES:

This drawing has been produced solely for PLANNING/DESIGN.
Do not Scale from this Drawing except for planning purposes.
This drawing is the copyright of MF Designs Ltd.

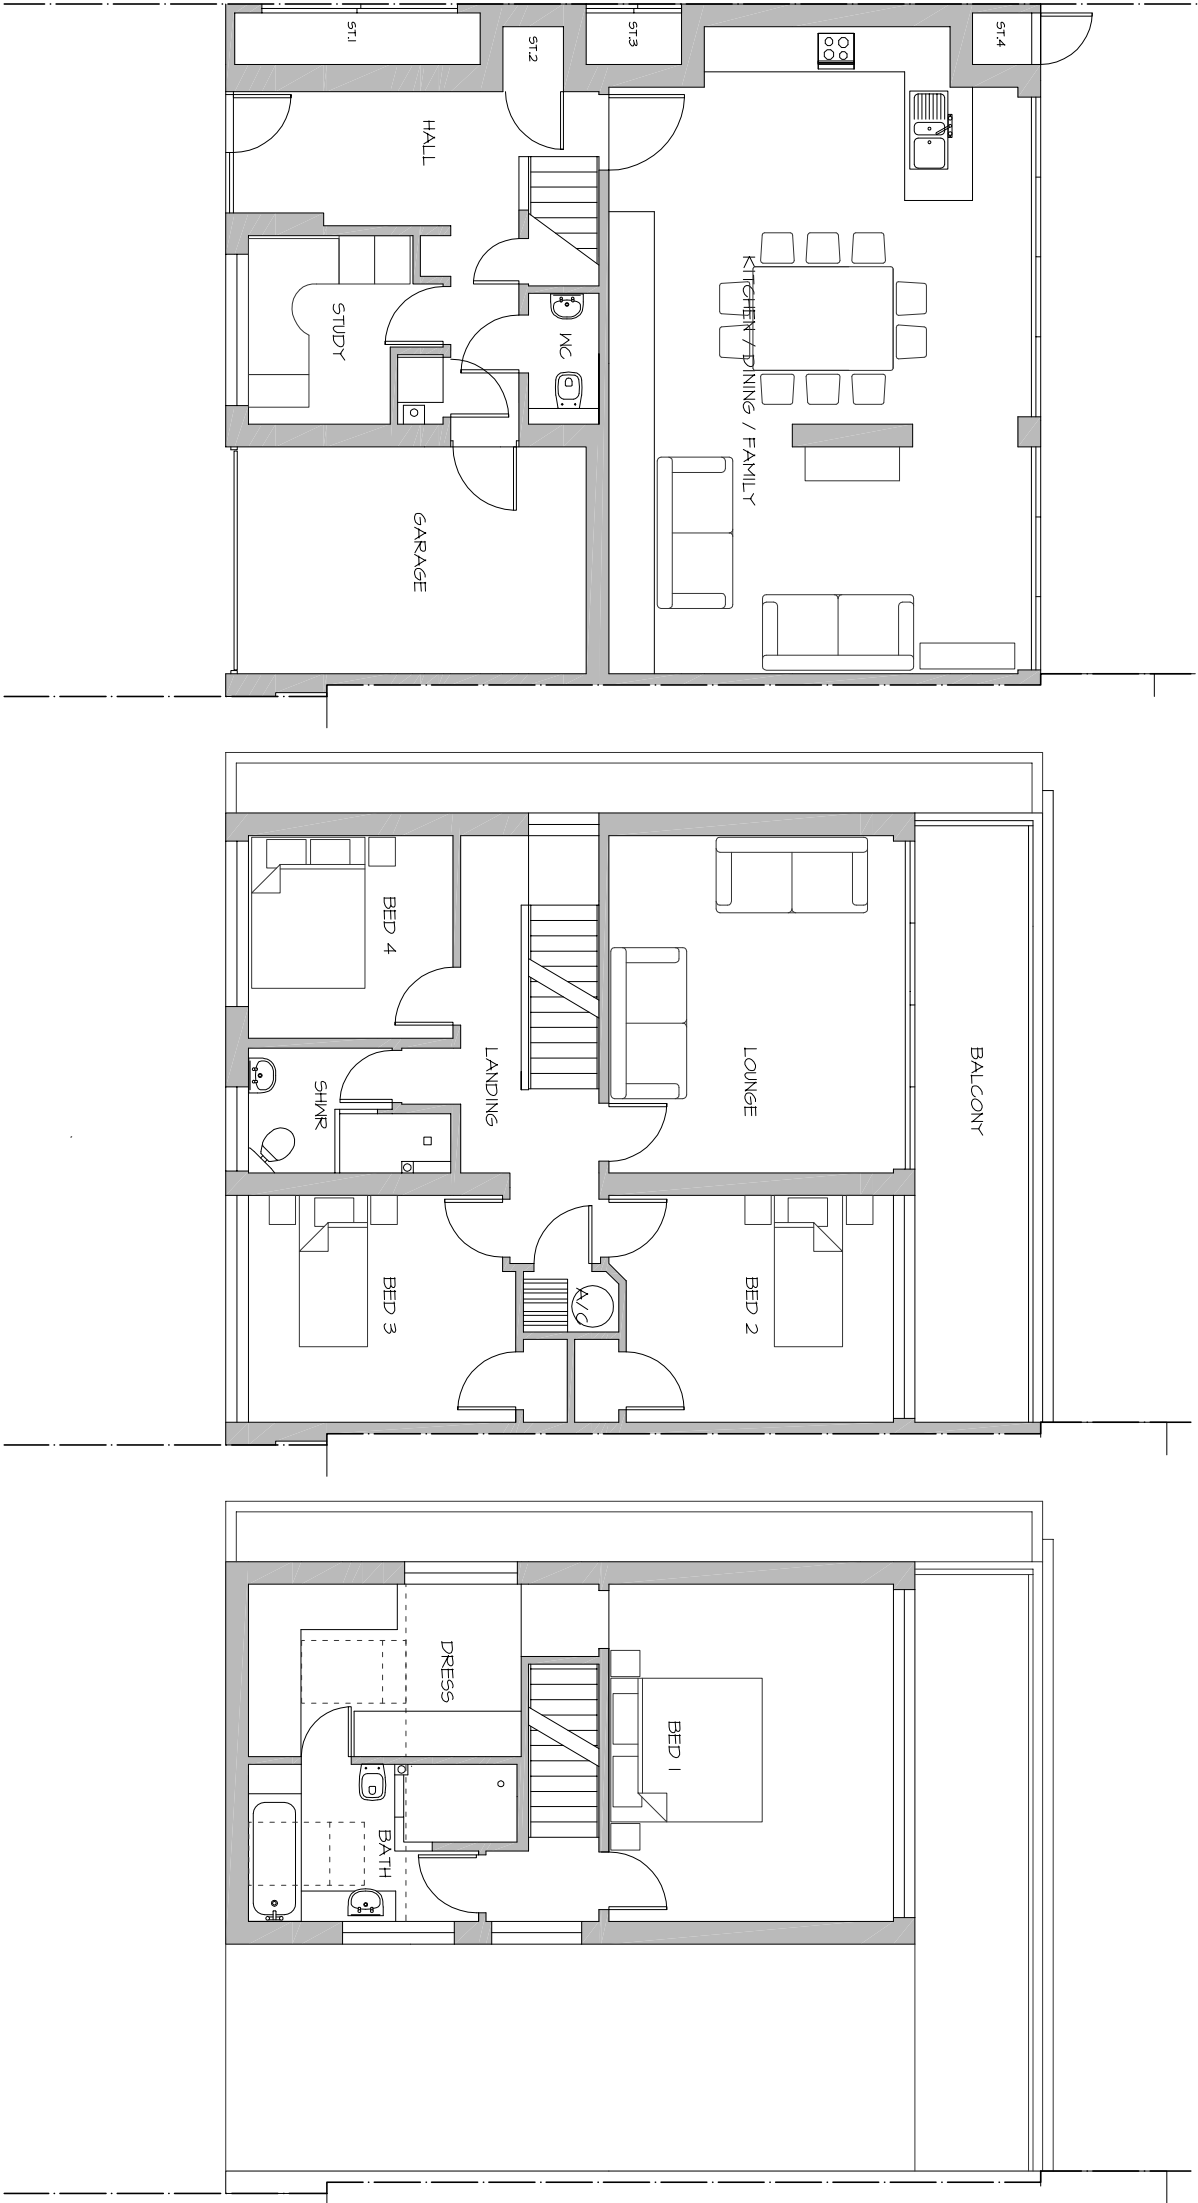

Ground

First

Second

A: 23.05.13 - store area to ground floor

mf designs ltd

Chartered Architects



52 King Street • Emsworth • Hampshire • PO10 7AZ
Director: Martin Farrer RIBA • Co Registration No.4507379

tlf 01243 377766
e admin@mfdesigns.org.uk

Date: March 2013
Scale: 1:100

Job No: 3067
Dwg No: P01 A

PROPOSED FLOOR PLANS
52 King Street, Emsworth. PO10 7AZ