



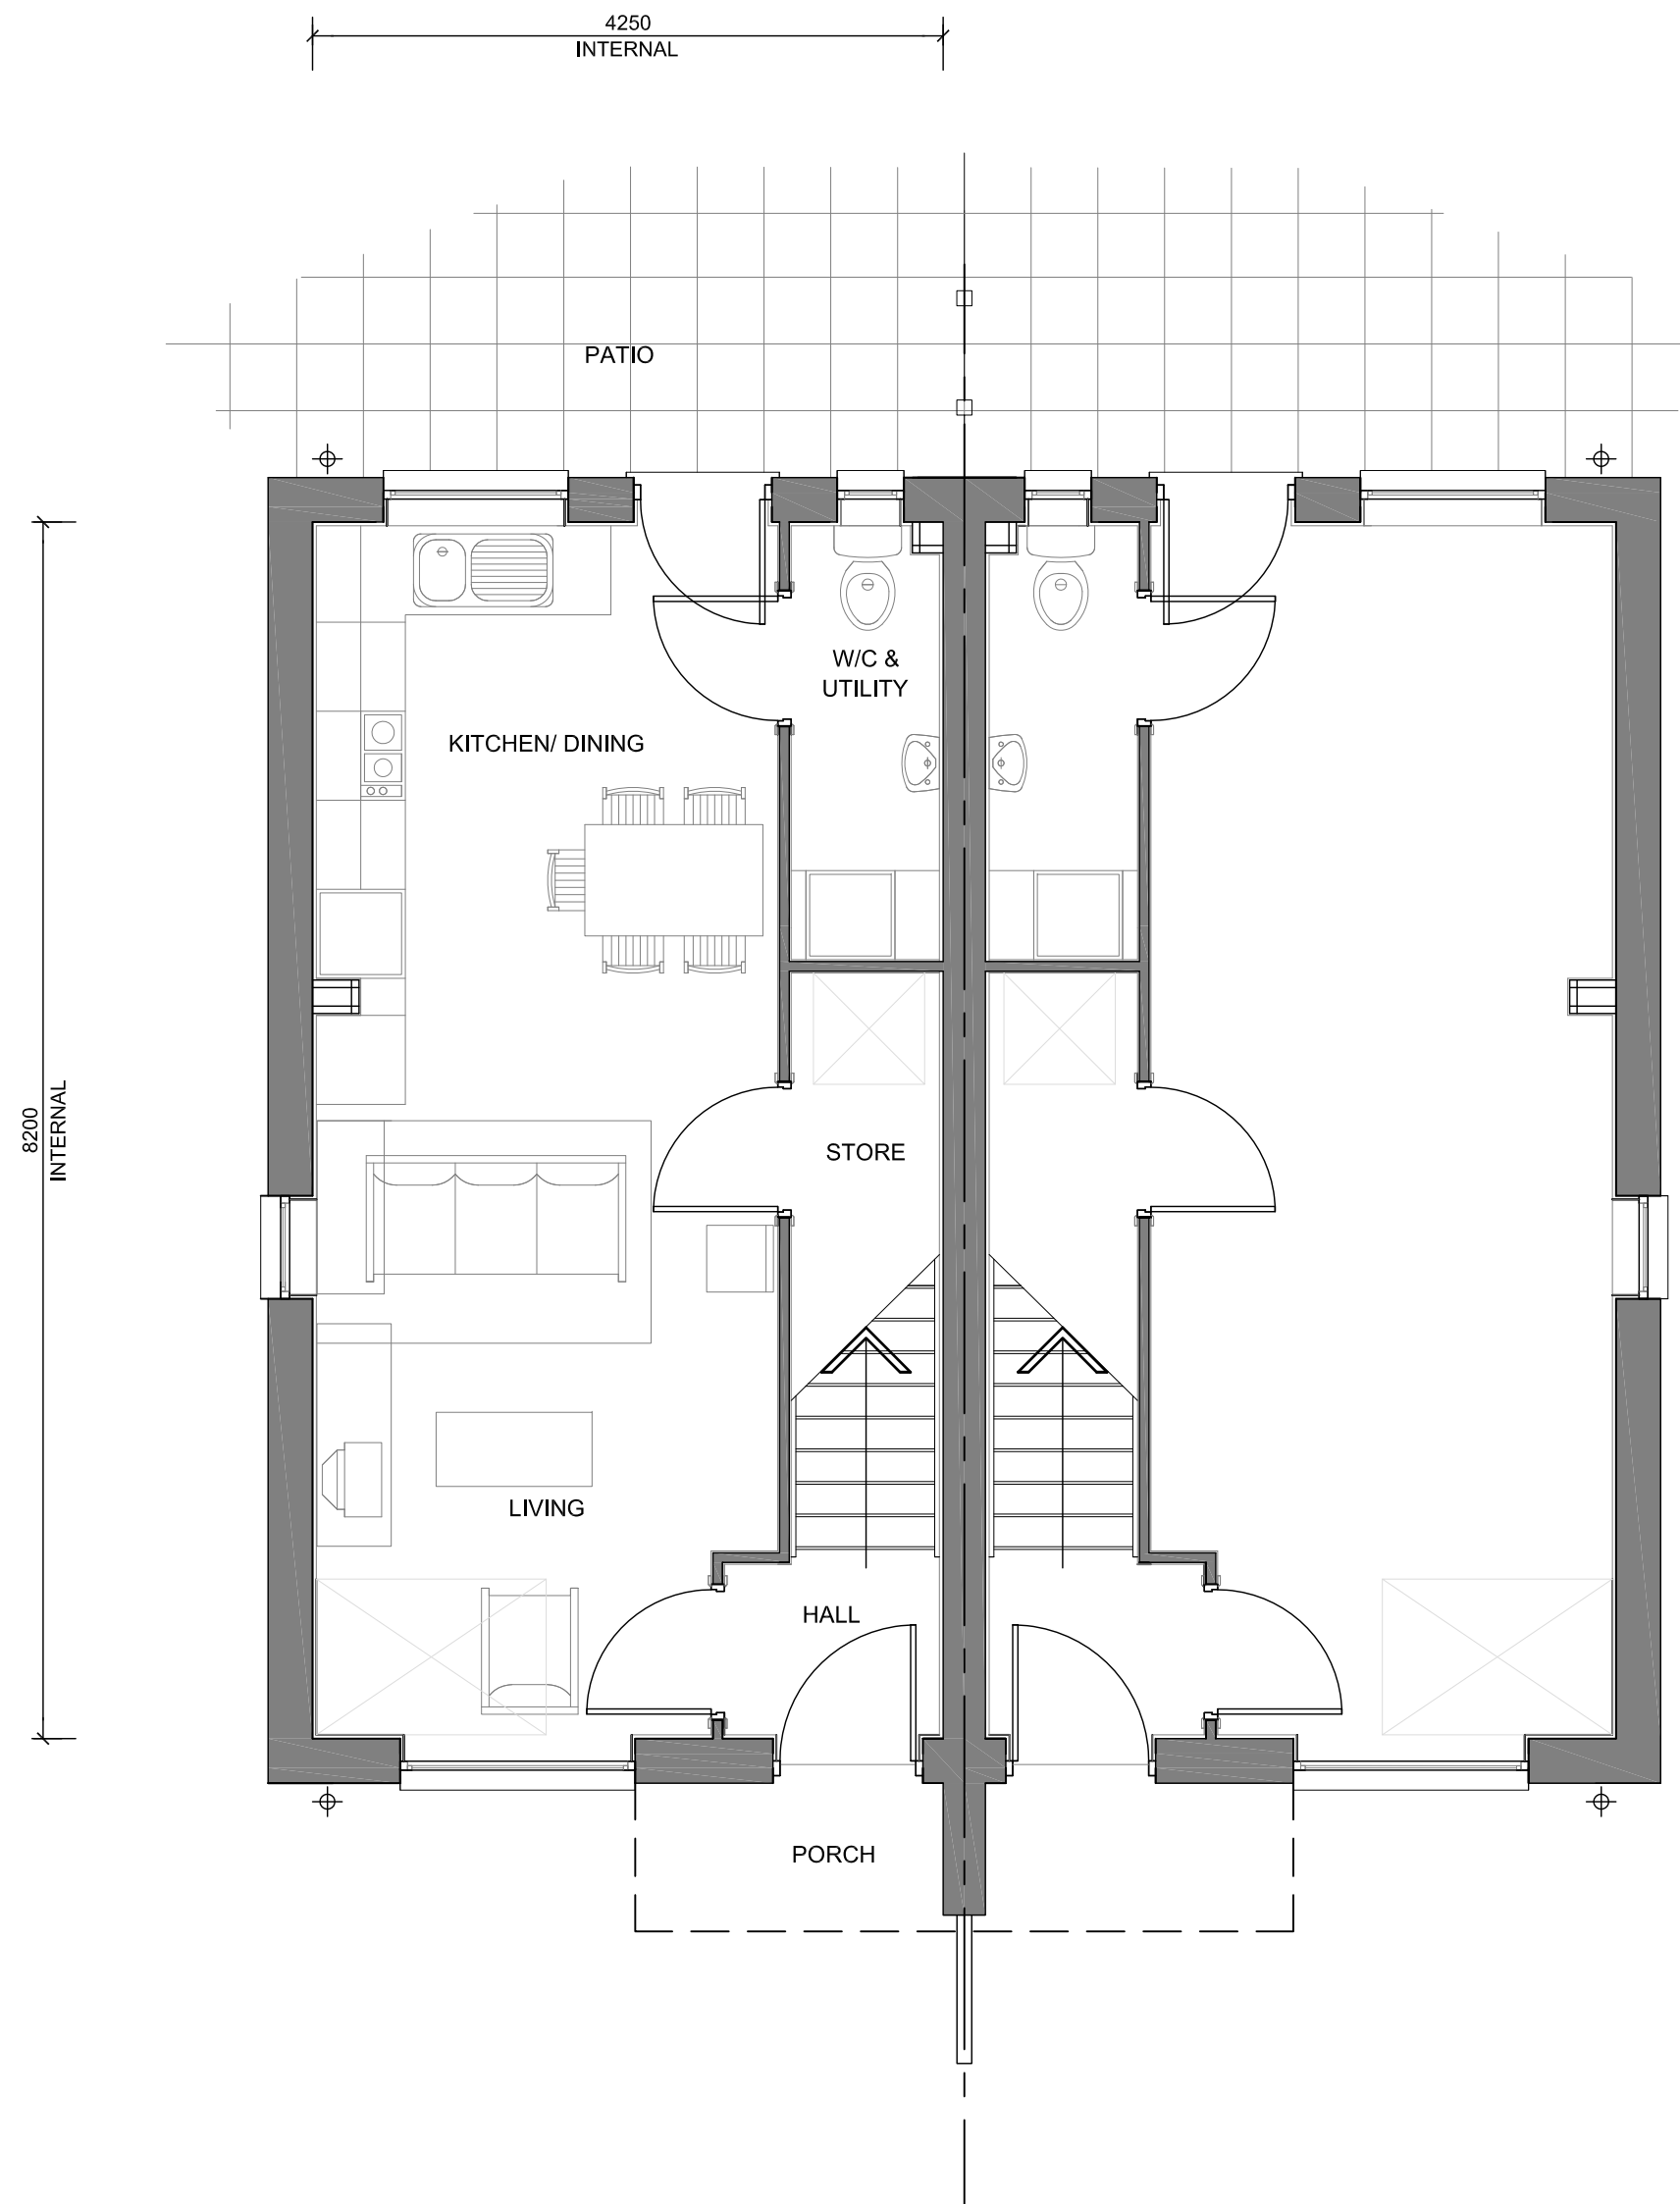


GROUND FLOOR PLAN

'STRUCTURAL' FLOOR AREA: 375 Sq ft.
'FINISHED' FLOOR AREA: 368 Sq ft.

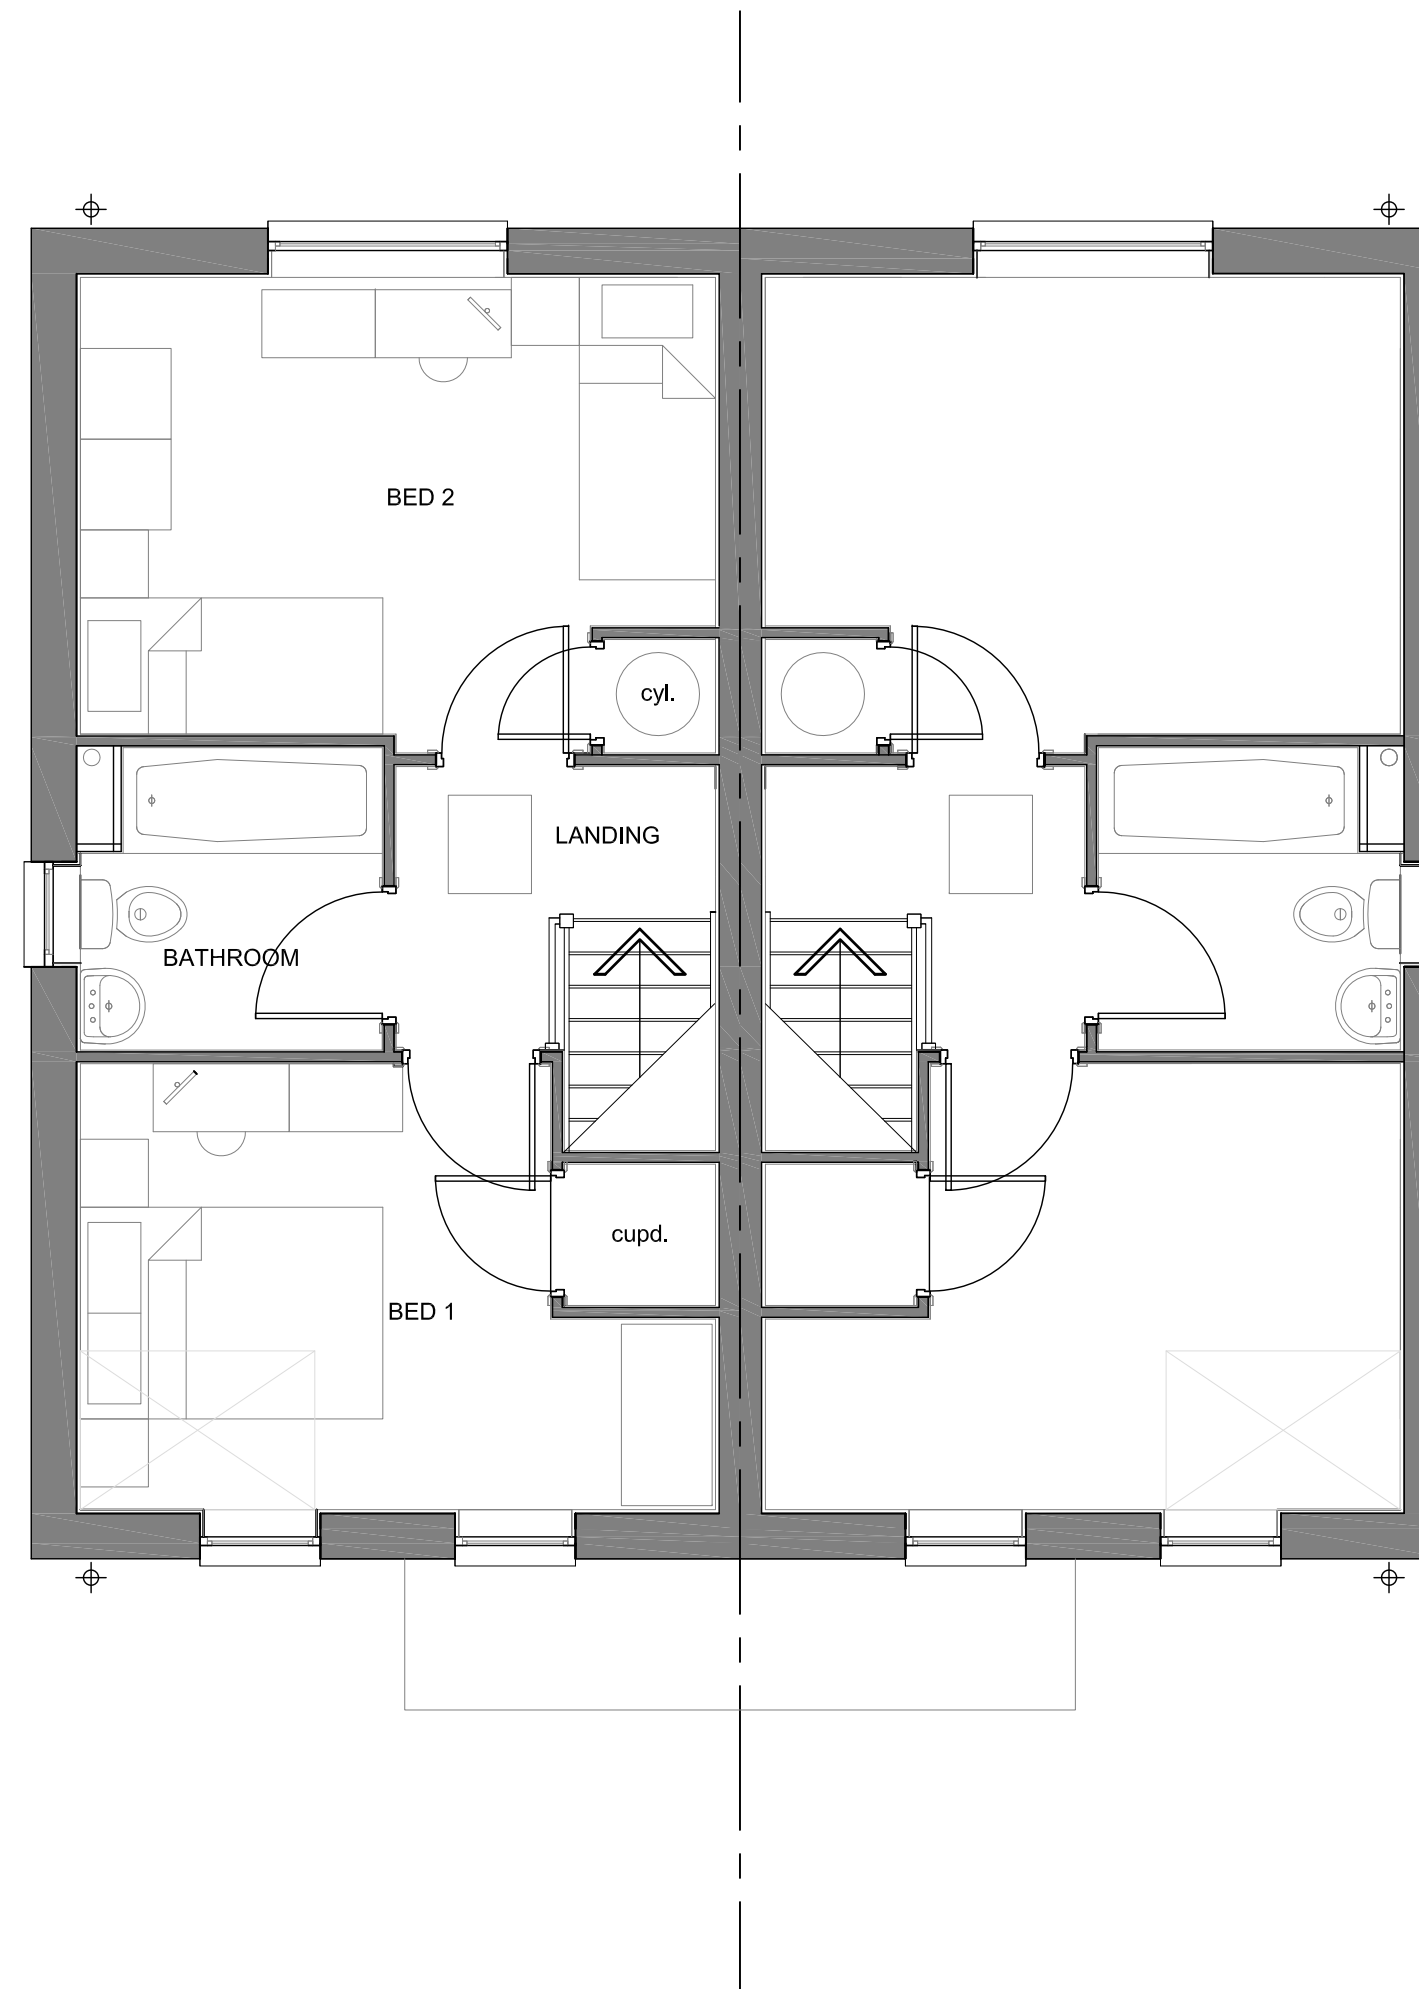


FIRST FLOOR PLAN

'STRUCTURAL' FLOOR AREA: 375 Sq ft.
'FINISHED' FLOOR AREA: 368 Sq ft.

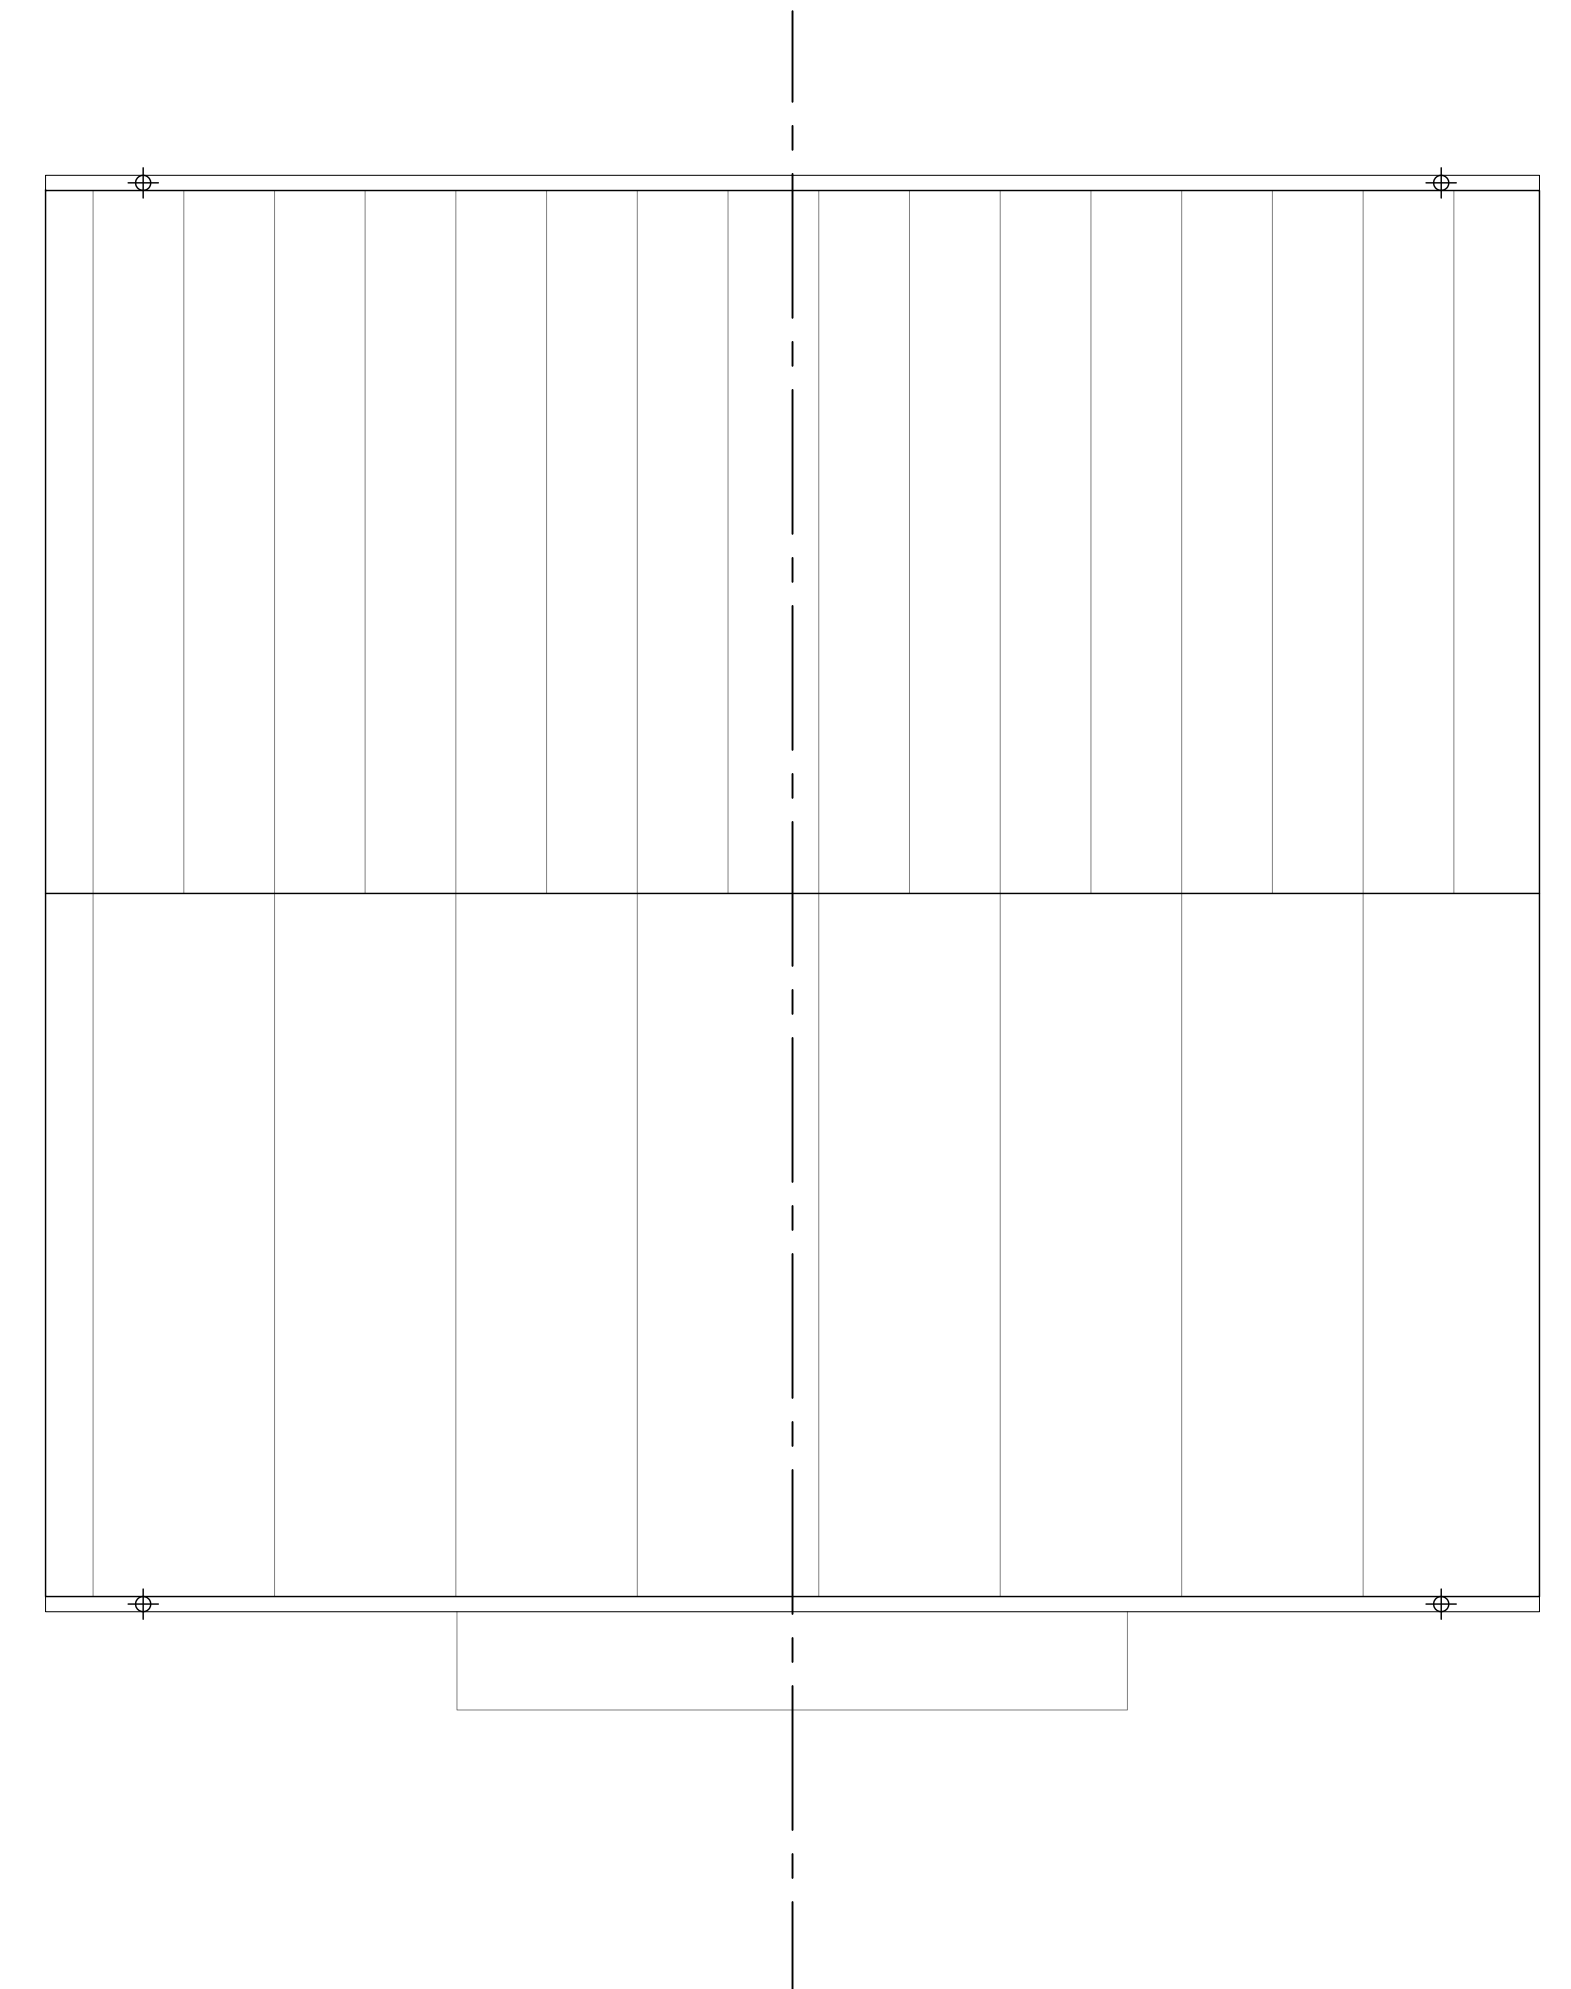


ROOF PLAN

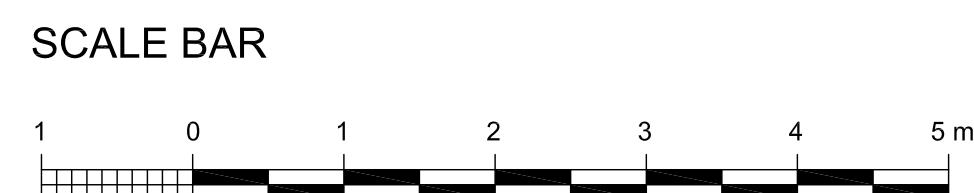

TOTAL 'STRUCTURAL' FLOOR AREA: 750 Sq. ft.
TOTAL 'FINISHED' FLOOR AREA: 737 Sq. ft.

REVISION	DATE	COMMENTS	AUTHOR / CHECKED
----------	------	----------	------------------

 

architecture

urbanism

safety

TITLE	
HOUSE SH17 (PORTSDOWN)	
DETAIL	
PLANNING 1 of 2	
DATE	SCALE
FEB 2014	1:50 @ A1 1:100 @ A3
DRAWING NO.	REV.
10774 - P.01.42	AUTHOR / CHECKED
	AC/FP
DRAWING STATUS	PLANNING