



EXISTING ELEVATIONS
SCALE 1 : 100

concrete interlocking
tiles to roof


facing brickwork
elevations

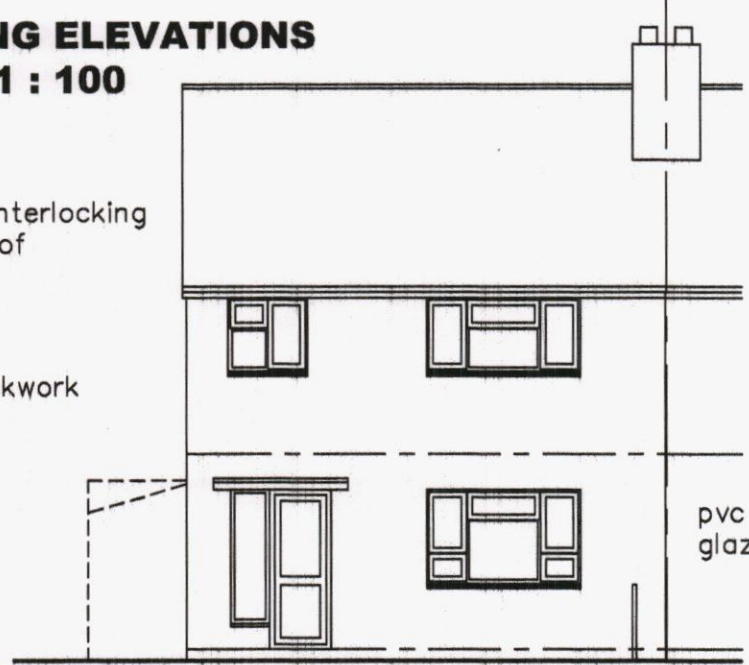


SOUTH ELEVATION

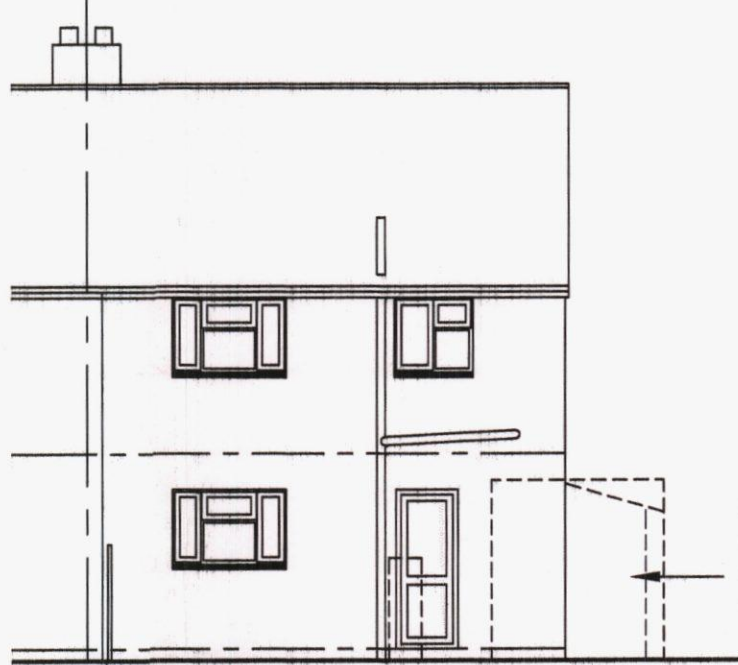


NORTH ELEVATION

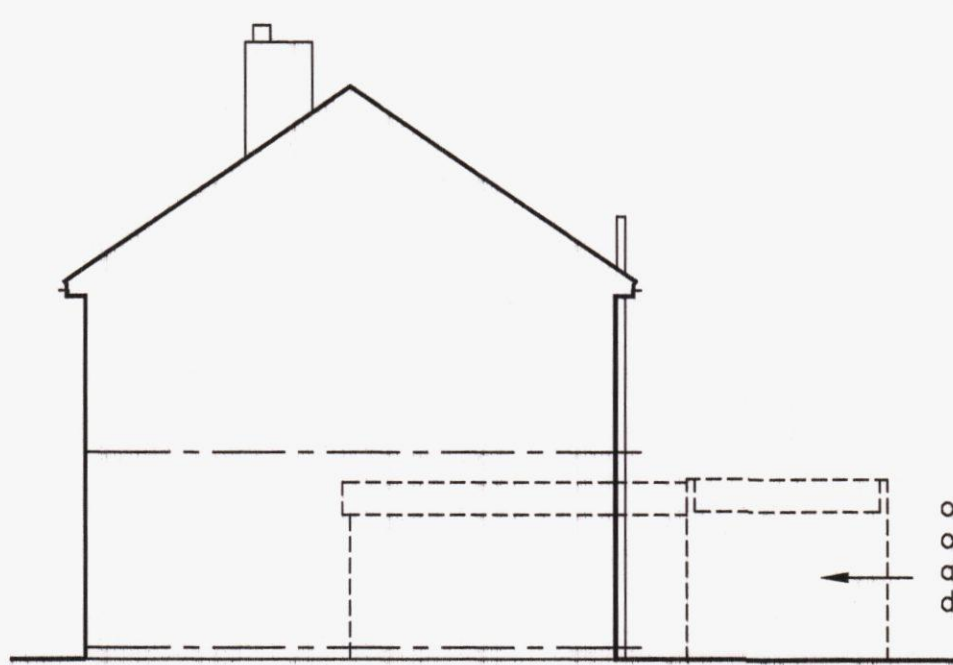

EAST ELEVATION

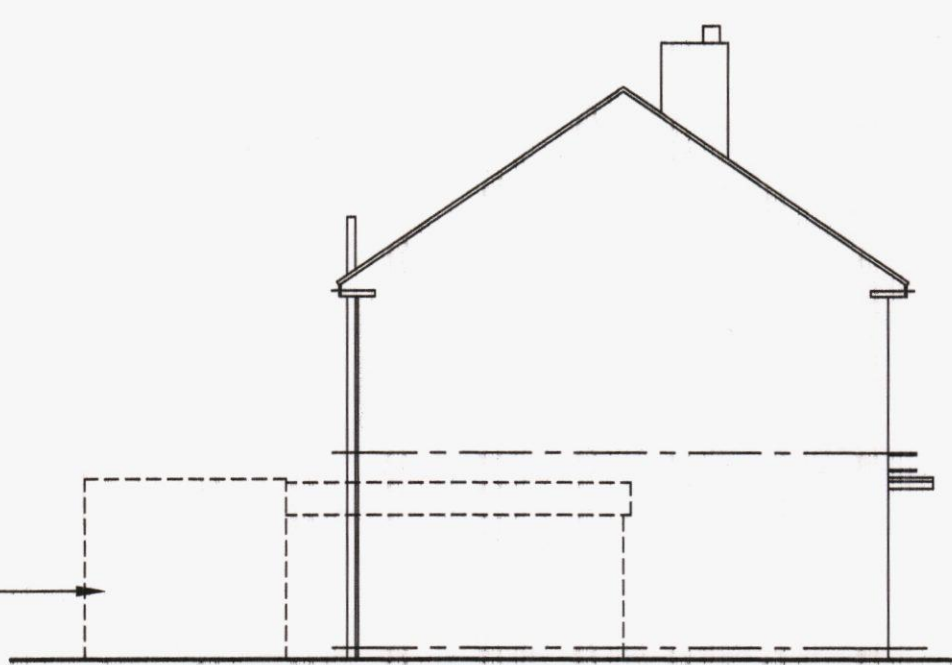


WEST ELEVATION

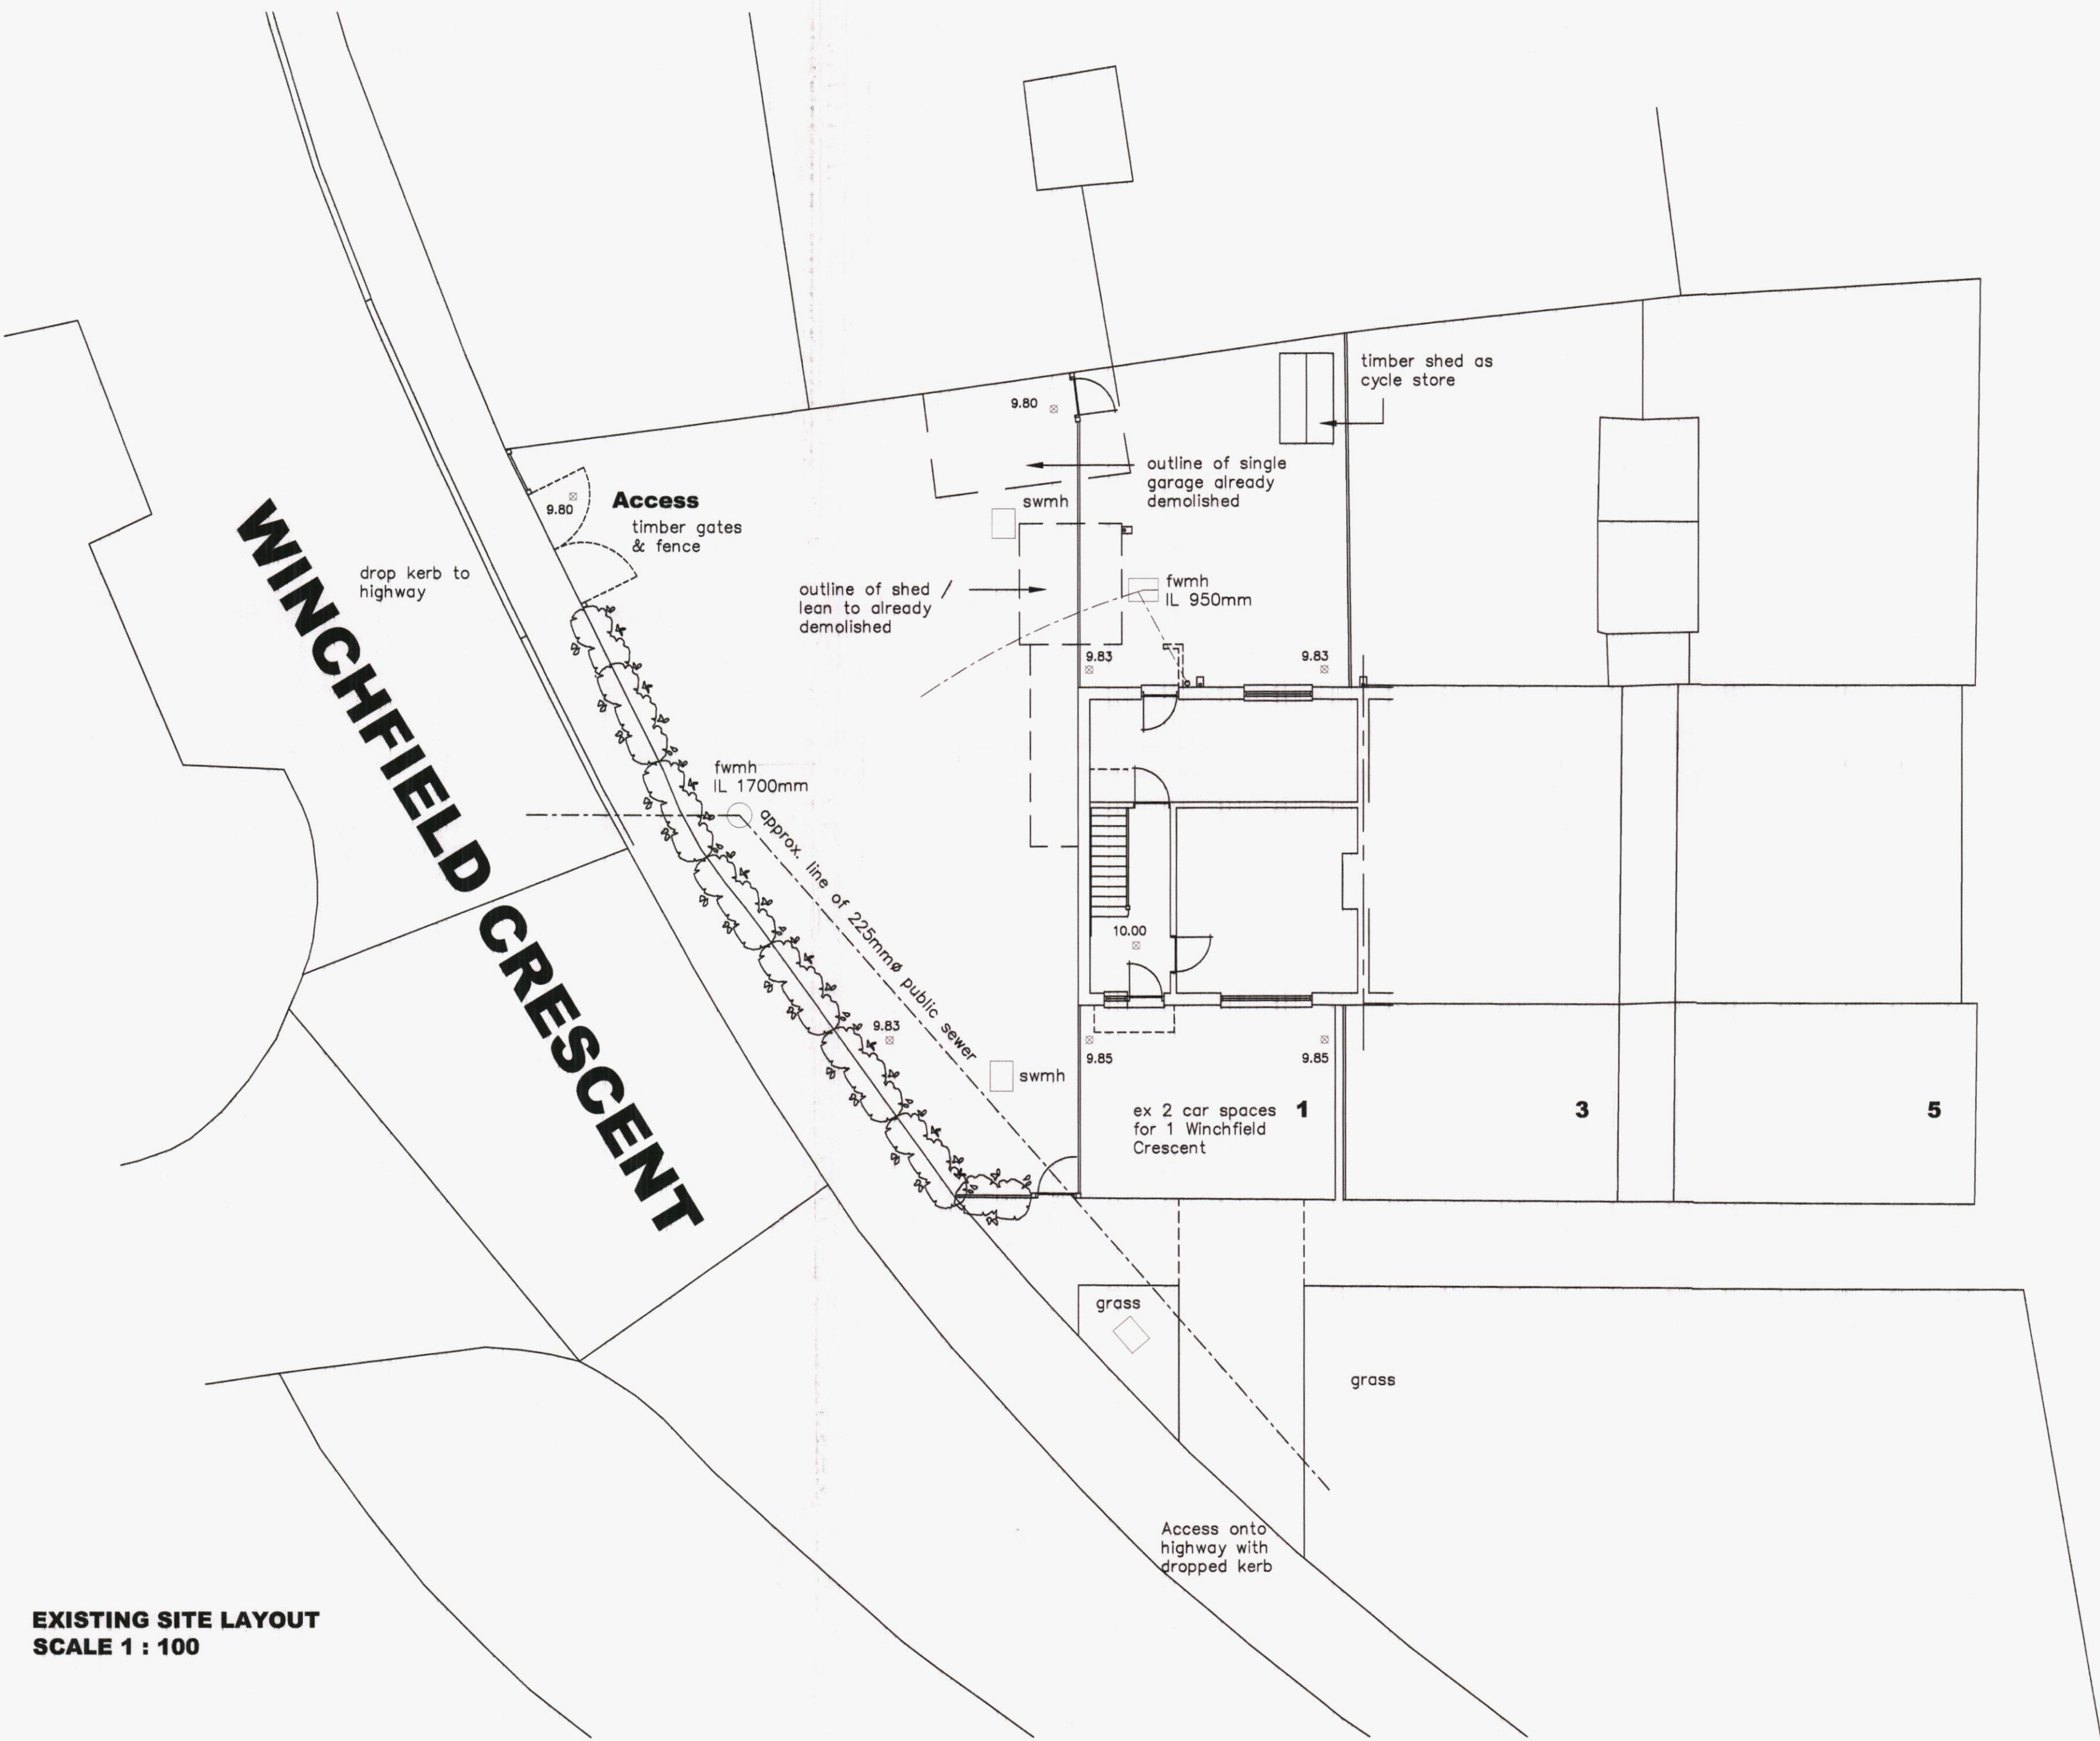


EXISTING SITE LAYOUT
SCALE 1 : 100

KEY:

- Blockwork
- External brickwork
- Timber/metal framed stud walling
- Mains Powered Extract Fan
- Mains Powered Interconnecting smoke detectors
- SVP Soil & vent pipe
- SS Stub stack
- RWP Rain water pipe
- Spot levels

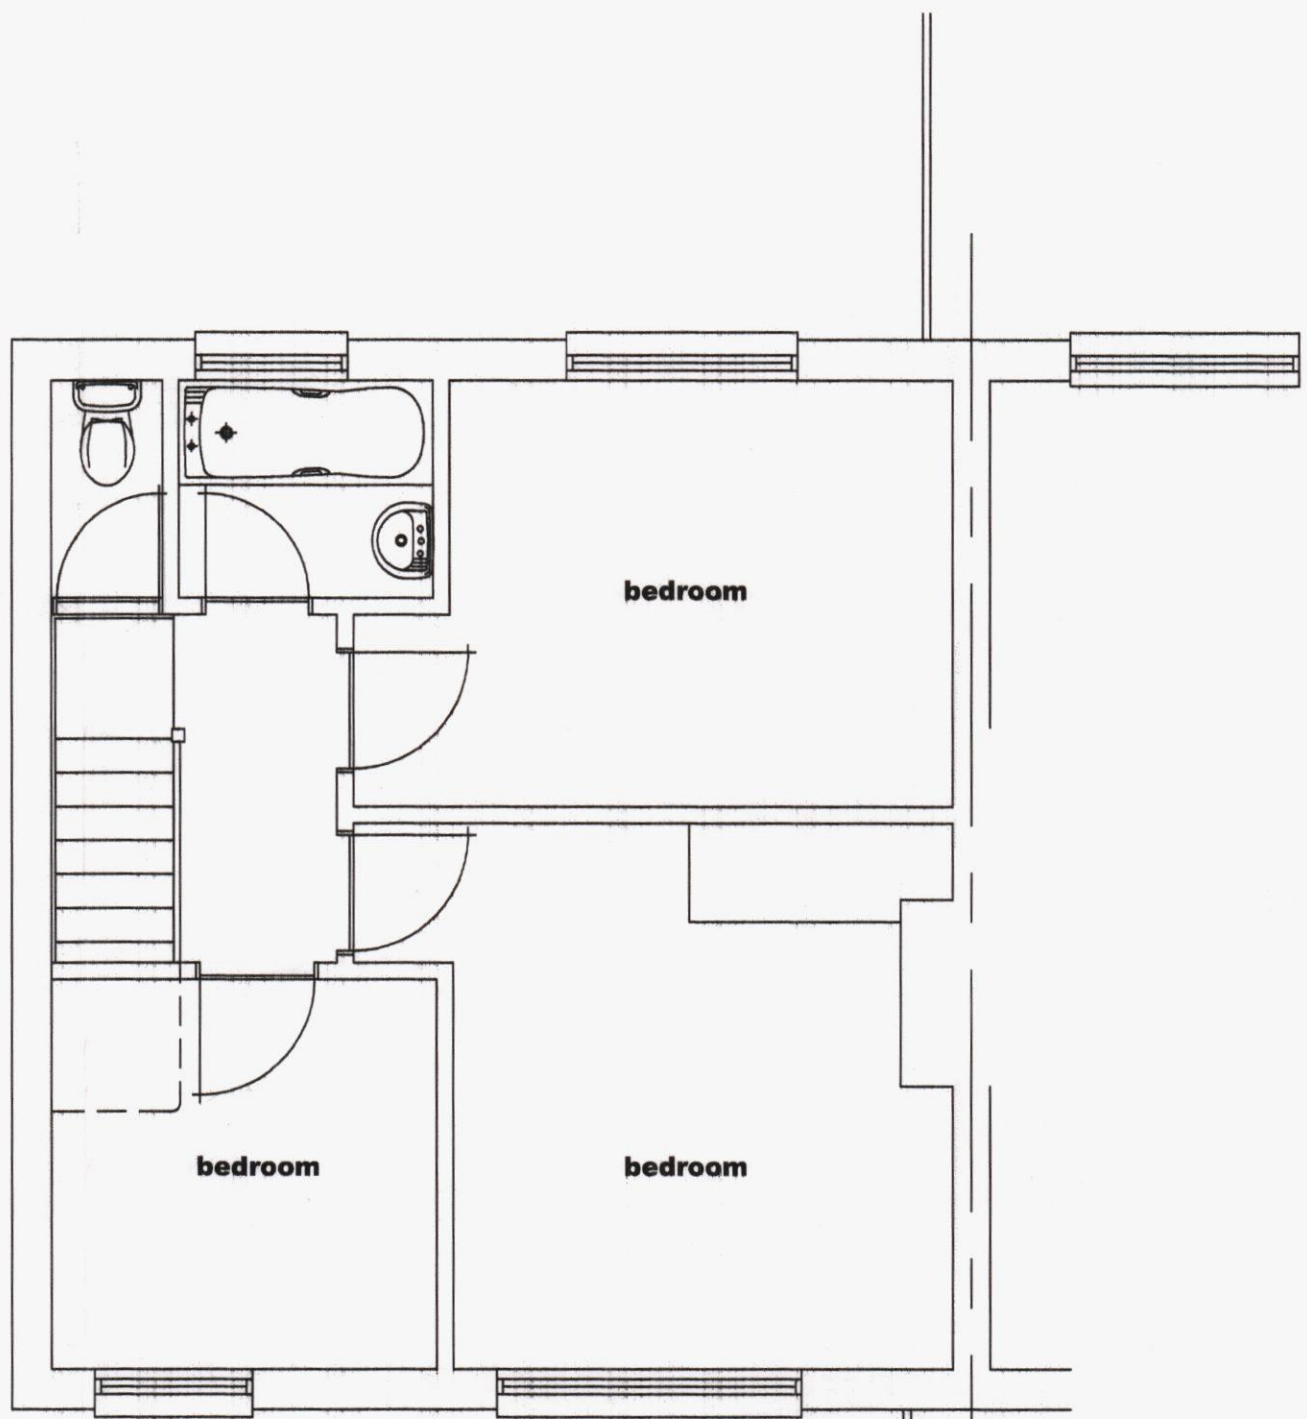


EXISTING FIRST FLOOR
LAYOUT SCALE 1 : 50

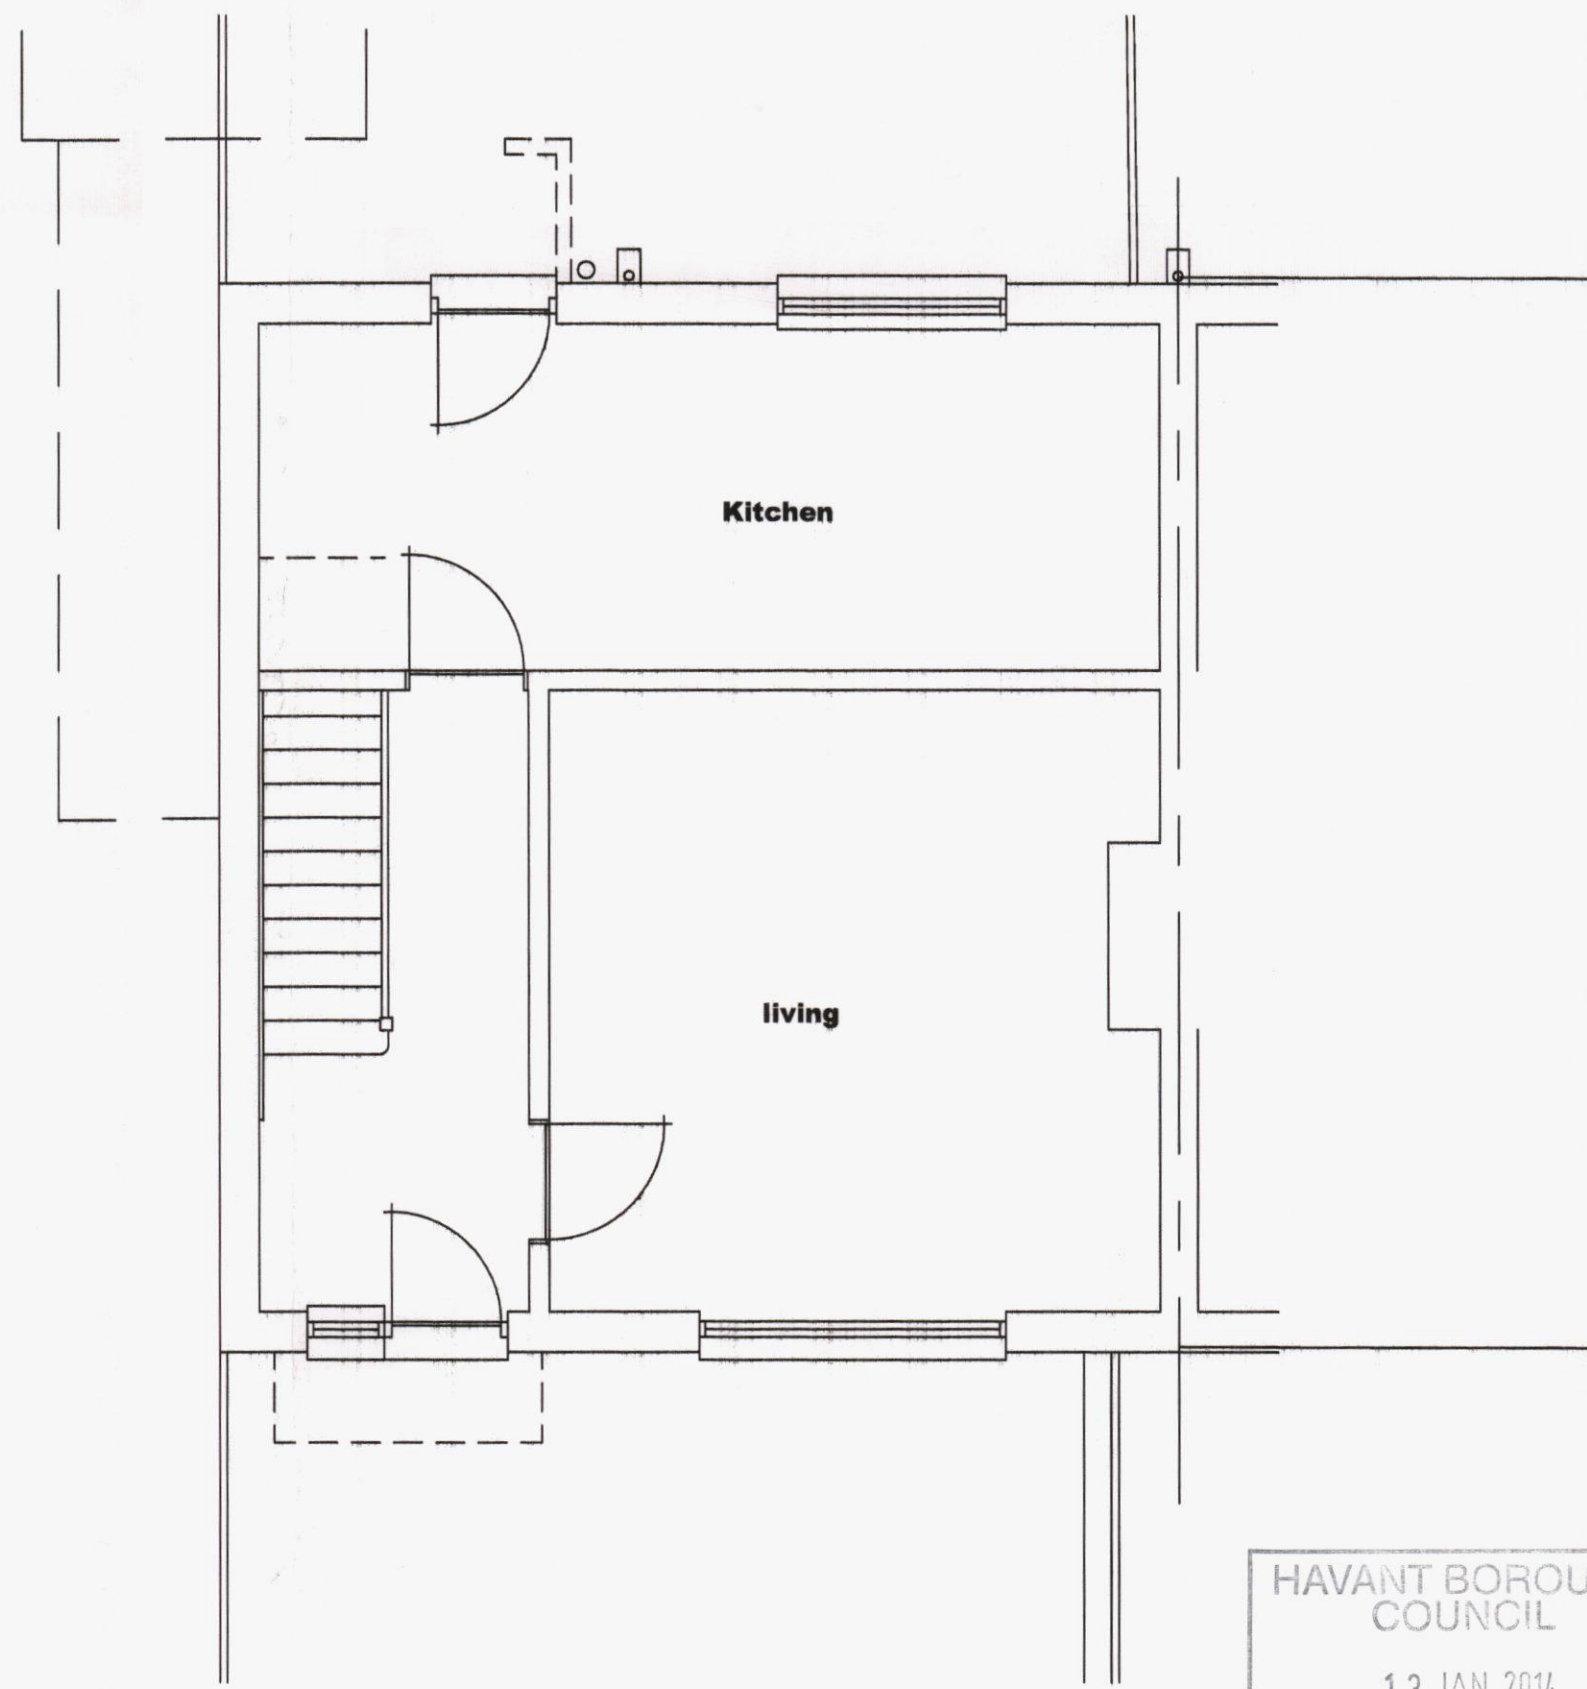

EXISTING GROUND FLOOR
LAYOUT SCALE 1 : 50

NOTES:
The design and construction of this project shall be in accordance with the current Building Regulations & NHBC Standards. These notes & drawings have been prepared solely for the purpose of Planning & Building Regulation approval.
Do not scale from this drawing unless for Planning purposes. All dimensions to be checked on-site and any alterations to be approved by the Architect and/or client prior to any work commencing.
Ordnance Survey Licence No: 100047591
This drawing to be copyright and to be read in conjunction

AMENDMENTS:
Rev A : General amendments - 08/01/14

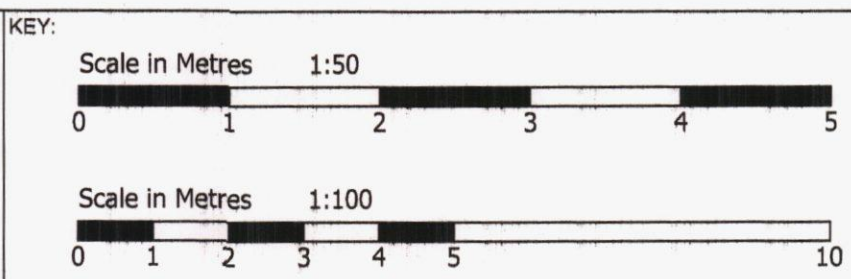

CLIENT NAME
& ADDRESS
Mr & Mrs C O'Shea
The Old Farmhouse
Hayling Island
PO11 0PR

PROJECT
ADDRESS
Mr & Mrs C O'Shea
1 Winchfield Crescent
Bedhampton
Havant
PO9 3SP

DRAWING DETAILS		
PLANNING DRAWING		
Existing Floor Layouts & Elevations		
PROJECT No 773	DWG No 1	REV No A
SCALE 1:50 1:100 @ A1	DRAWN BWH	DATE 12/12/13



BH
ARCHITECTURE Ltd
Heath Cottage
Newlands Lane
Purbrook
Waterlooville
Hants
PO7 5SQ
Tel: 023 9223 2322
Mob: 07747 771808
E-mail: bernard@bernardharding.com

HAVANT BOROUGH
COUNCIL
13 JAN 2014
RECEIVED