



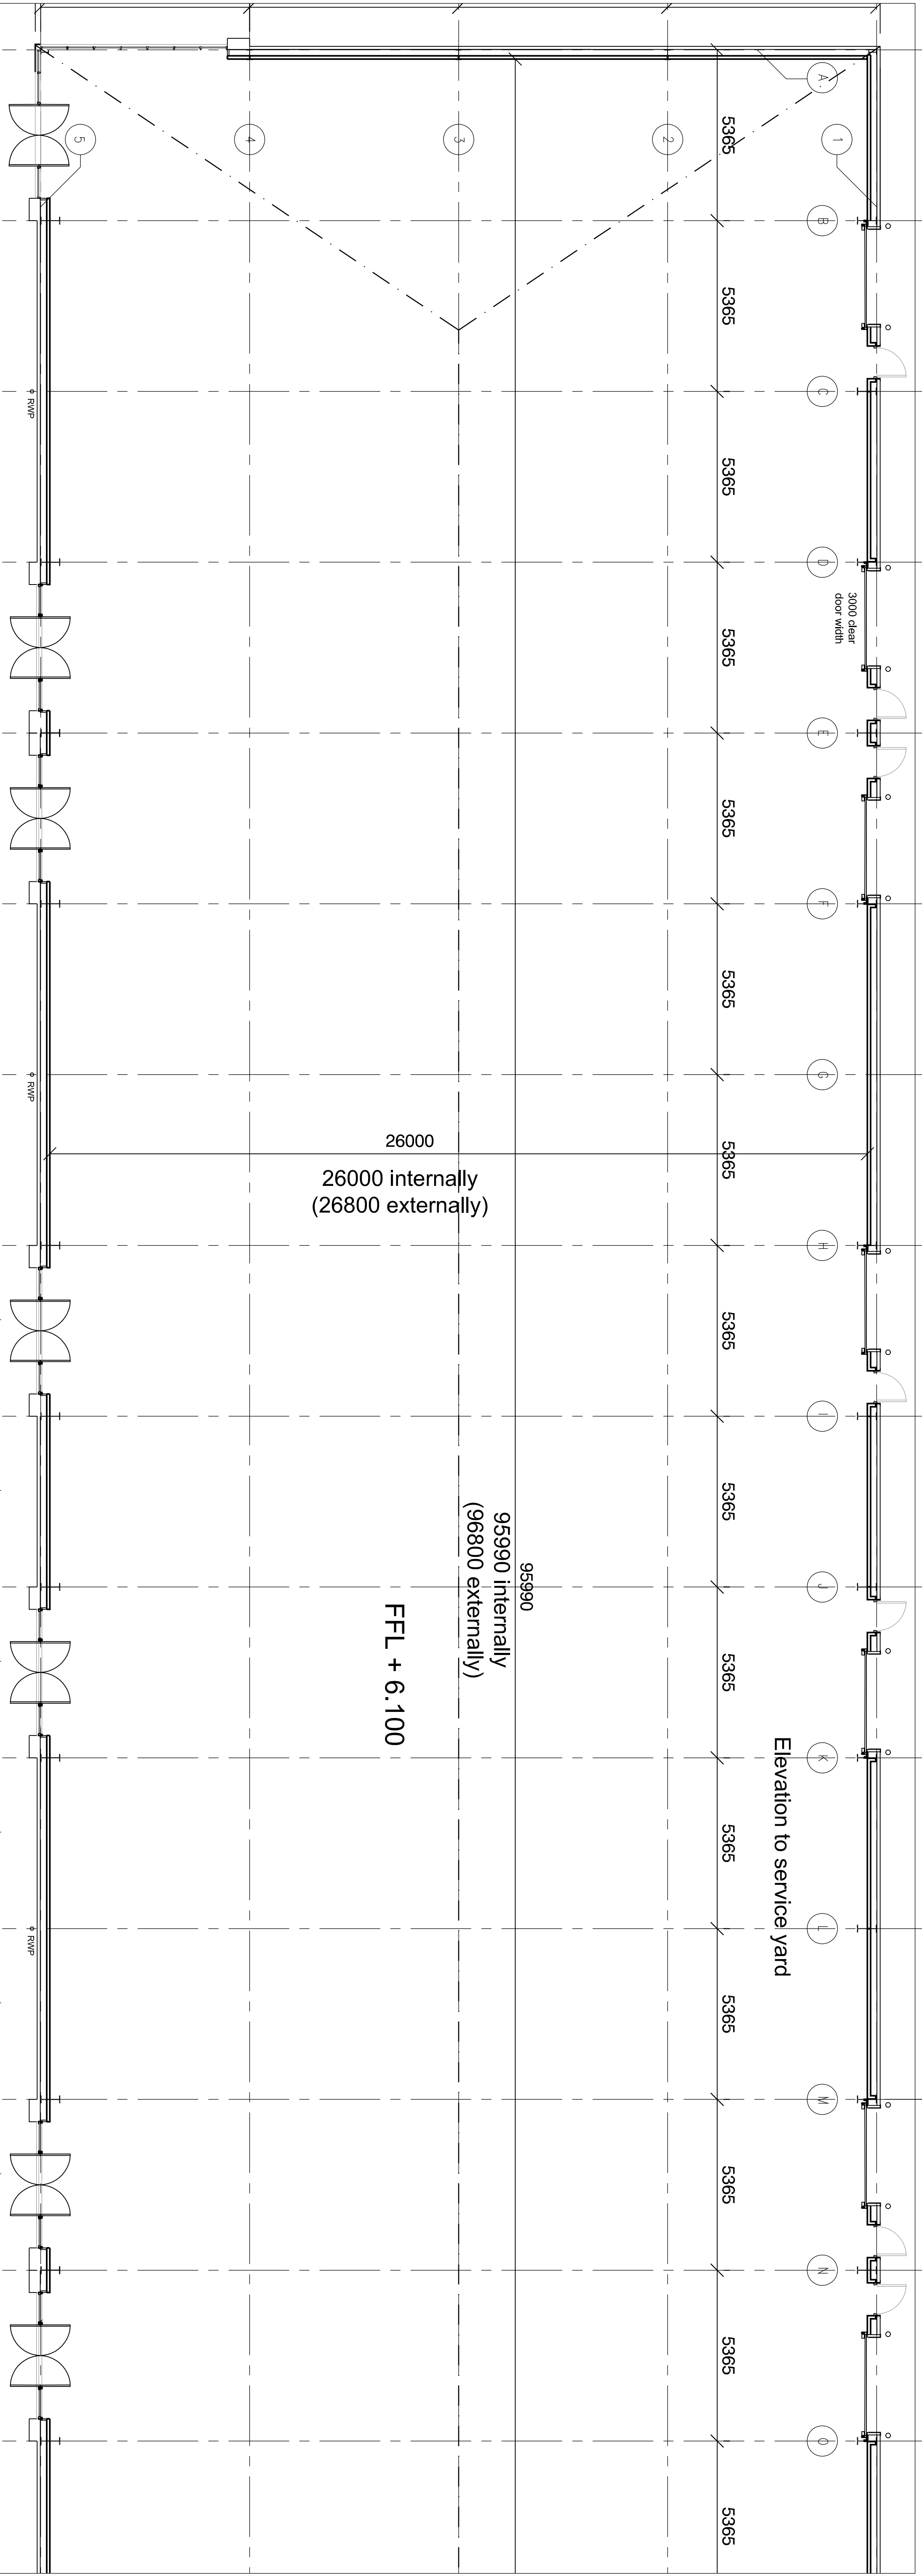

GROUN FLOOR - UNIT 3
Scale: 1:100

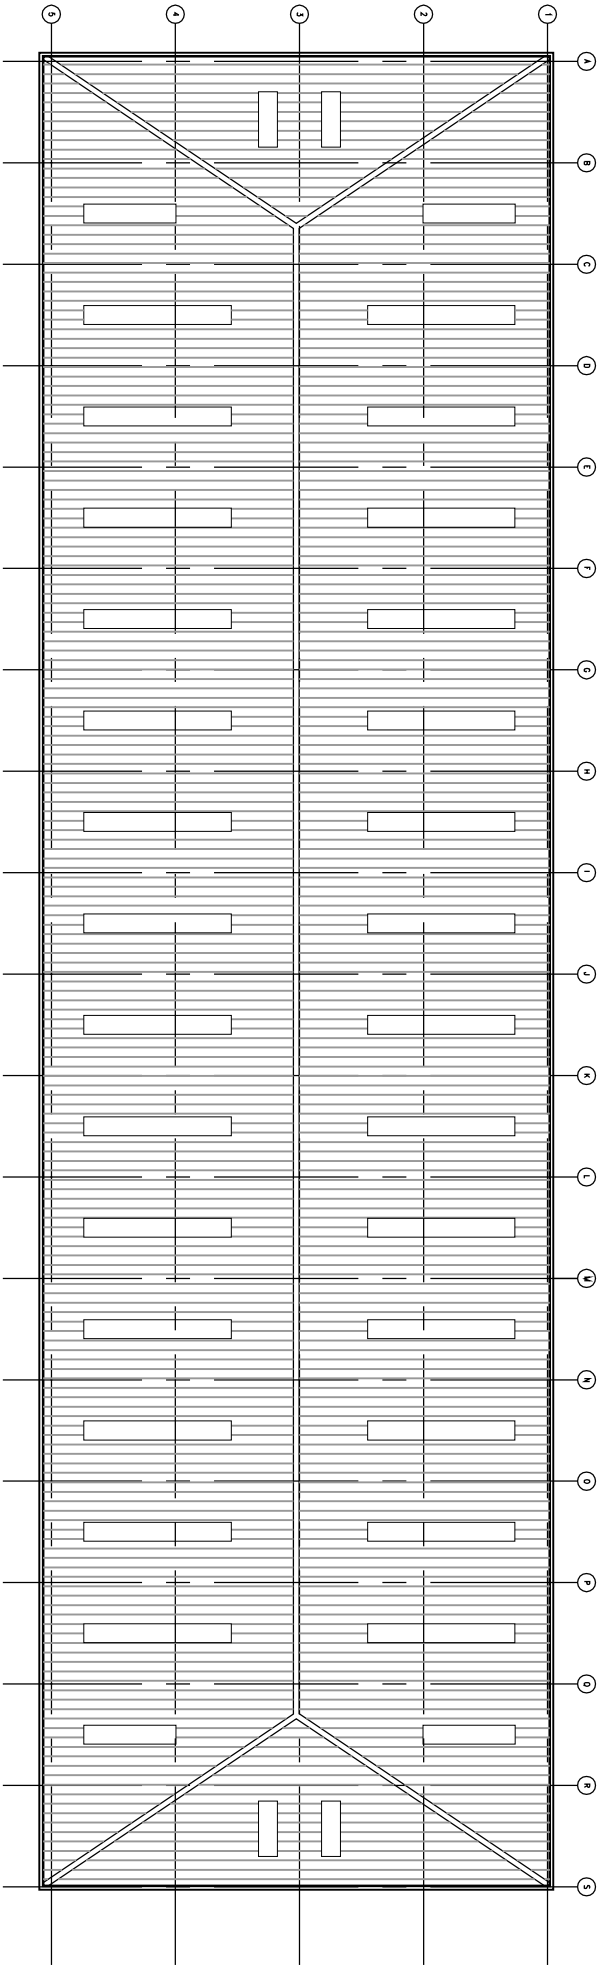

ROOF PLAN - UNIT 3
Scale: 1:400

PLANNING

REV	DESCRIPTION	DATE
REVISION		
JOB no.	drawing no.	rev.
146-300	202	-
Scale	drawn by	date
1:200 @ A1	CB	23.09.13

UNIT 3
Solent Trade Park
Solent Road
HAVANT

FLOOR PLANS



Rustington House, Worthing Road, Rustington, West Sussex, BN16 3PS
Tel No: (01903) 777777 Fax No: (01903) 777700