



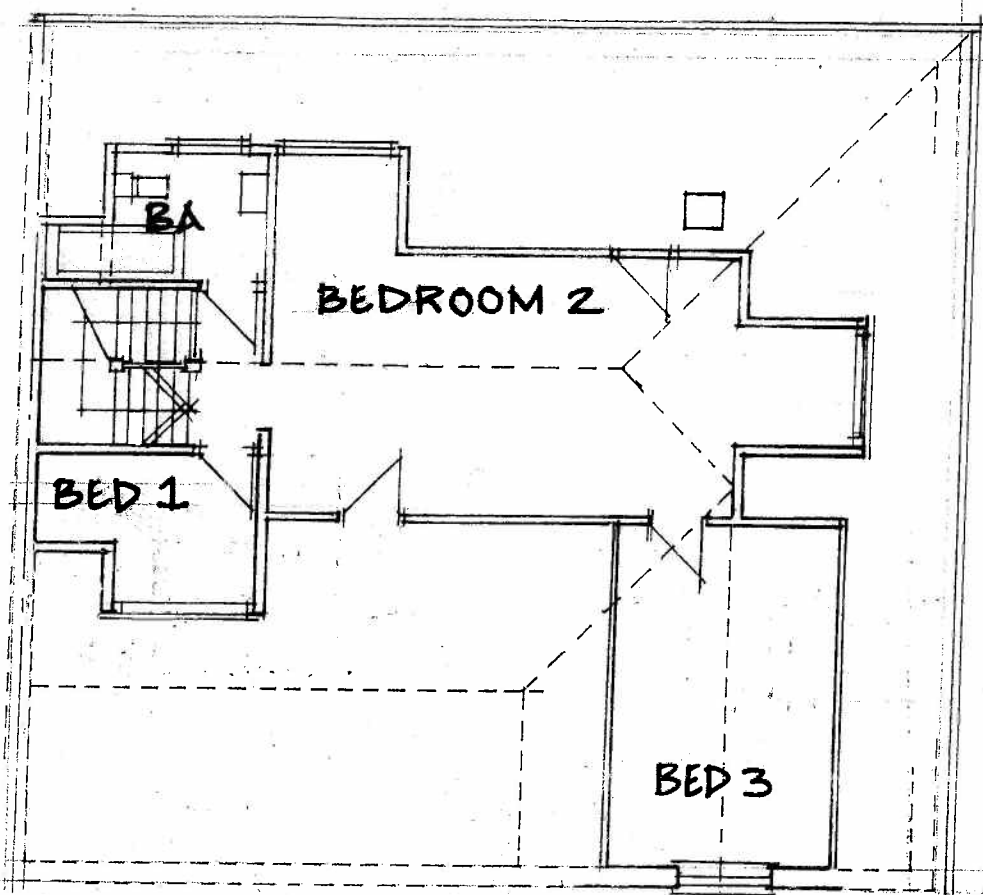

EXISTING FIRST FLOOR PLAN
SCALE 1:100 @ A3

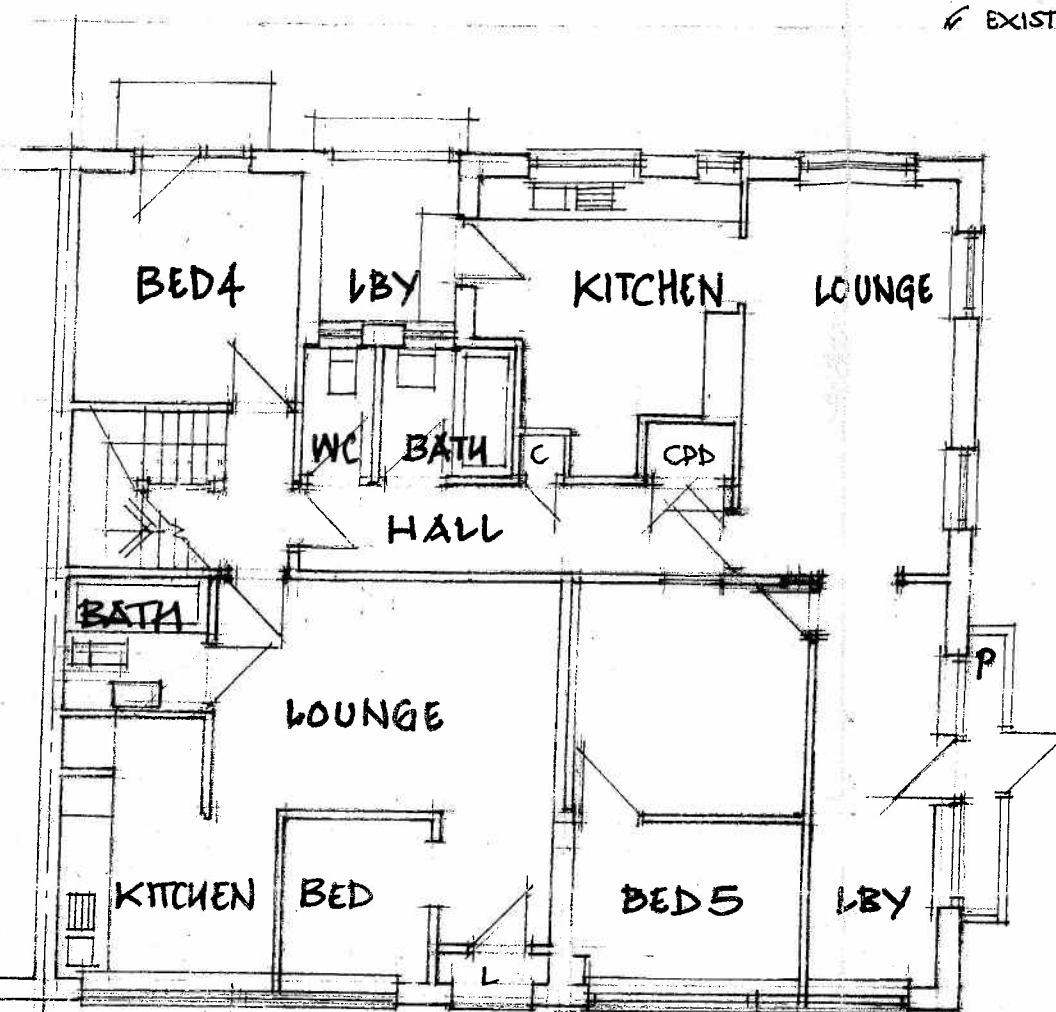

EXISTING GROUND FLOOR PLAN
SCALE 1:100 @ A3.

HAVANT BOROUGH COUNCIL
DEVELOPMENT CONTROL
18 JUL 2013
RECEIVED

BOUNDARY POSN ↘ BACK OF FOOTPATH ↘

**Proposed Alterations and improvements to;
171 Southwood Road, Hayling Island, Hampshire.**

FOR: Mr. P. Patel ESQ,
EXISTING PLANS: JANUARY 2013,
DRG NO: Y2013/13/02/02, SCALE 1: 100 @ A3.