
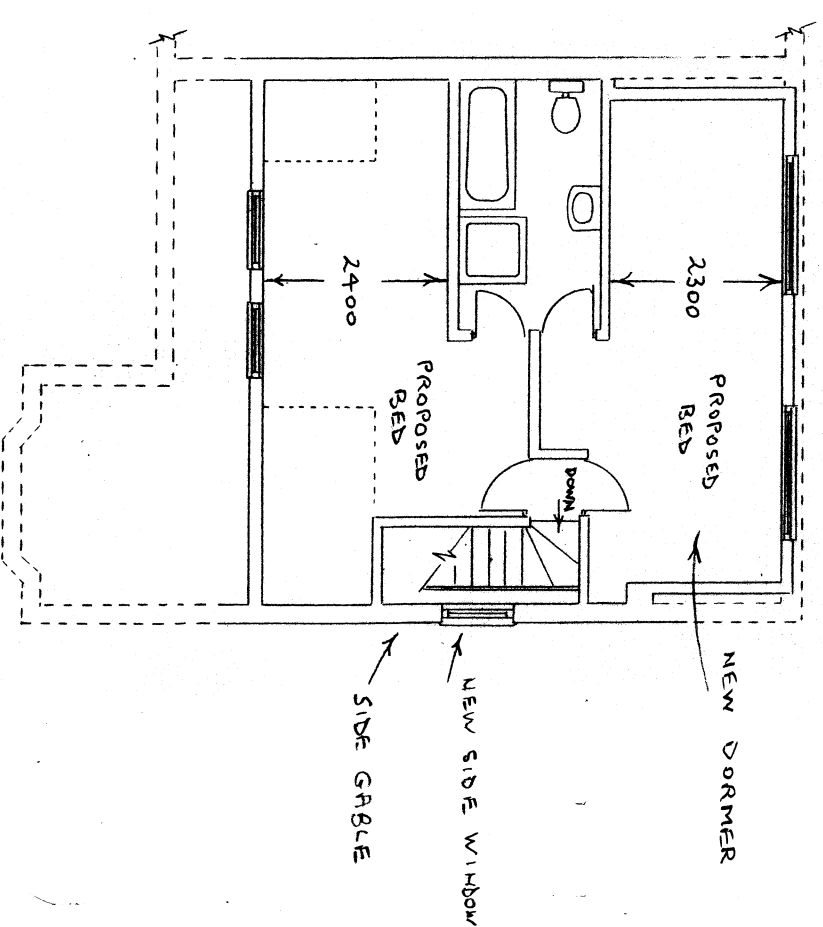


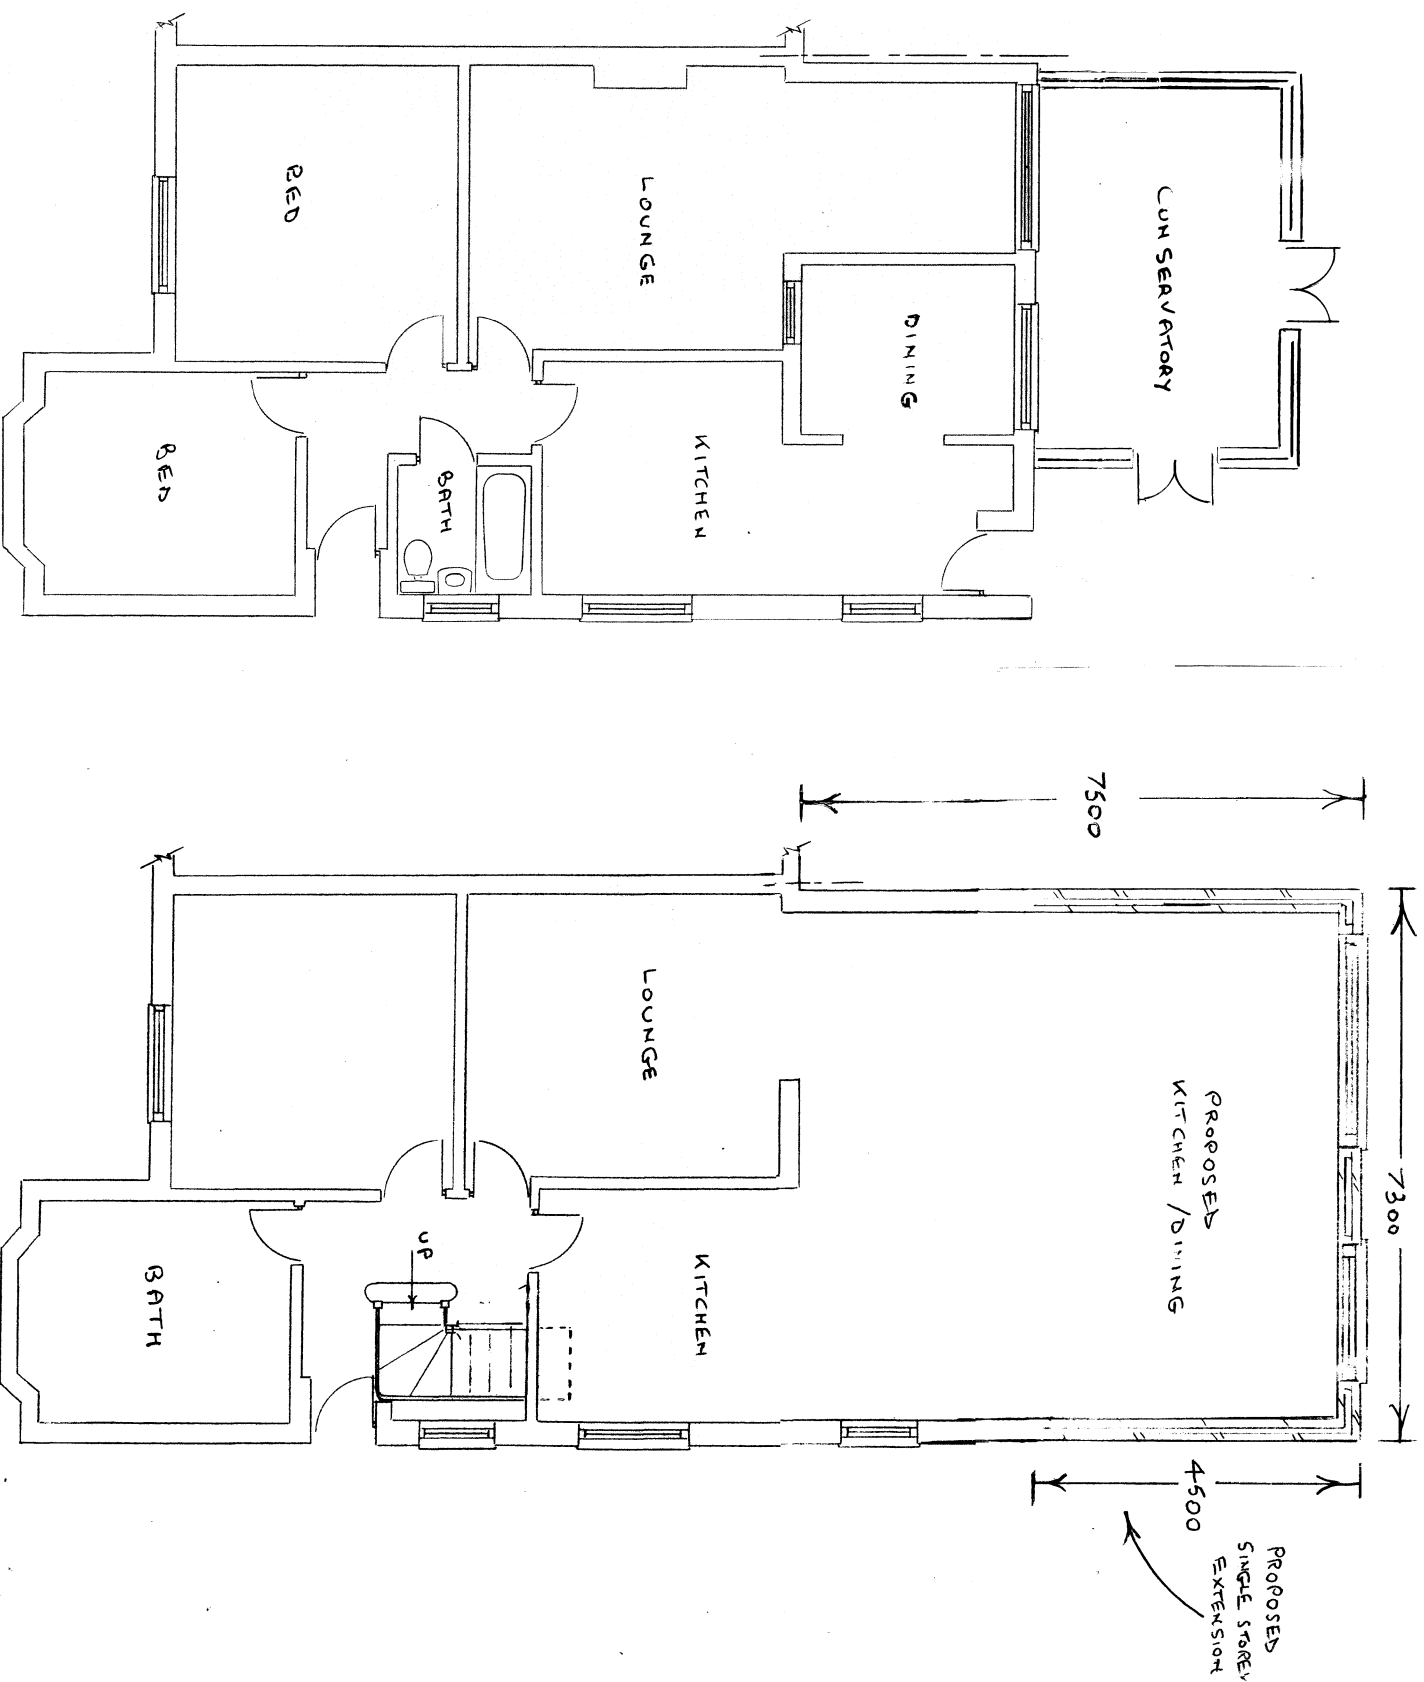

EXISTING GROUND FLOOR

PROPOSED GROUND FLOOR

PROPOSED FIRST FLOOR

ROGER CLARK (ARCHITECTURAL SERVICES)	
Tel: 023 9237 3841	
PLAN No:	24328 / 1
Floor Plans	Scale: 1:100
PROPOSED ALTERATIONS	
36 NEW ROAD	
BEDHAMPTON	