


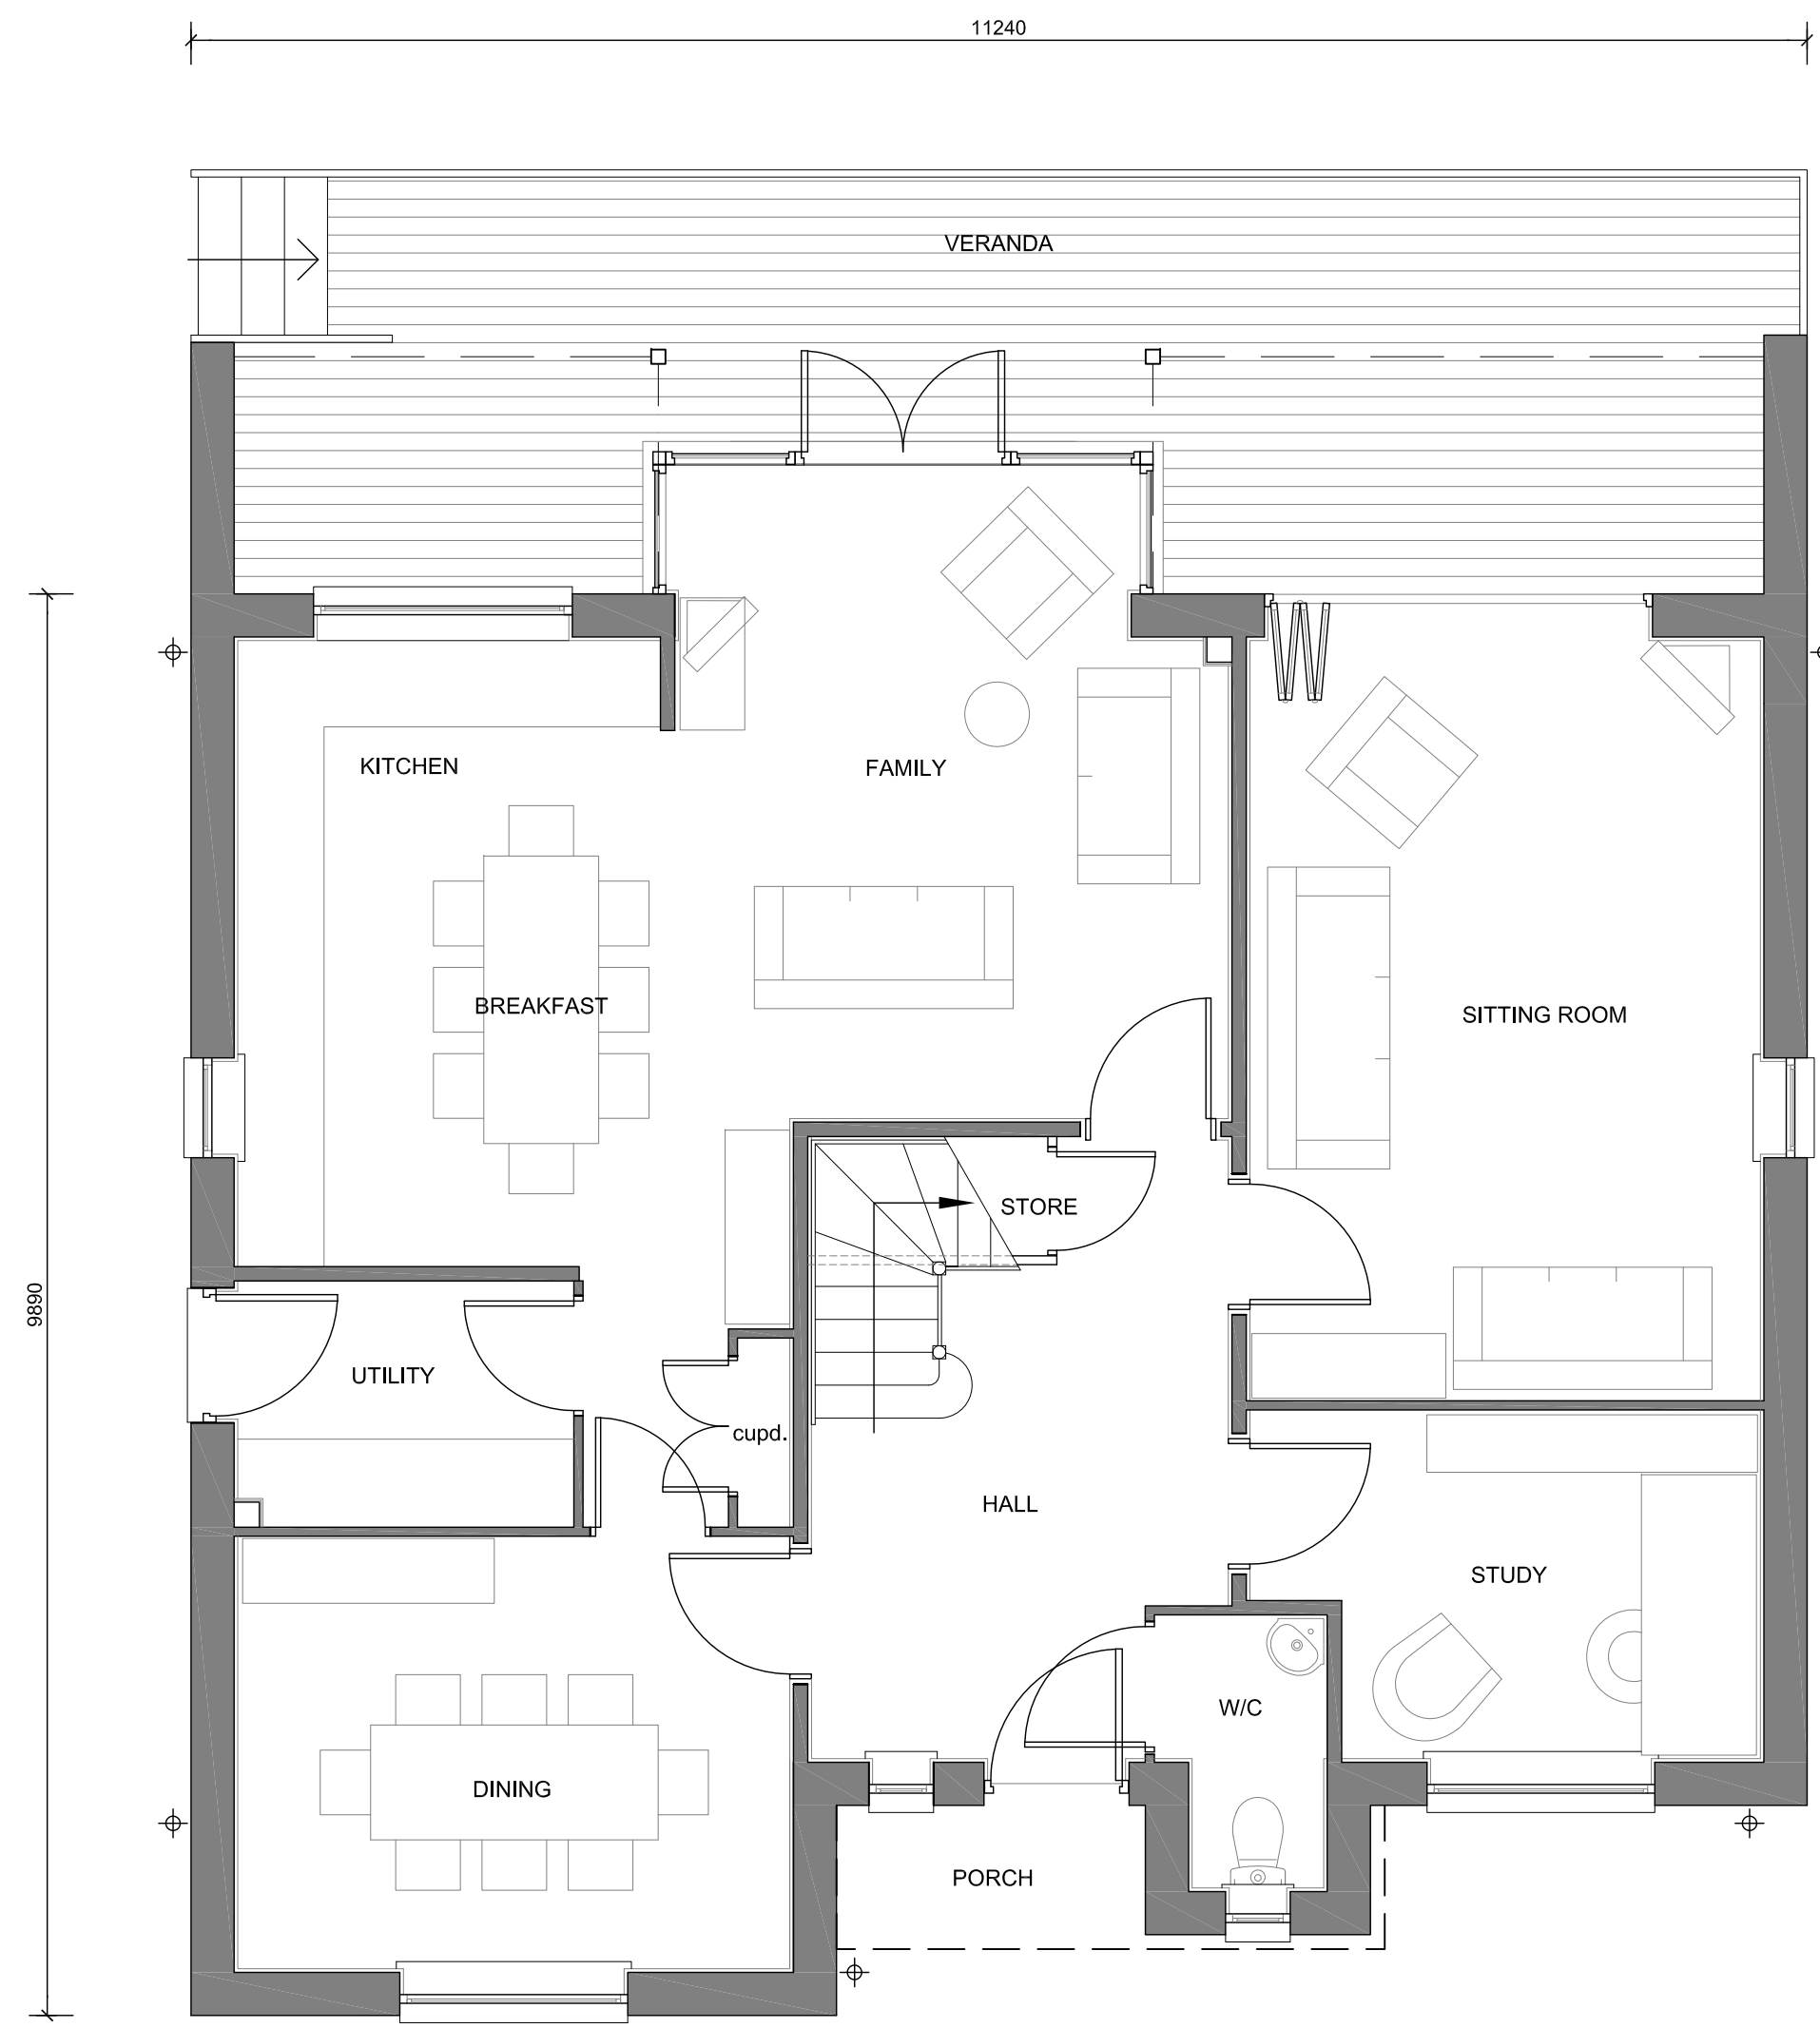


GROUND FLOOR PLAN

'STRUCTURAL' FLOOR AREA: 1009 Sq ft.
'FINISHED' FLOOR AREA: 999 Sq ft.




FIRST FLOOR PLAN

'STRUCTURAL' FLOOR AREA: 958 Sq ft.
'FINISHED' FLOOR AREA: 947 Sq ft.

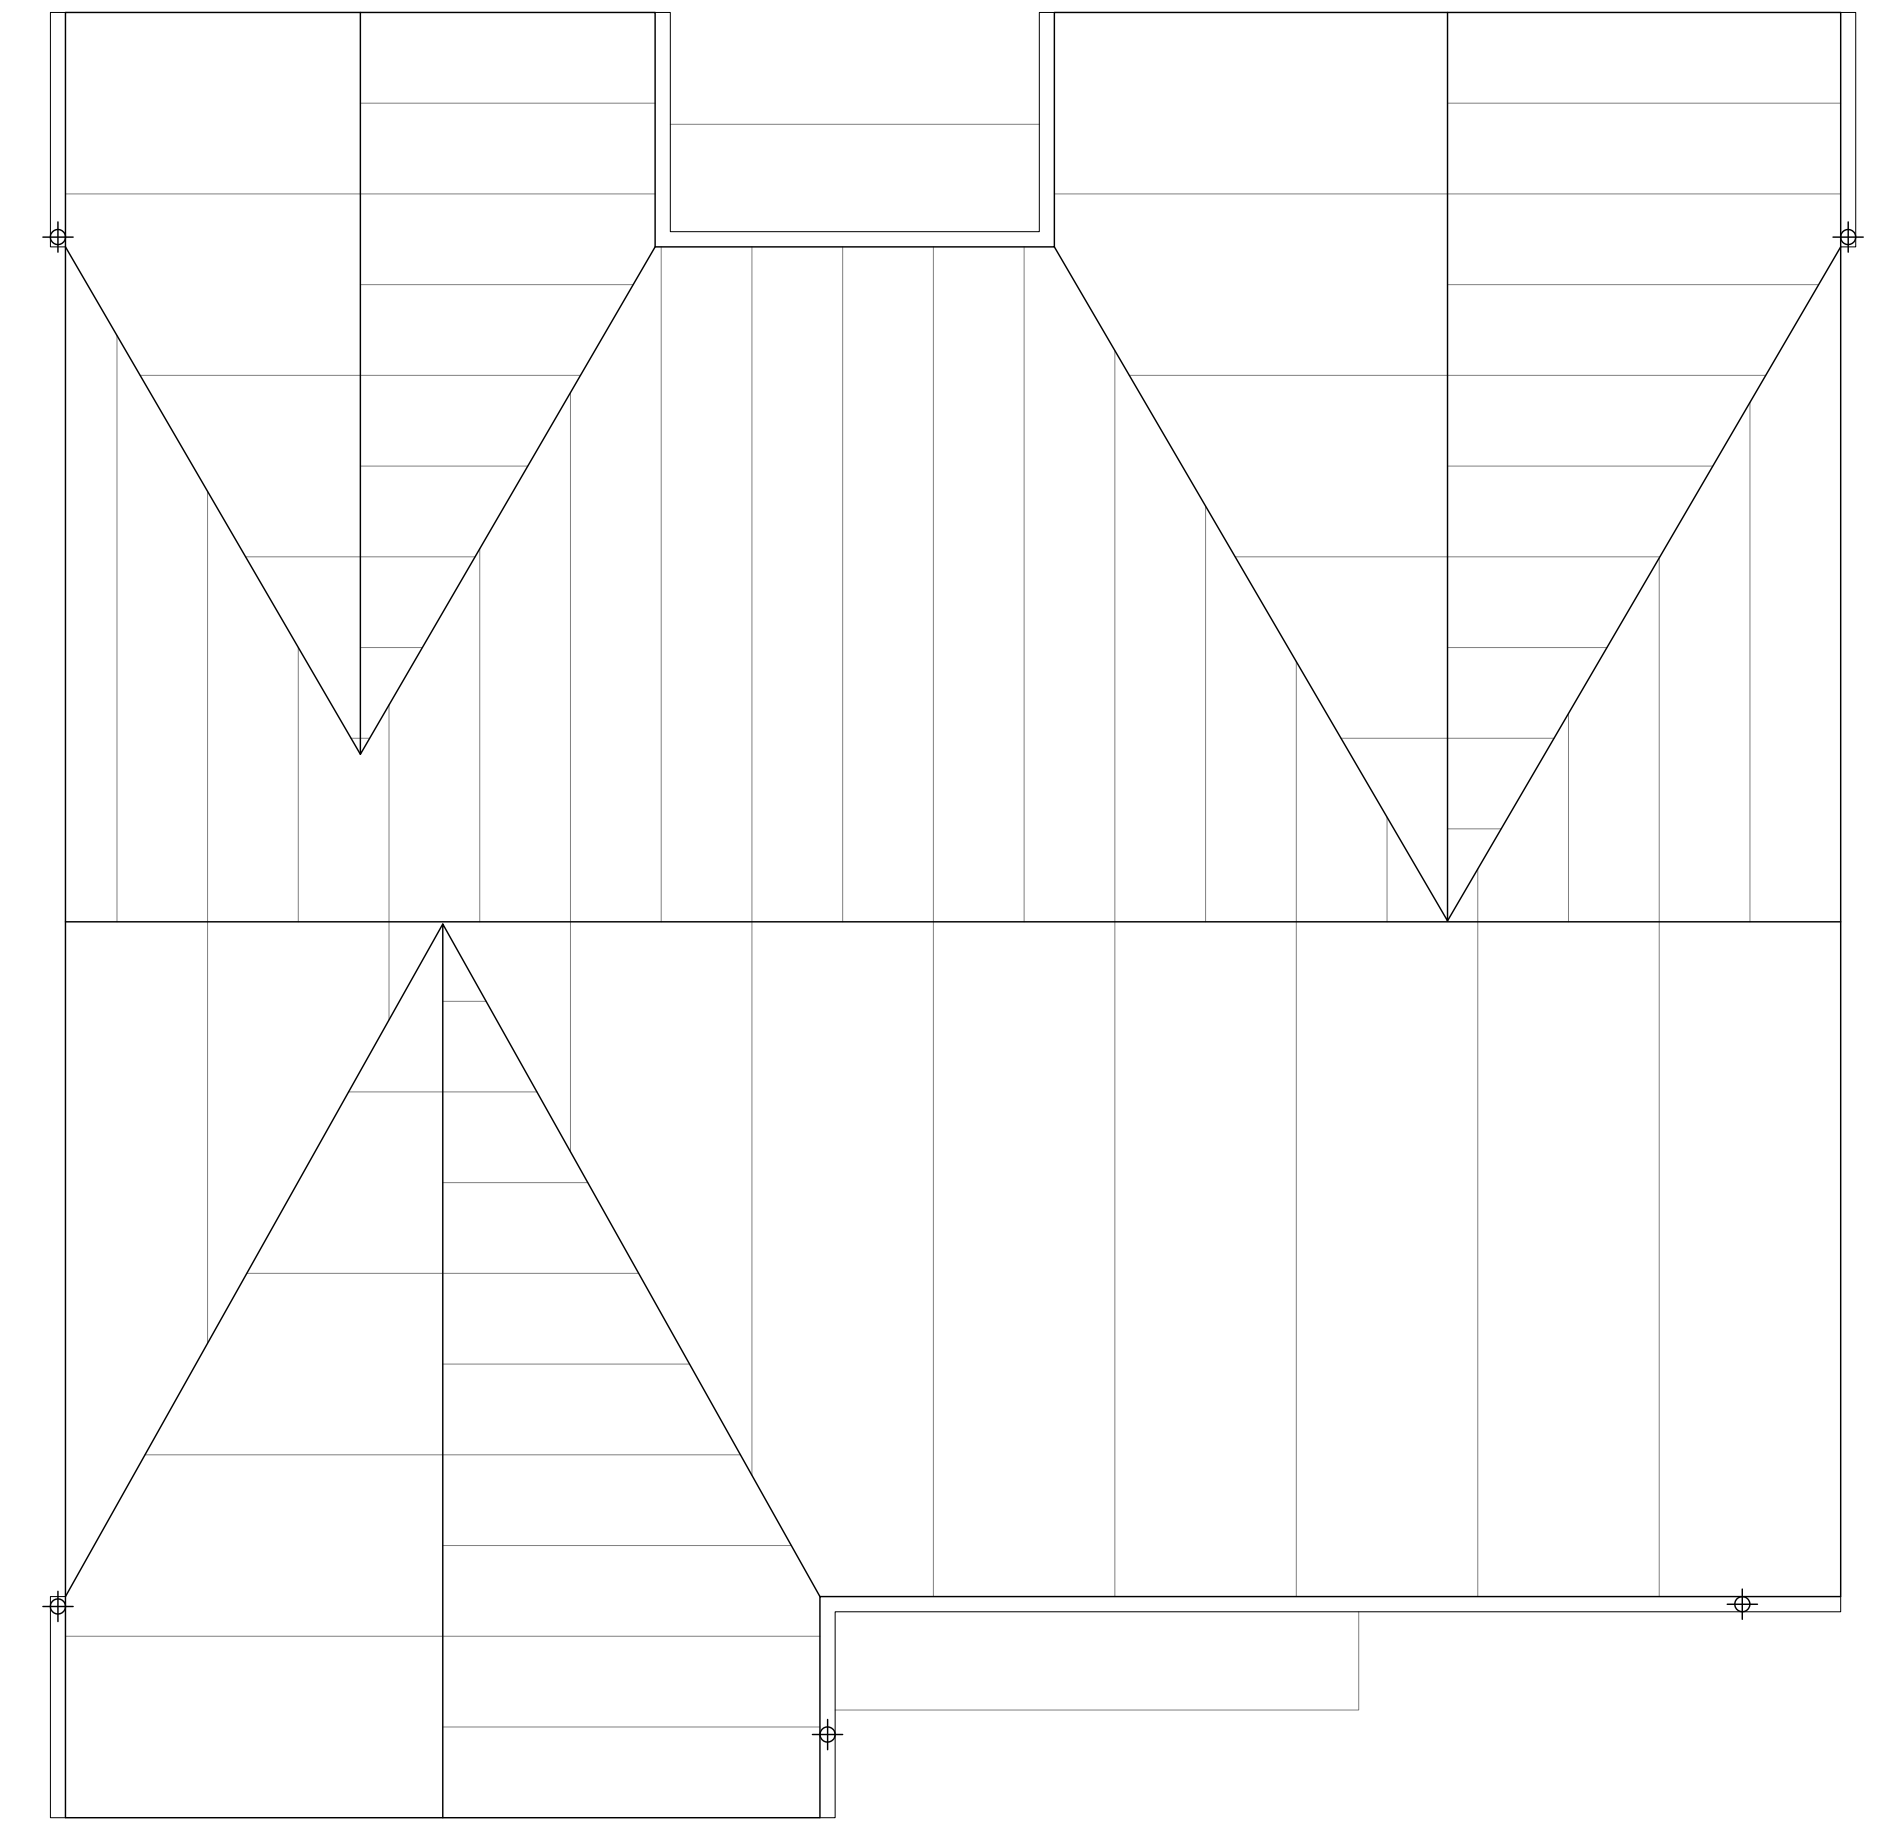

ROOF PLAN

 

TOTAL 'STRUCTURAL' FLOOR AREA: 1967 Sq ft.
TOTAL 'FINISHED' FLOOR AREA: 1945 Sq ft.

REVISION	DATE	COMMENTS	AUTHOR / CHECKED
		architecture urbanism safety	TITLE HOUSE H577 (PORTSDOWN) REAR ASPECT DETAIL PLANNING 1 of 2
LHC GROUP www.lhc.net		DATE FEB 2014	SCALE 1:50 @ A1 1:100 @ A3
☐ EXETER ☐ GILMOUTH ☐ SOUTHAMPTON	01392 444334 01752 689368 08450 714665	DRAWING NO. 10774 - P.0130	REV. - AUTHOR / CHECKED AC/PP
		DRAWING-STATUS PLANNING	

CONTRACTORS MUST CHECK ALL DIMENSIONS ON SITE. ONLY FIGURED DIMENSIONS ARE TO BE WORKED FROM. DISCREPANCIES MUST BE REPORTED TO THE ARCHITECT BEFORE PROCEEDING. © THIS DRAWING IS COPYRIGHT.