




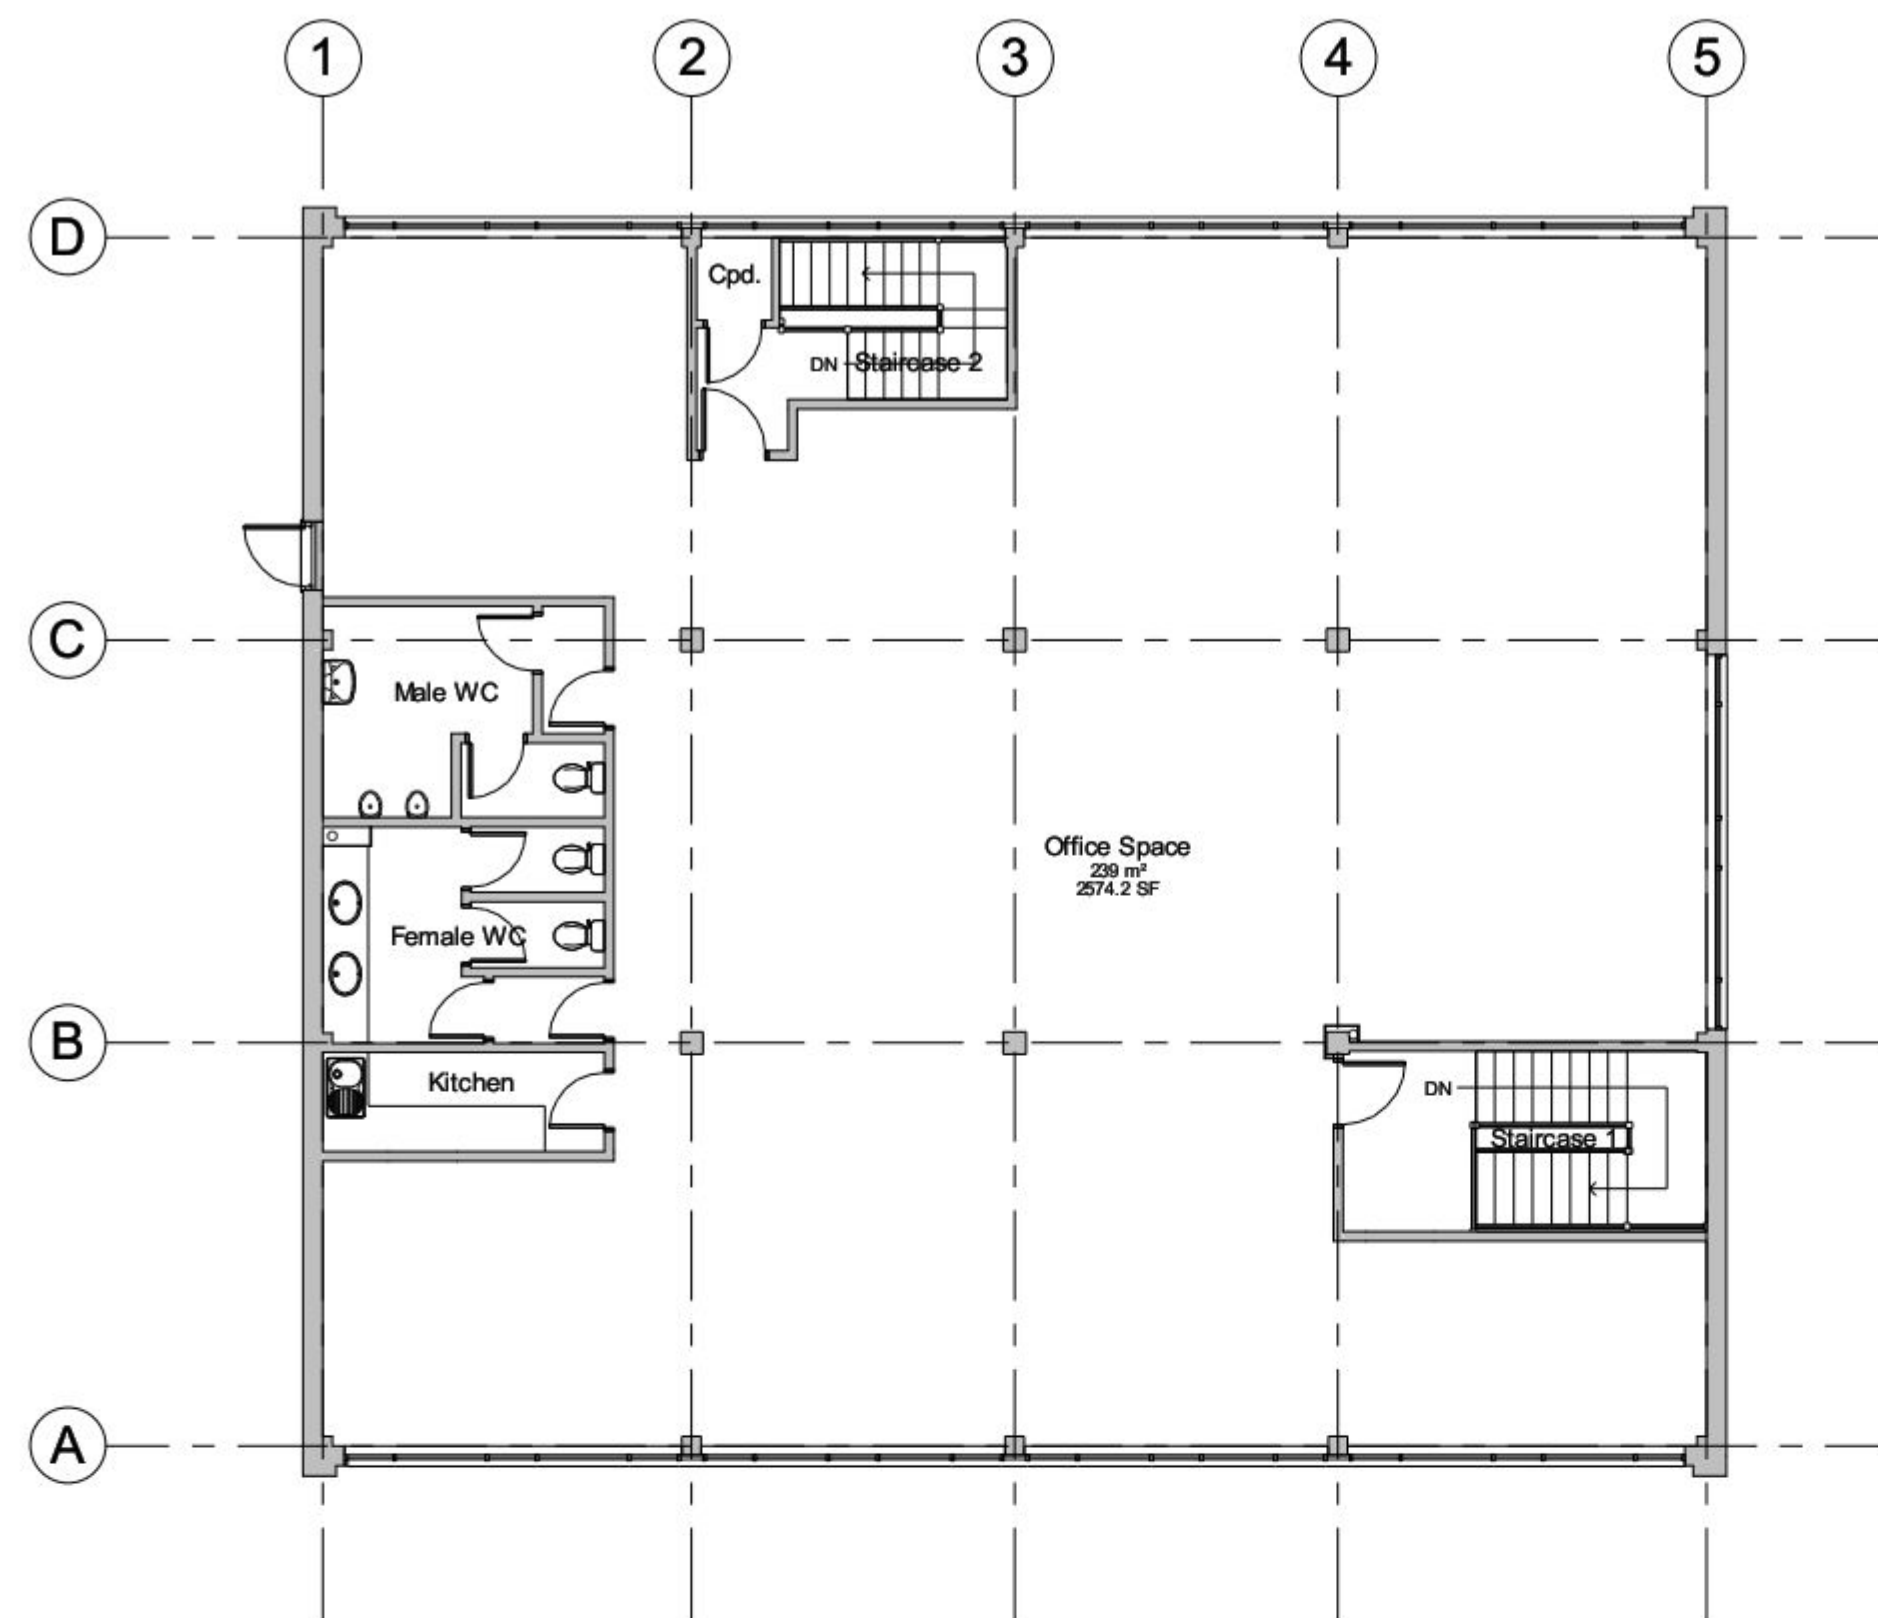


3 L1 - Existing First Floor Plan
1 : 100

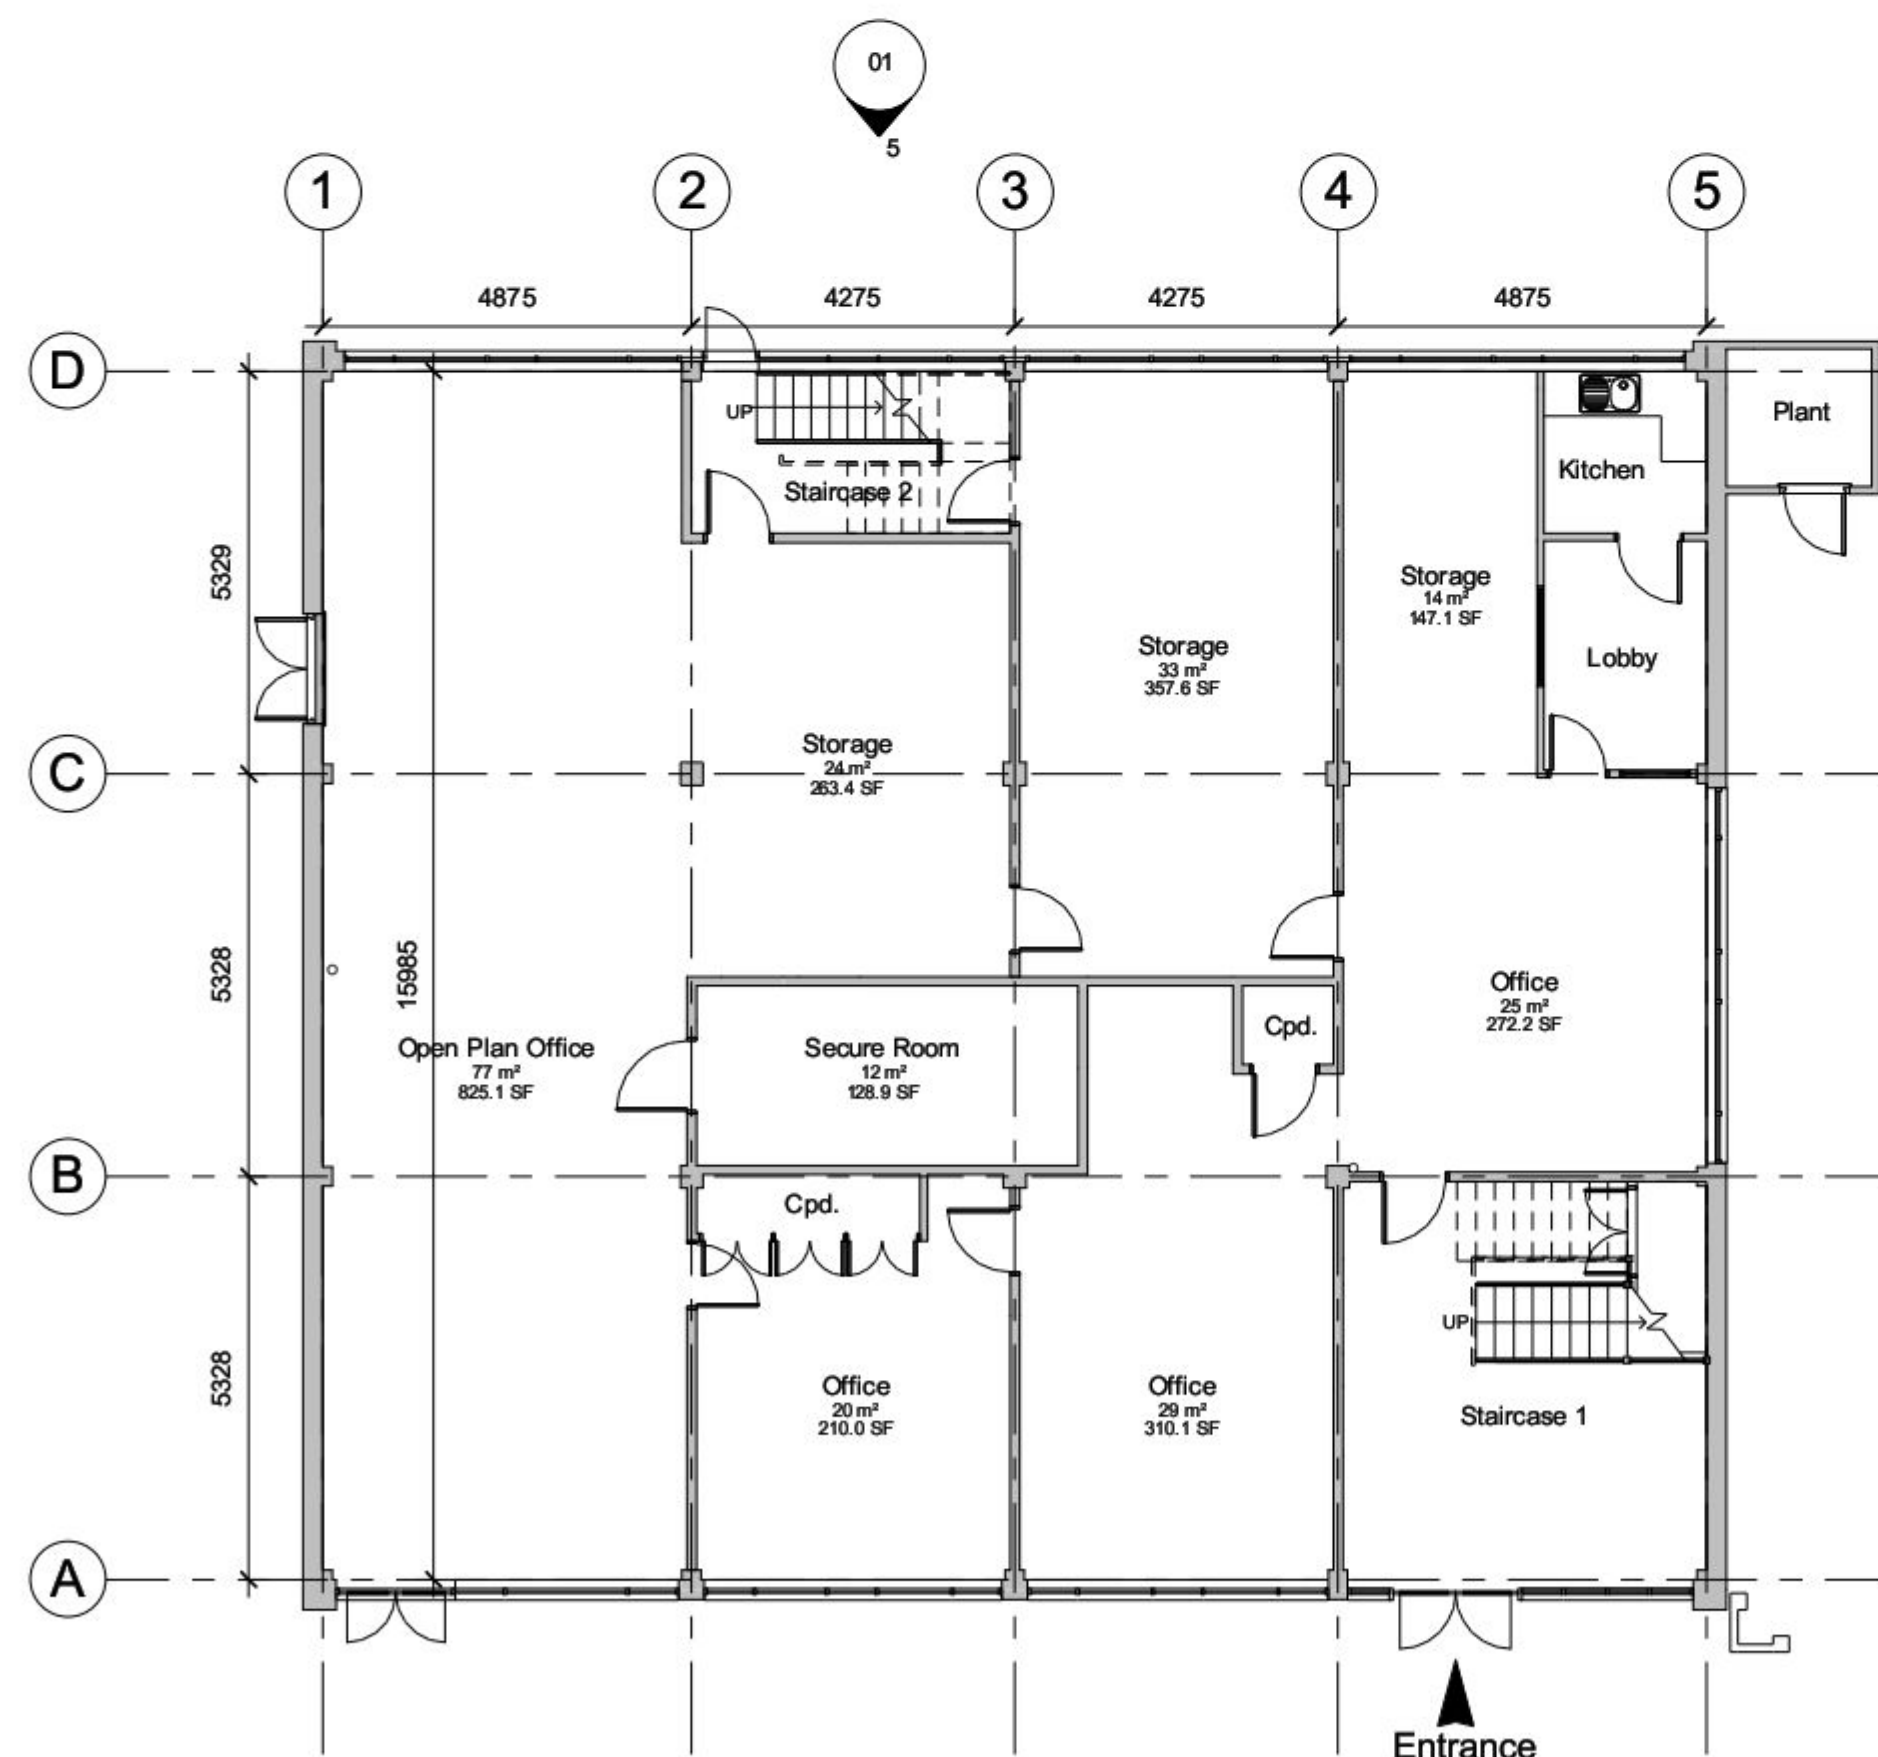


2 L0 - Existing Ground Floor Plan
1 : 100

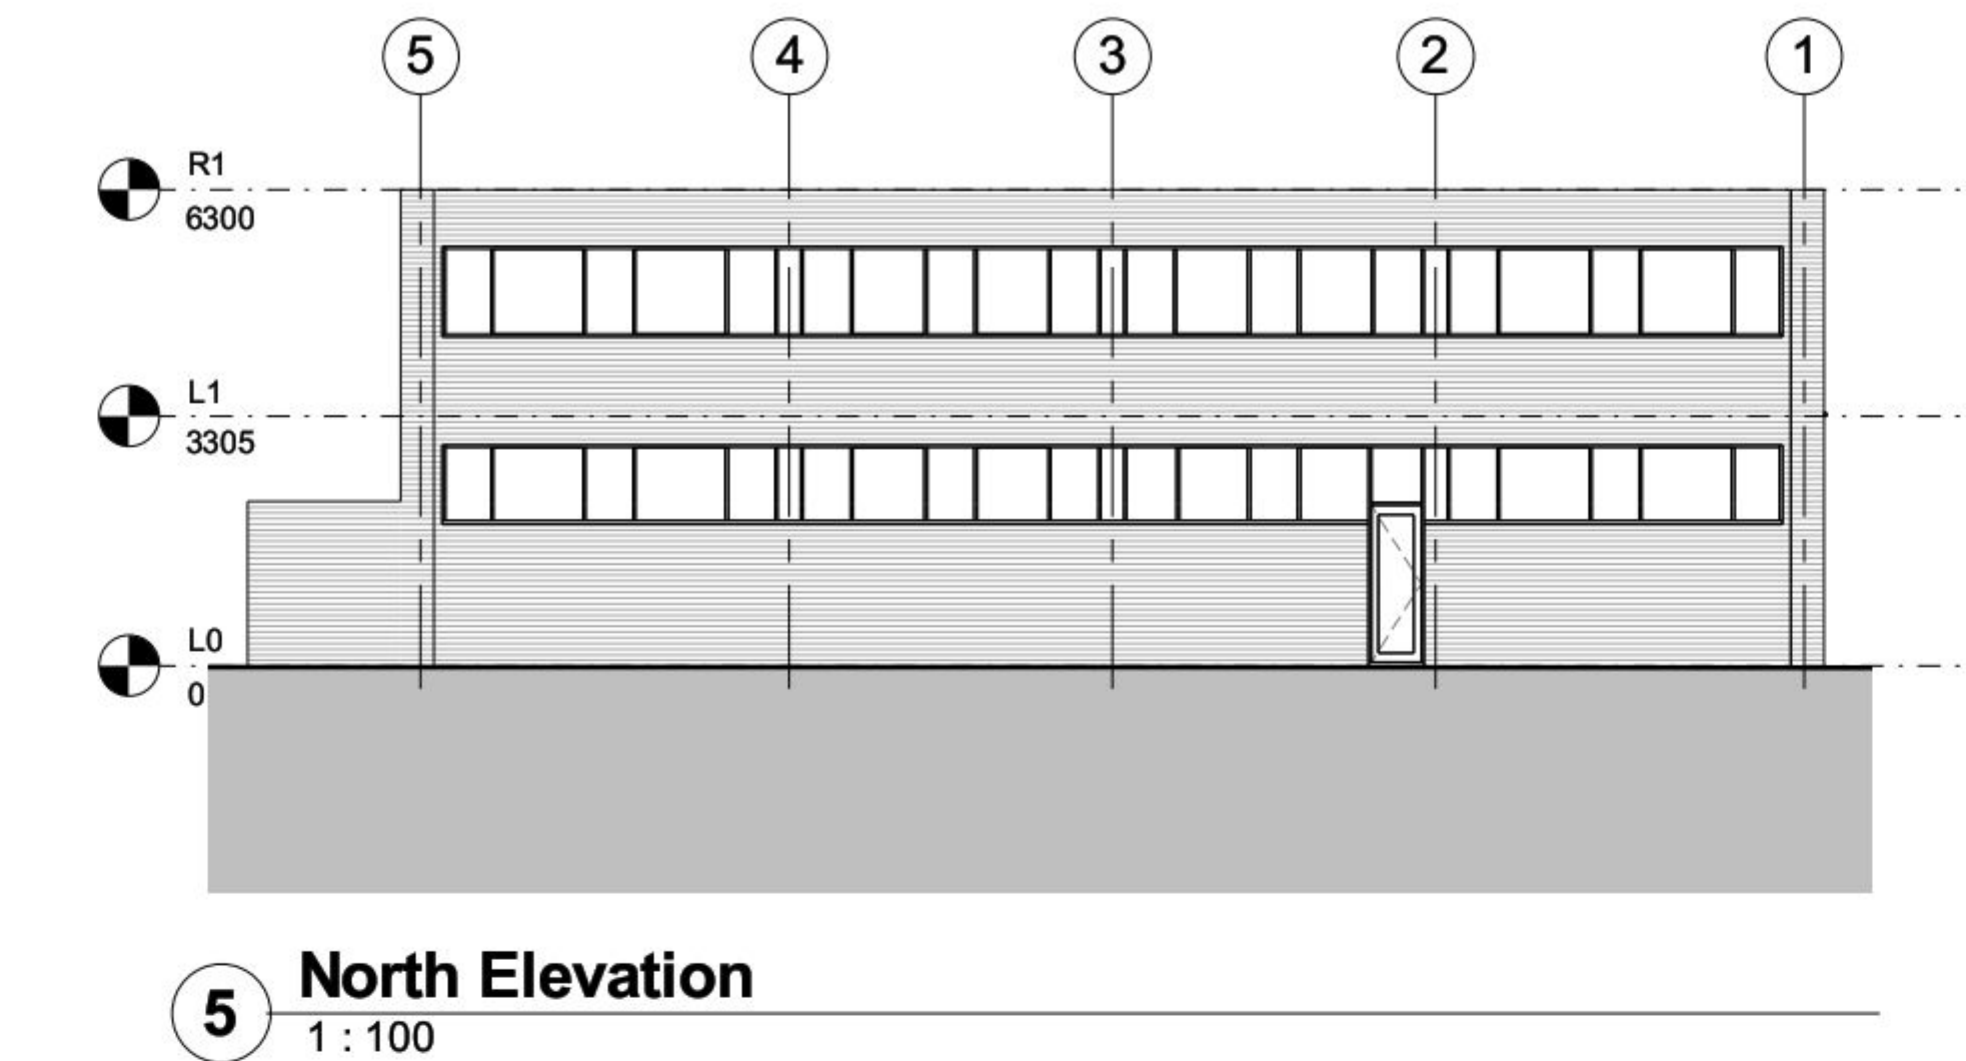


5 North Elevation
1 : 100

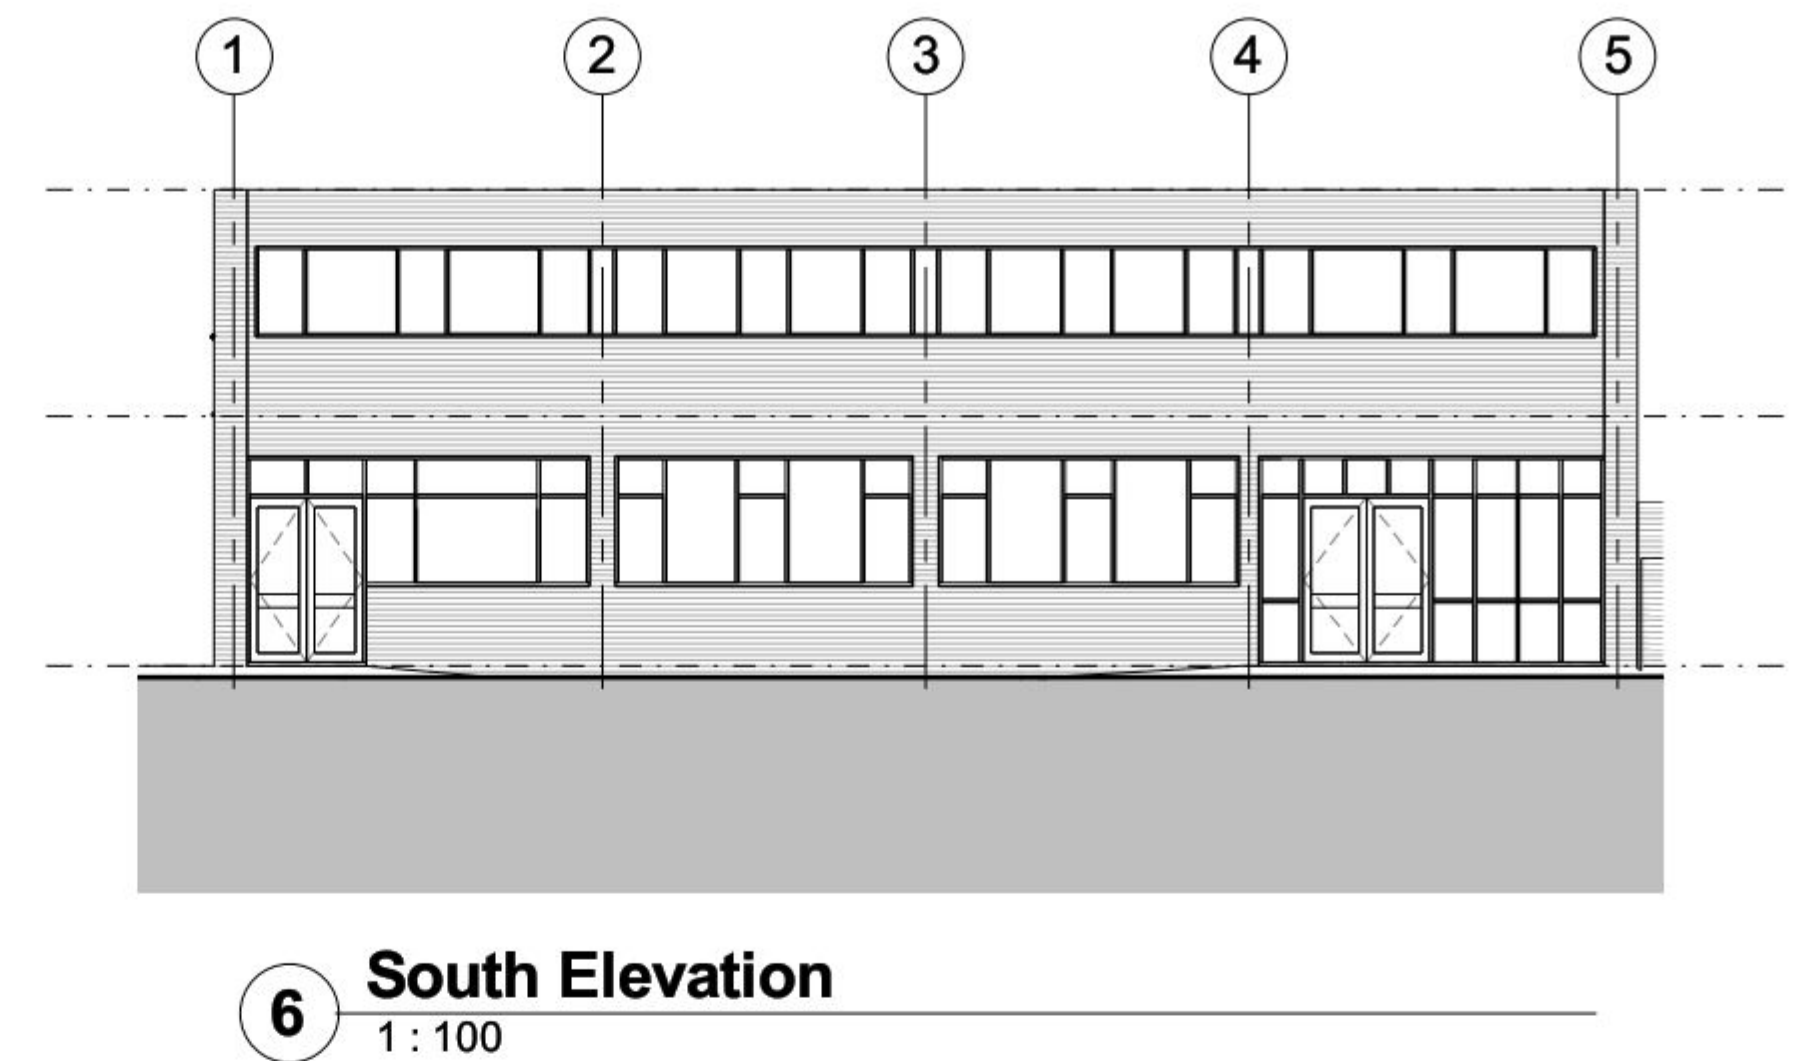

6 South Elevation
1 : 100

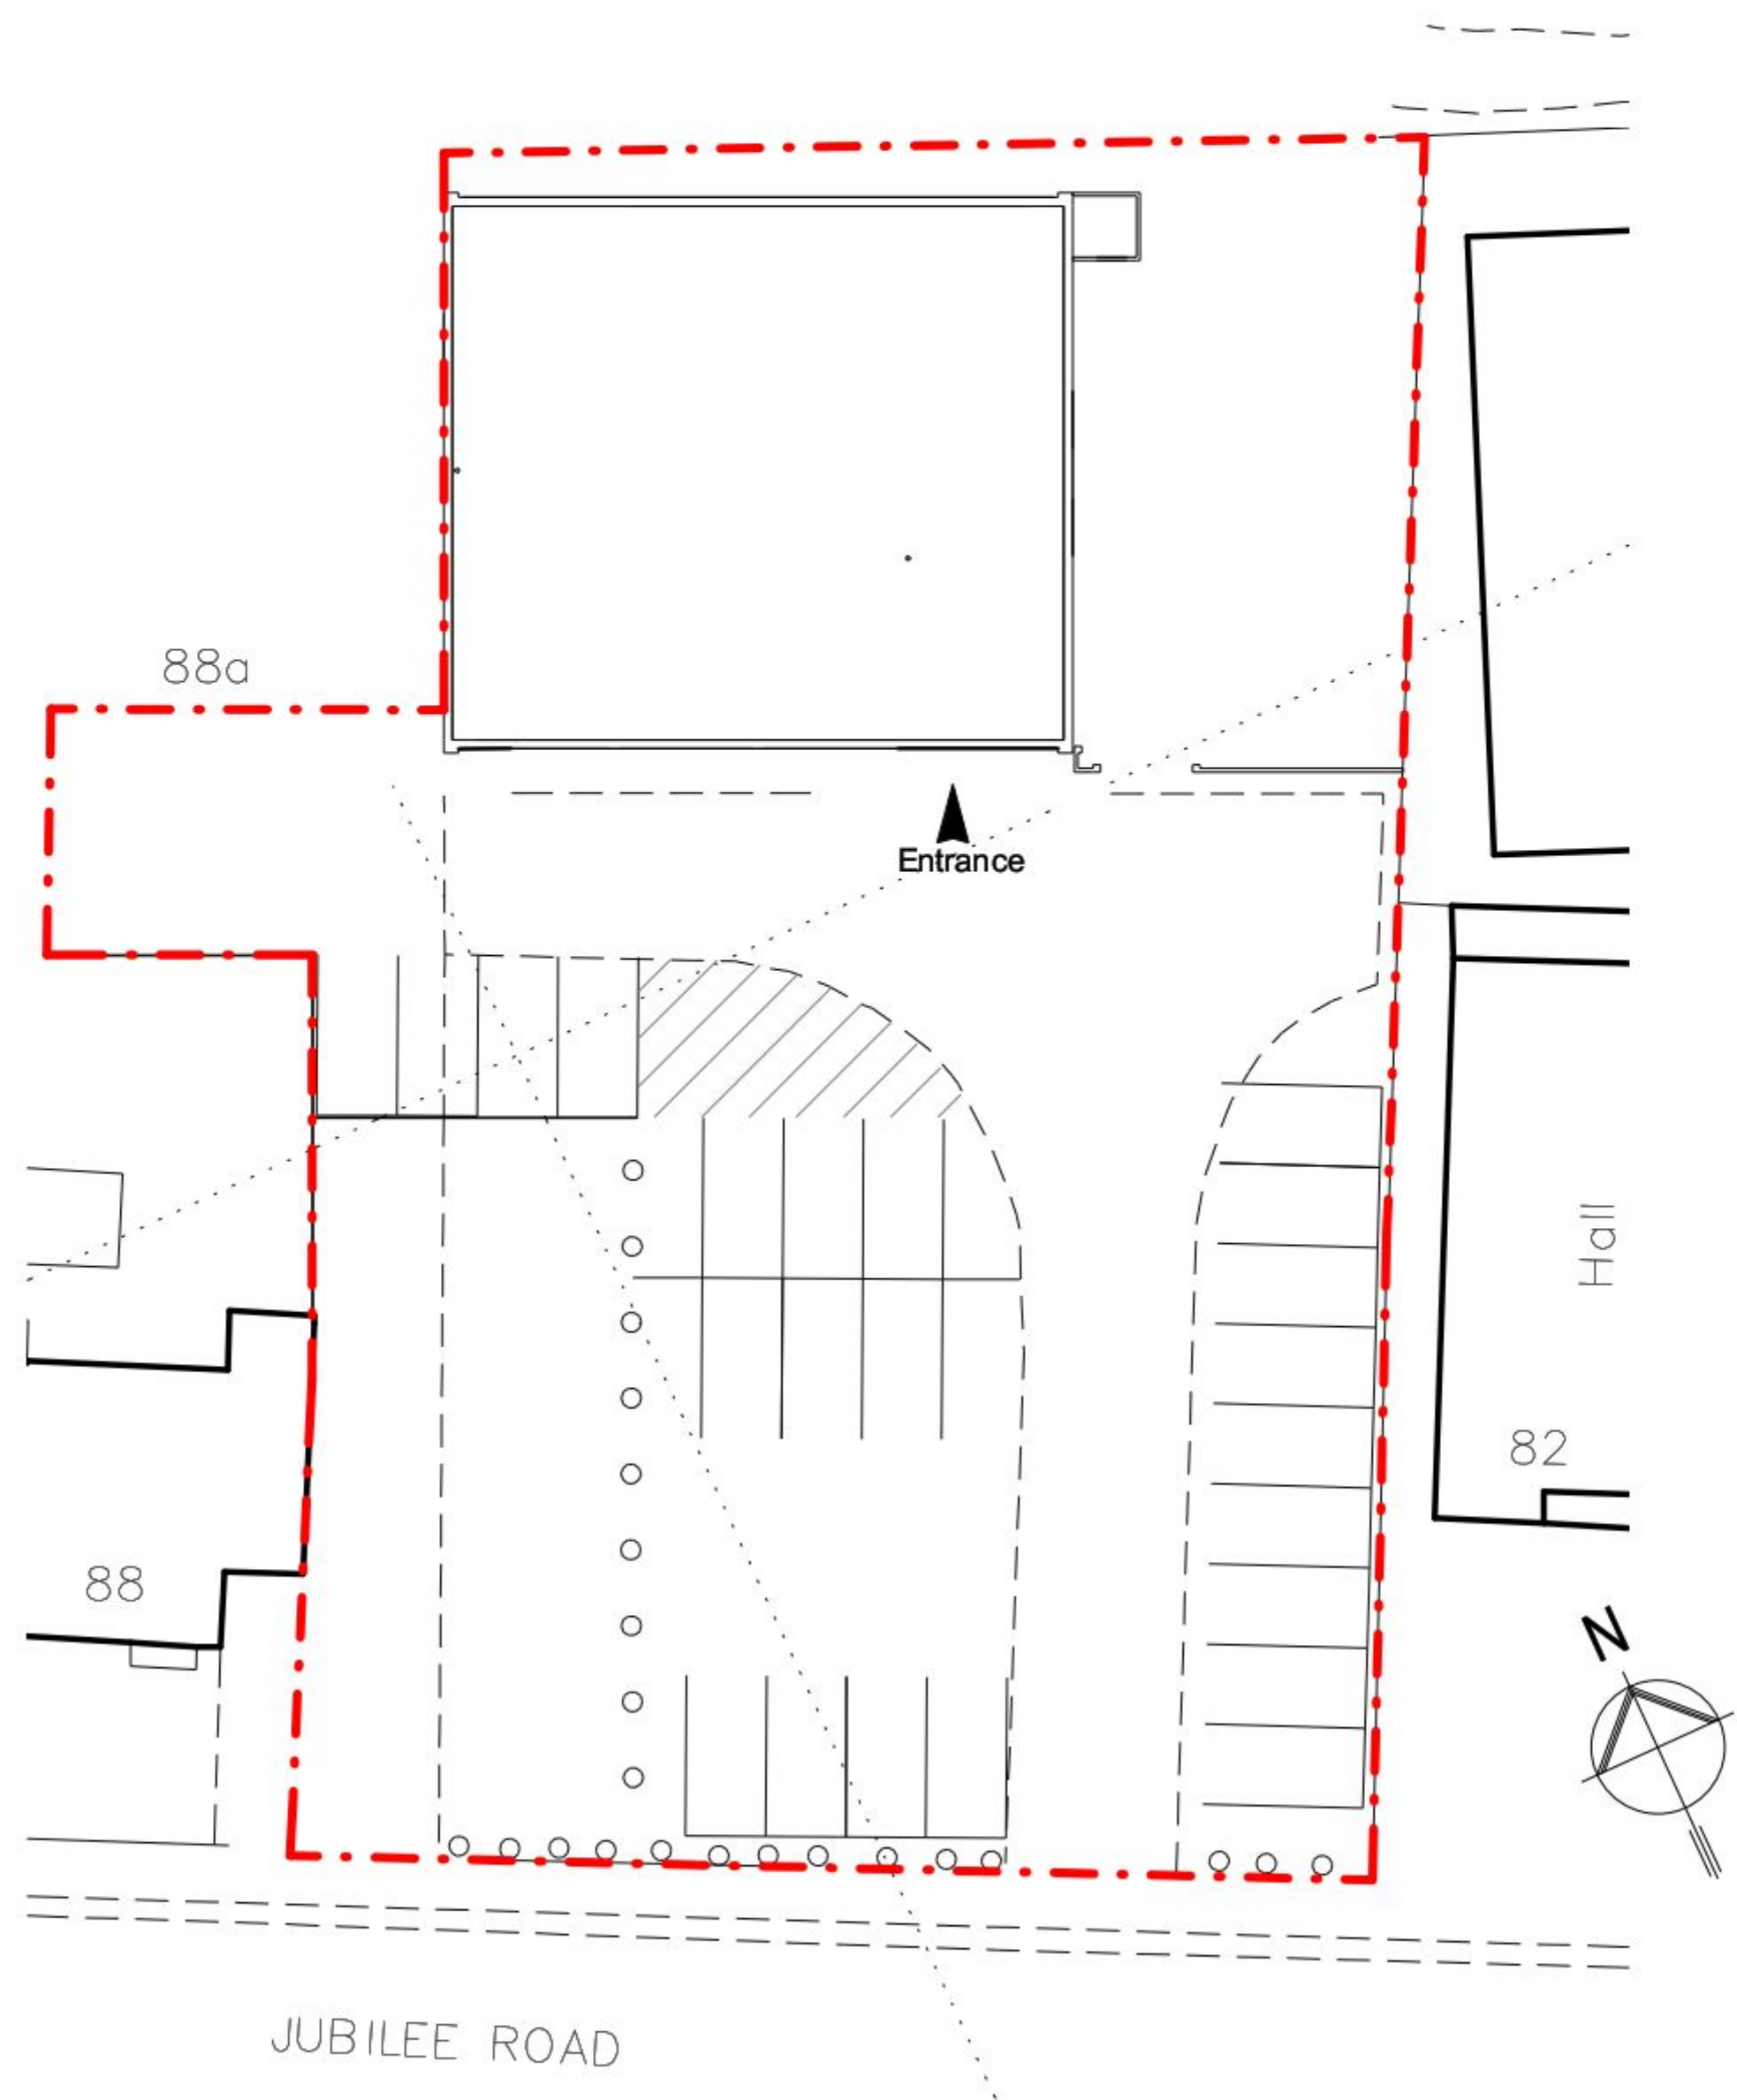


4 Site Plan
1 : 200

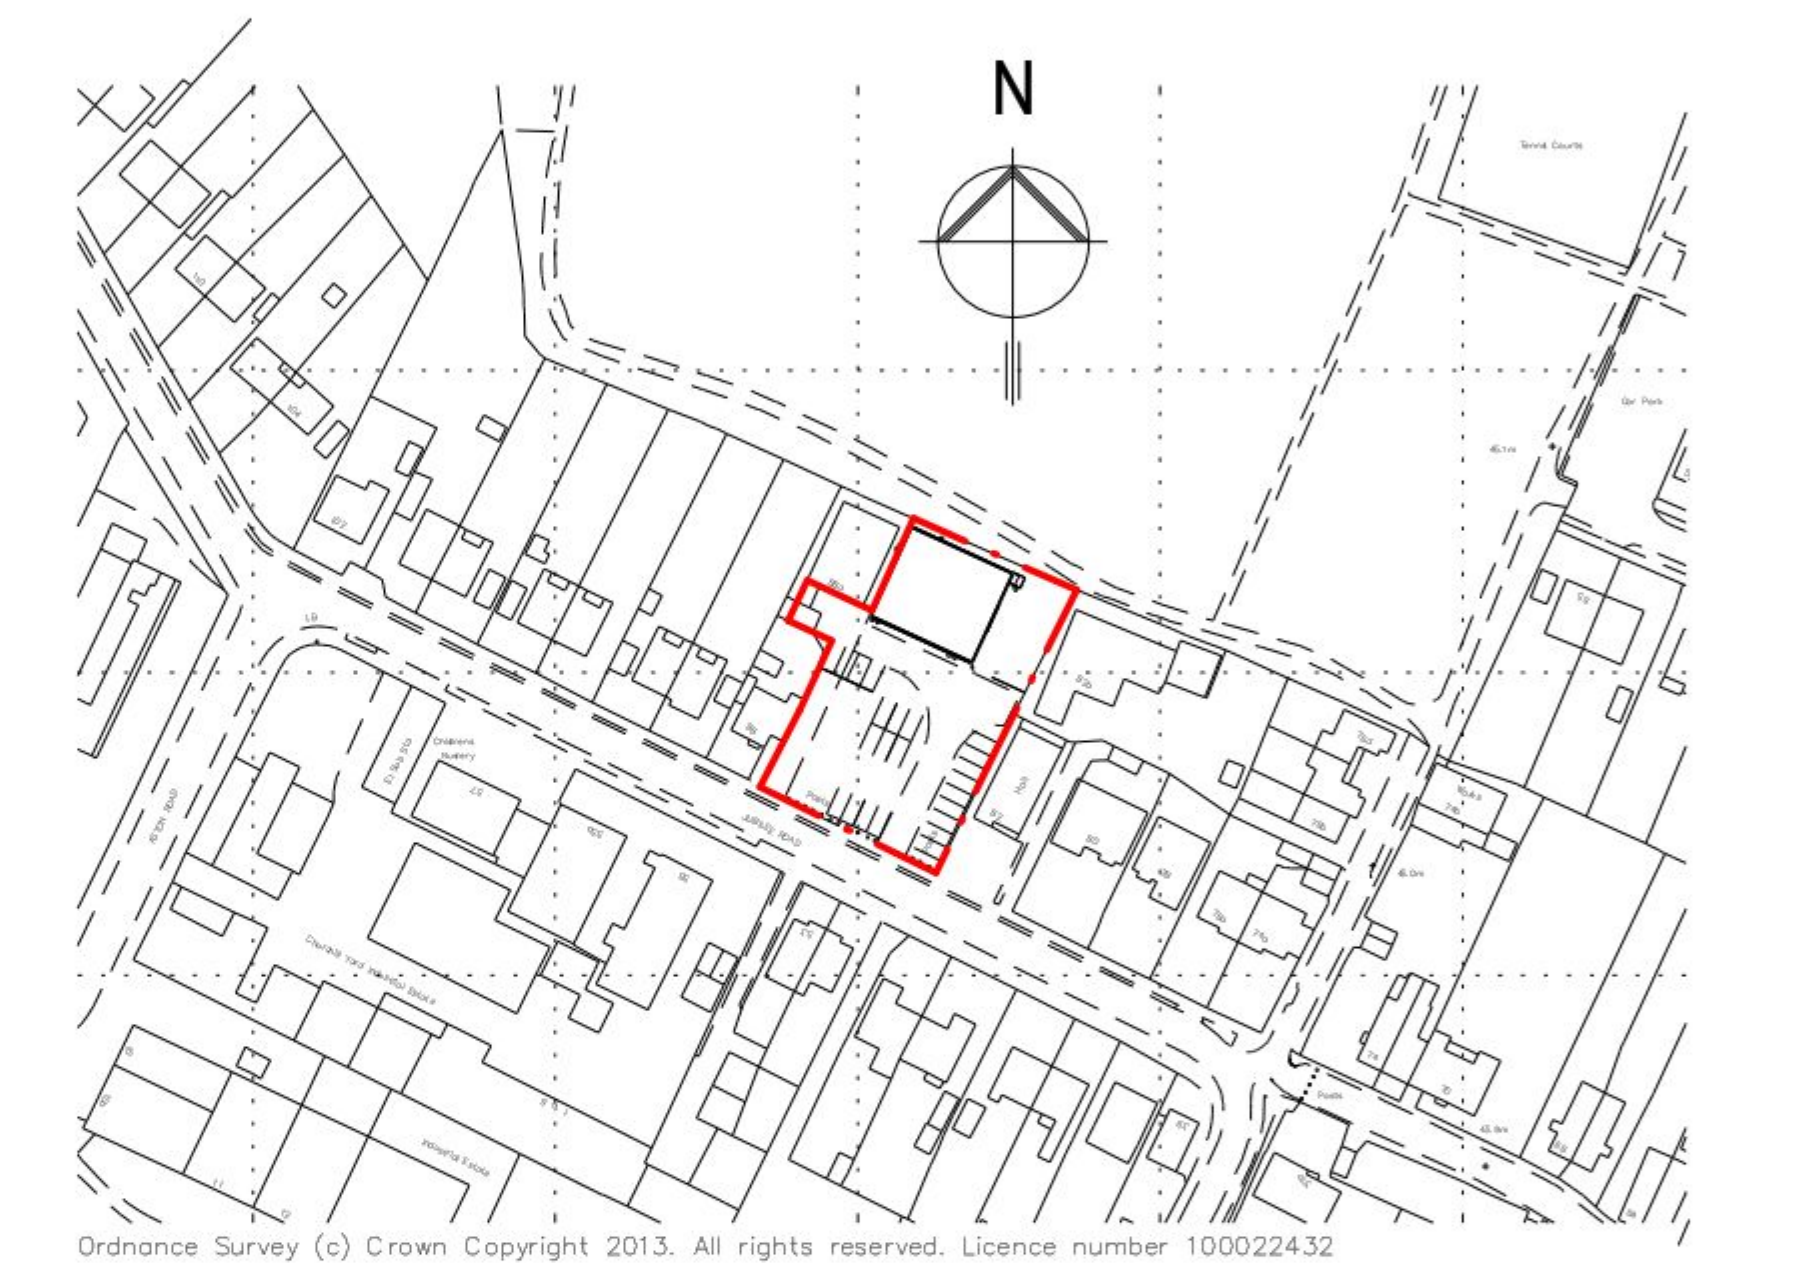

1 Site Location Plan
1 : 1250

B	Boundary modified further; issued for	13/09/13	RW
PLANNING;			
A	Site boundary corrected;	10/09/13	RW


Revision	Date	Initial
----------	------	---------

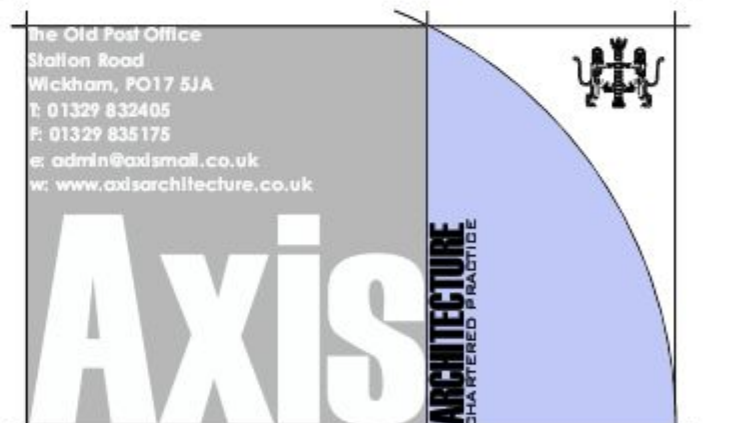

Dimensions, areas and levels where given are only approximate and subject to site survey. All dimensions are to be checked on site. Any discrepancies are to be reported to the architect before work commences. Figured dimensions only are to be taken from this drawing. This drawing is to be used in conjunction with all relevant consultants and/or specialists drawing documents and any discrepancies or variations are to be notified to the architect before the affected work commences. This drawing is copyright and remains the property of the Architects.

Proposed School Conversion
84 - 86 Jubilee Road Waterlooville
Hillcrest Care Ltd

Floor Plans - As Existing

 

PLANNING			
Scale @ A1	Drawn	Checked	Date
As indicated	RW	-	22/06/13
Job Number & Drawing Number		Revision	
13-53-01		B	