

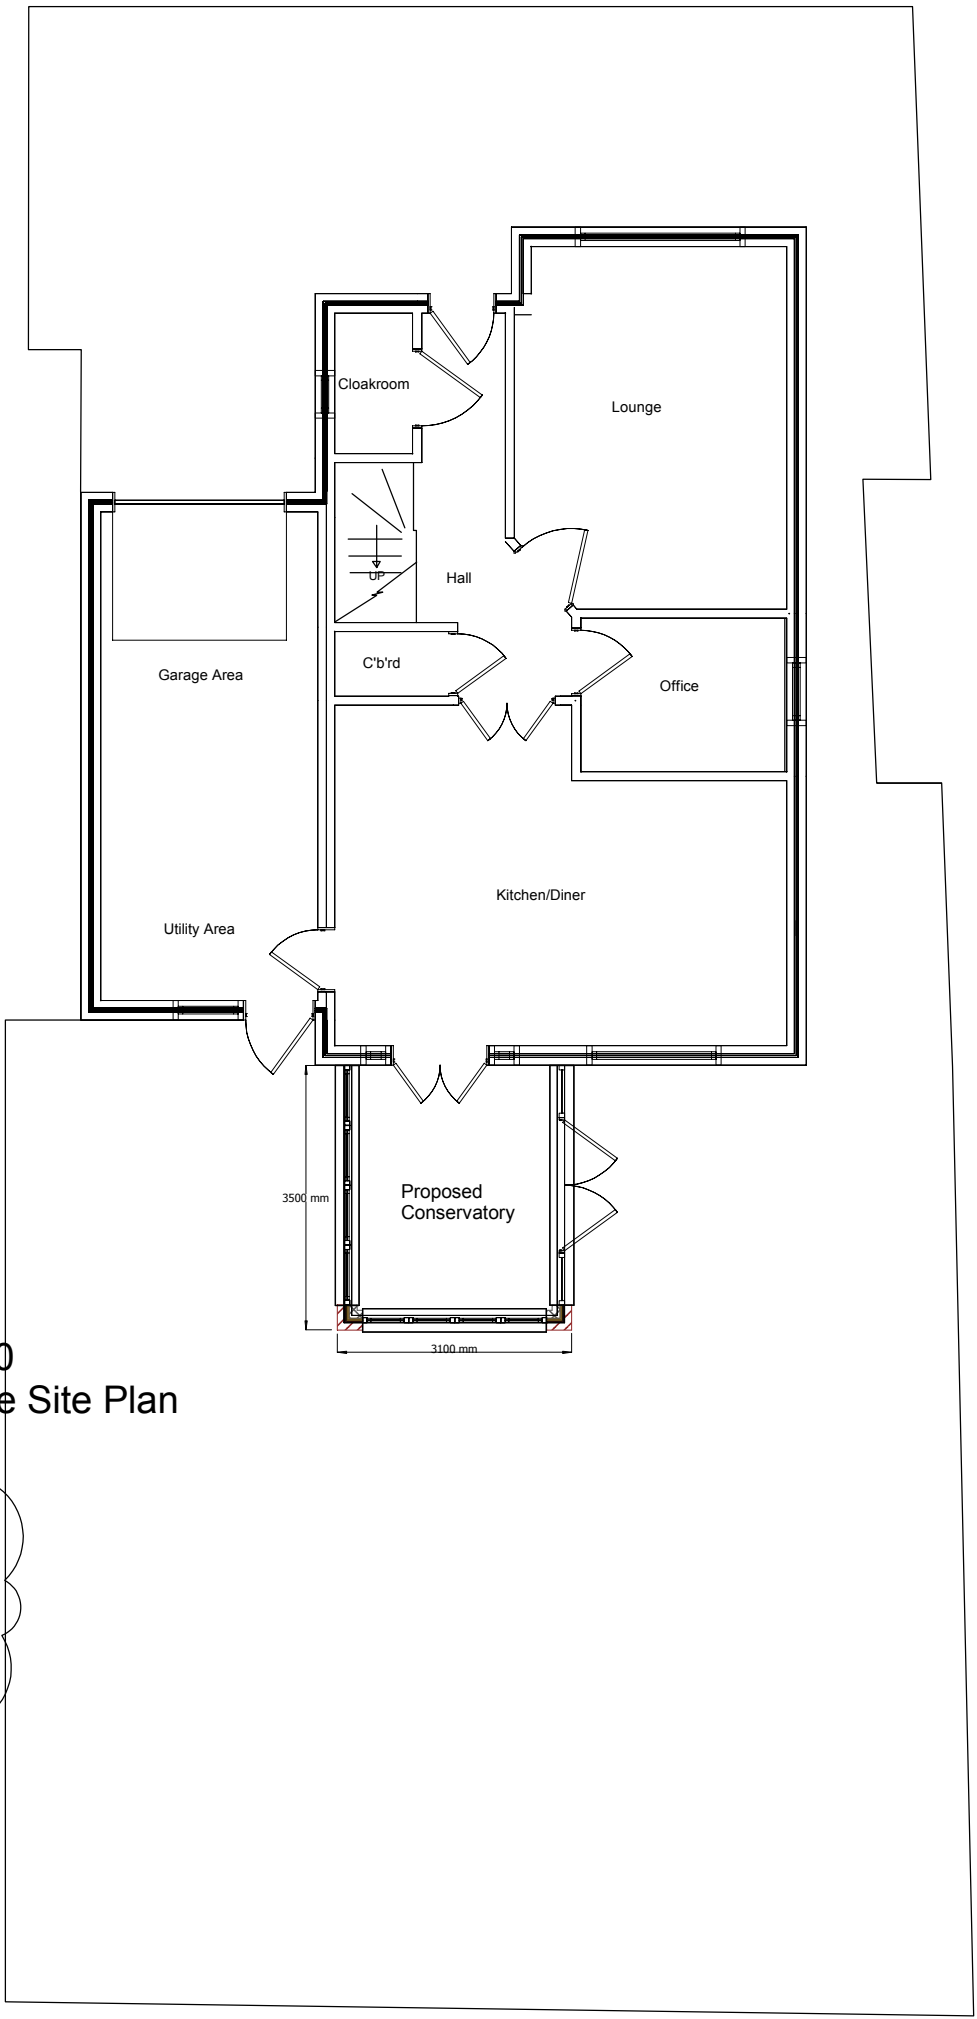


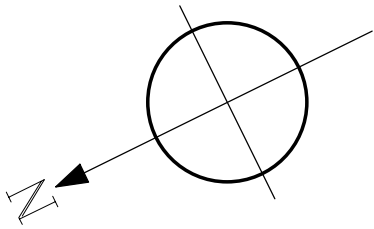


T10
See Site Plan

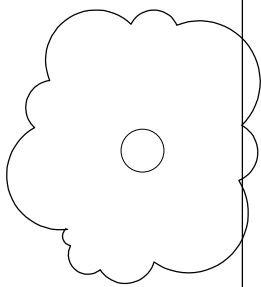

Plot Boundaries showing tree

T 10

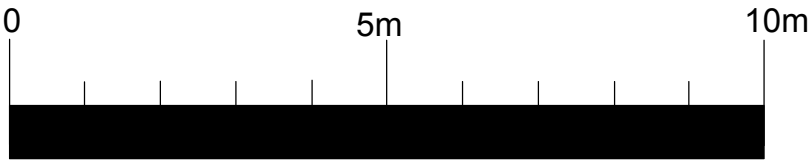

Site: Mr & Mrs Ranscombe 10 Waterside Gardens Waterlooville PO7 5SY			Details Boundary & Tree Positions	
Job No. 08/407	Drwg No. 407/03	Reference Ranscombe HBC	Scale 1:100 @ A3	Date August 2013

THIS PLAN IS TO BE USED SOLELY FOR THE PURPOSE OF PLANNING PERMISSION AND DOES NOT TAKE INTO ACCOUNT DRAINAGE FLUE OR VENTILATION OUTLETS. THE BUILDER SHOULD SATISFY HIMSELF FULLY REGARDING THESE ELEMENTS BEFORE COMMENCEMENT OF WORK. ALL DIMENSIONS ON SITE SUPERCEDE THOSE SHOWN ON THE PLANS.