
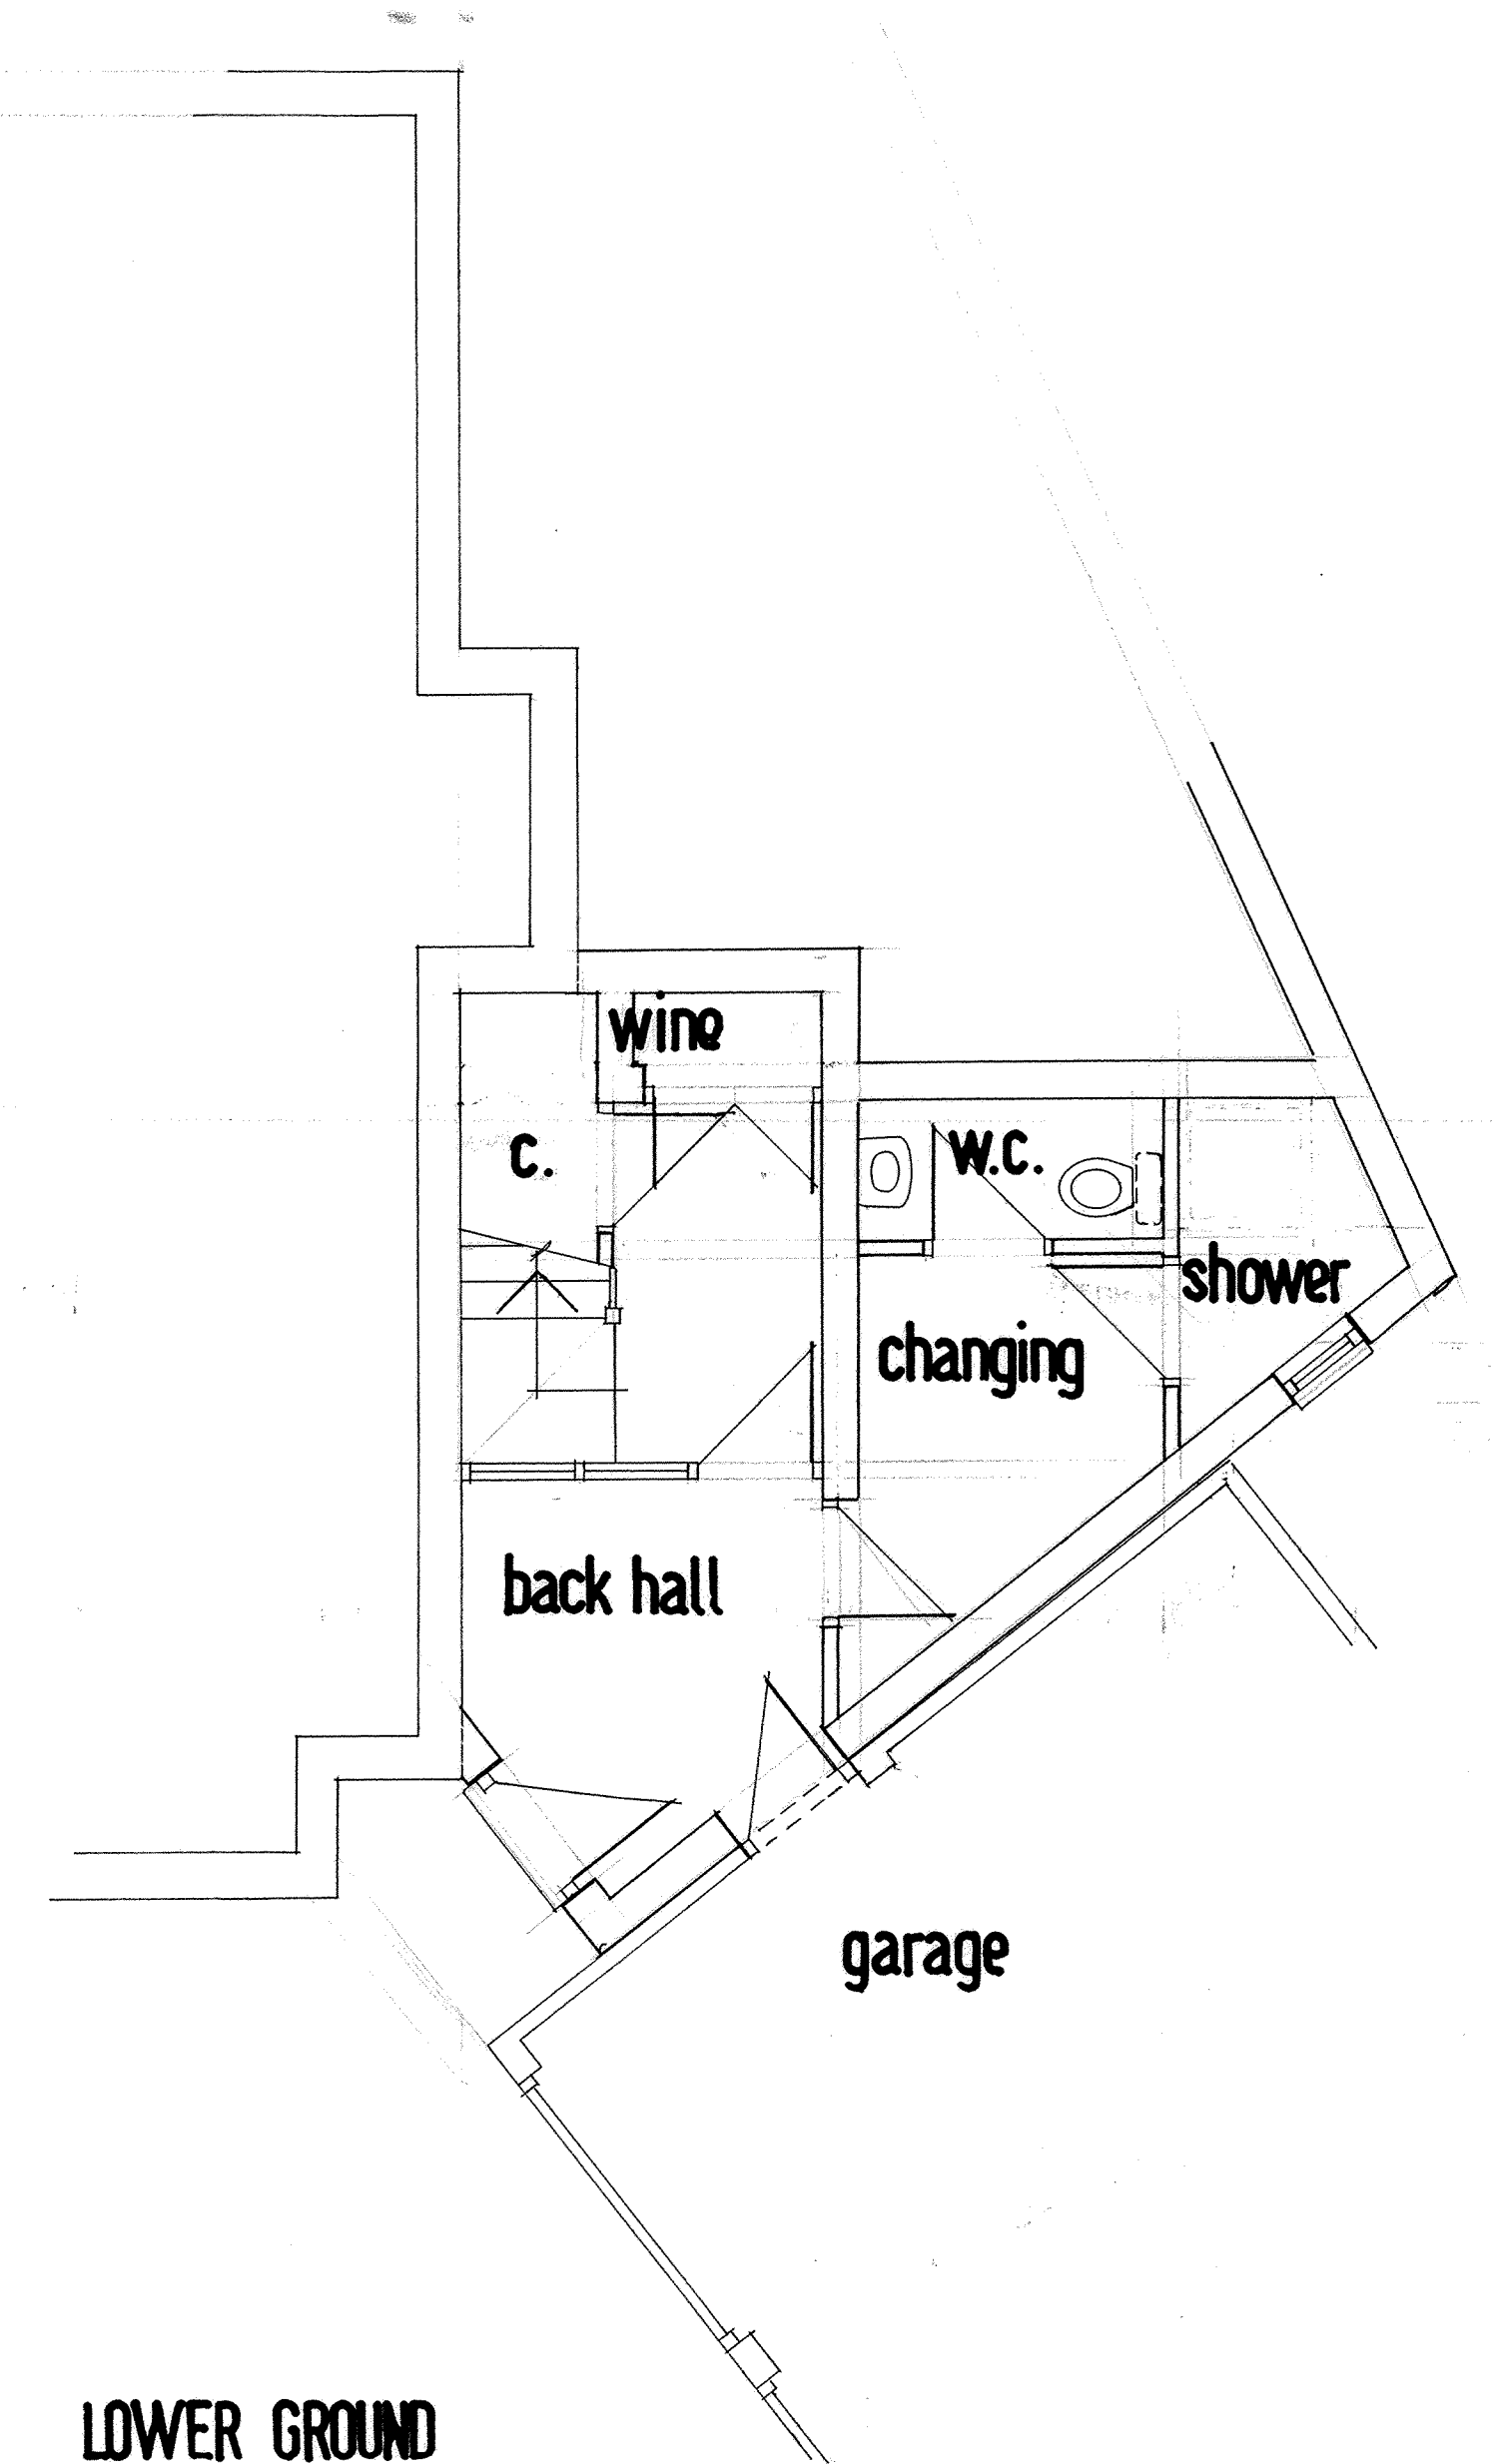


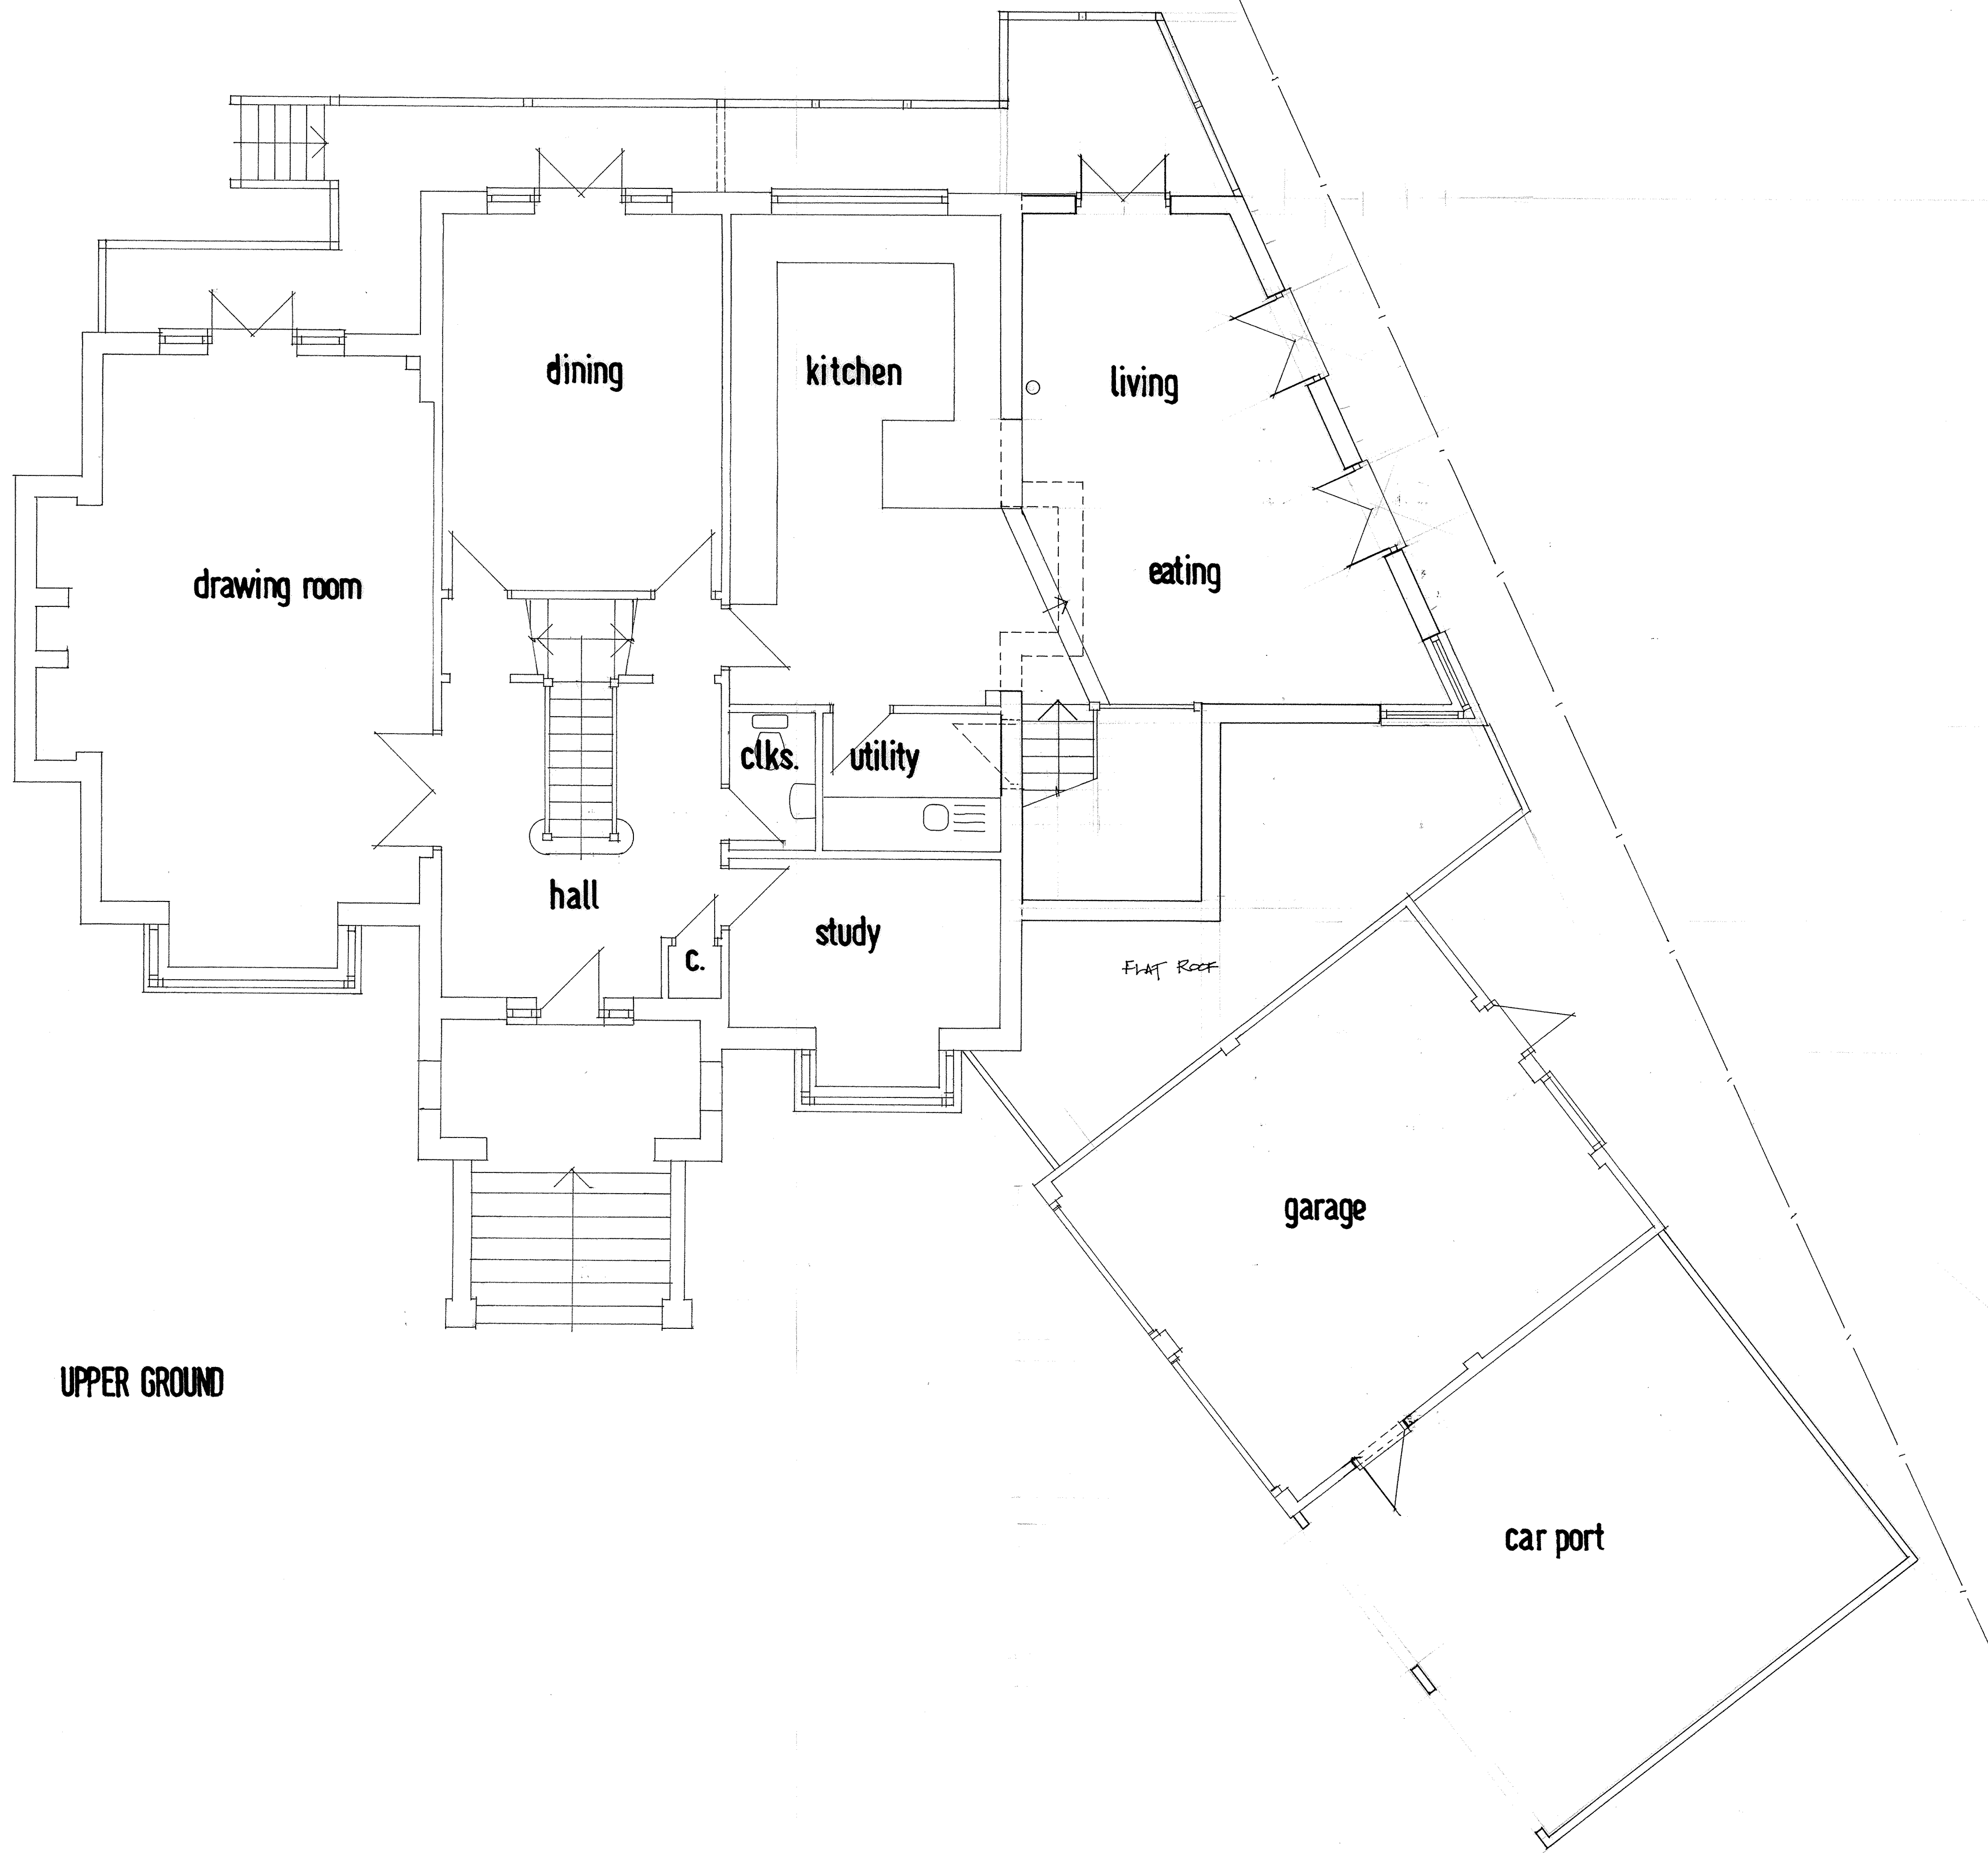

|                                        |                                                                  |              |  |  |  |
|----------------------------------------|------------------------------------------------------------------|--------------|--|--|--|
|                                        |                                                                  |              |  |  |  |
|                                        |                                                                  |              |  |  |  |
| A 218 Pmt Red shown as up to 4th fl    |                                                                  |              |  |  |  |
| Barry Bowhill Architectural Consultant |                                                                  |              |  |  |  |
| 3 The Merchant House                   |                                                                  |              |  |  |  |
| Bishops Waltham Hants SO32 1AA         |                                                                  |              |  |  |  |
| Tel / Fax: 01489 891558                |                                                                  |              |  |  |  |
| E-Mail: barry@barrybowhill.co.uk       |                                                                  |              |  |  |  |
| Project                                | Alterations to Samphire House, 17 Seafarer Walk, Hayling Island. |              |  |  |  |
| Client                                 | Mr D. Robins                                                     |              |  |  |  |
| Subject:                               | Proposed floor plans                                             |              |  |  |  |
| Dwg No: 729/03                         | Rev:                                                             | 4            |  |  |  |
| Scale: 1 : 50                          | Date:                                                            | January 2013 |  |  |  |