




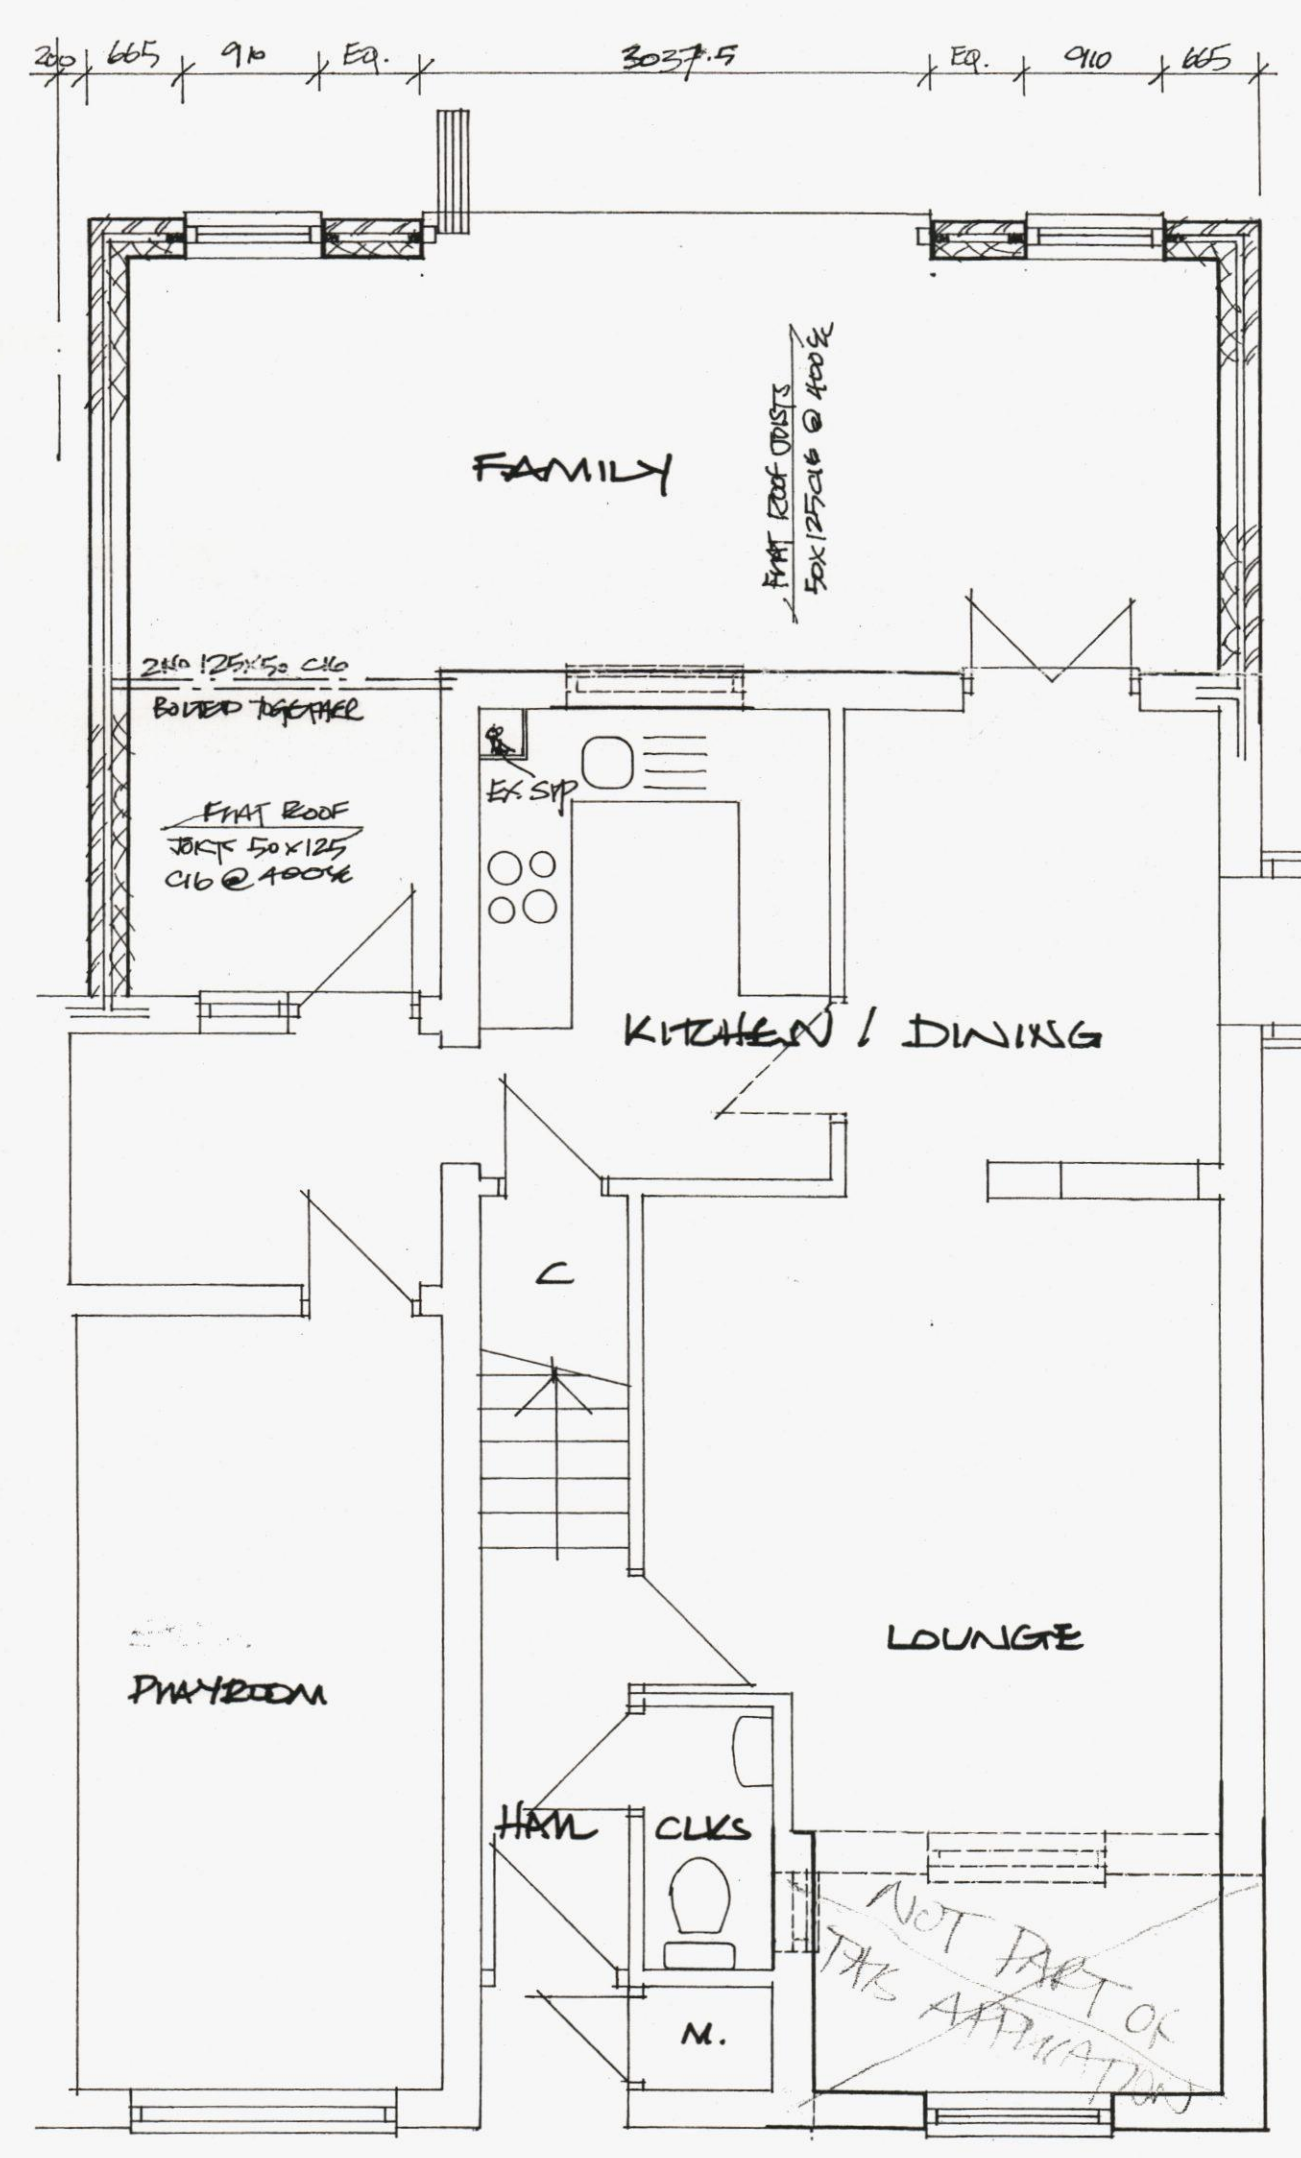


GROUND FLOOR

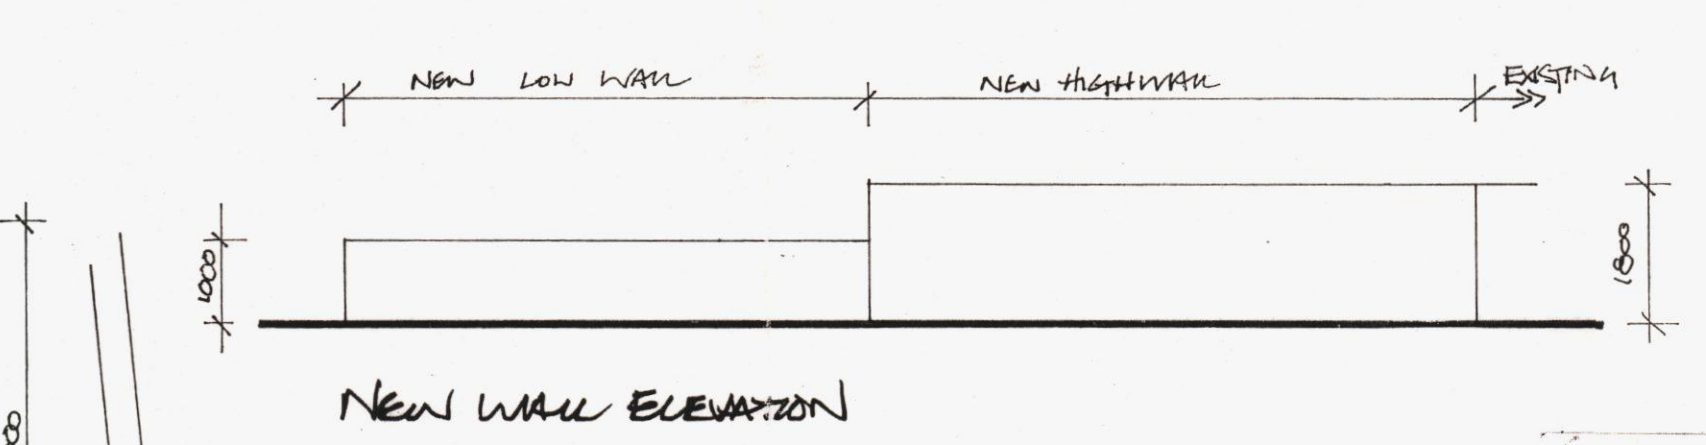


NEW WALL ELEVATION

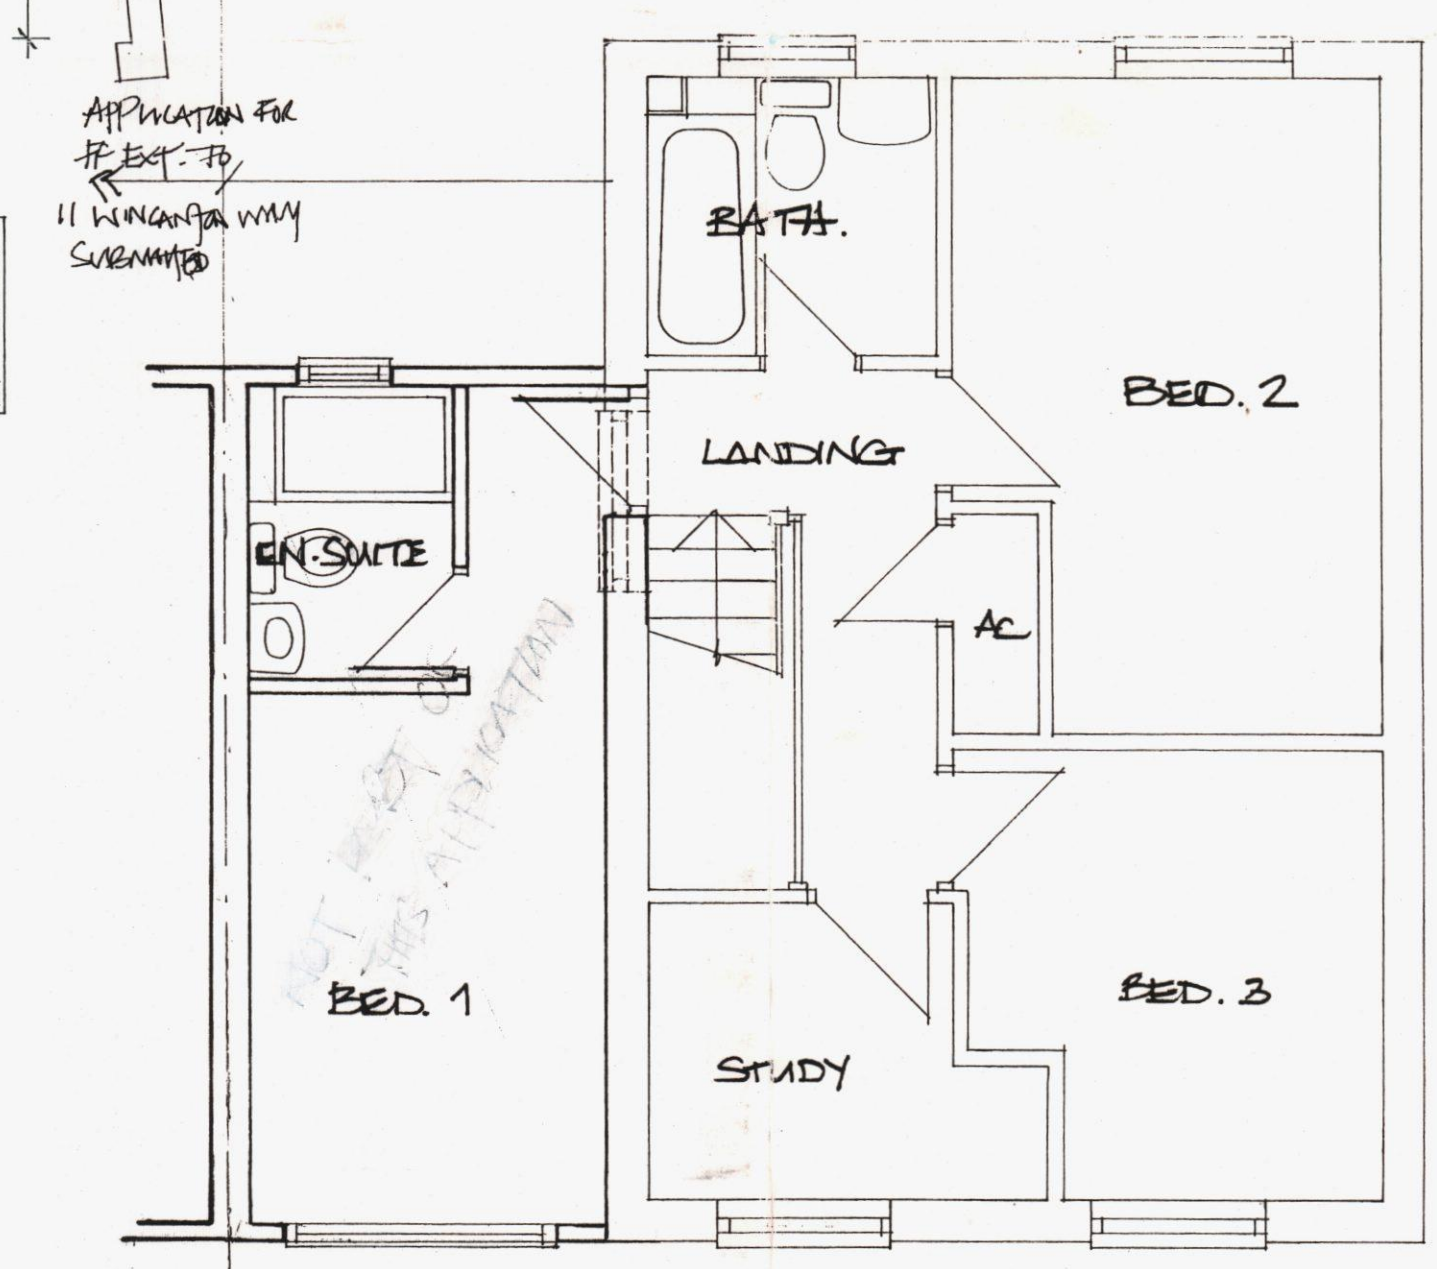

FIRST FLOOR

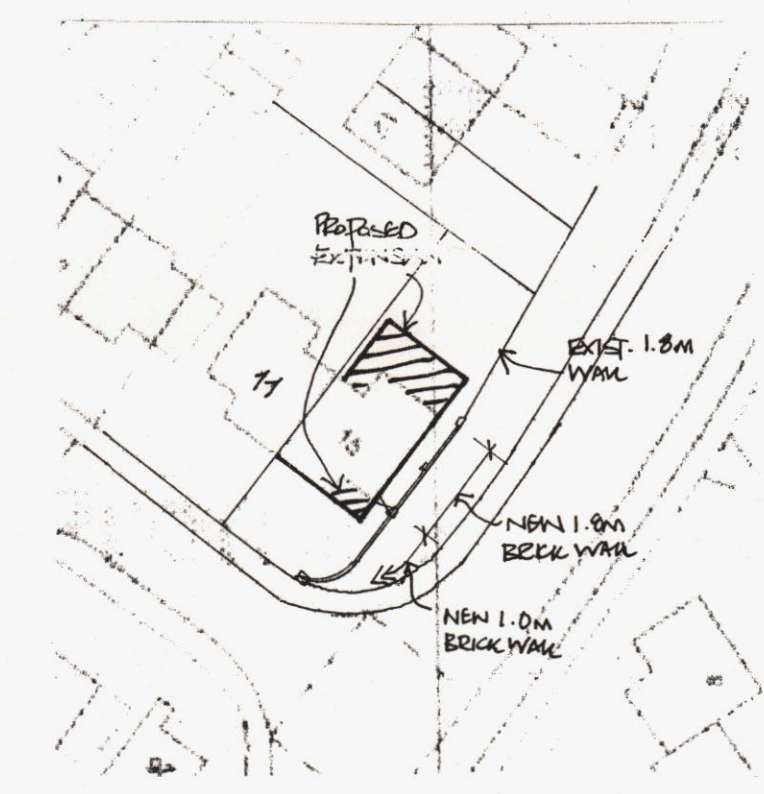

SITE PLAN
1:500

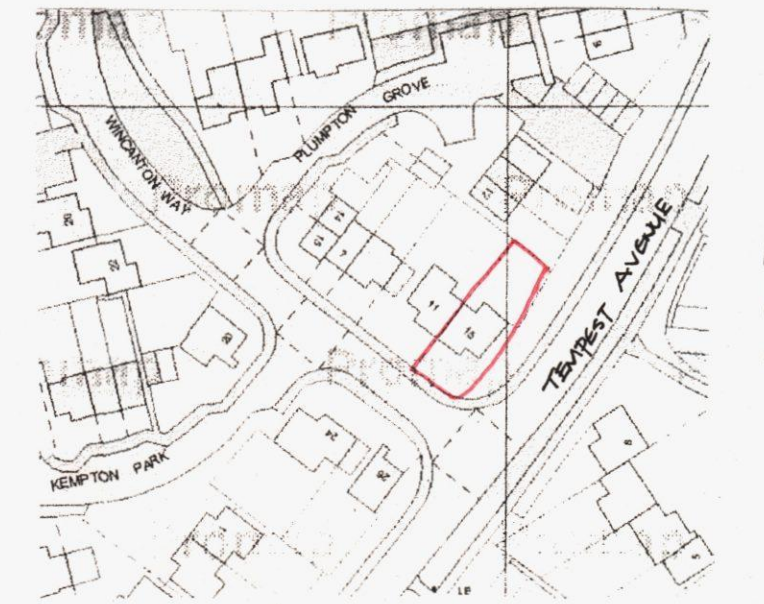

LOCATION PLAN
1:1250
OS LC 80 100046326



DEREK TREAGUS ASSOCIATES ARCHITECTURAL SERVICES No 3 The Townhouse, 20 Nelson Road, Southsea, Hants PO5 2AS Tel 07956 624094 derek.treagus@ntlworld.com		
Project FIRST FLOOR SIDE & REAR EXTENSIONS & NEW WALL AT 15 WINCANTON WAY, WATERLOOVILLE, HAMPSHIRE.		
Client Mr & Mrs S Steere		
Title PLANNING DRAWING		
Date	Drawn	Scale
Oct 2012	DT	1:50, 1:100, 1:1250
Dwg. No. 12.131.01		Rev