



0 1 2 3 4 5 scale 1:50. m.
0 2 4 6 8 10 scale 1:100. m.

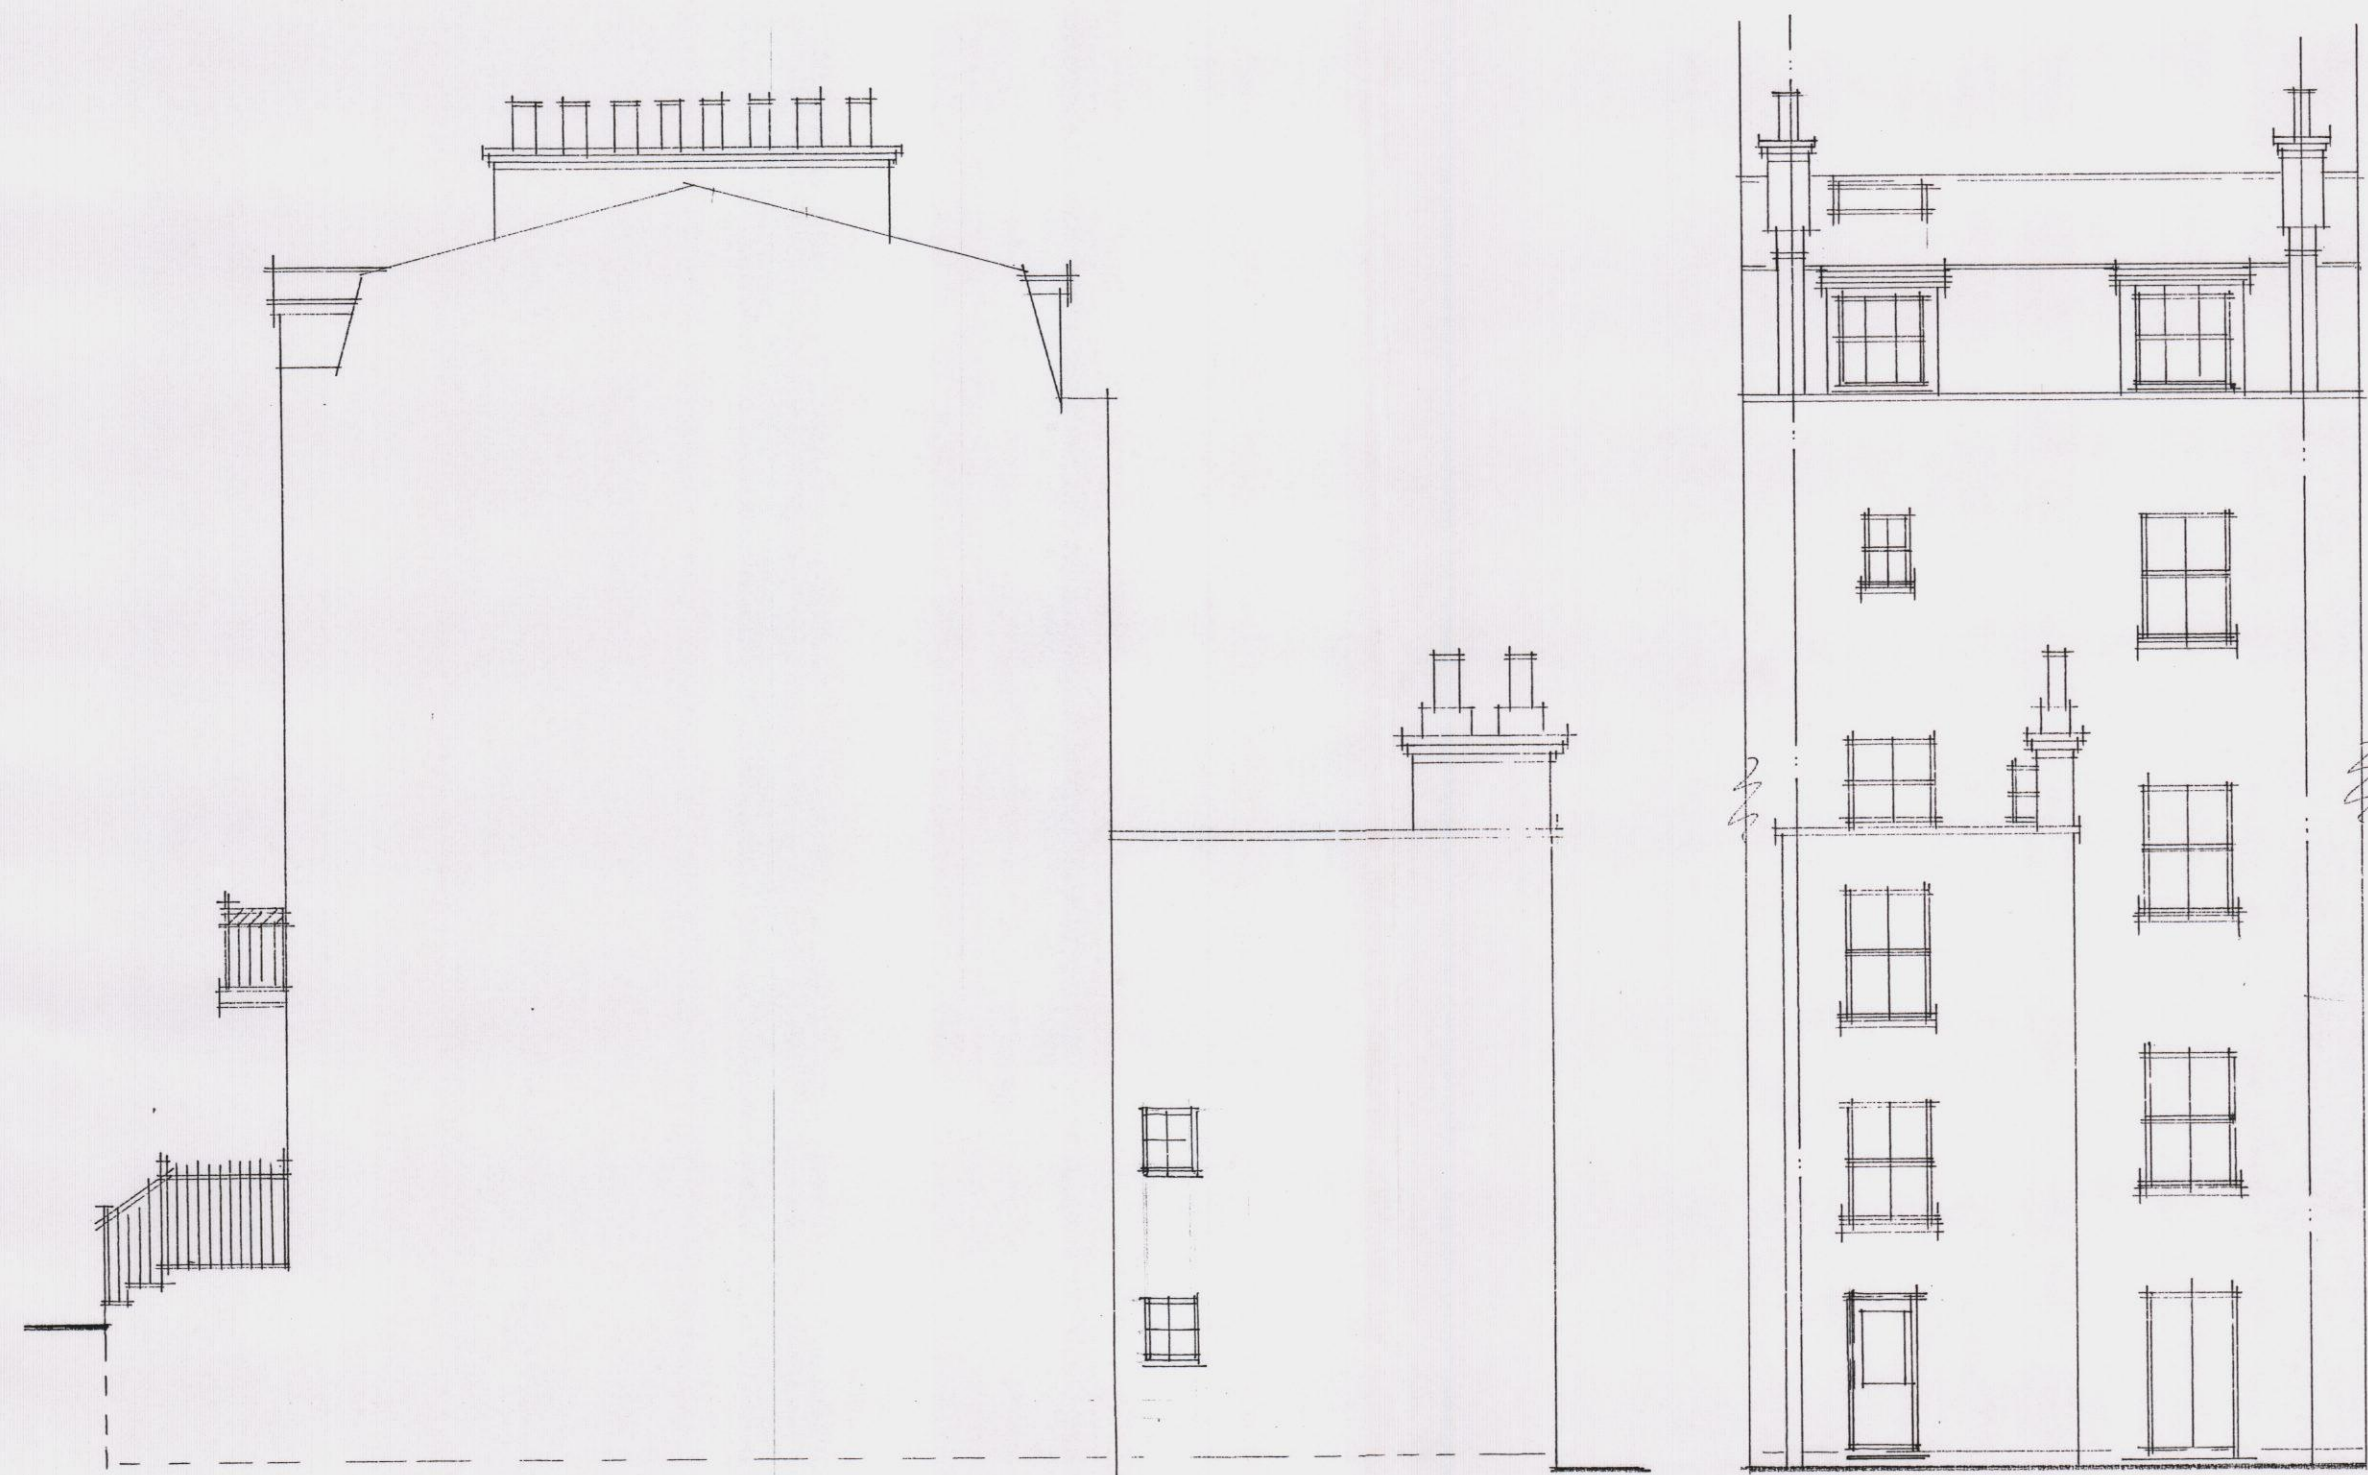

proposed side elevation

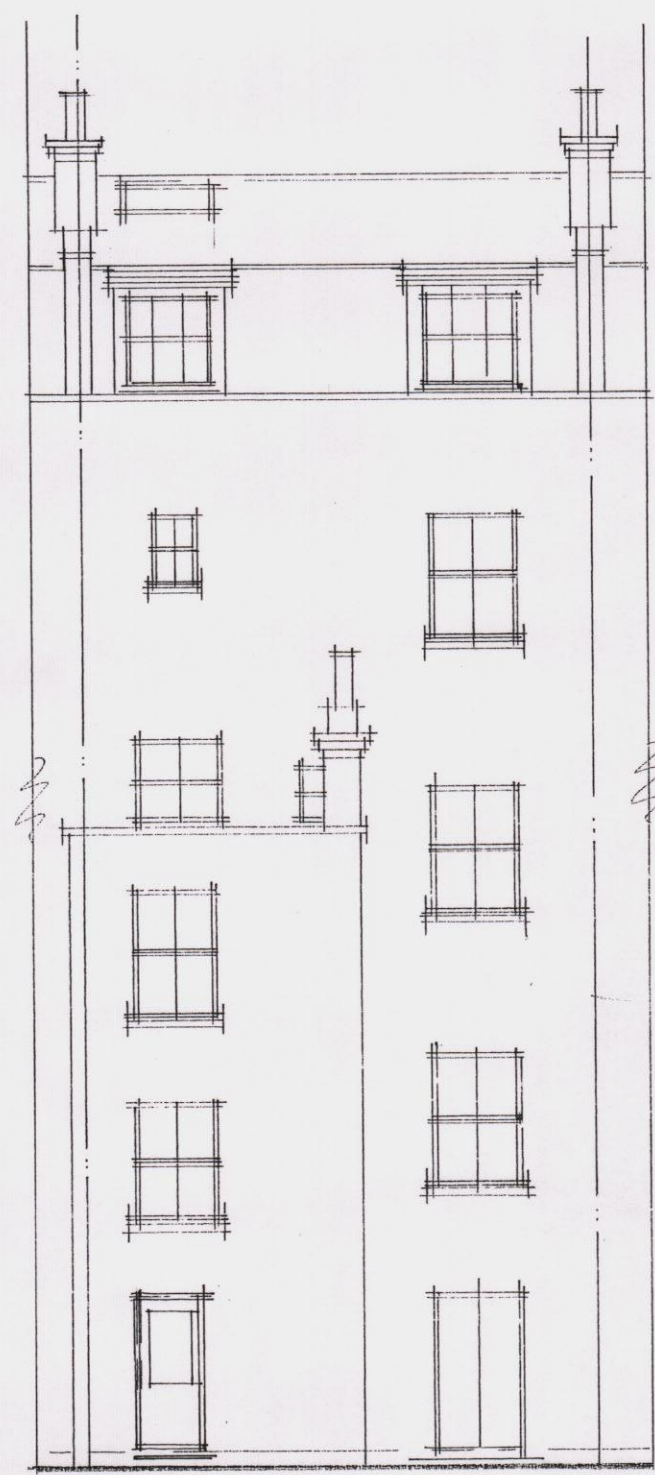

proposed rear elevation





proposed side elevation




proposed front elevation


part proposed and
existing basement
elevation.

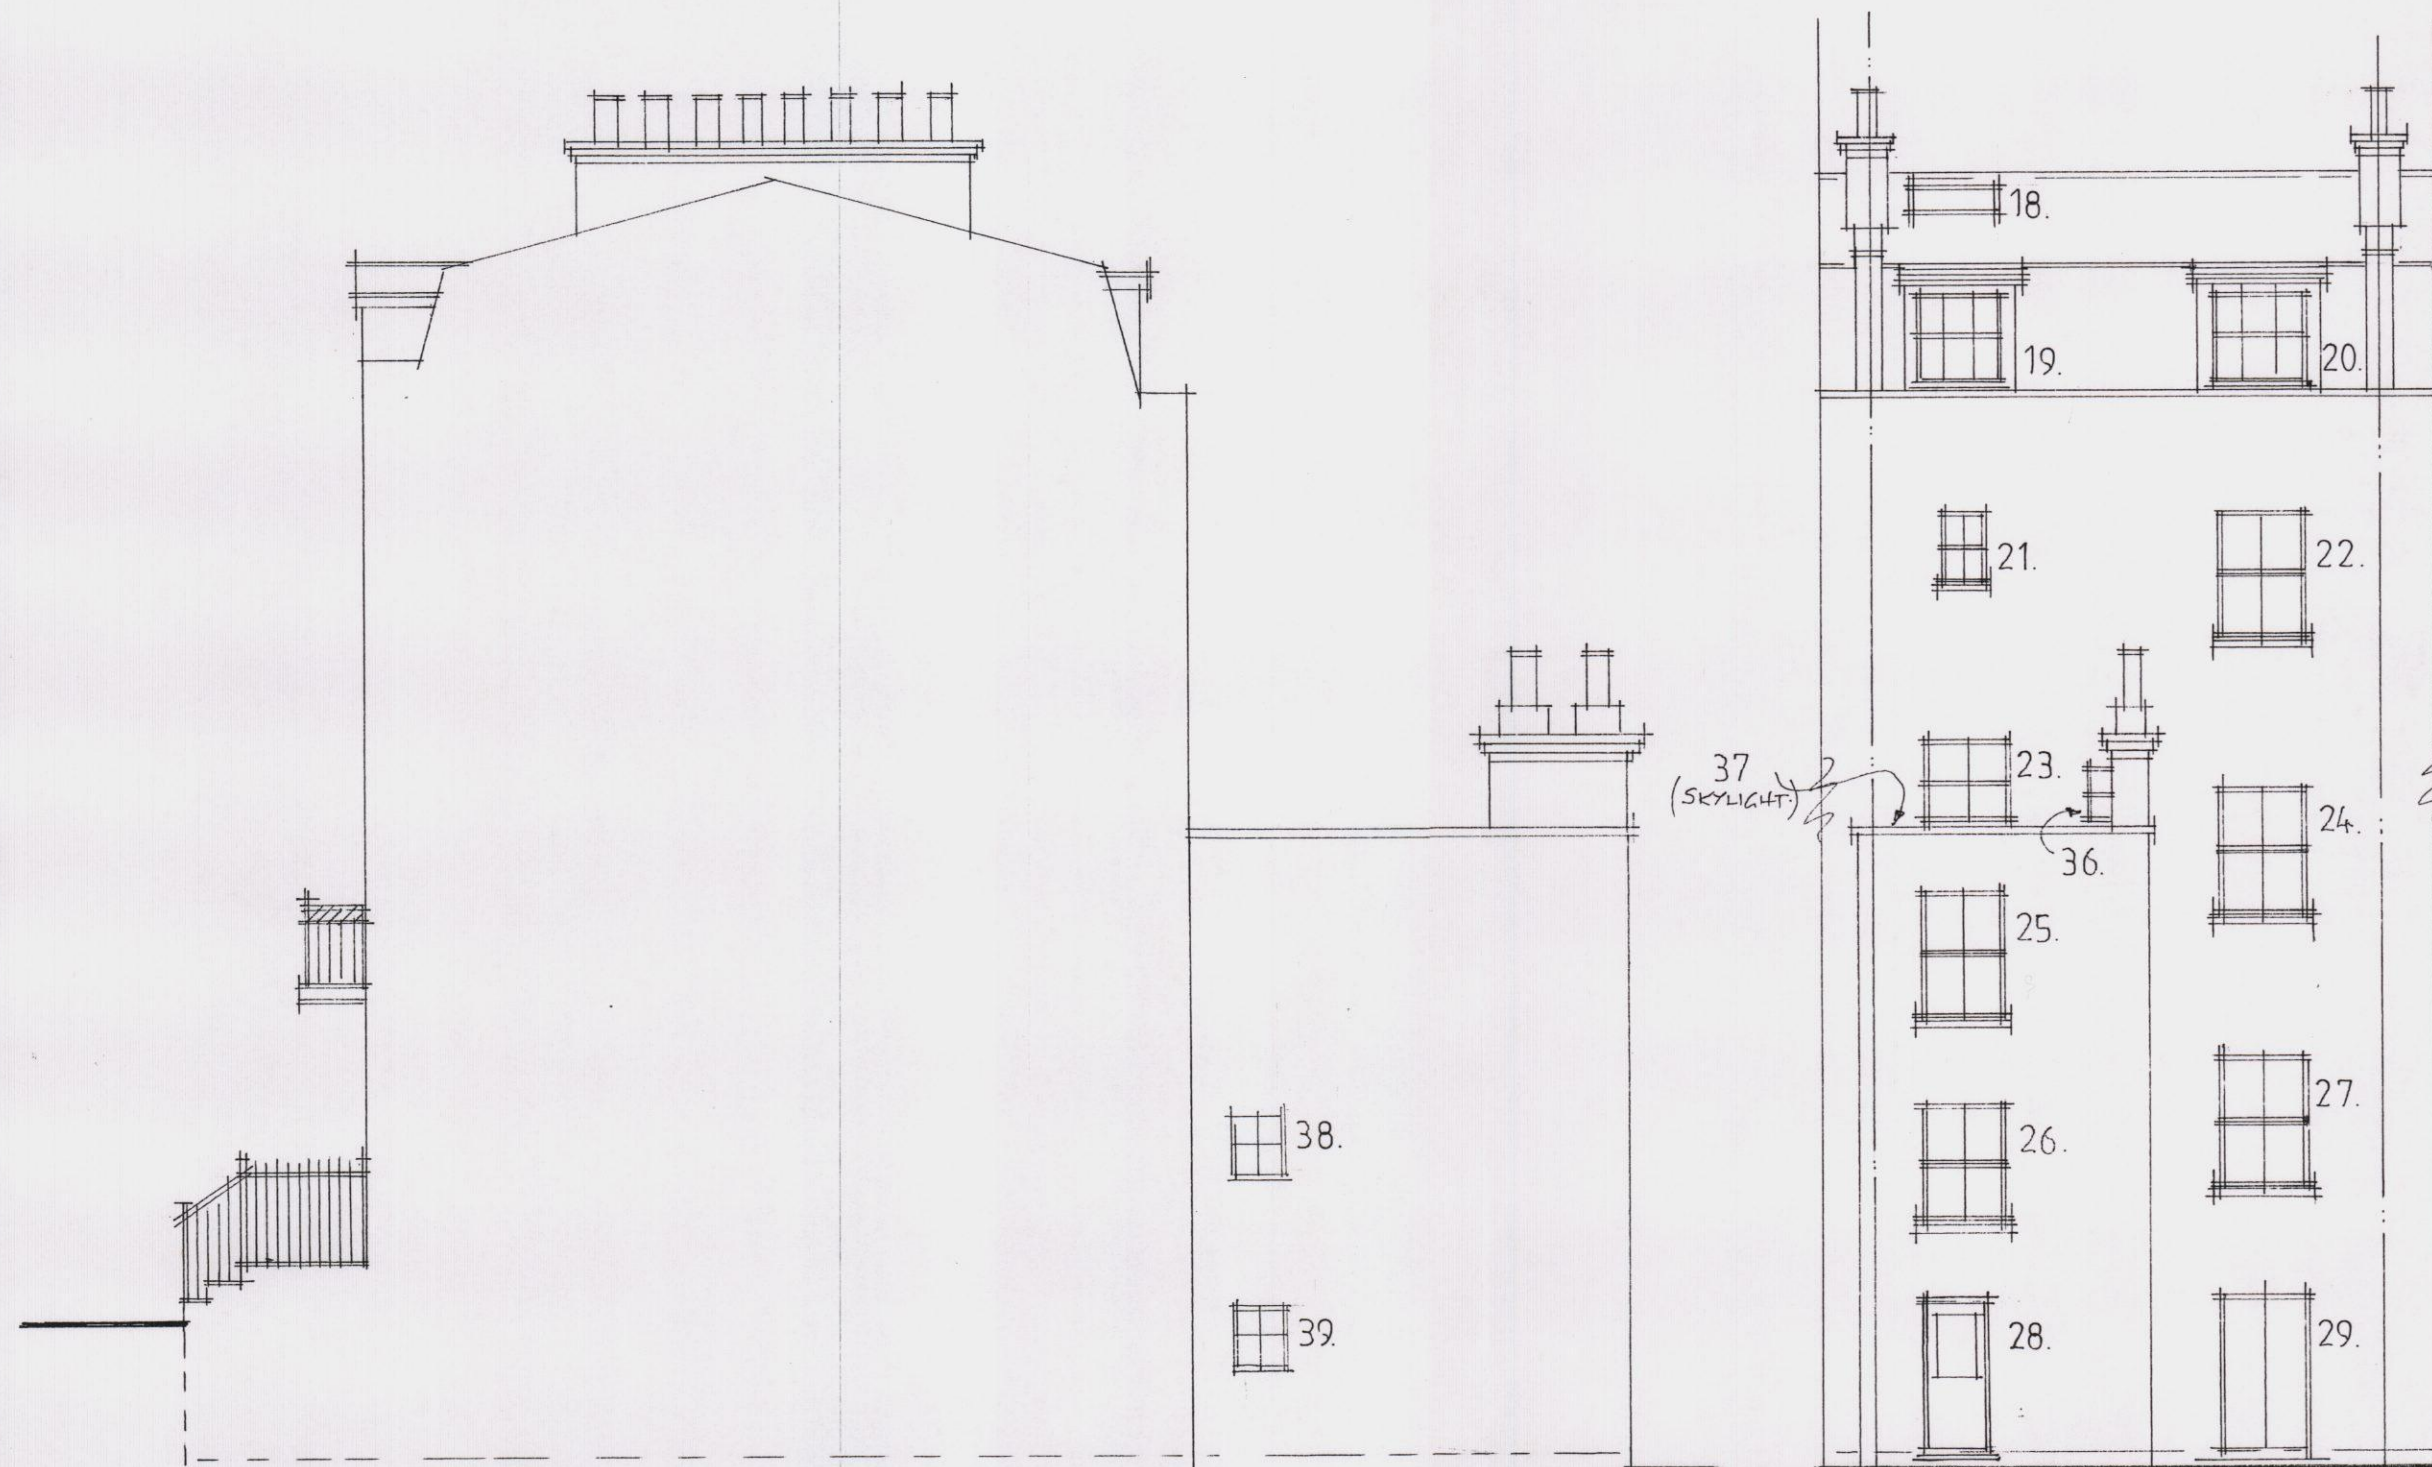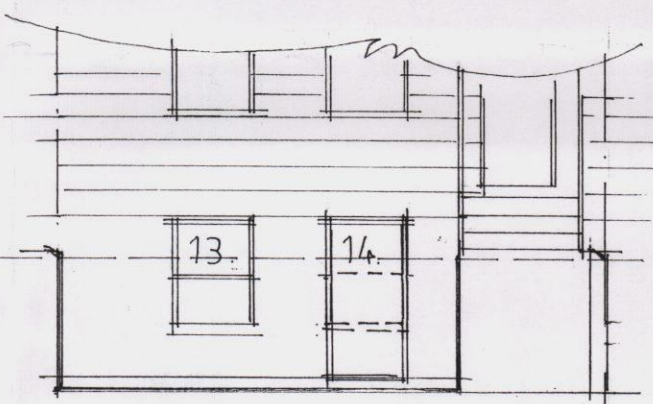


existing side elevation

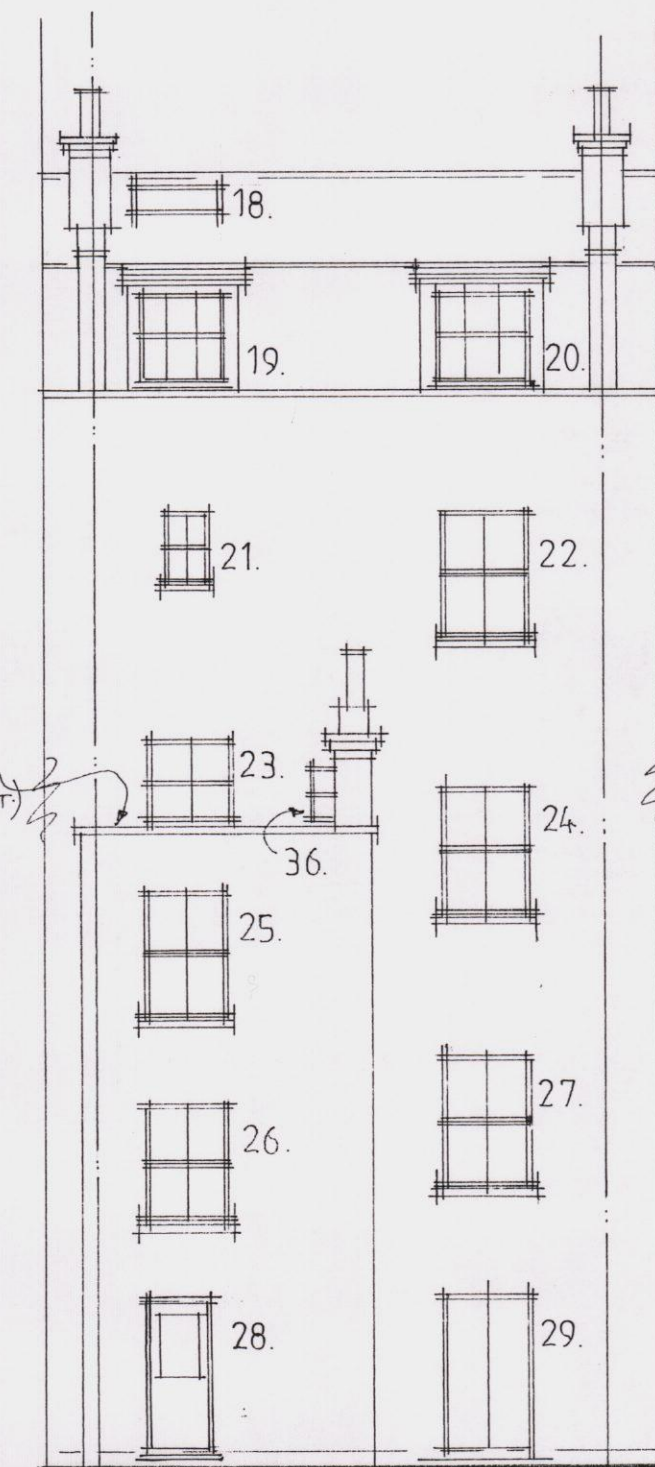

existing rear elevation

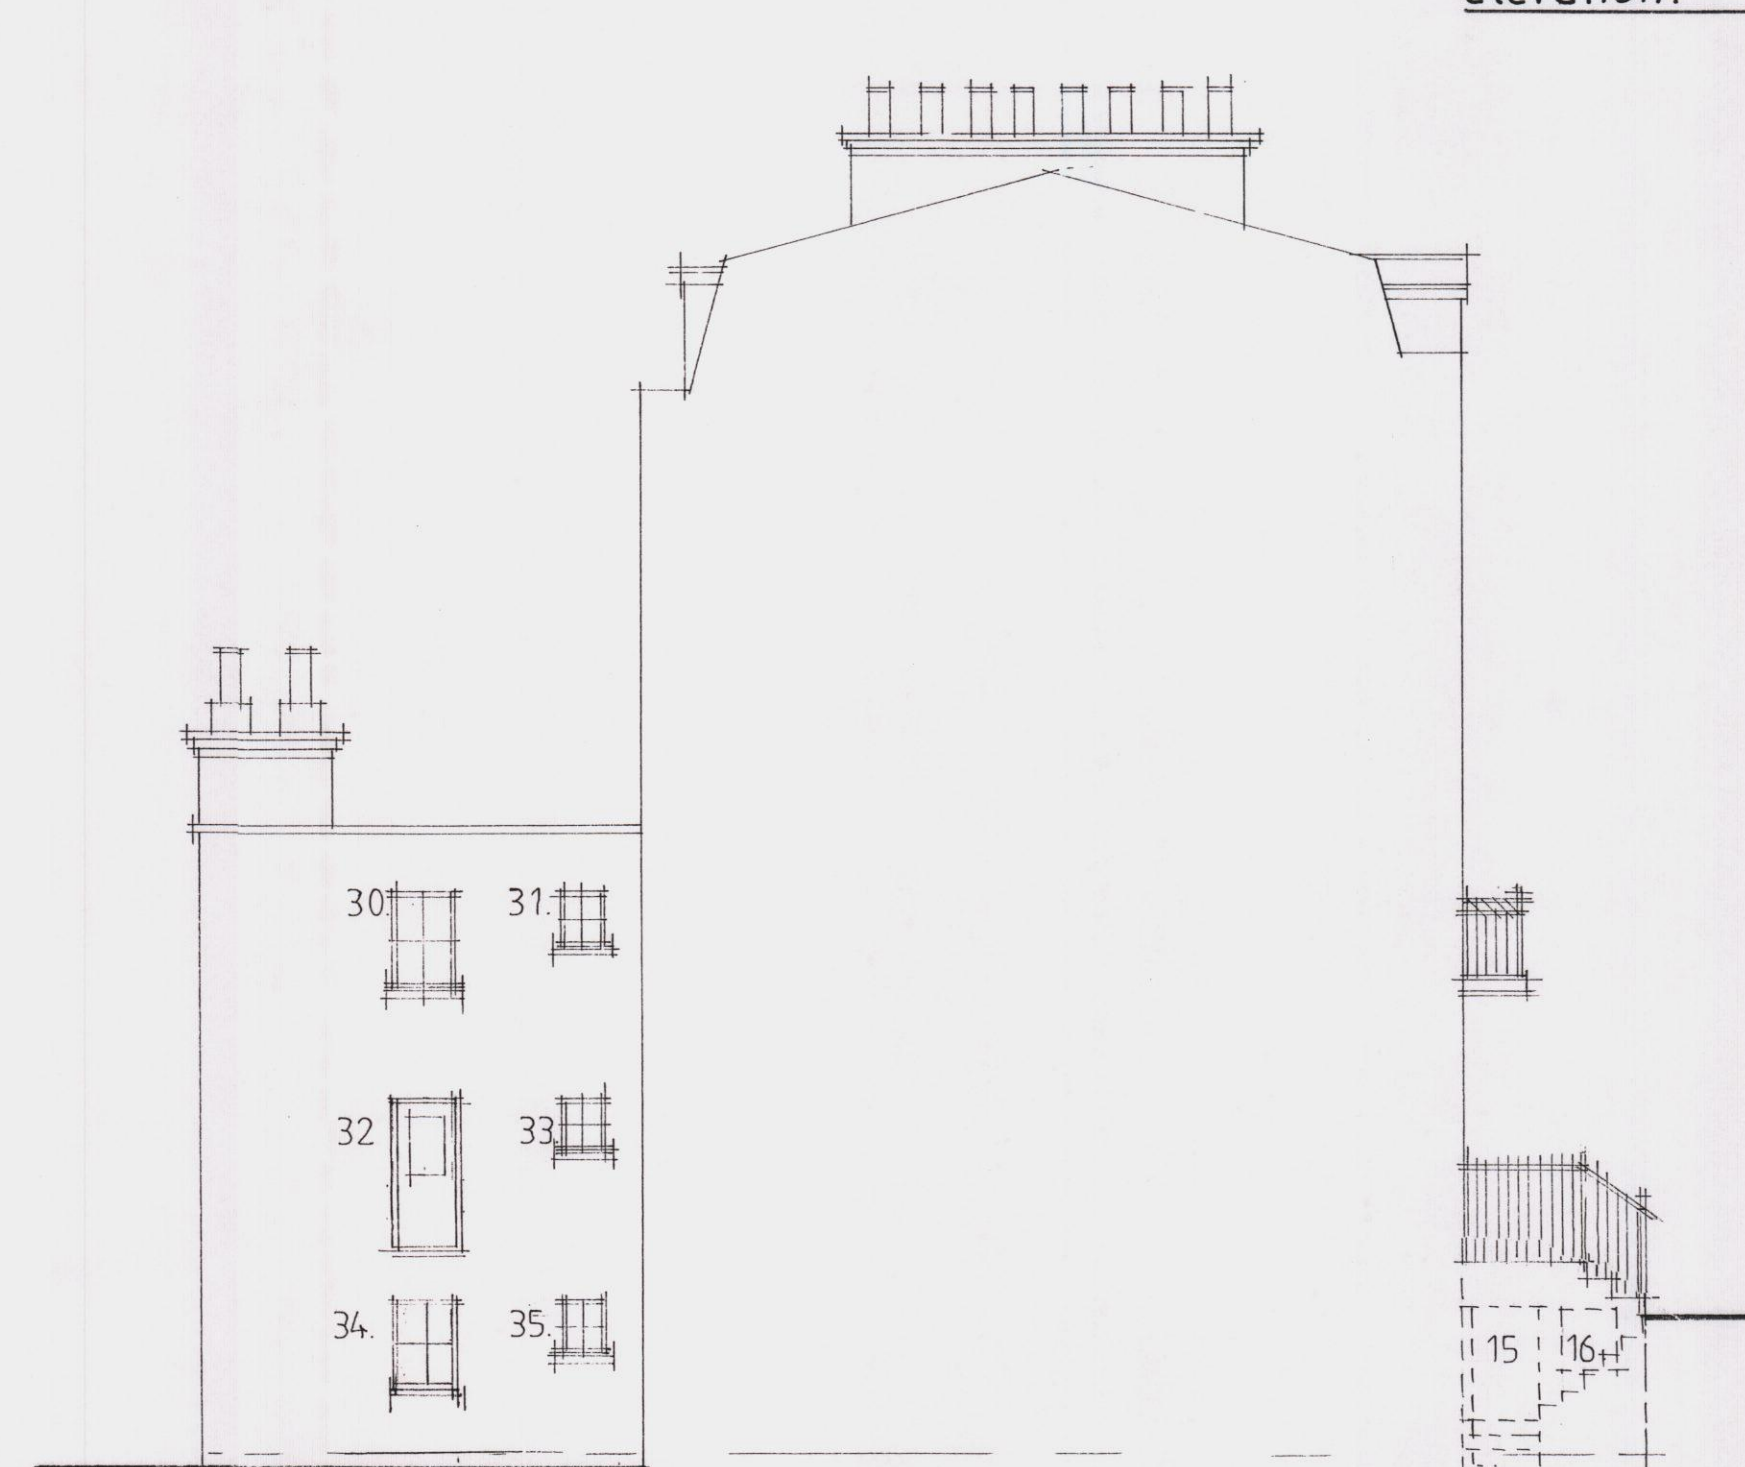

existing side elevation

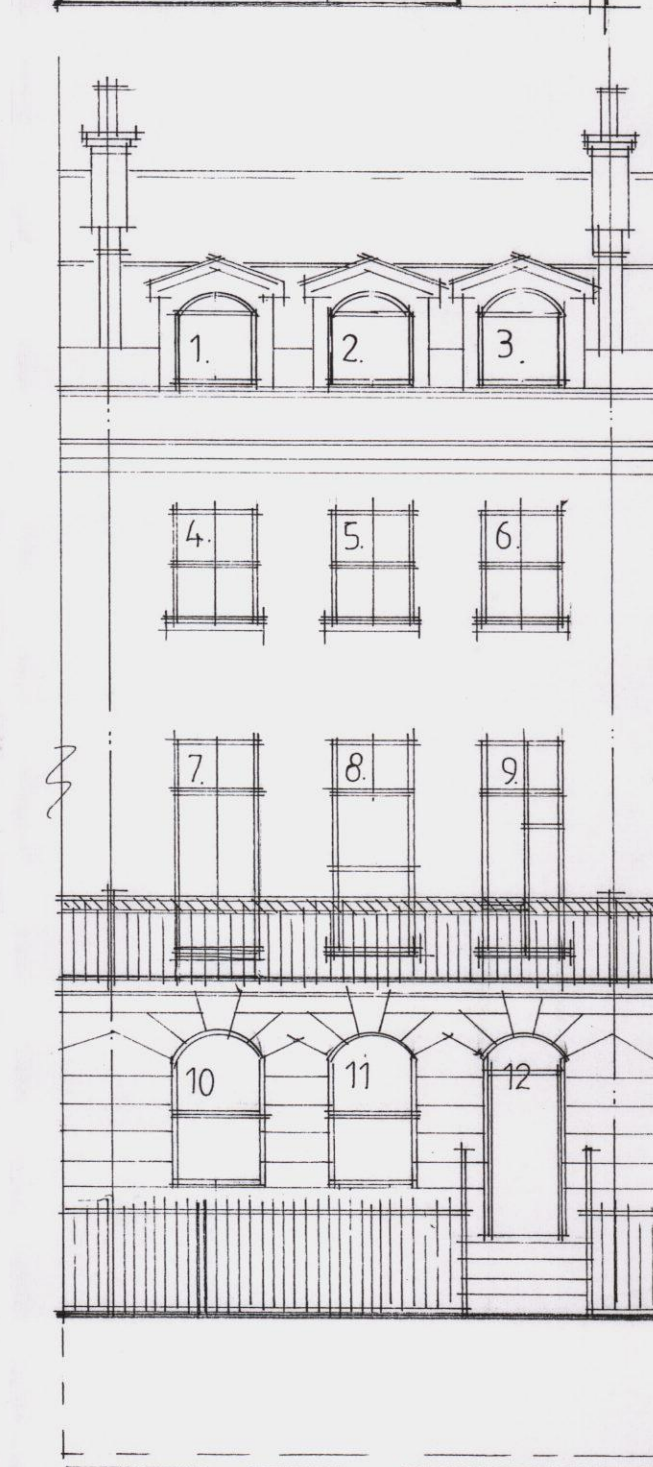

existing front elevation

P	MAY 12	DOOR AND WINDOW FINISHES
A	OCT 11	BASEMENT AMENDS + ADDITIONS
	Date	Revision


© copyright

THORNS-YOUNG
ARCHITECTURAL

THORNS-YOUNG LTD.
232 London Road, North End, Portsmouth, PO2 91D
Tel: (023) 9267 2863 Fax: (023) 9266 3457

Client
mr b laly

Job Title
39 sea front
hayling island

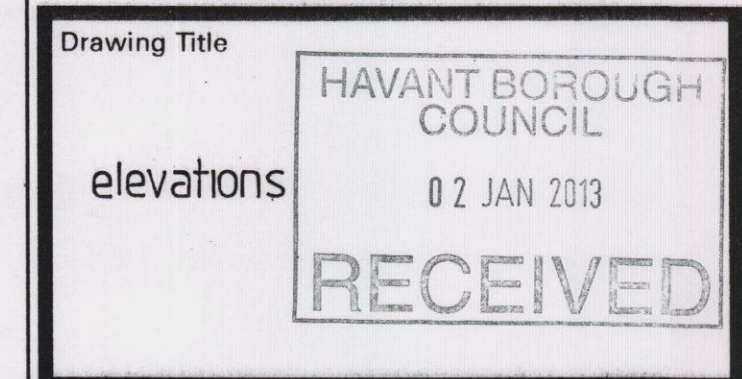

Scale 1:100 at A1

Date sept 2011 Drawn by sa

Drg. No. 4127-11-6 Rev. B