

UNIT TYPE	AREA sq.m	AREA sq.ft
HOUSE TYPE 3BH7	107.03	1152

UNIT TYPE	PLOT Nos THIS	PLOT Nos HANDED
HOUSE TYPE 3BH7	50, 52, 205, 209, 242, 244, 258	49, 51, 204, 208, 241, 243, 257

REV	DATE	CHANGES	BY	CHK	ISSUE FOR
A	16.04.13	FIRST ISSUE	CO	PW	COMMENT
B	21.05.13	GARAGE ELEVATIONS ADDED AND NOTES AMENDED ETC	CO	PW	COMMENT
C	05.07.13	ISSUED FOR PLANNING	OK	PW	PLANNING

- NOTES
- DO NOT SCALE THIS DRAWING - USE STATED DIMENSIONS.
 - AREAS GIVEN ARE GROSS INTERNAL AND ASSUME PARTY WALL THICKNESS OF 300mm AND EXTERNAL WALL THICKNESS OF 320mm TO PLASTER FINISHES. AREAS WILL BE LESS IF THESE ARE INCREASED.
 - PLANS, ELEVATIONS AND PLOT NUMBERS INDICATED AS HANDED (-h) ARE AS SHOWN ON THE SITE LAYOUT. PLOT Nos THIS IN THE TABLE INDICATES UNHANDED PLOTS (THE AS DRAWN BLOCK TYPE MAY CONTAIN HANDED AND UNHANDED HOUSE TYPES).
 - ELEVATIONS SHOWING GARAGE POSITIONS ETC ARE INDICATIVE AND MAY VARY DEPENDING ON FINAL SITE LEVELS.
 - SIDE WINDOWS SHALL BE OMITTED WHERE THEY WOULD OTHERWISE CLASH WITH GARAGES ETC.
 - ALL BATHROOM AND EN-SUITE SHOWER ROOM WINDOWS SHALL HAVE OBSCURED GLAZING.
 - FOR GARAGE AND PEDESTRIAN DOOR LOCATIONS REFER TO SITE LAYOUT DRAWING 1924-A-1010.
 - SOLAR THERMAL PANELS WHERE SHOWN ON ELEVATIONS ARE INDICATIVE OF HEIGHT AND SIZE - FOR PRECISE LOCATIONS TO SUIT PLOT SPECIFIC ROOF ASPECT SEE SITE LAYOUT DRAWING 1924-A-1011.


client
GRAINGER PLC

project
WOODCROFT FARM, HAVANT


description
**BLOCK TYPE S - 2x3BH7
PLOTS 49-50, 51-52, 204-205, 208-209, 241-242, 243-244 & 257-258
FLOOR PLANS & ELEVATIONS**

project number	drawing number	revision
1924	A-3080	C
scale	date	
1:100 @ A1	APRIL 2103	
1:200 @ A3		
status		
PLANNING		


1924-A-3080-C

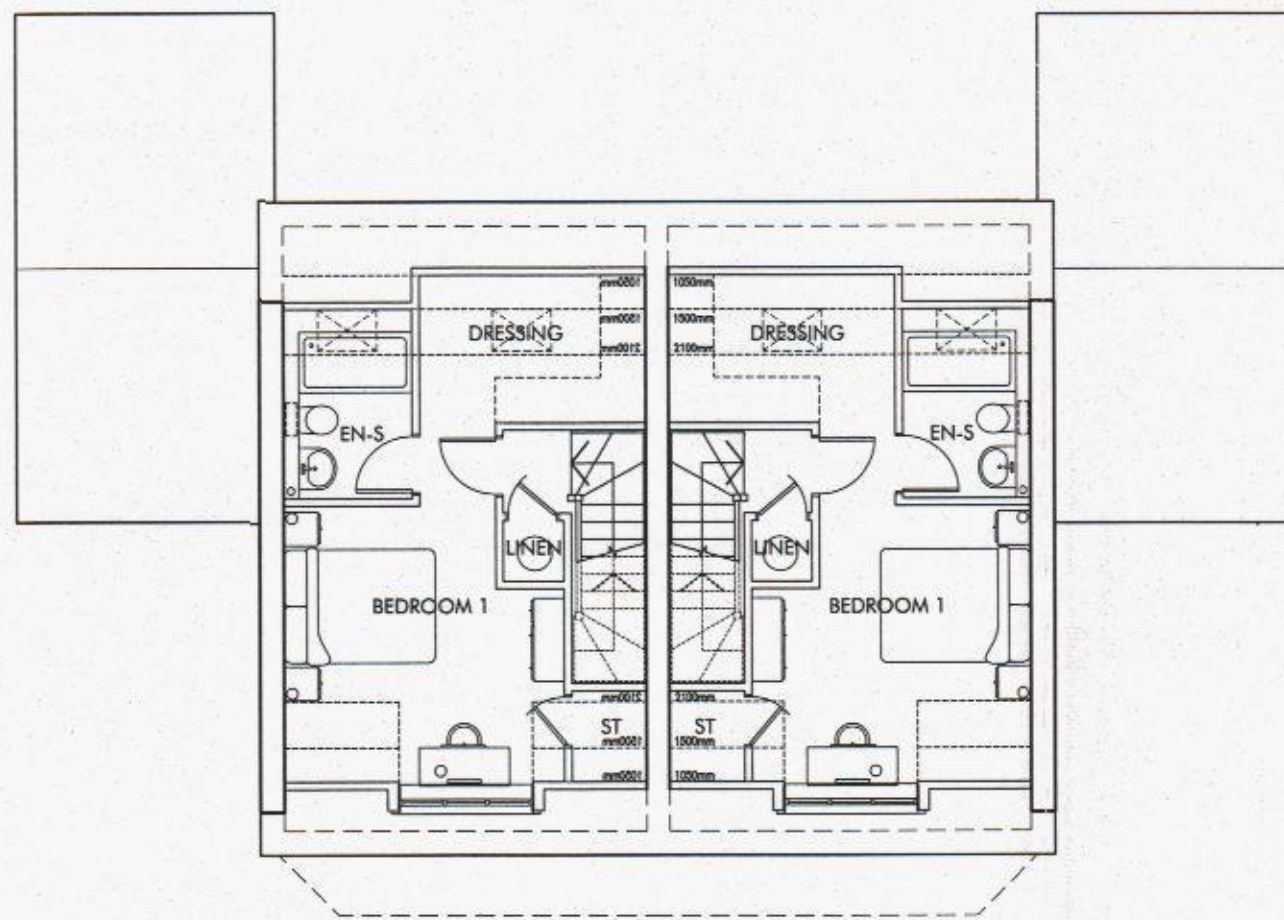

SECOND FLOOR

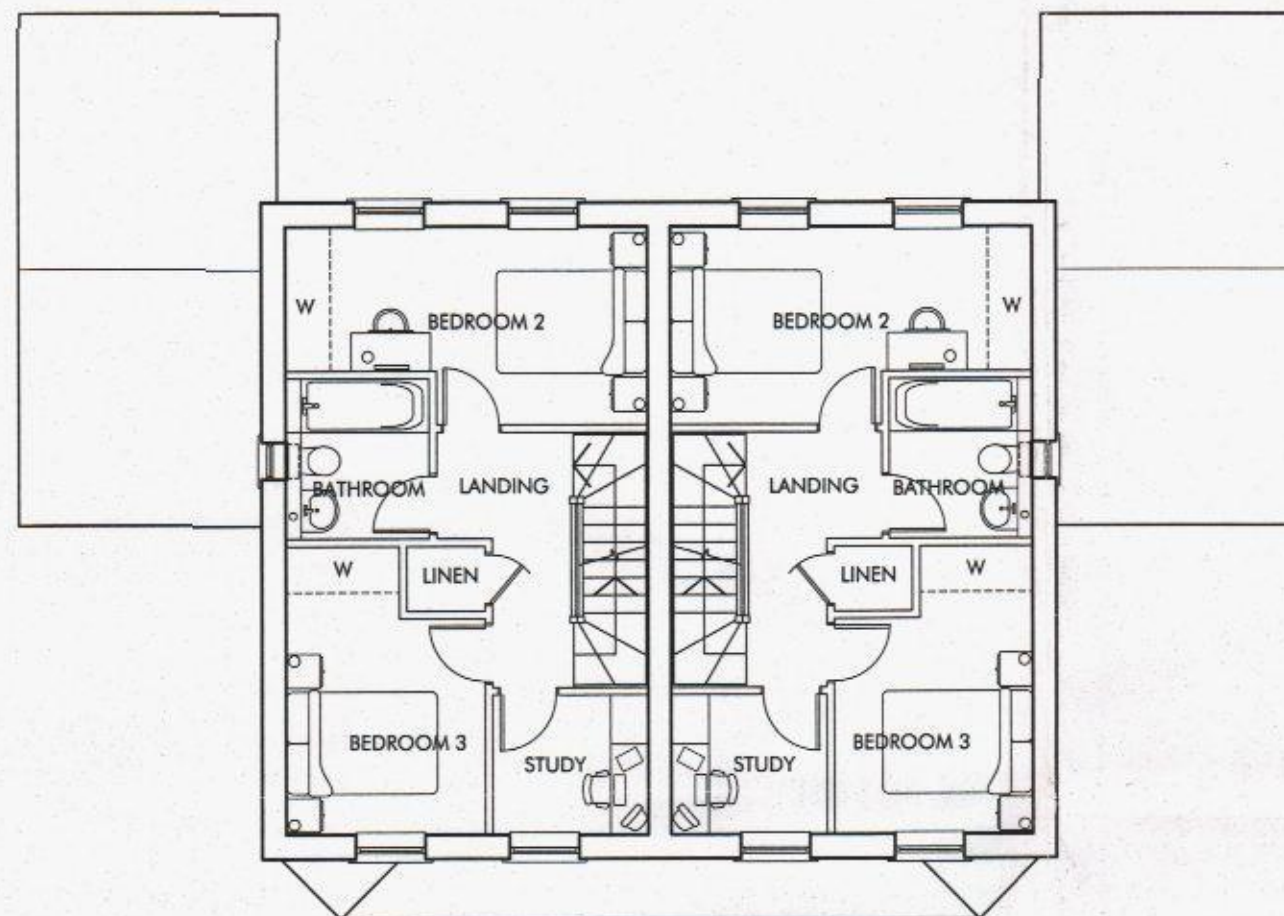

FIRST FLOOR

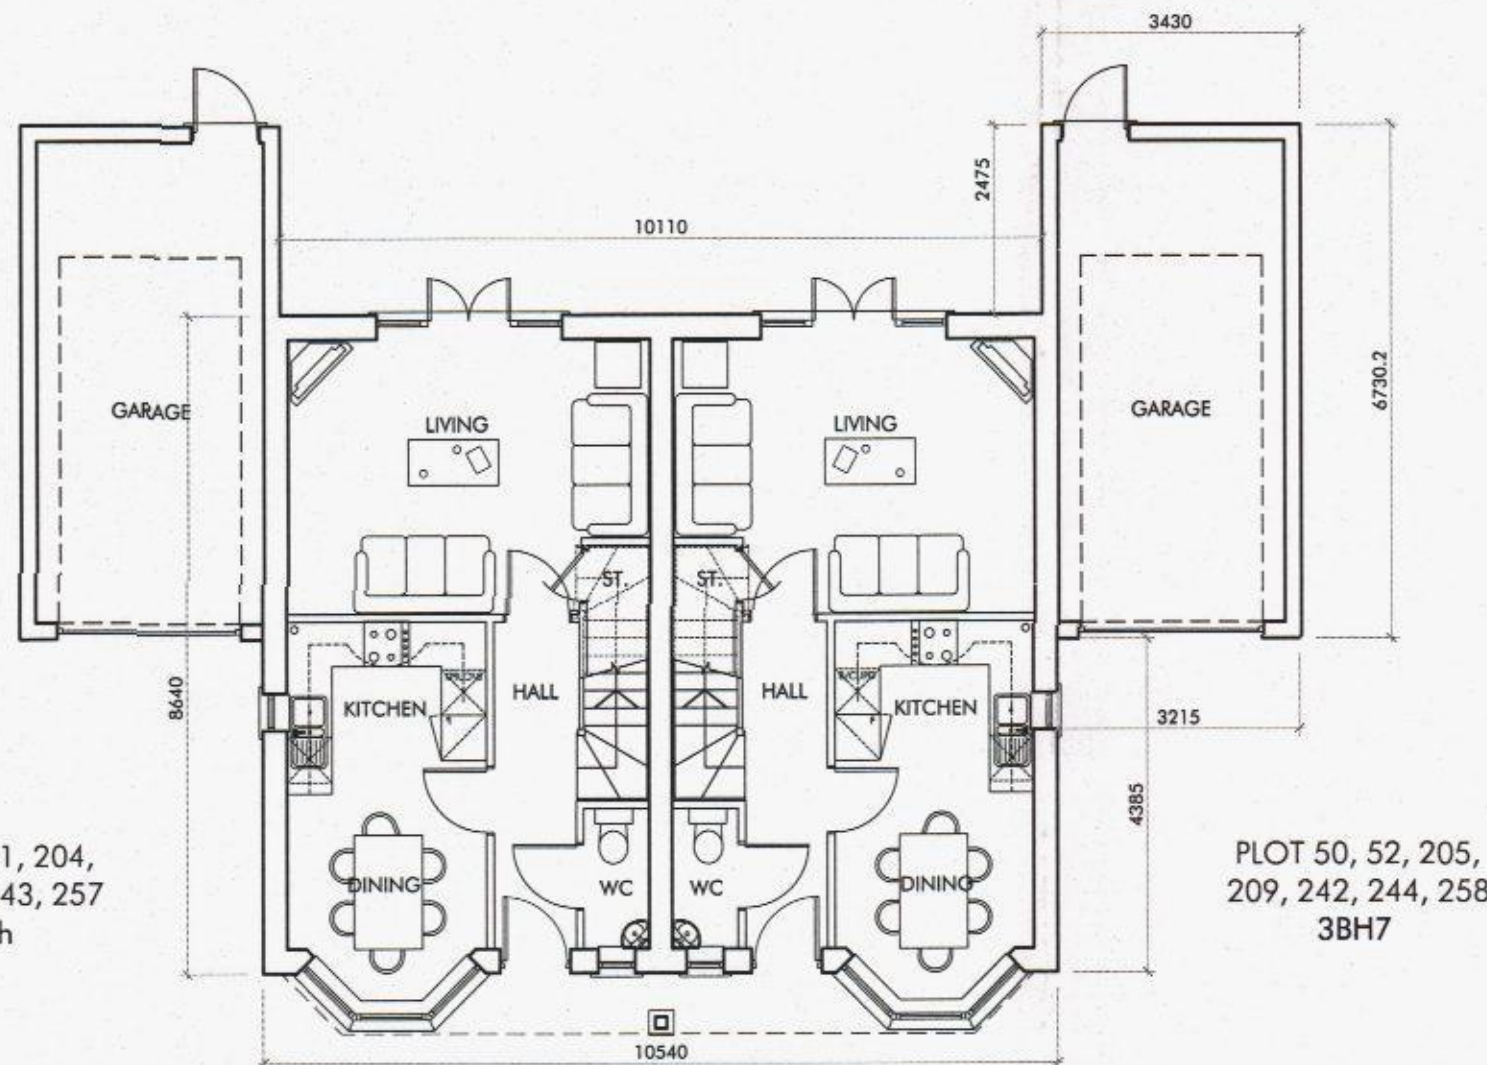

GROUND FLOOR



FRONT ELEVATION - A



SIDE ELEVATION - B



REAR ELEVATION - C




SIDE ELEVATION - D



SIDE ELEVATION - E



SIDE ELEVATION - F

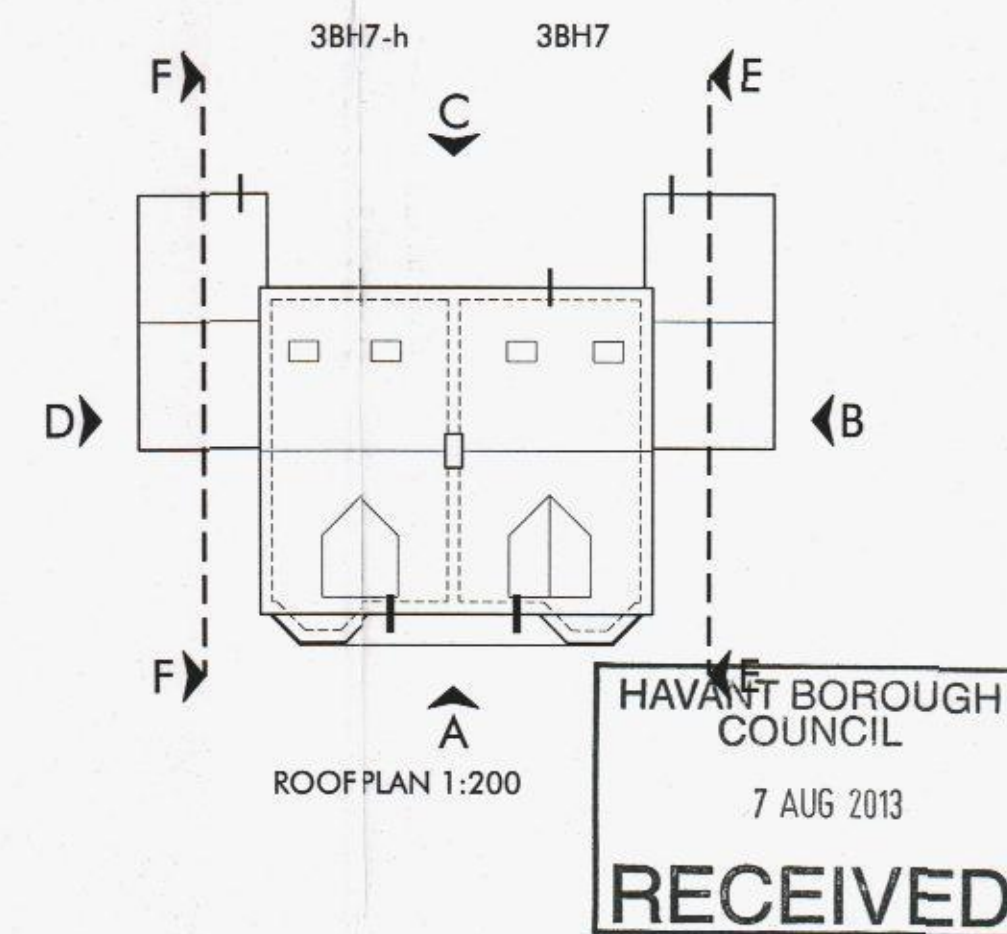

0m 1m 2m 3m 4m 5m
Scale 1:100