


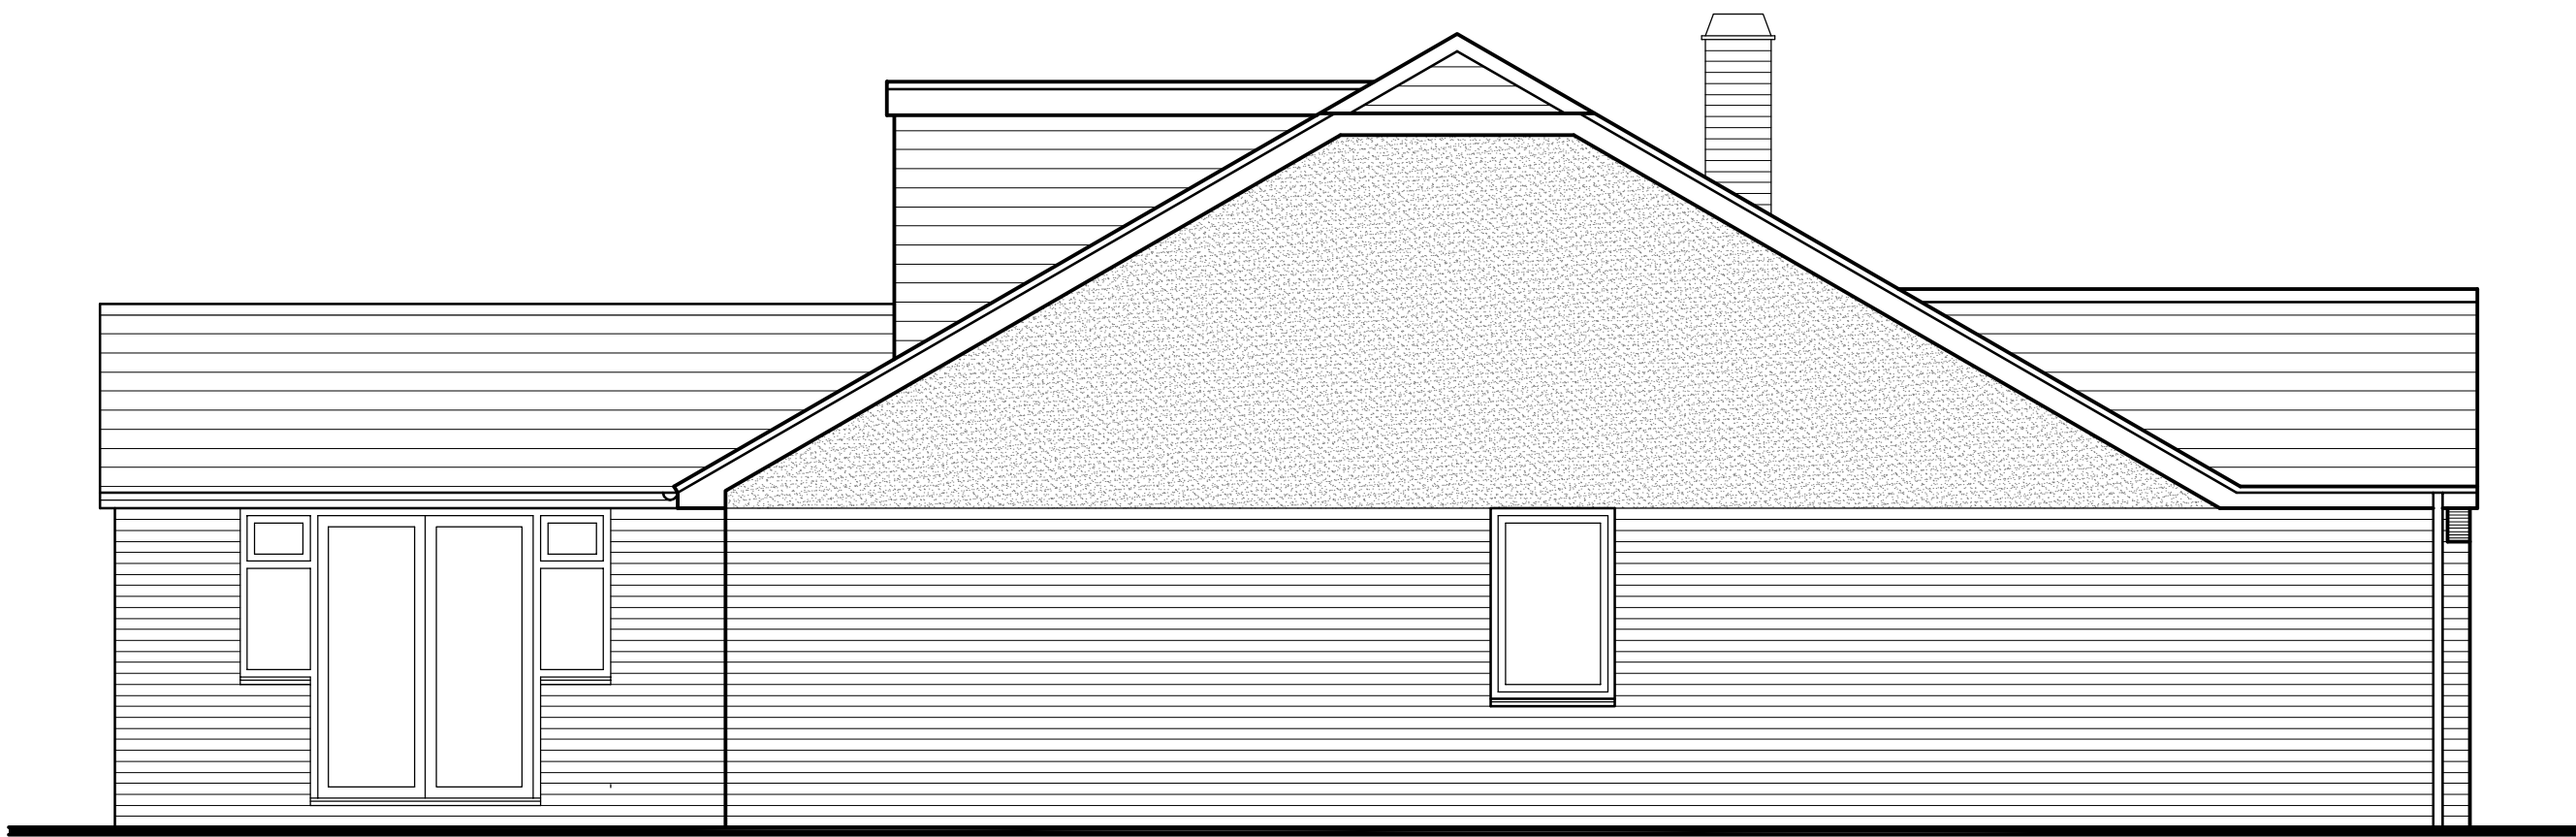


Existing Side Elevation




Existing Front Elevation




Existing Rear Elevation

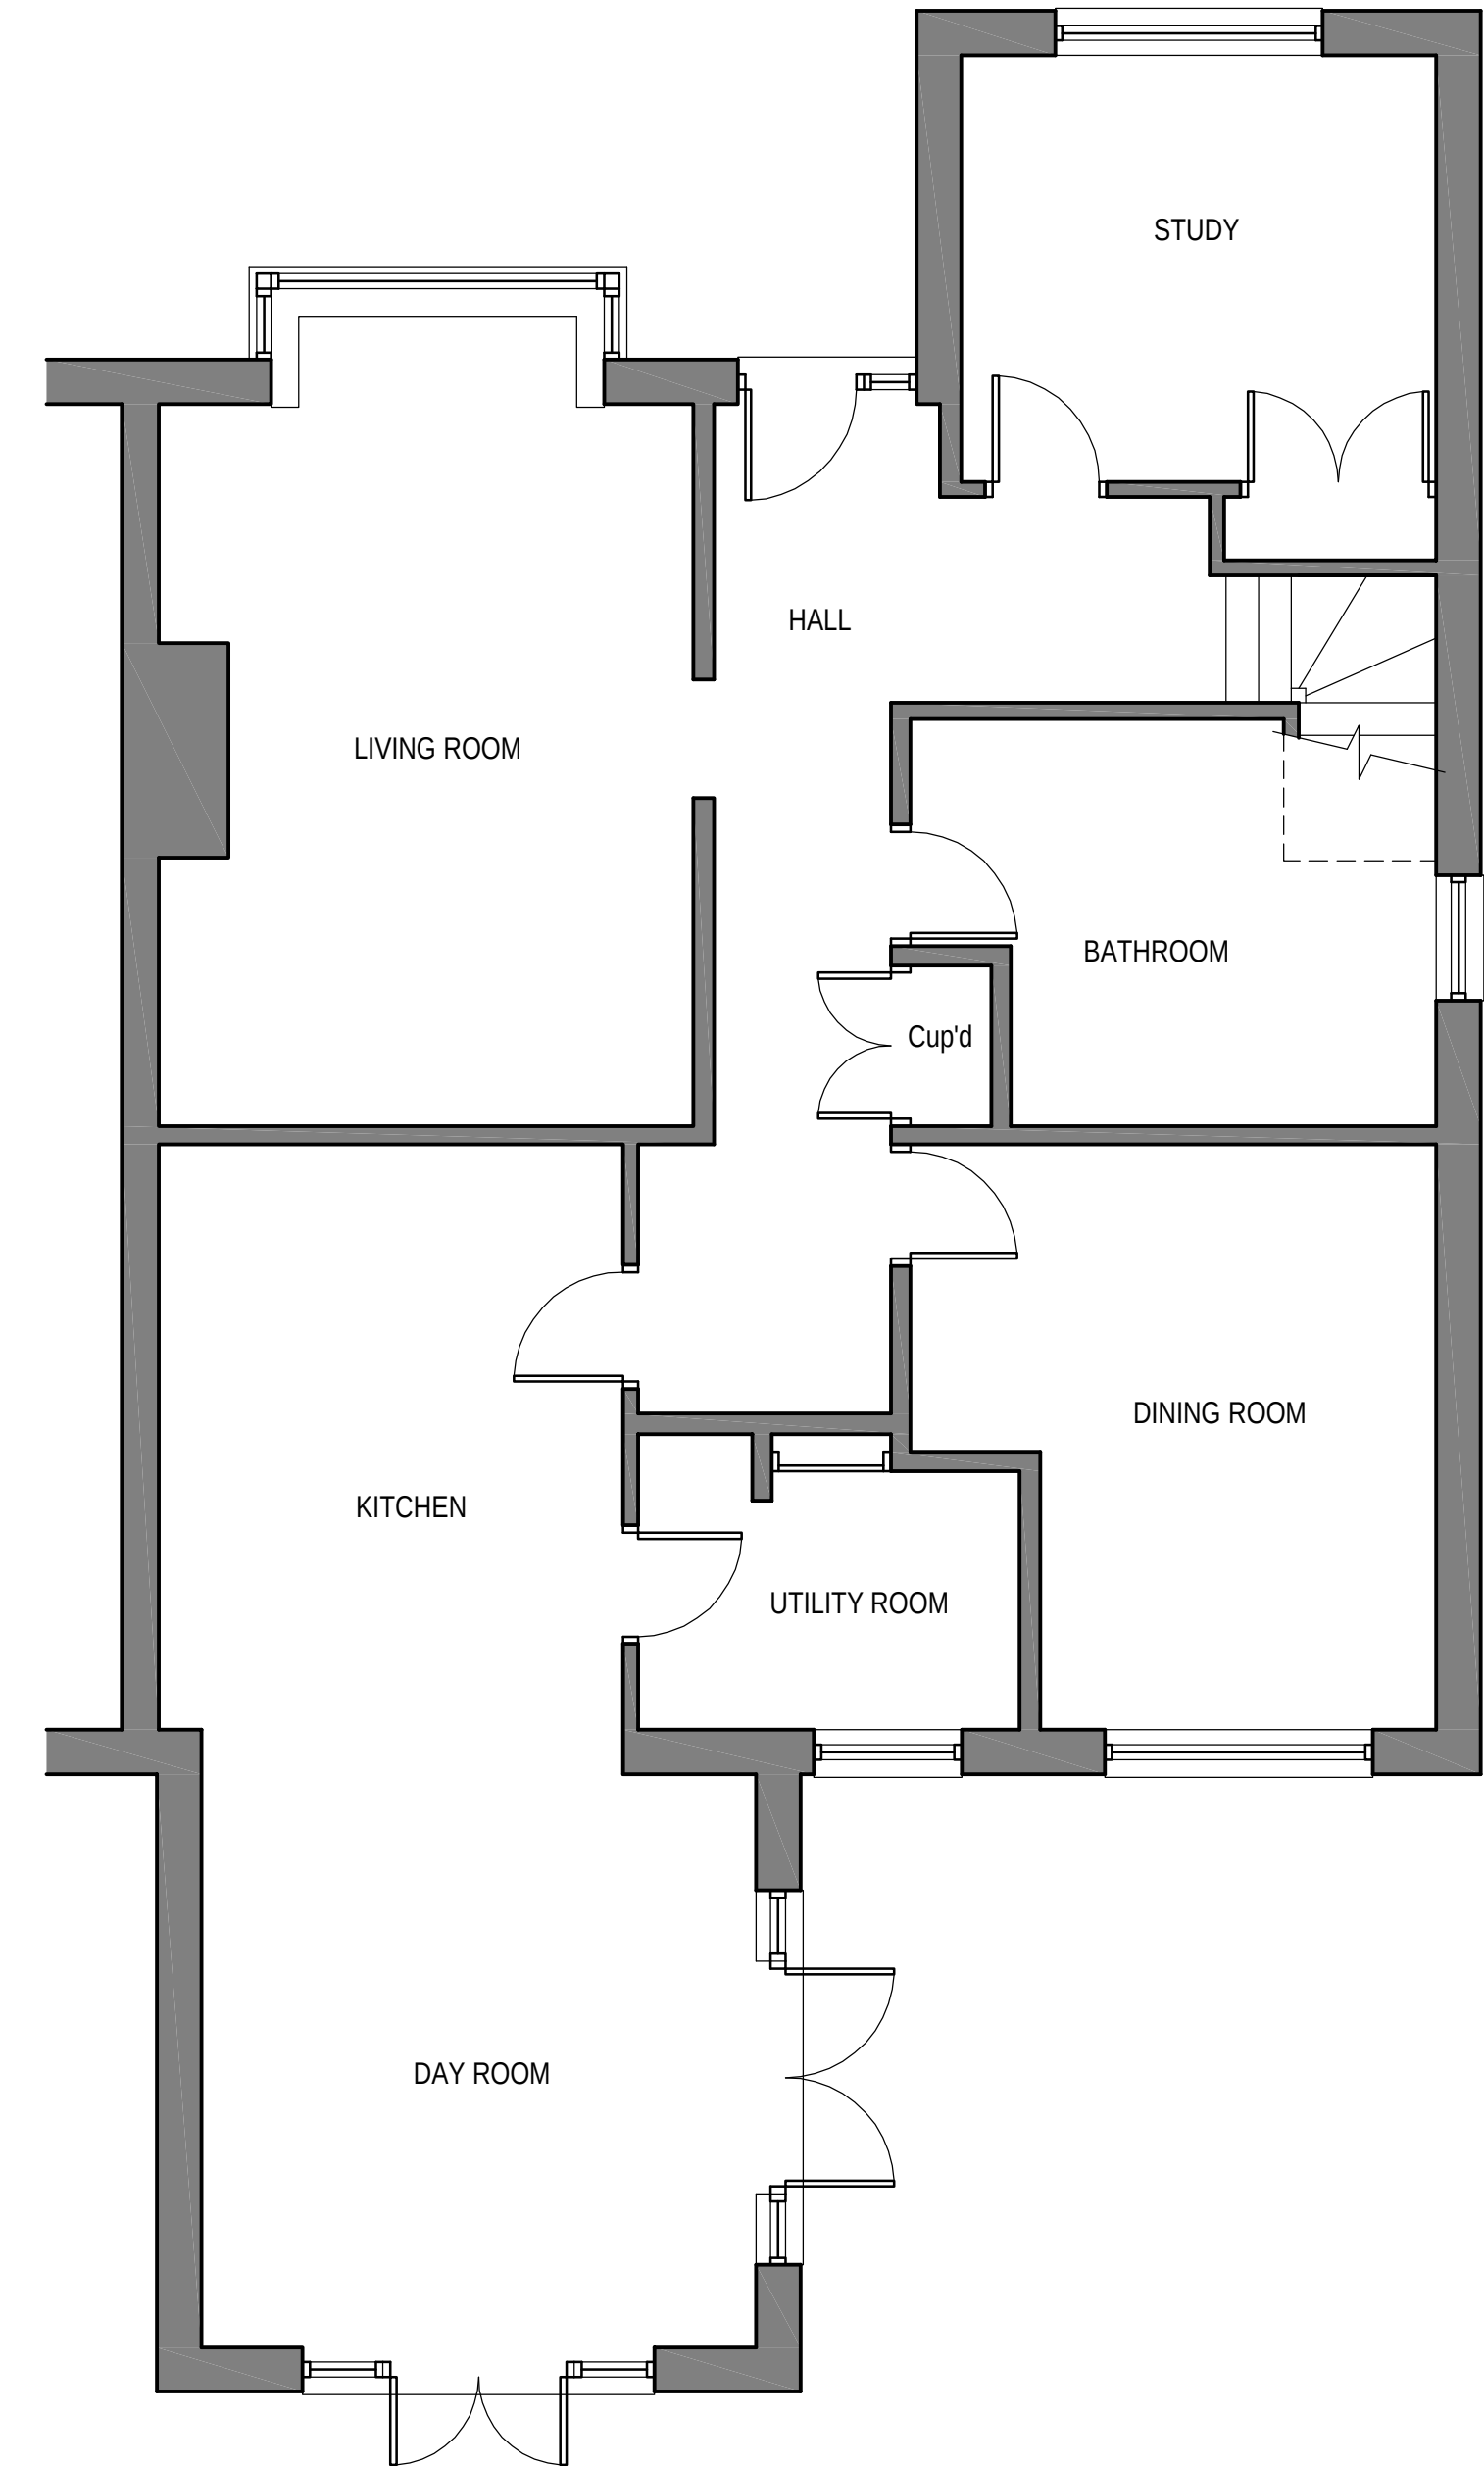

Existing Ground Floor Plan

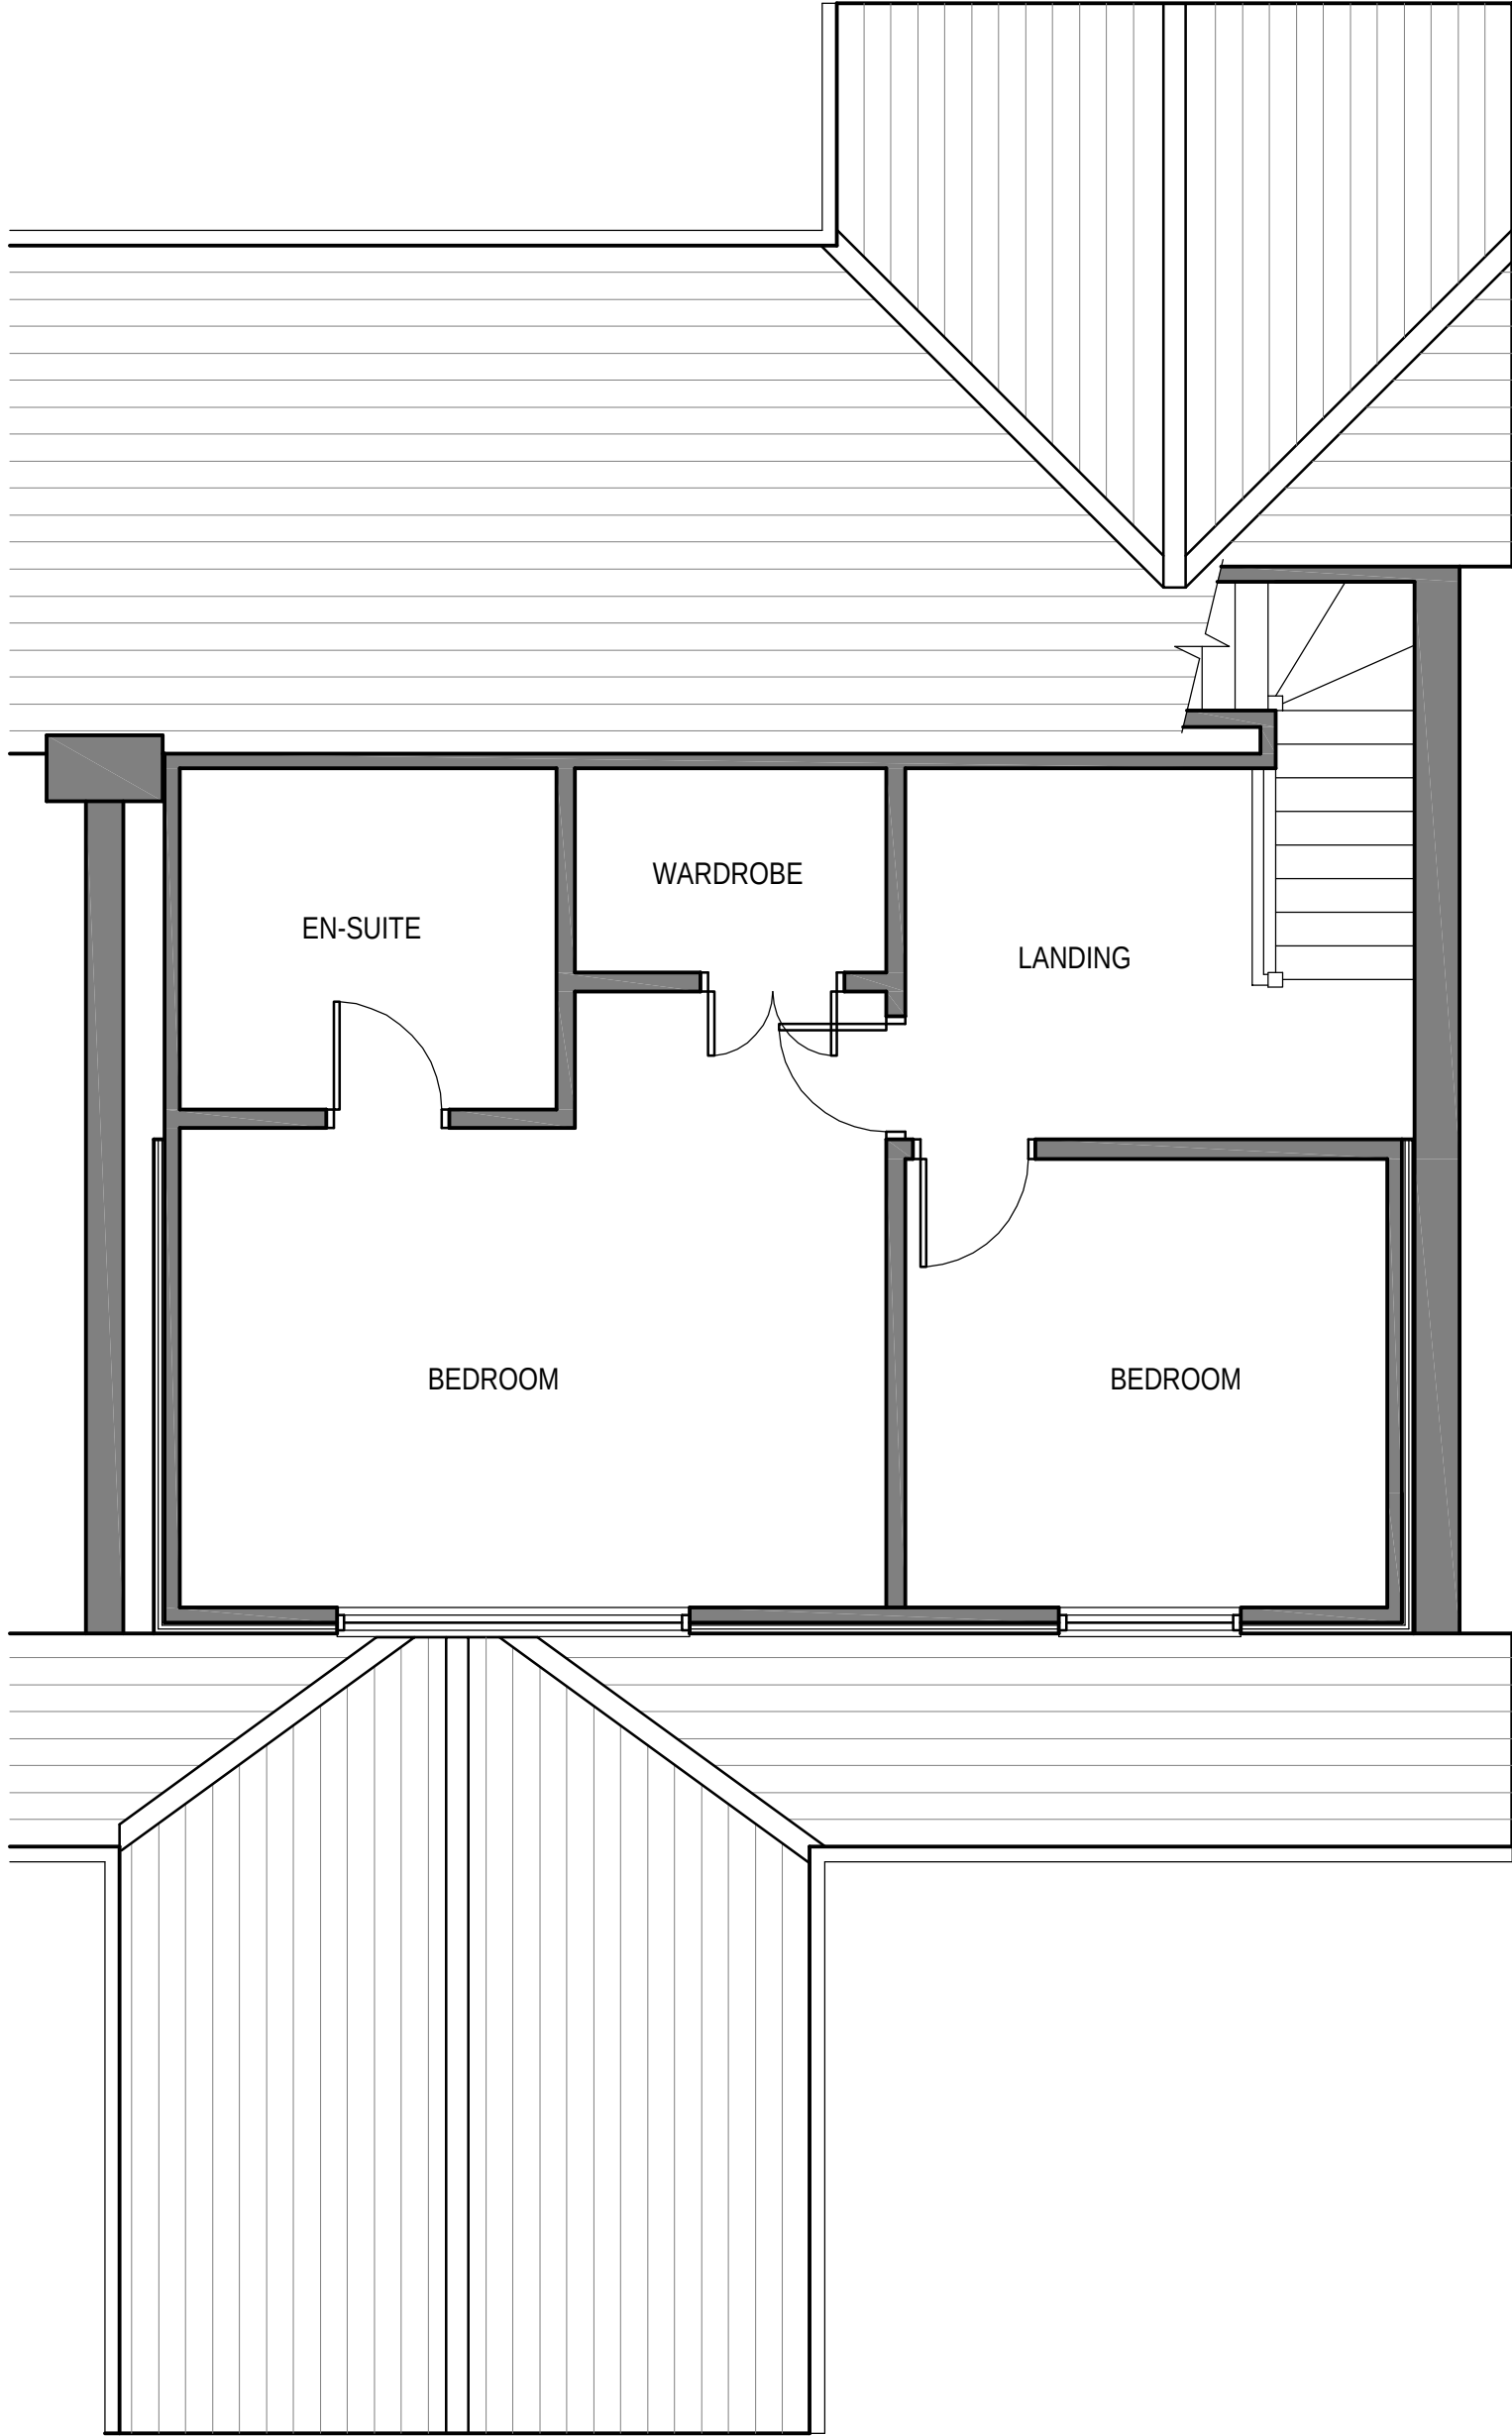

Existing First Floor Plan

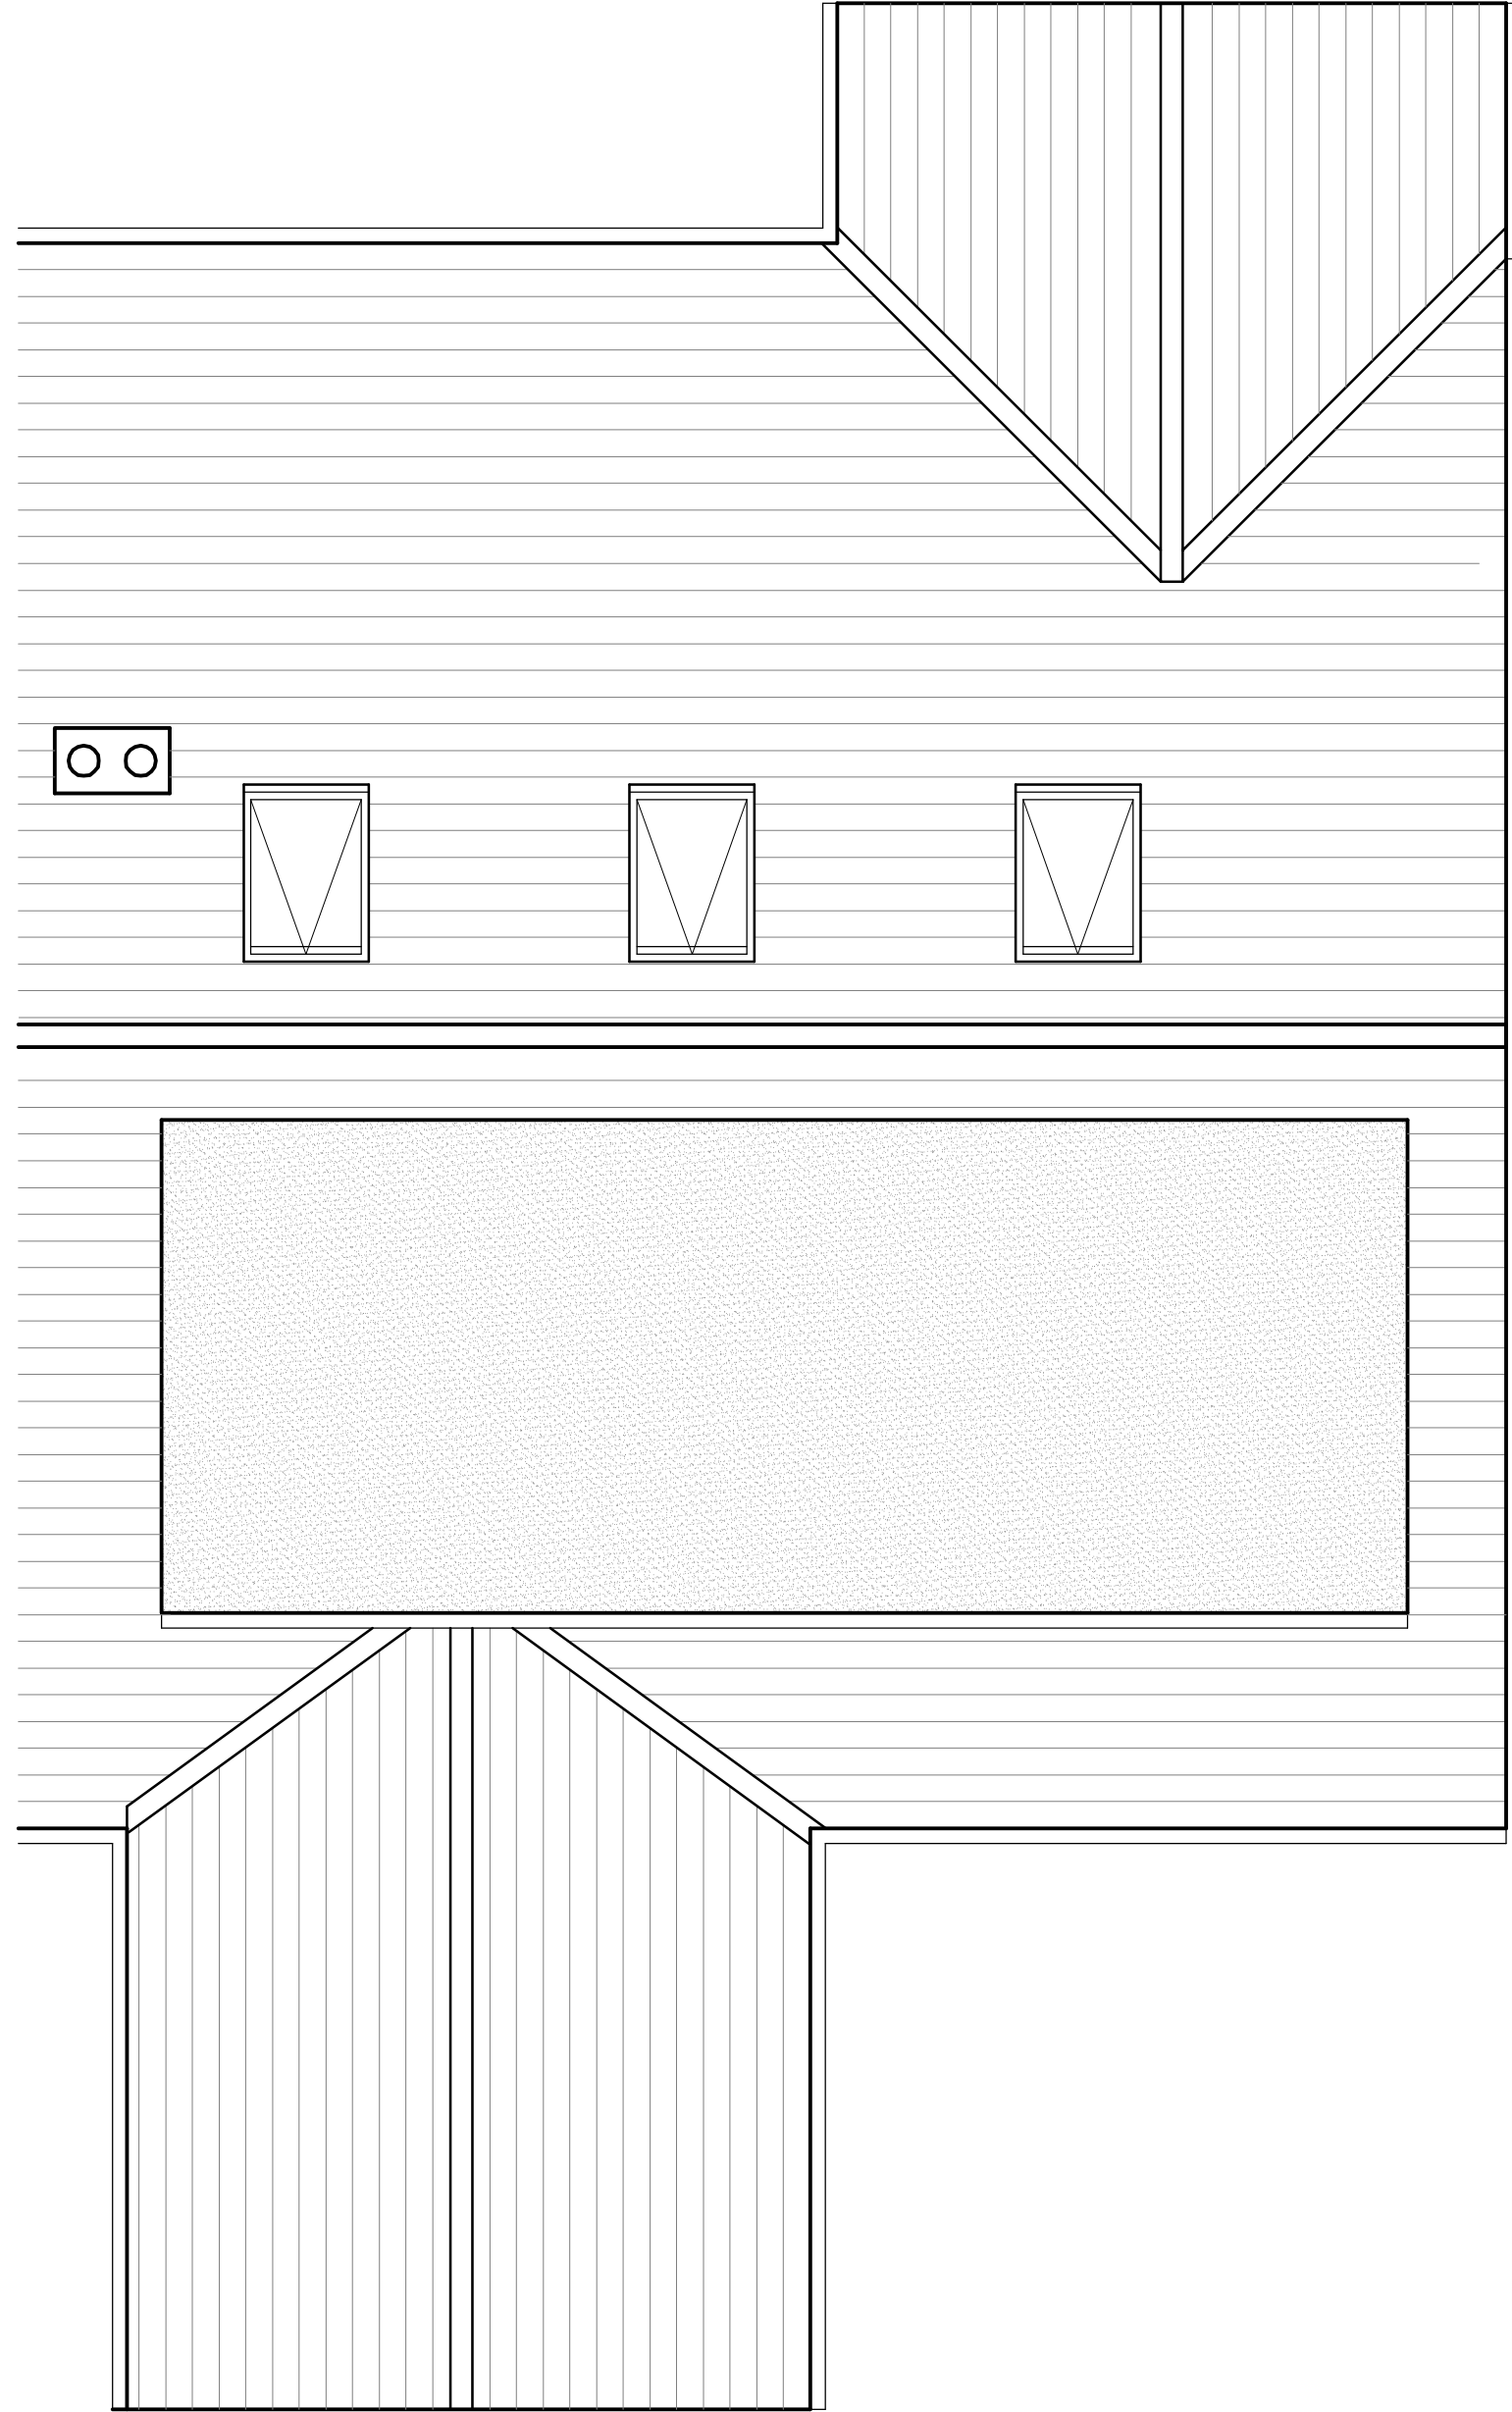

Existing Roof Plan

A

G

Anderson Gould Design Ltd.
Southmoor Workplace, Southmoor Lane, Havant, Hampshire, PO9 1JW, Tel 07977456826
Email: info@agdesignltd.co.uk Web: www.agdesignltd.co.uk

Architectural Design & Drafting Service

Client:
Mr & Mrs R Aked

Project title:
Proposed Additional Front Dormer
& New Conservatory
49 Hazleton Way
Waterlooville
Hampshire PO8 9BS

Drawing Title,
Existing Ground Plans
& Elevations

Date
June 13

Drawing Status
Planning

Drawn
RG

Checked

JOB No.
AG-13-06-001

SCALE
1:50

REV

Copyright
This drawing is the copyright of Anderson Gould Design LTD. and may not
be copied, altered or reproduced in any way or passed to a third party
without written authority. Do not scale ©