





West Elevation

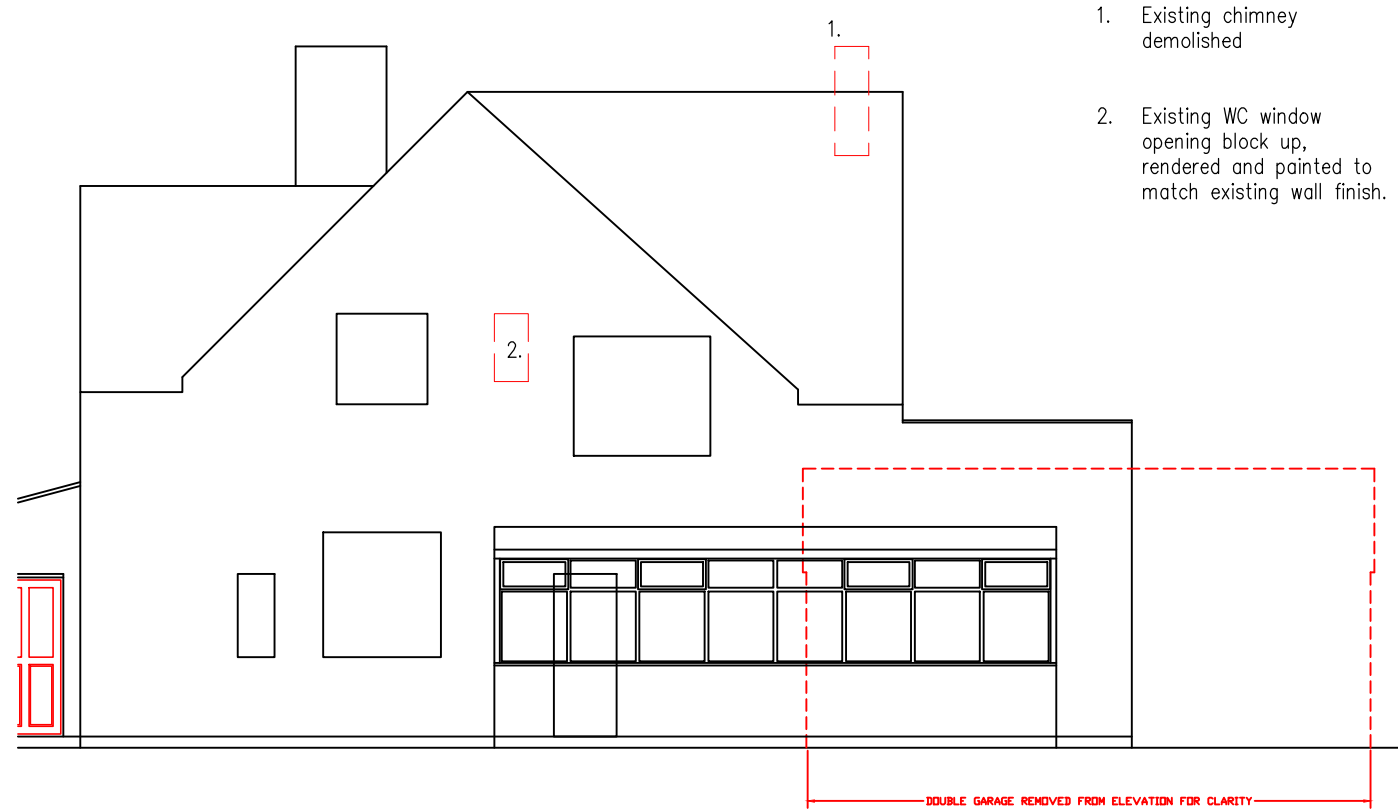

South Elevation

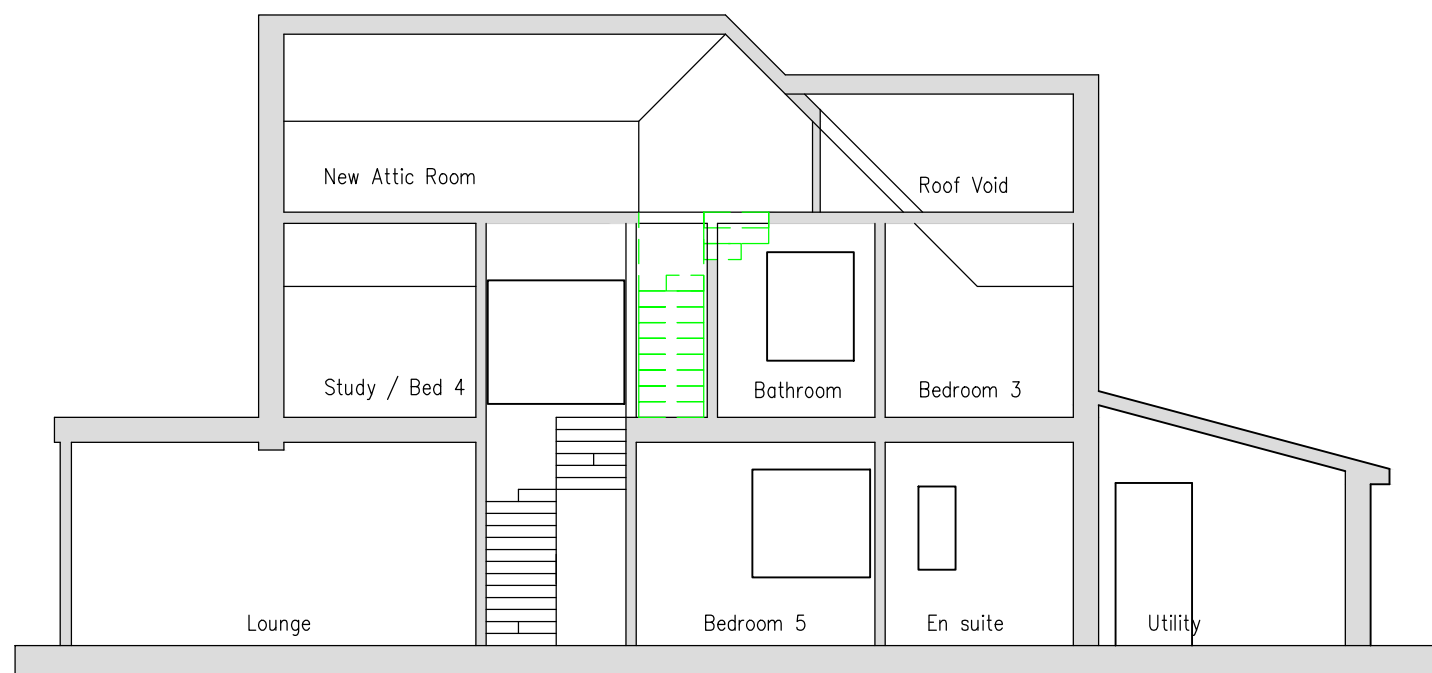

New Section (Scale 1:100)

1. Existing chimney demolished
2. Existing WC window opening block up, rendered and painted to match existing wall finish.

New rooflight above new stairwell – Velux or similar to match existing to North And South Elevations

Existing chimney demolished to allow new gable window / french doors to be installed. White UPVC to match existing. Doors to open inwards and proprietary 'Juliet balcony' guard installed

2 New rooflight – Velux or similar to match existing to North And South Elevations

Client: Mr & Mrs J. Thatcher									
Project: Proposed New Attic Room at 15 Culver Drive, Hayling Island	Revision	Description	Scale	Job Number	Date	Drawn	Checked	Drawing Number	Revision
Drawing Title: Elevations & Section	Date	Drawn	Checked	10/01/14	P.D.C.	1000	PL02	03	
	Size	A3	CAD	Address: ch2/01.DWG	Sheet				