

Materials Schedule


Roof	- terracotta concrete interlocking tiles matching half round ridge and hip tiles
Walls	- orange/red facing bricks generally red features
Fascia	- white Upvc
Gutters	- black Upvc
Windows	- white Upvc
Front Door	- hardwood



front elevation




side elevation

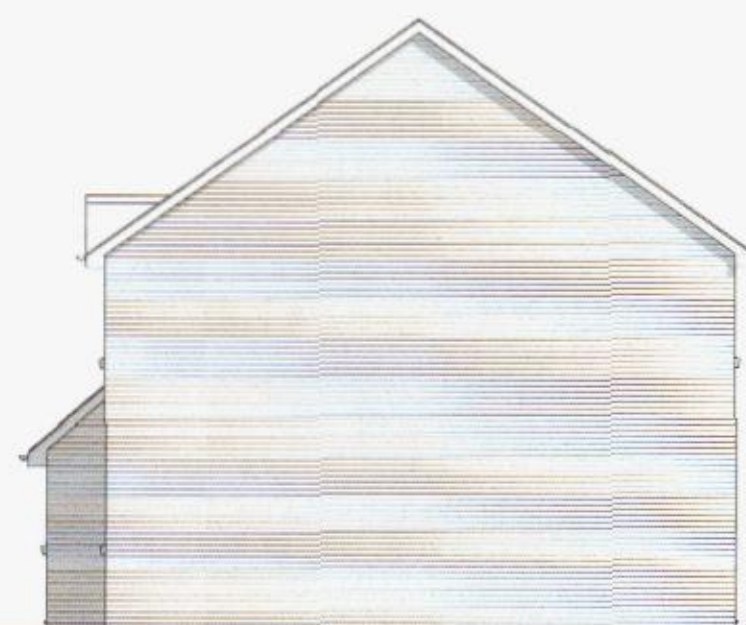

side elevation



rear elevation

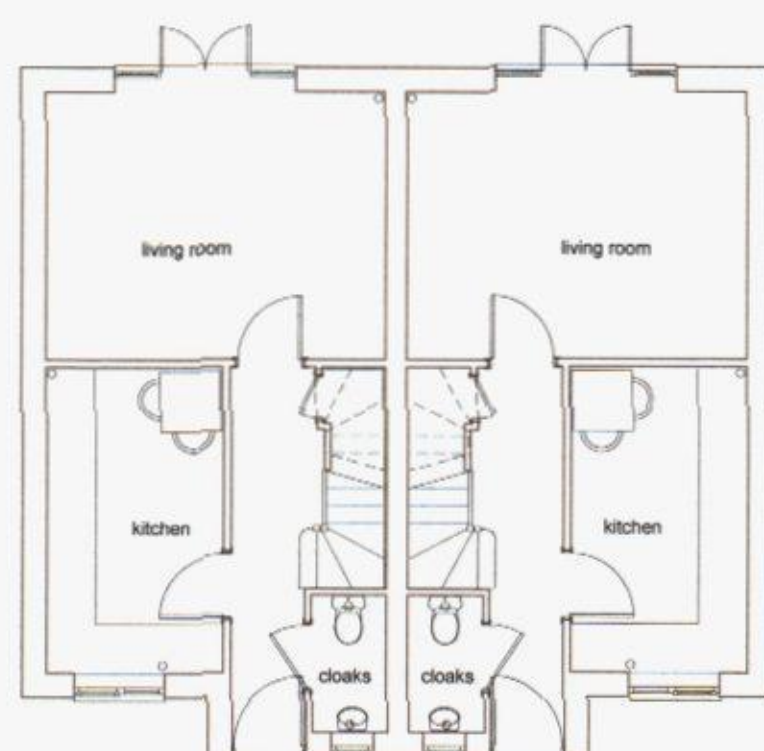

plots 81, 82 & 83, 84 2b
house 763 ft²
ground floor



first floor

rev b 10.09.13 Plots 7 & 8 removed
rev a 09.05.13 material schedule added



Victoria House 14 St Johns Road Hedge End Southampton Hampshire SO30 4AB
tel 01489 773577 • Fax 01489 757111 • E mail sales@crayfernhomes.co.uk

All dimensions are to be checked on site prior to commencement of work.
This drawing is the copyright of Crayfern Homes Limited
and may not be copied, altered or reproduced in any way without their written authority.



PLOTS 81 & 82, 83 & 84

DEVELOPMENT AT
SCRATCHFACE LANE
BEDHAMPTON
HAMPSHIRE

FOR
CRAYFERN HOMES LIMITED



scale bar 1:100 @ A2

SCALE: 1:100 @ A2 DATE: OCT 2012 DRAWING NO 02.12_203b