



31 Princes Drive | Waterlooville | PO7 7QN


by RBA Architects for Peter Tidd

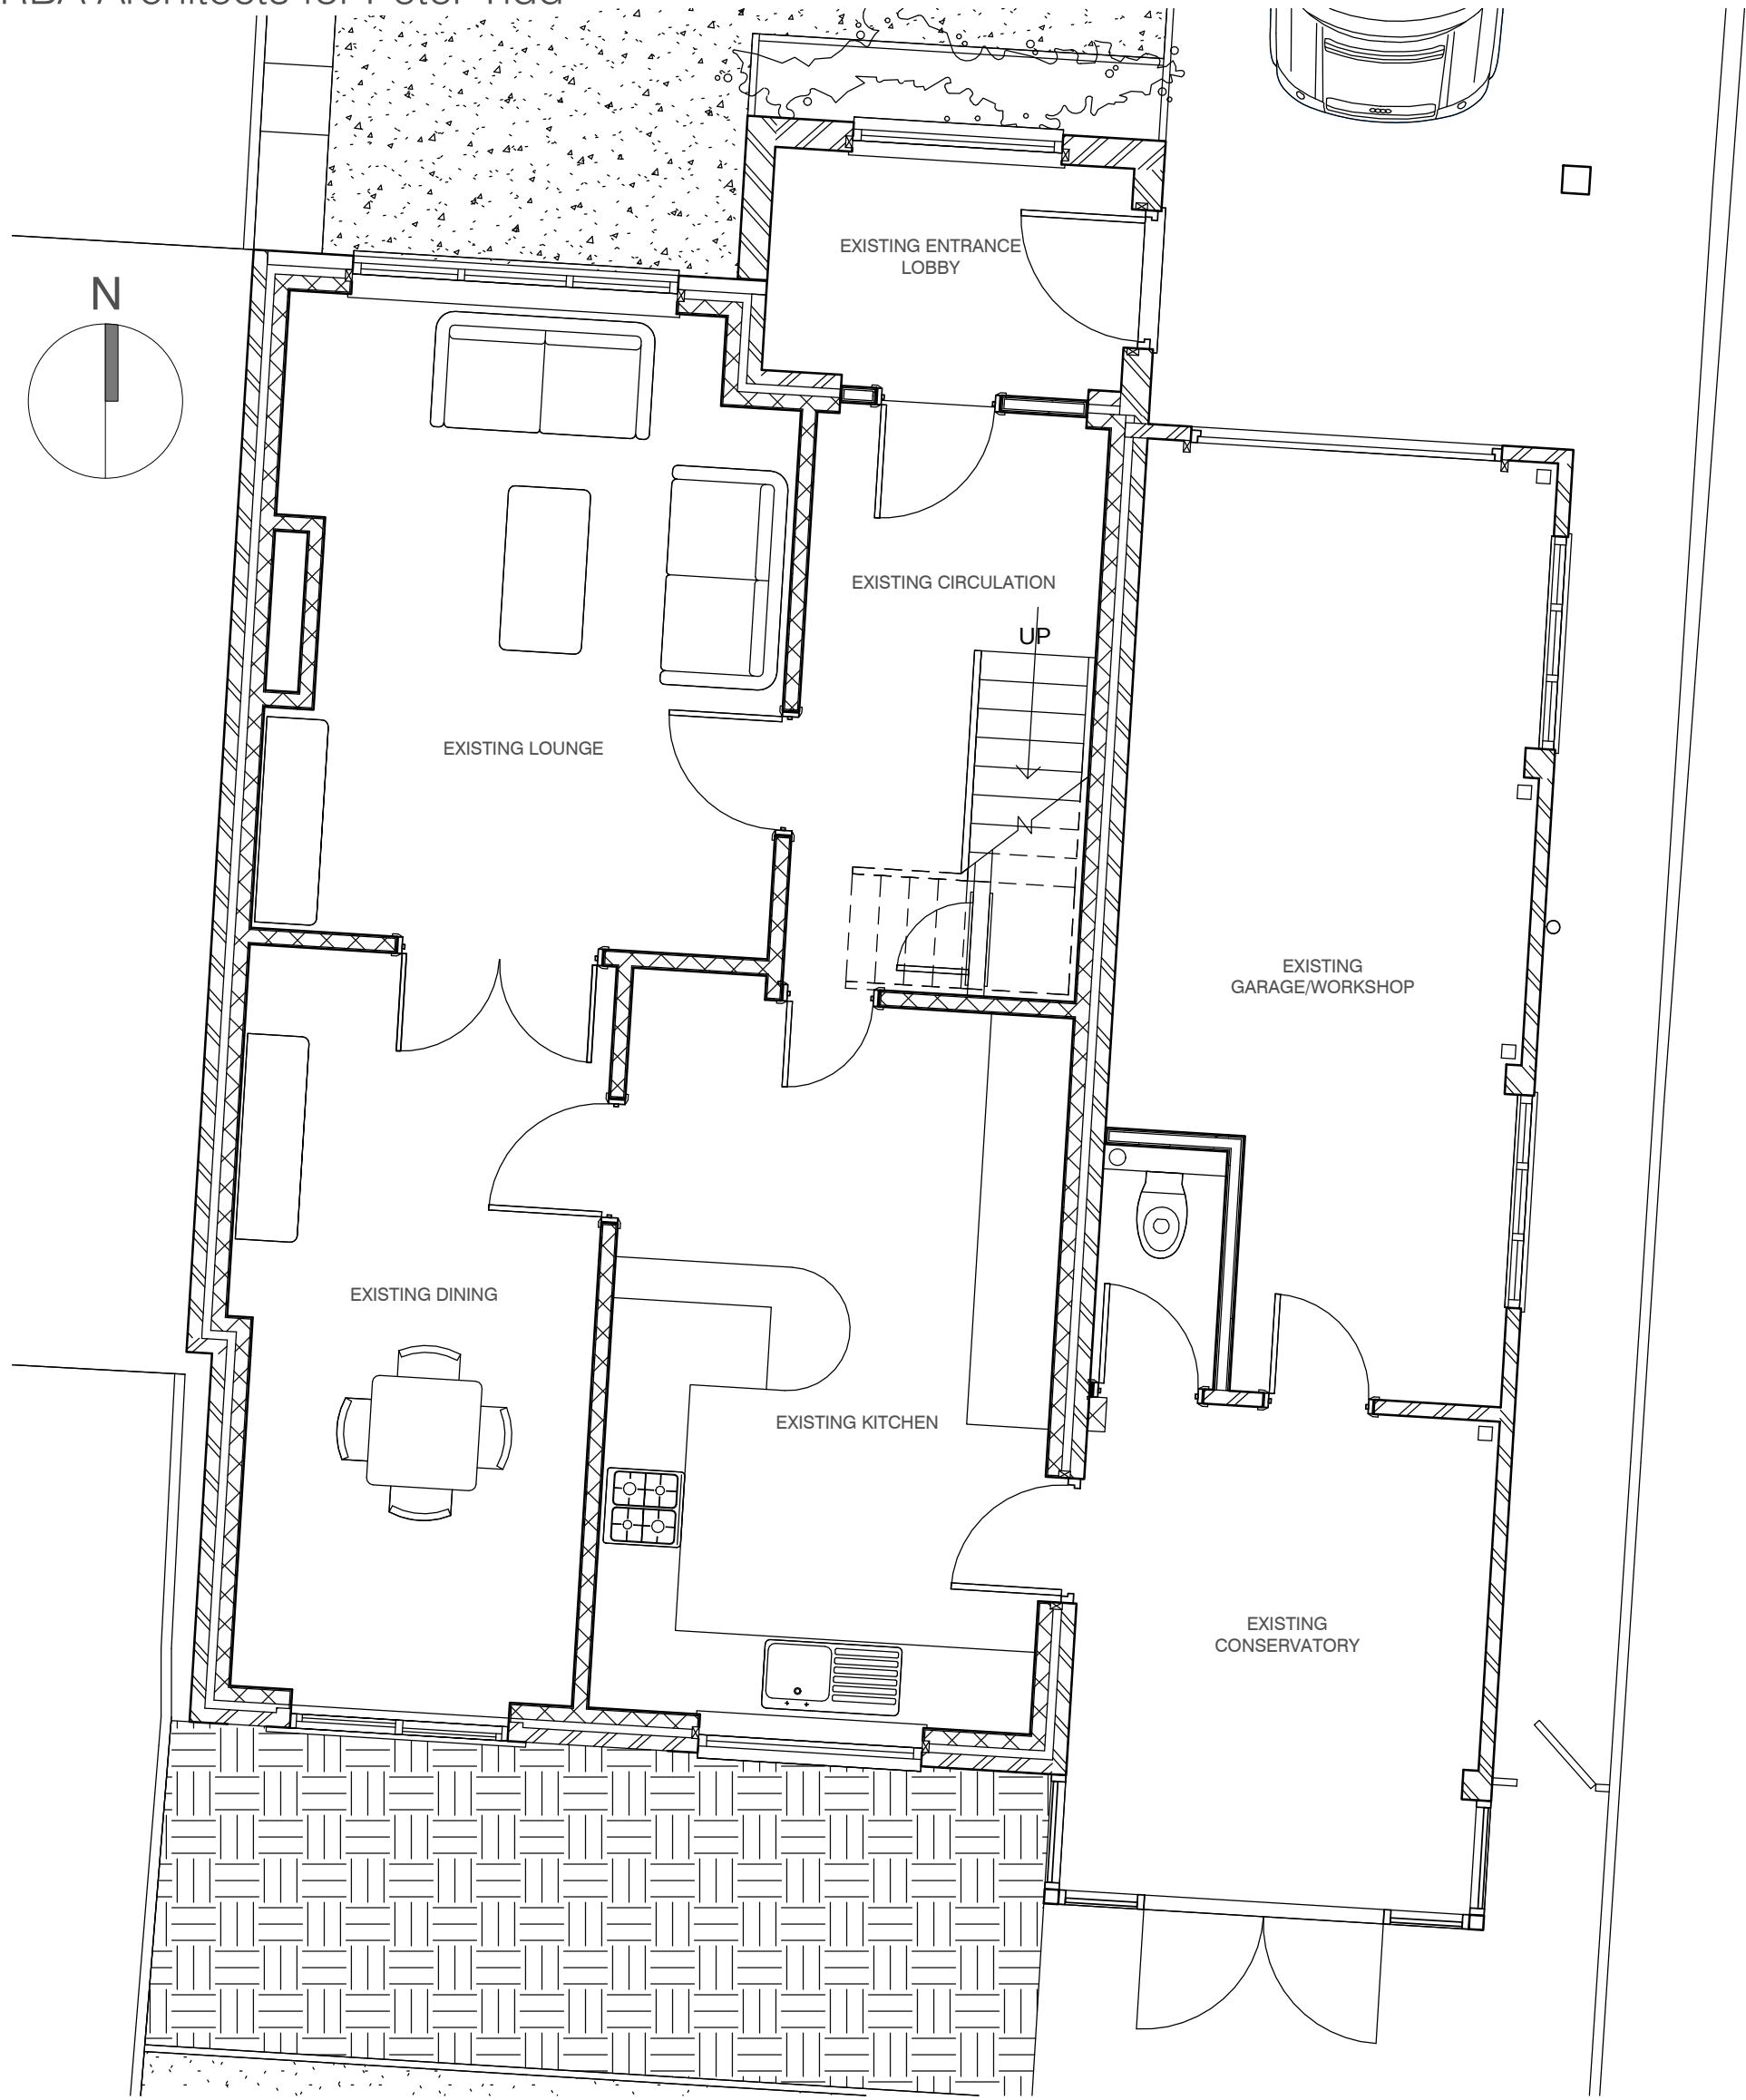

1. Level 00 Proposed
scale 1 : 50

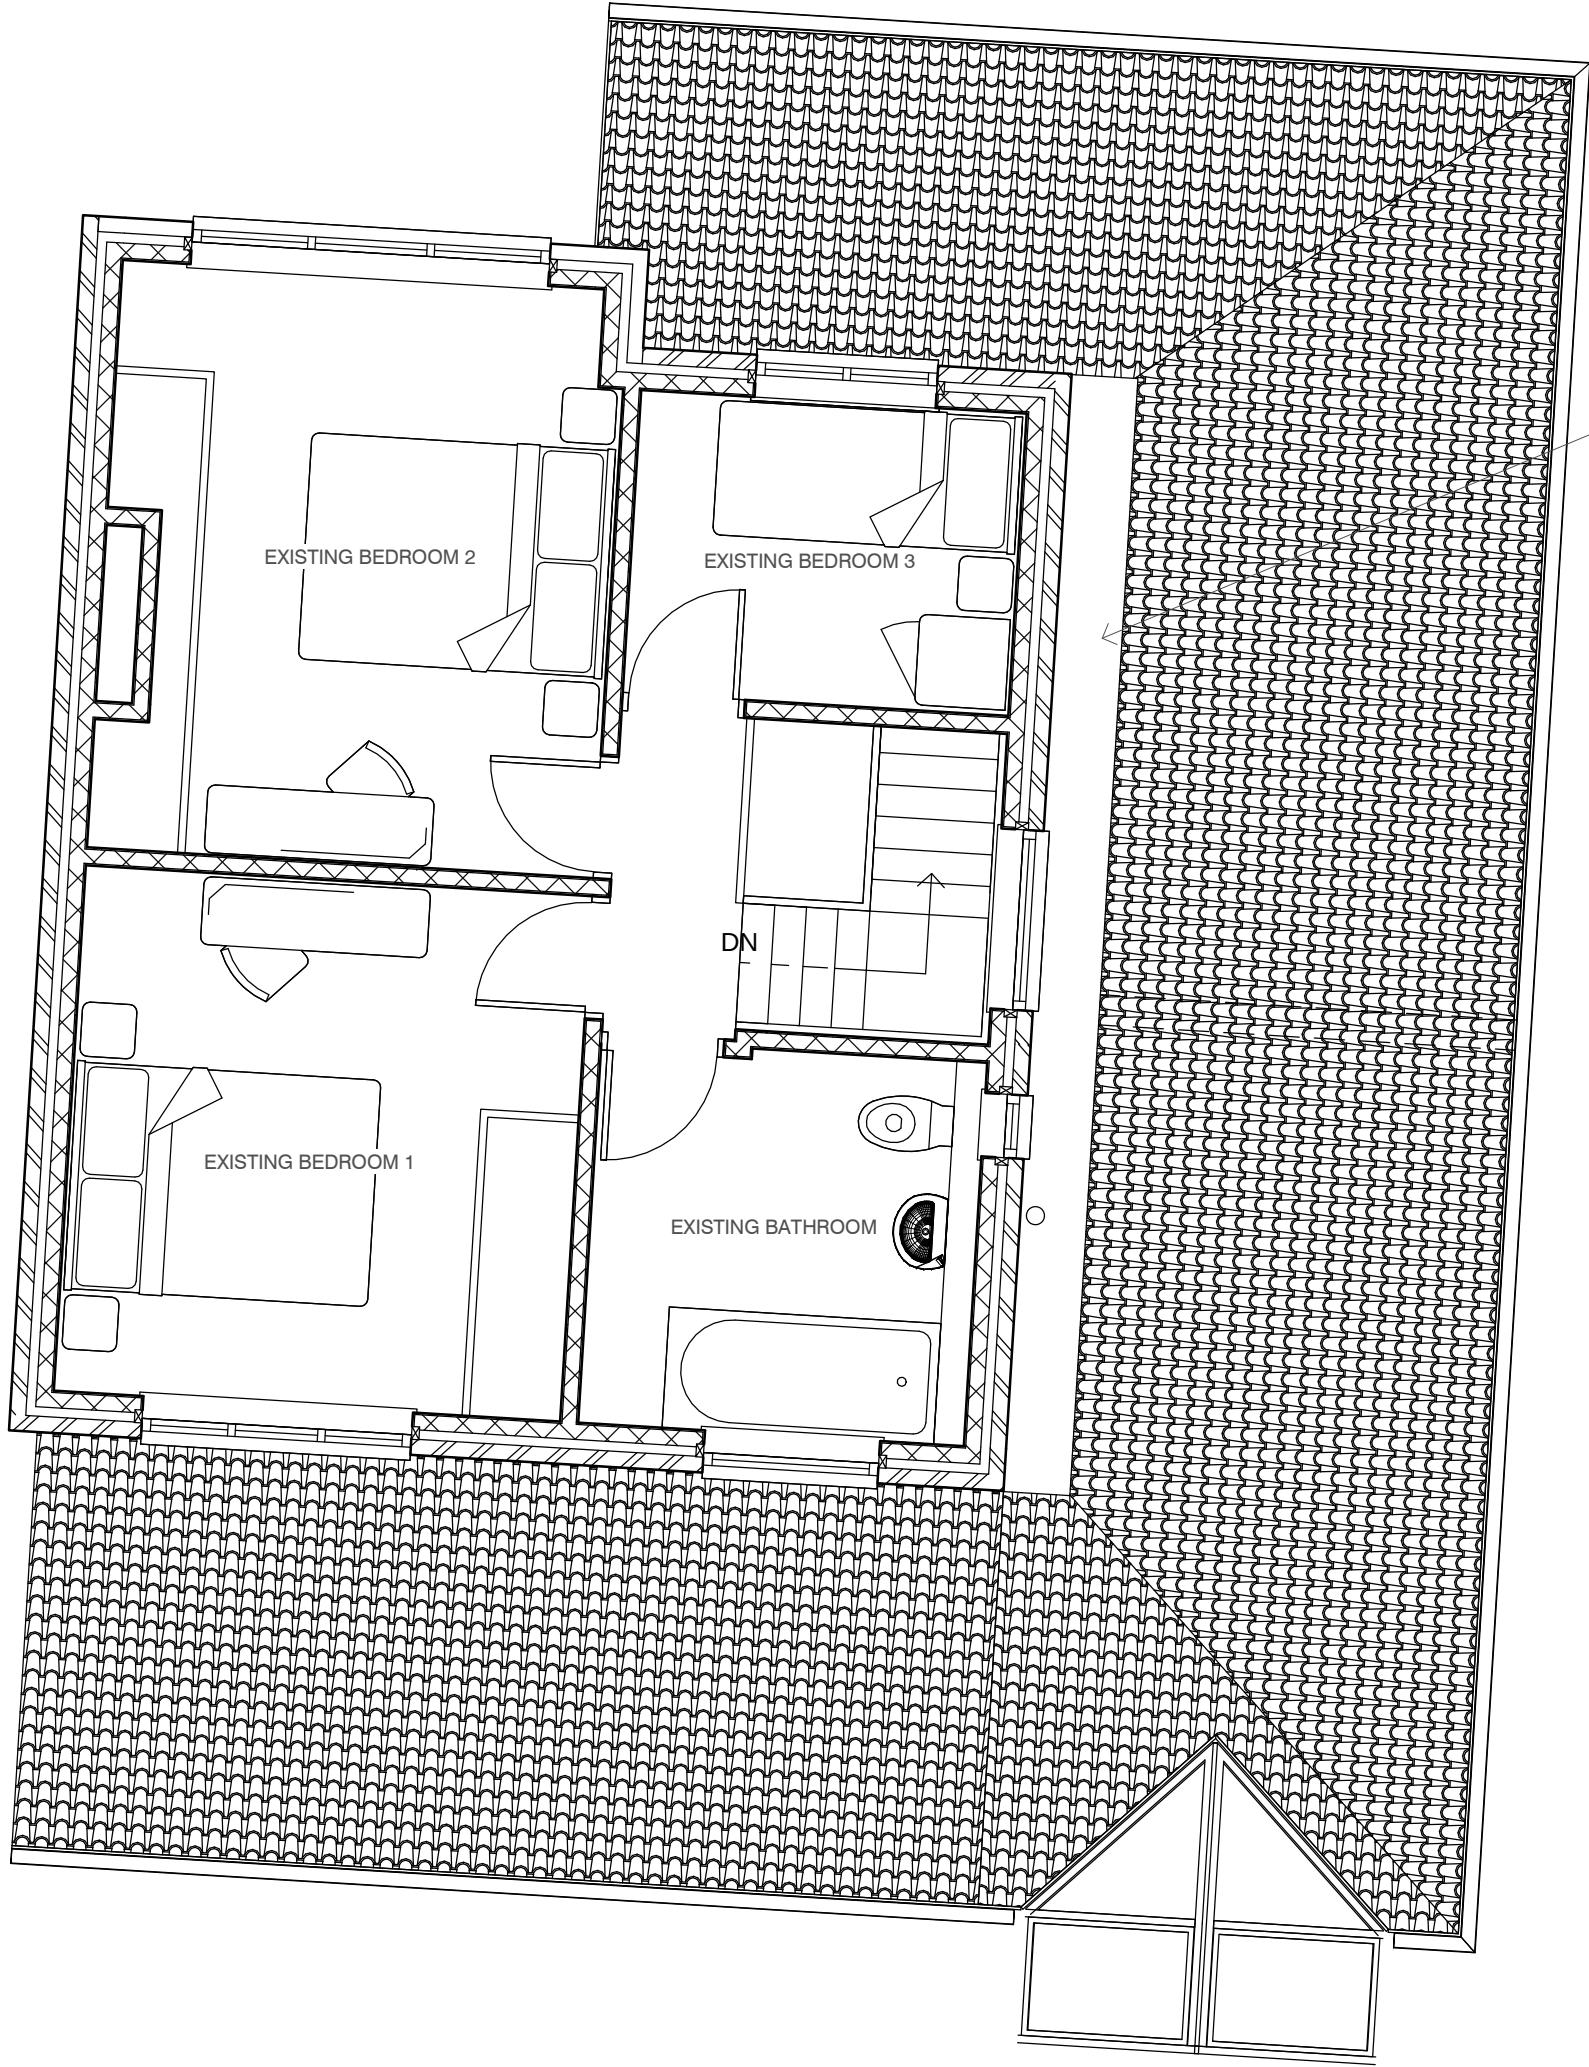

2. Level 01 Proposed
scale 1 : 50

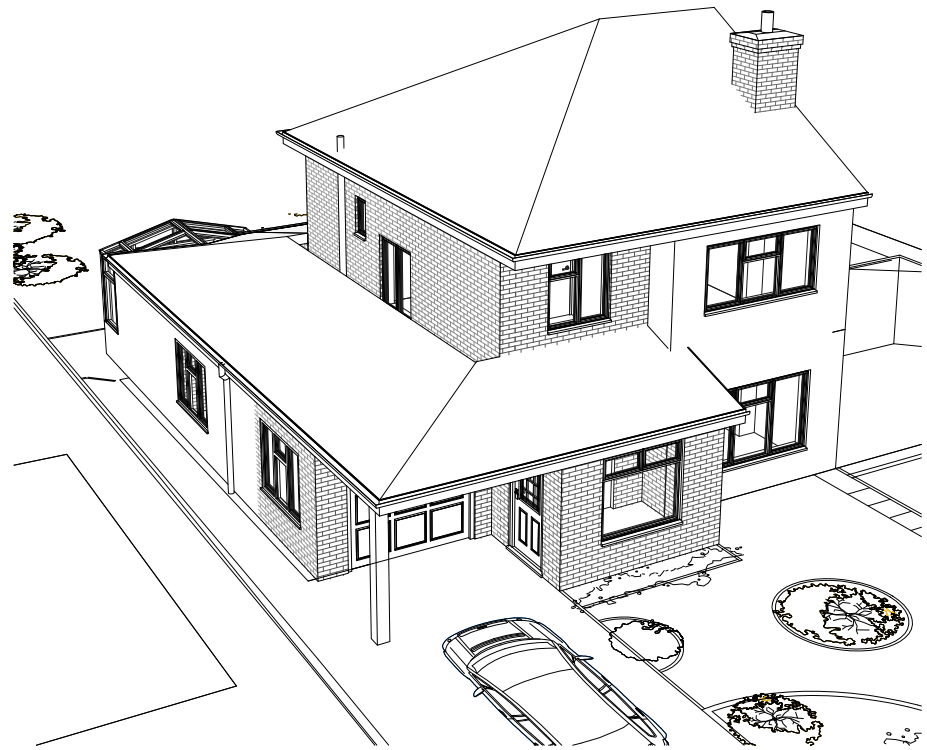

6. Bird Eye View
scale



5. Proposed South Elevation
scale 1 : 50



3. Proposed North Elevation
scale 1 : 50



4. Proposed East Elevation
scale 1 : 50

notes

Permission is granted to scale from this drawing for the purposes of Local Authority Planning Approval only. Please verify that the information is correctly printed to scale by checking the control bar below.

0mm 20 40 60 80 100

In all other circumstances DO NOT scale from this drawing, please contact this office for any additional information required. Contractors, Sub Contractors and Suppliers are to check all relevant dimensions and levels of site and building before commencing any shop drawings or building work.

RIBA

Chartered Practice

Ordnance Survey information is reproduced under Crown Copyright 2007 ©. All rights Reserved. Licence number 100020449.

This drawing is the copyright of RBA Ltd ©

This drawing must be read in conjunction with related RBA drawings as scheduled in the Drawing Register. This drawing must also be read in conjunction with the following consultants, specialists & sub - contractors drawings :

drawing number consultant name revision

Rev PL: Issued for Planning 13.06.2013 SC RJB

BOYD 3 THE ADMIRALS
GUNWHARF QUAYS
PORTSMOUTH PO1 3AG
t: 023 9281 9990
e: mail@rba-uk.eu
w: www.rba-uk.eu

project
31 Princes Drive | Waterlooville |
PO7 7QN

drawing
Proposed Floor Plans & External
Elevations

scale 1 : 50 @ A1 JUNE 2013 SC RJB
drawing no 1208 0.16 PL

PLANNING