


Clothes line
Fall to yard gully (YG)
Top of Wall
(T.O.W) 10.18M
Plum, fan-trained
to wall

New timber gate
Fall to yard gully (YG)
Clematis montana, climber
trained to wall
Red/Multi brick wall,
garden-bond with tile
capping. Top of Wall
(T.O.W) 10.18M


NOTES:

1) Soft landscaping is indicative. We intend to appoint a landscape architect to design the courtyard gardens. Landscape works will commence Autumn 2015 and complete Spring 2016 (we want to live in the house and experience the seasons prior to finalising the design).

2) Proposed site levels as shown on this plan (existing levels in brackets). Refer also to site survey 501-0-001. There will be a site-strip of c.200mm of existing rubble and tarmacadum surfaces.

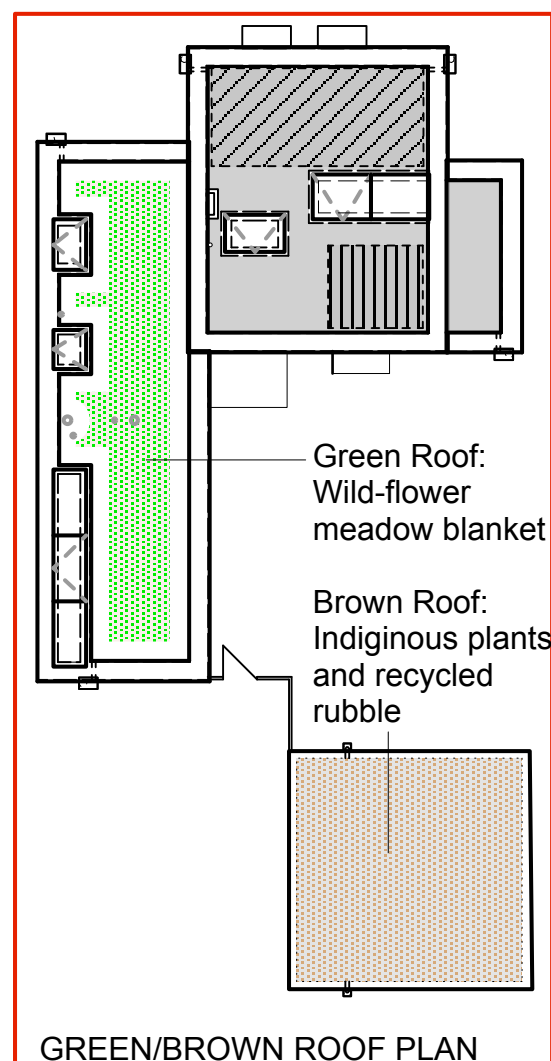

GREEN/BROWN ROOF PLAN

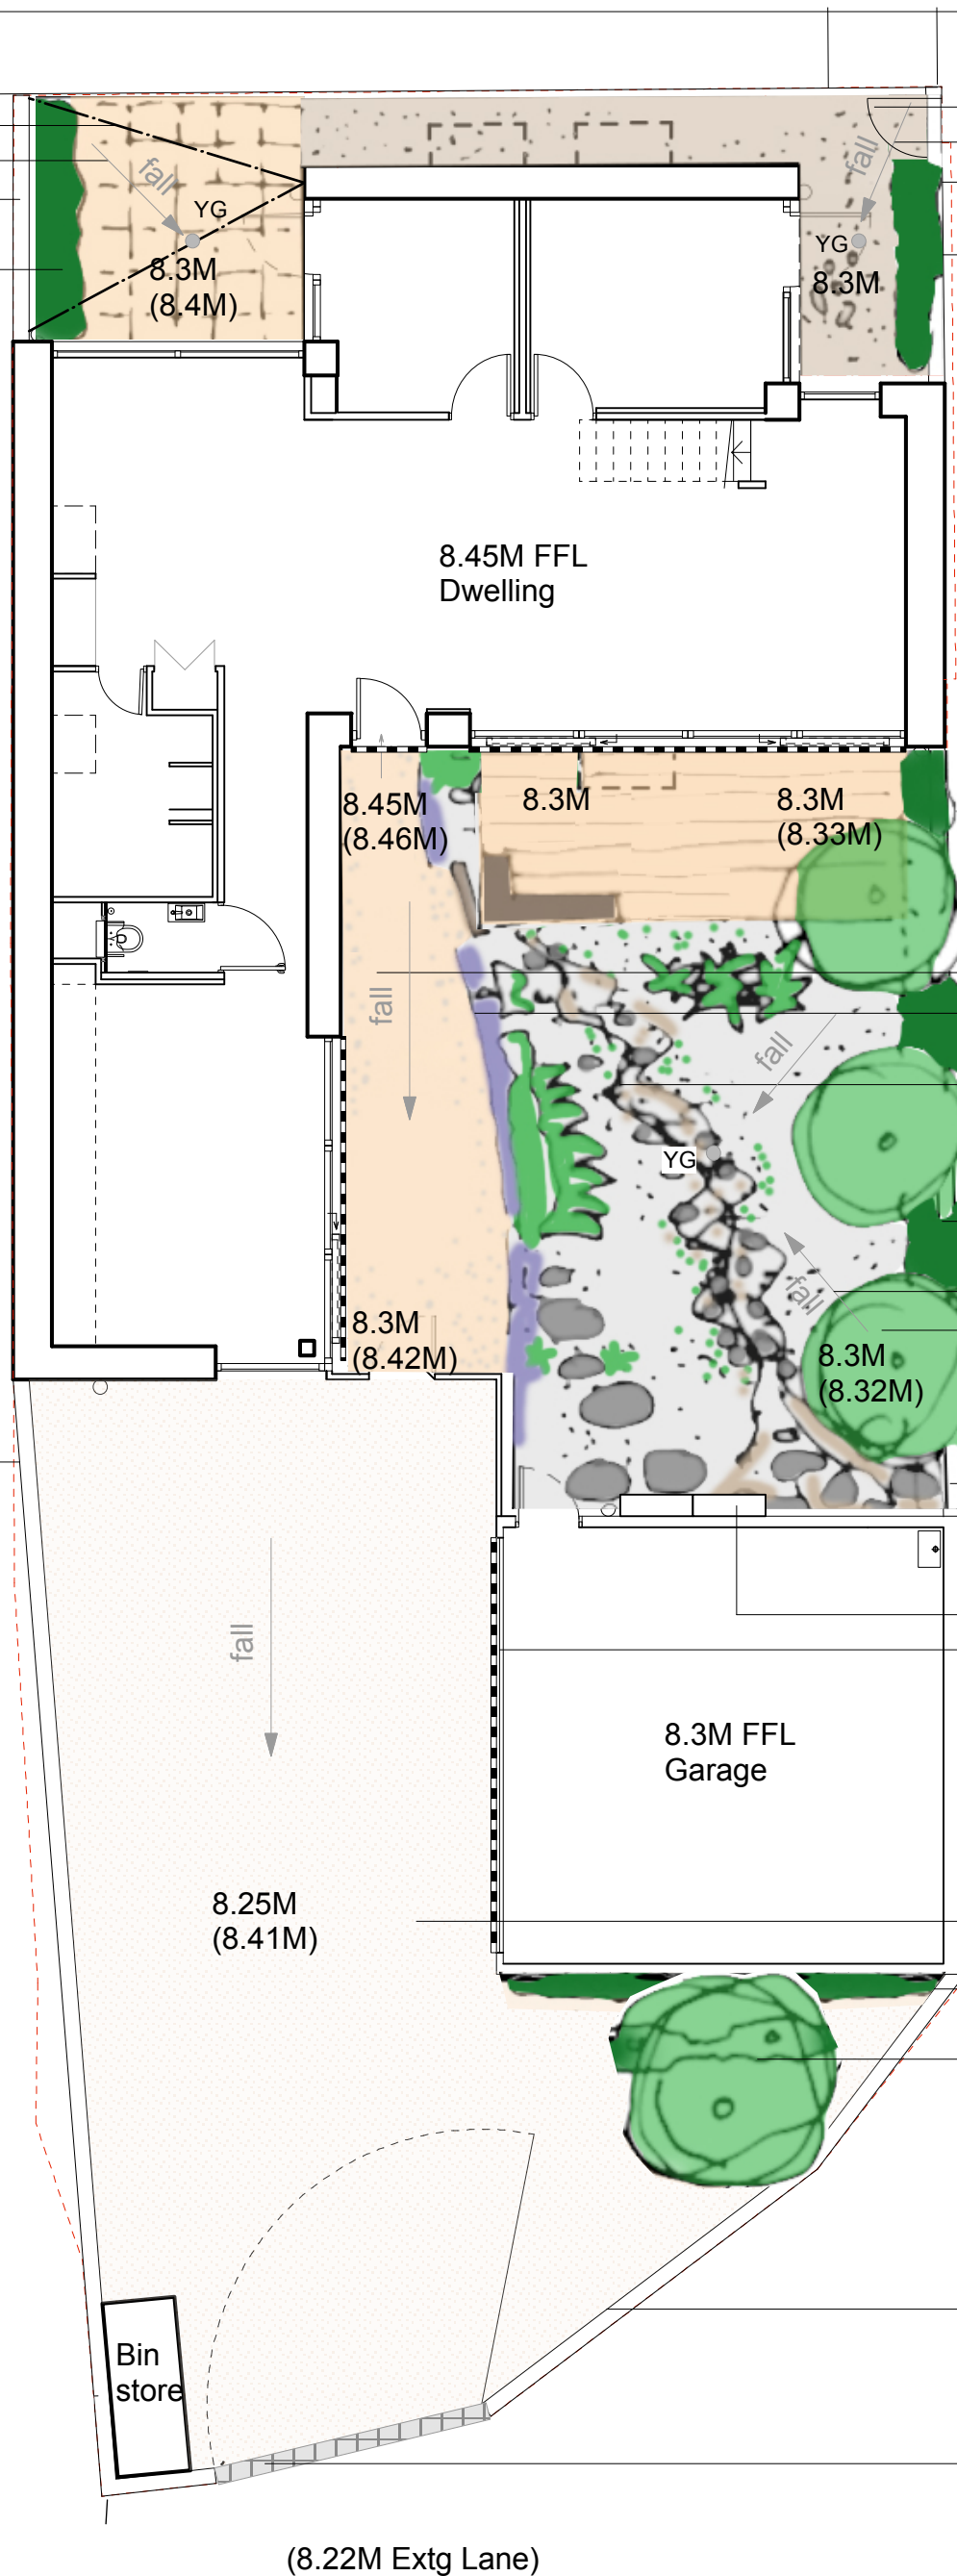

SUDs footpaths
Edge planting: Lavender, berberis, chamaecyparissus
Dry river-bed concept.
Stones/pebbles/gravel with planting: Lady's mantle, sisyrinchium, limnanthes
Clematis montana, climber trained to wall
Fall to yard gully (YG)
Himalayan Birch x 3 (low water usage tree, min 1.5m from house footings). Planting size 1.5-1.8m high
Red/Multi brick wall, garden-bond with tile capping. Top of Wall (T.O.W) 10.45M
Water butts
Strip drains

SUDs rtarmac driveway (gold/buff colour)
Espalier apple tree on garage wall
Magnolia 'Merrill' (low water usage tree, min 1.5m from garage footings). Planting size 0.8-1m high

T.O.W 9.85M

Granite sets to entrance



0 5M



To be read in conjunction with all relevant information

project	Former St John Ambulance Site, Convent Lane, Emsworth			
for	Mr & Mrs Sutherland			
title	LANDSCAPE PLAN			
status	FOR COMMENT			
scale	size	drawing number	rev.	
1:100	A3	501-1-100	00	

ruth butler architects

7 The Green
Rowlands Castle, Hants PO9 6BW

telephone 023 92413562

e-mail ruth@ruthbutlerarchitects.com

web www.butler-butlerarchitects.com