
 
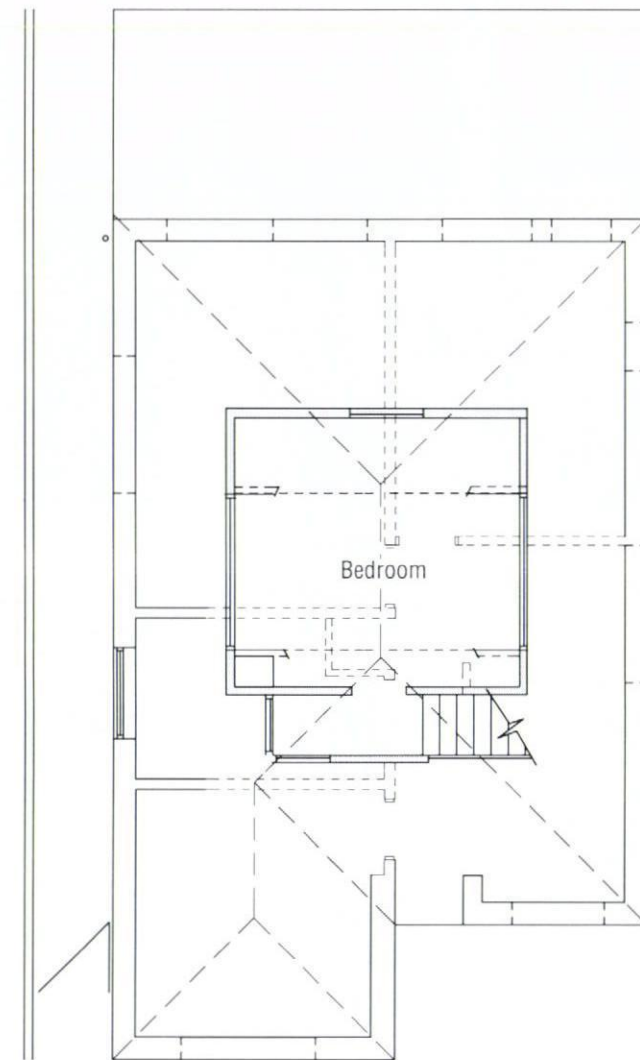


NOTE : THIS DRAWING IS NOT A SPECIFICATION OF WORK AND IS ONLY FOR THE PURPOSE OF GAINING TOWN PLANNING AND BUILDING REGULATION APPROVALS. ALL DETAILS/DIMENSIONS MUST BE CHECKED ON SITE BEFORE COMMENCEMENT OF WORK BY CONTRACTOR

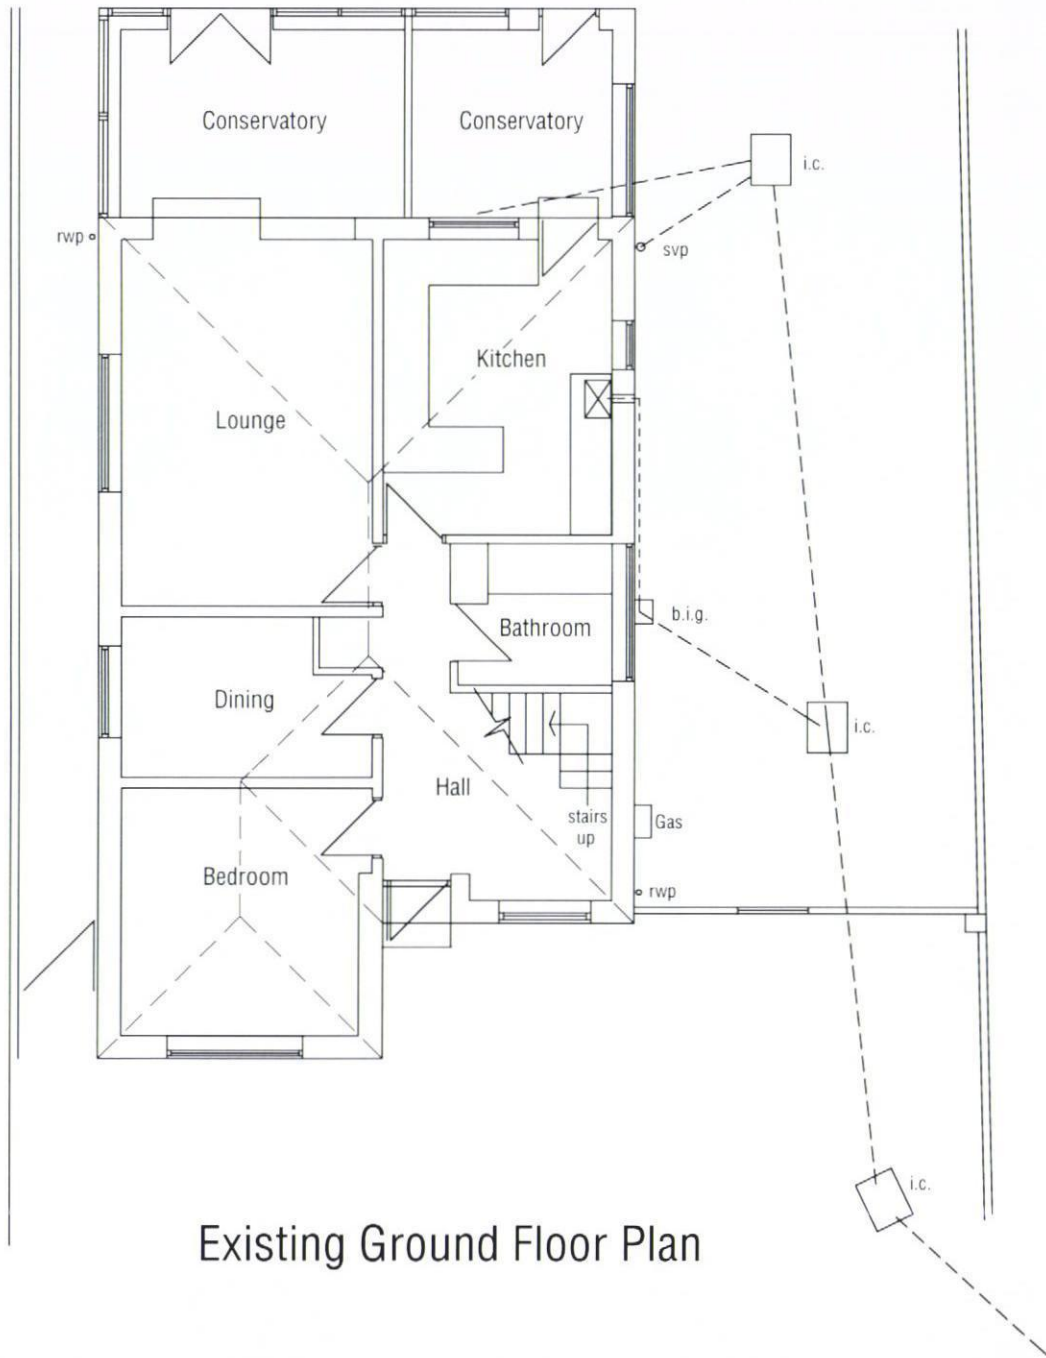

Scale 1 : 100

Proposed Alteration to Roof with Side Dormers and Single Storey
Front and Side Extensions For:- Mr & Mrs D. Jervis
185 Silverdale Drive, Waterlooville. PO7 6DX
Ext'g Floor Plans
Scale 1 : 100 @ A3

Dwg. No.240513pl2