



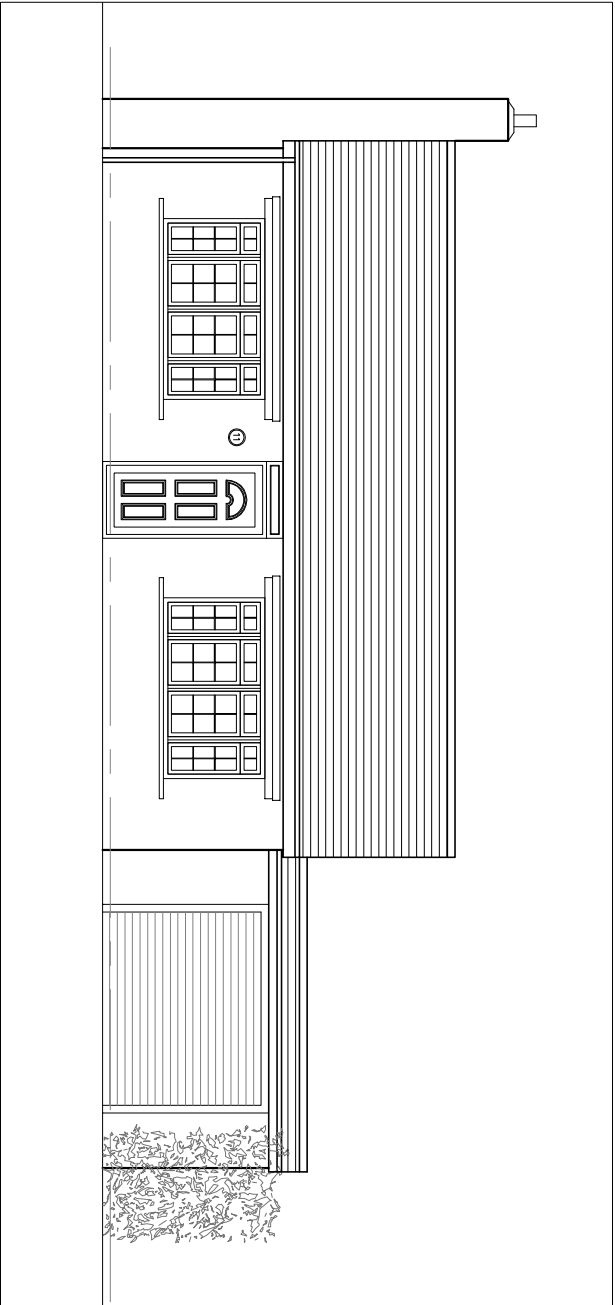


Front Elevation

Scale 1:100

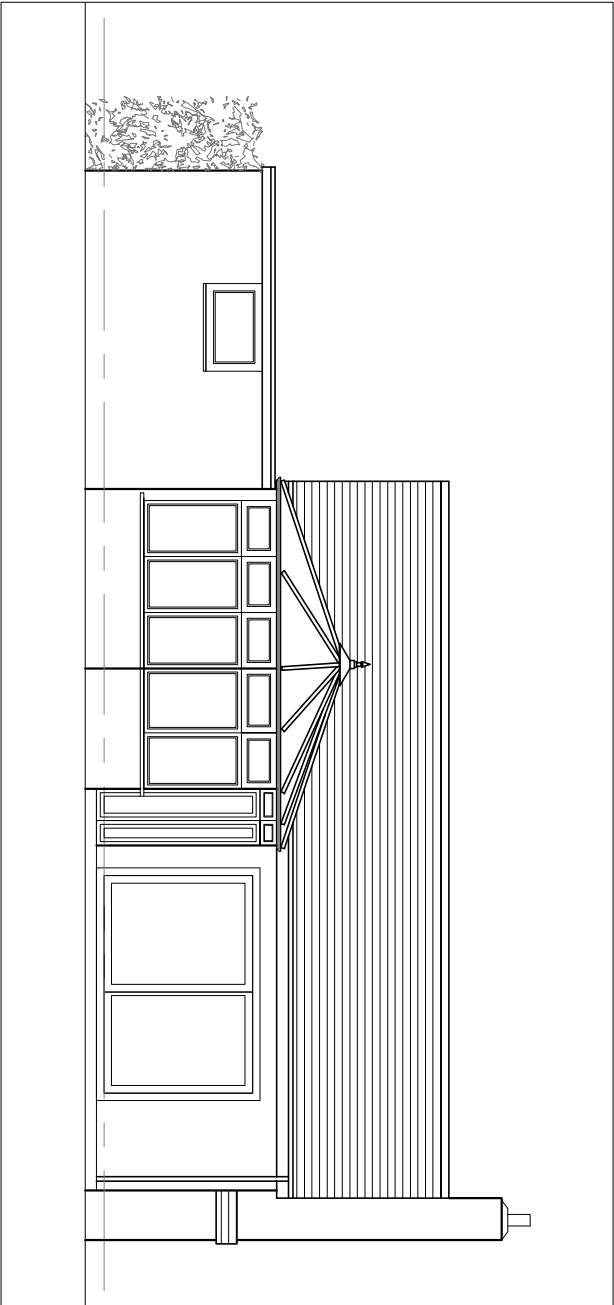


Rear Elevation

Scale 1:100

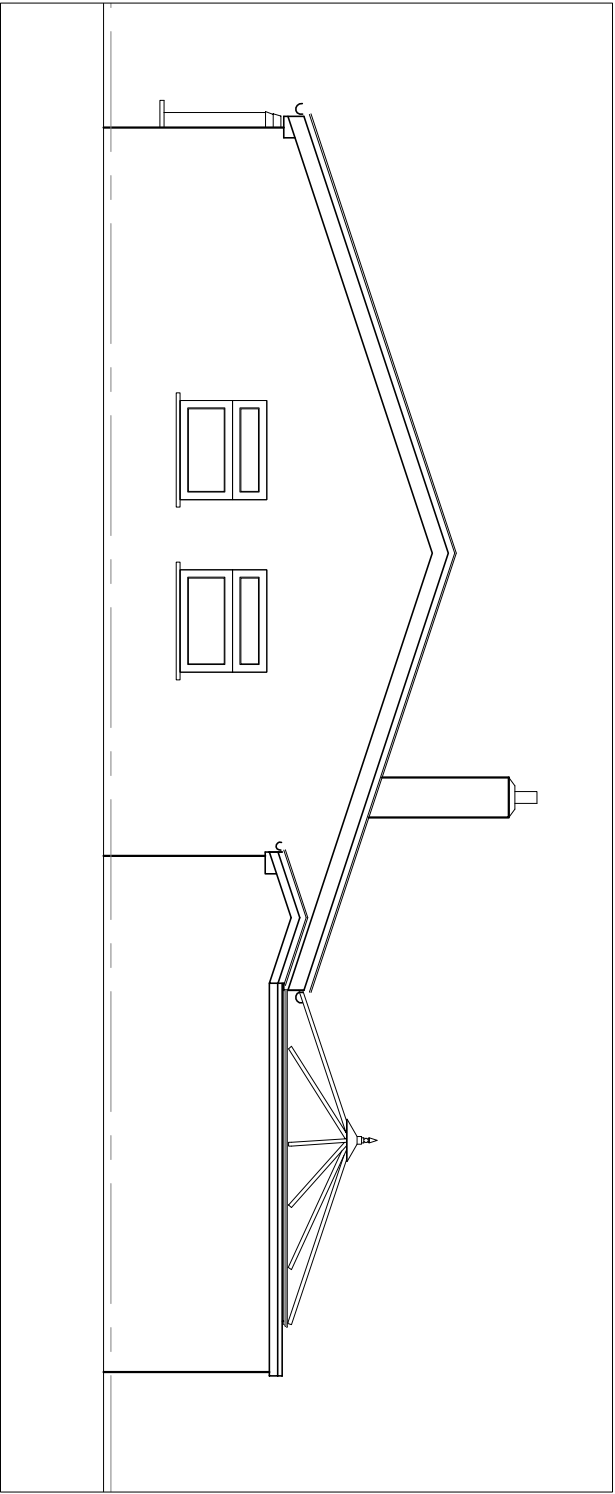

North Elevation

Scale 1:100

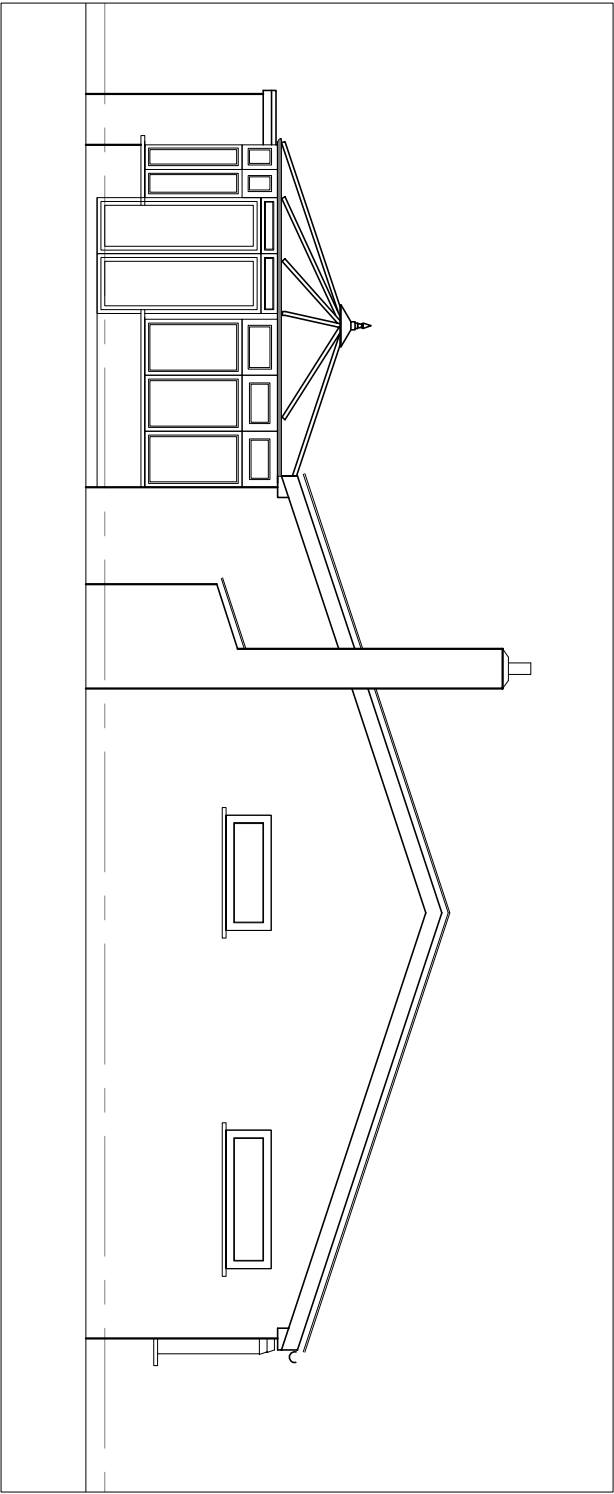

South Elevation

Scale 1:100



For: Dawn & Mike Etherington 11 Frogmore Lane Waterlooville PO8 9QN		Date: Jan 2013 Scale: AS SHOWN Drawn: GB		No L101 P0
		Existing Elevations		
ARTchitects 6 Falcon View Winchester, SO22 4EP Tel 07864 635362				