
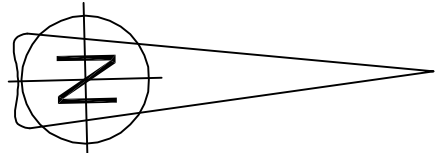
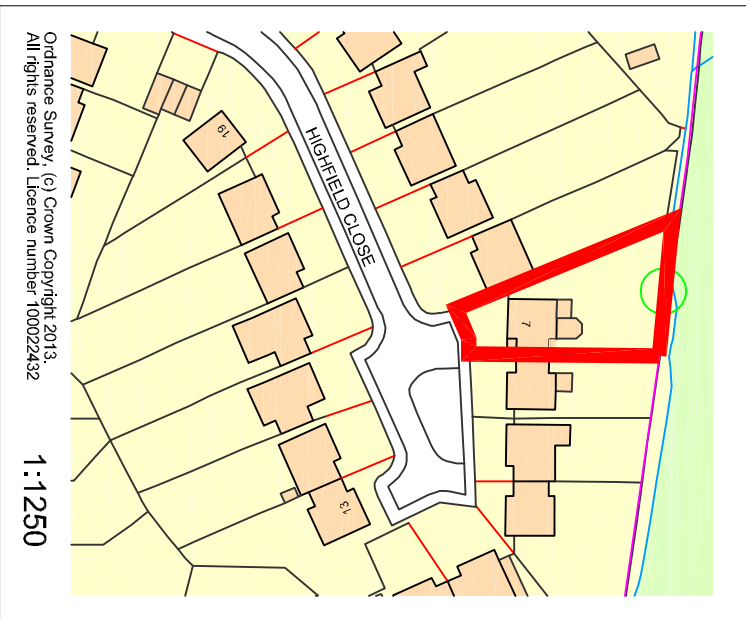
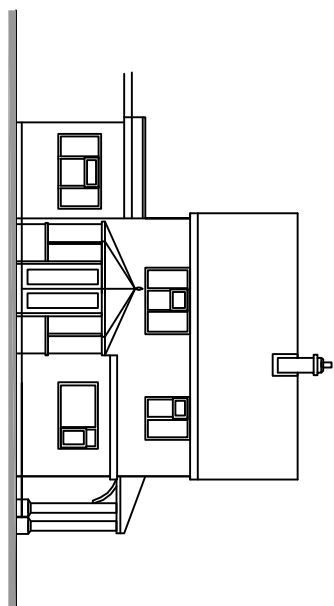
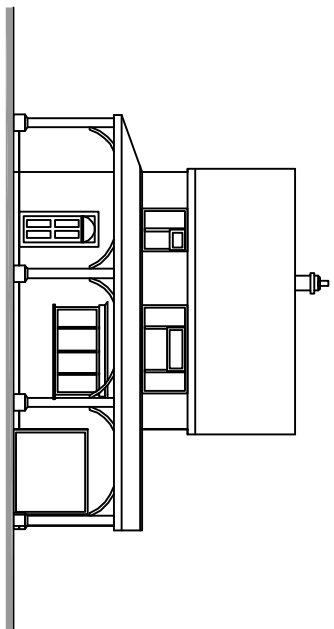
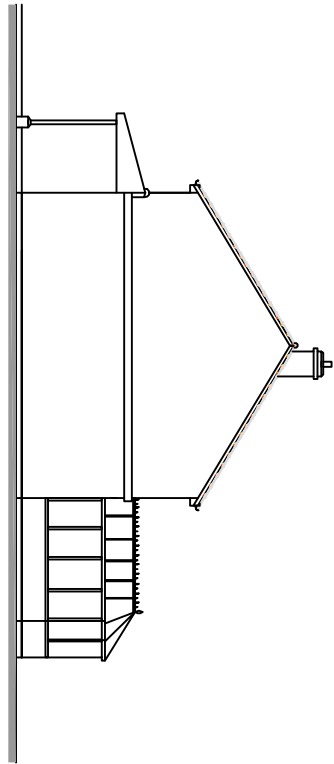
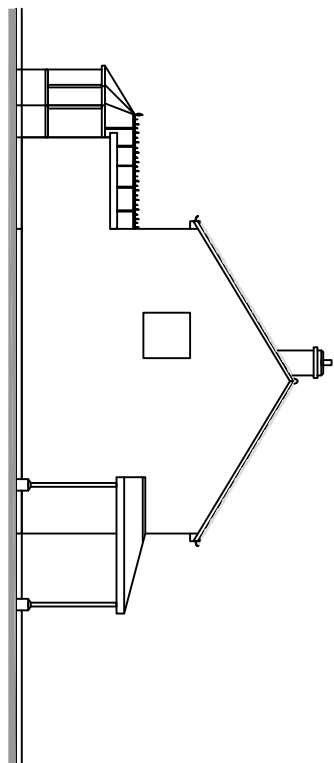
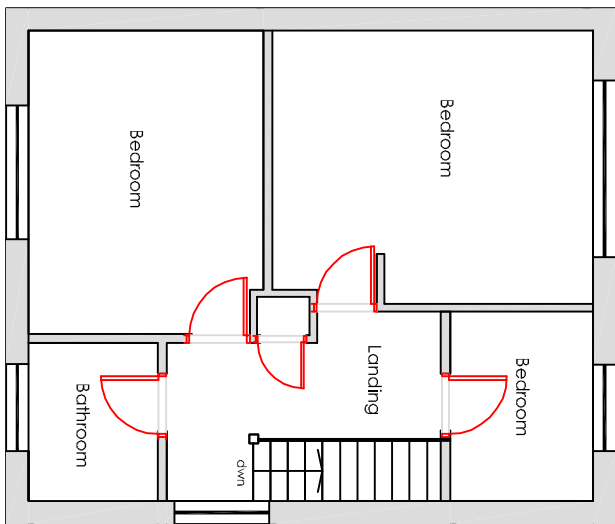


Existing Plans & Elevations




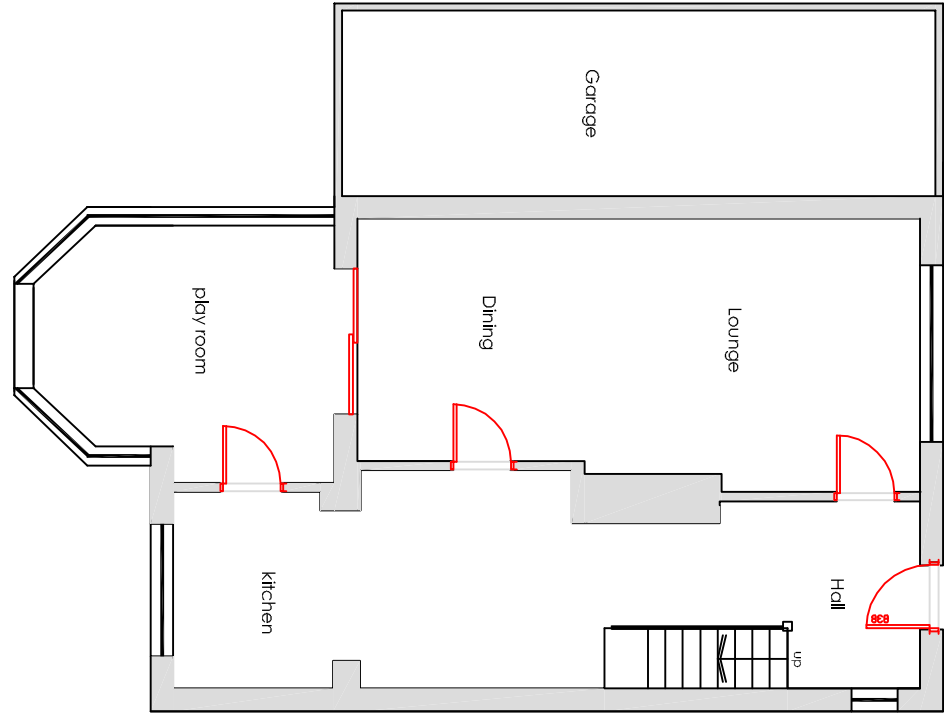


Scale in Metres
0 1 2 3 4 5
for 1:100

Scale in Metres
0 1 2 3 4 5
for 1:200





Scale in Metres
0 5 10 15 20 25
for 1:500

Scale in Metres
0 10 20 30 40 50 60
for 1:1250

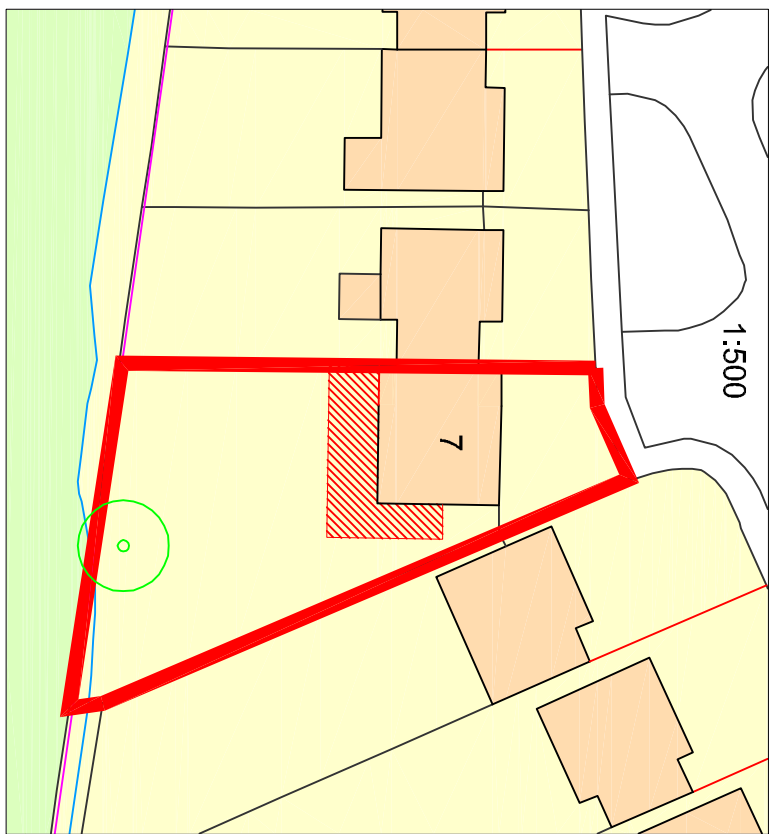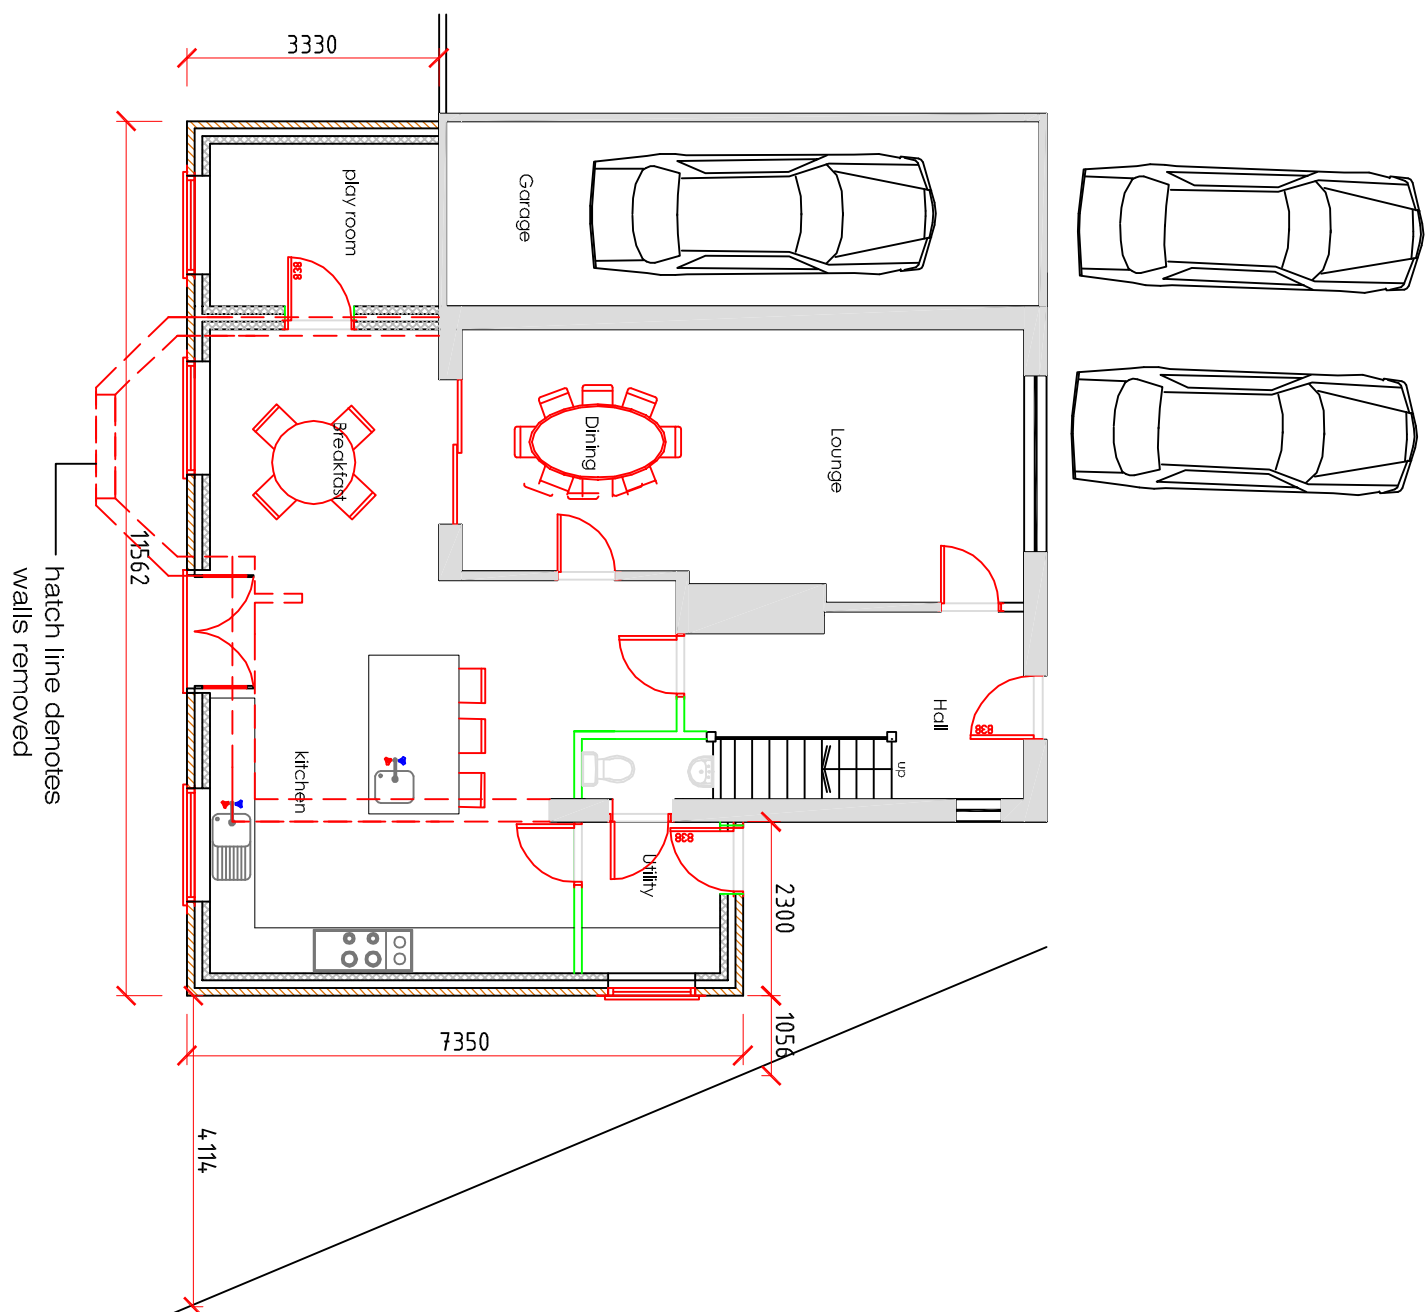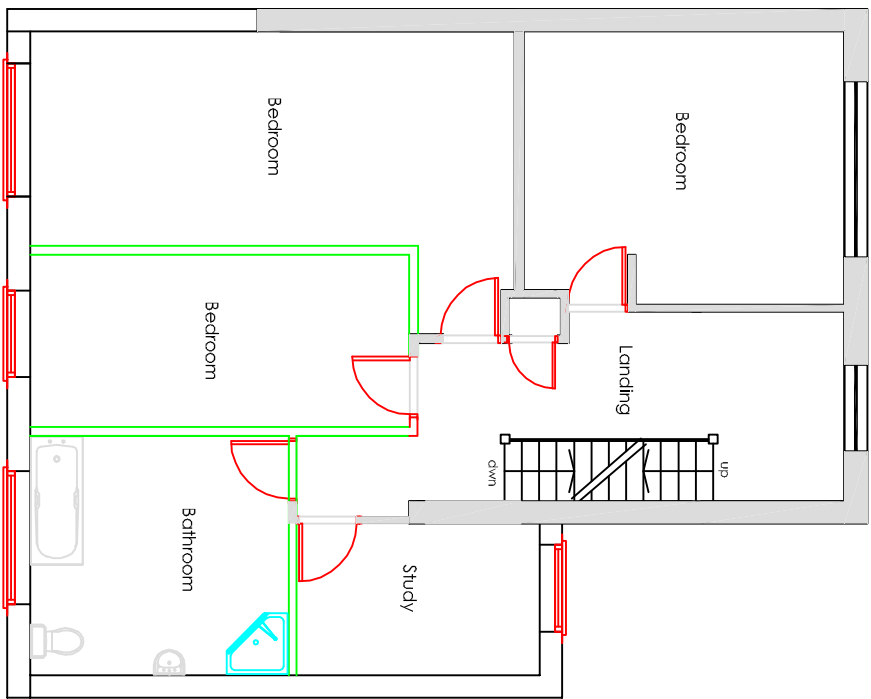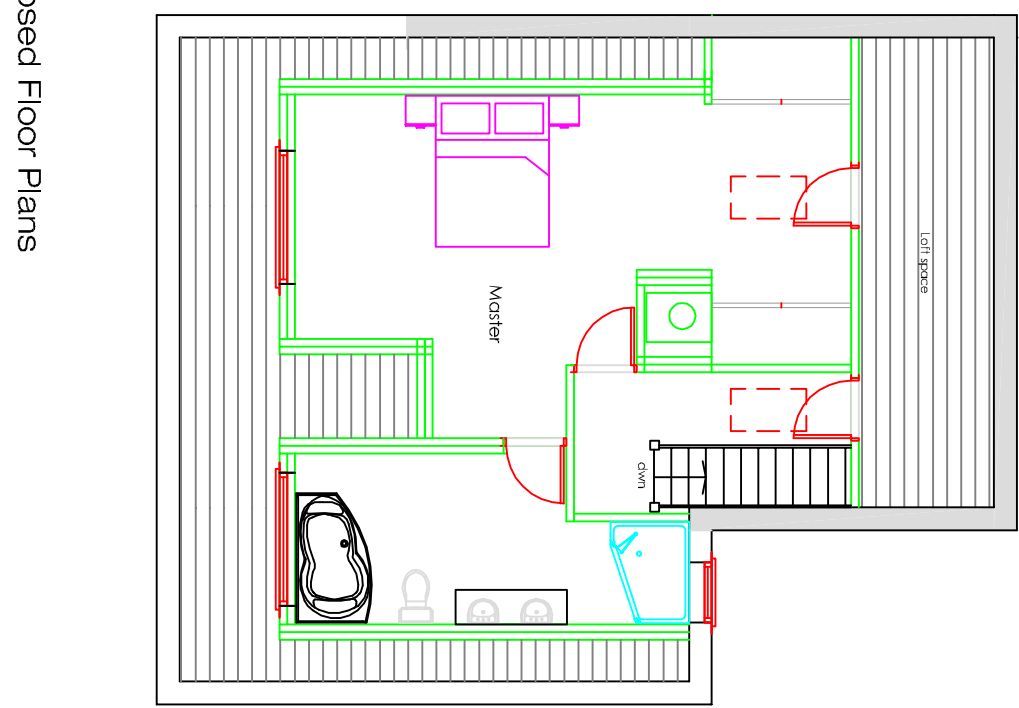

Proposed Floor Plans

Proposed Elevations

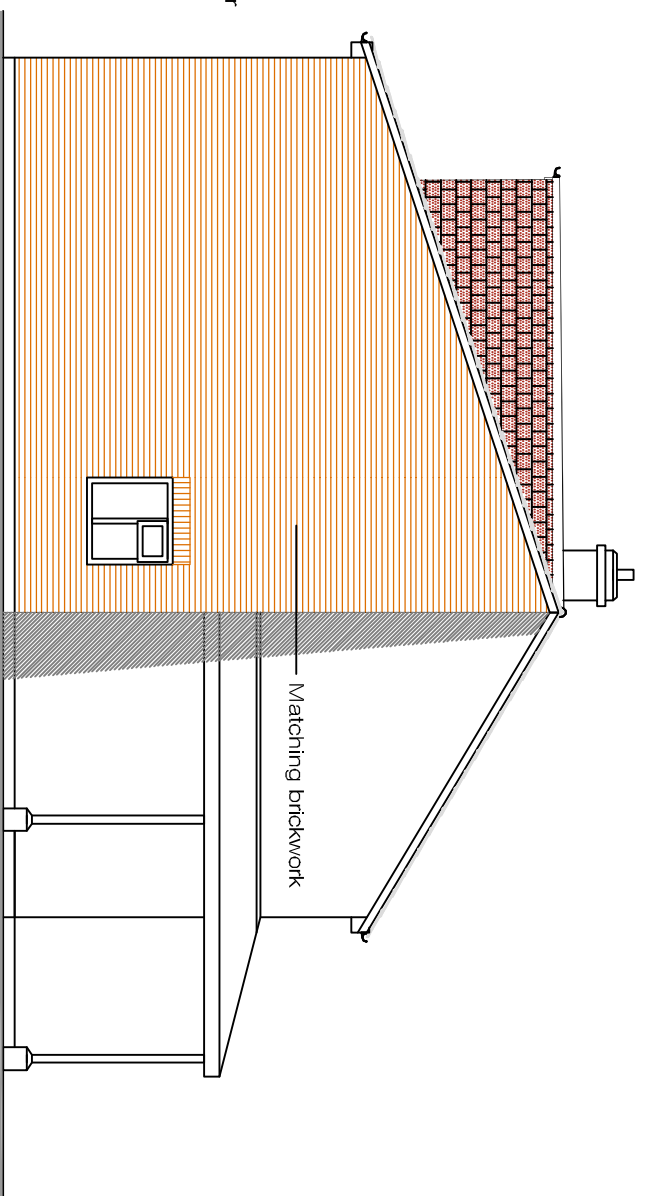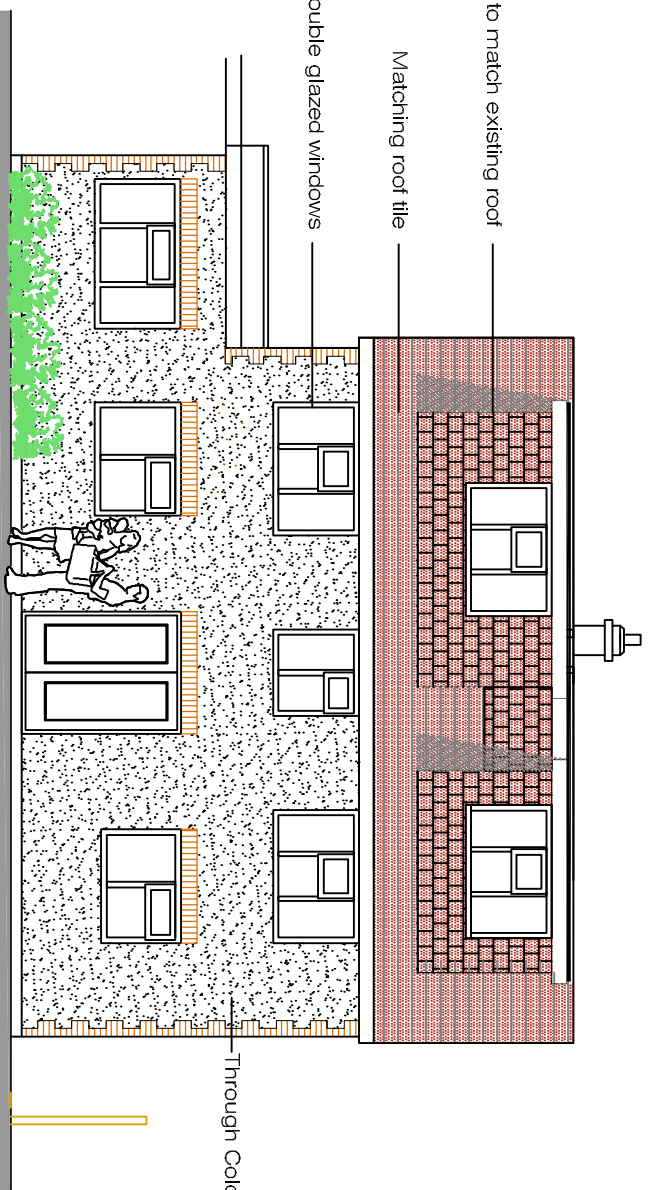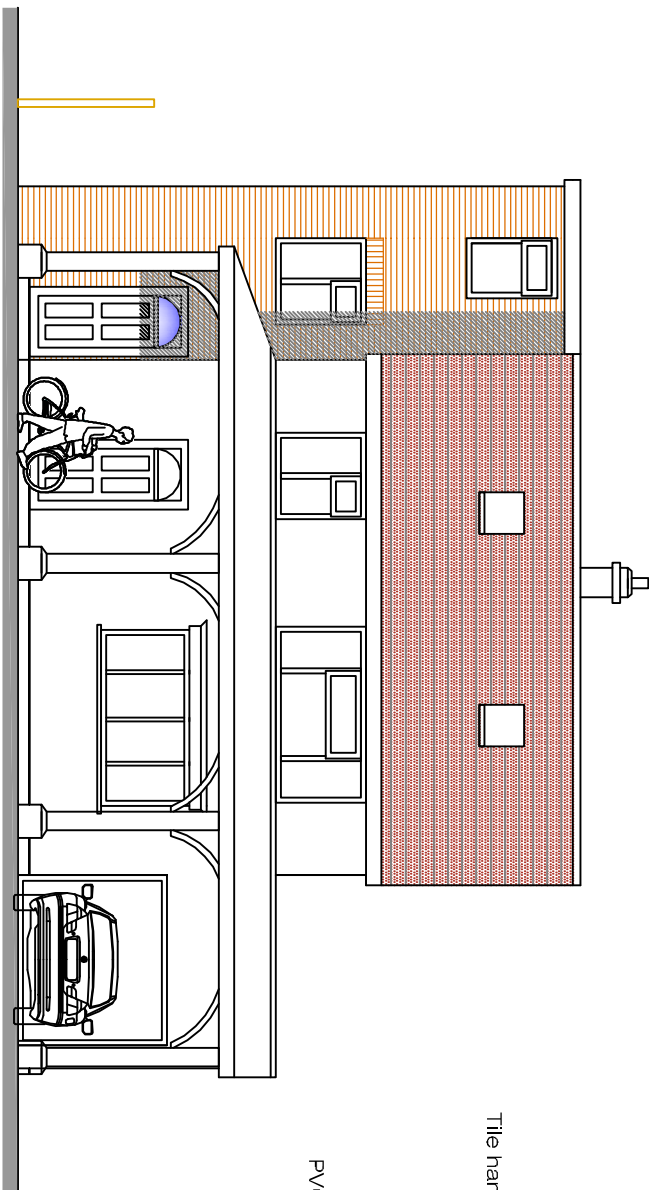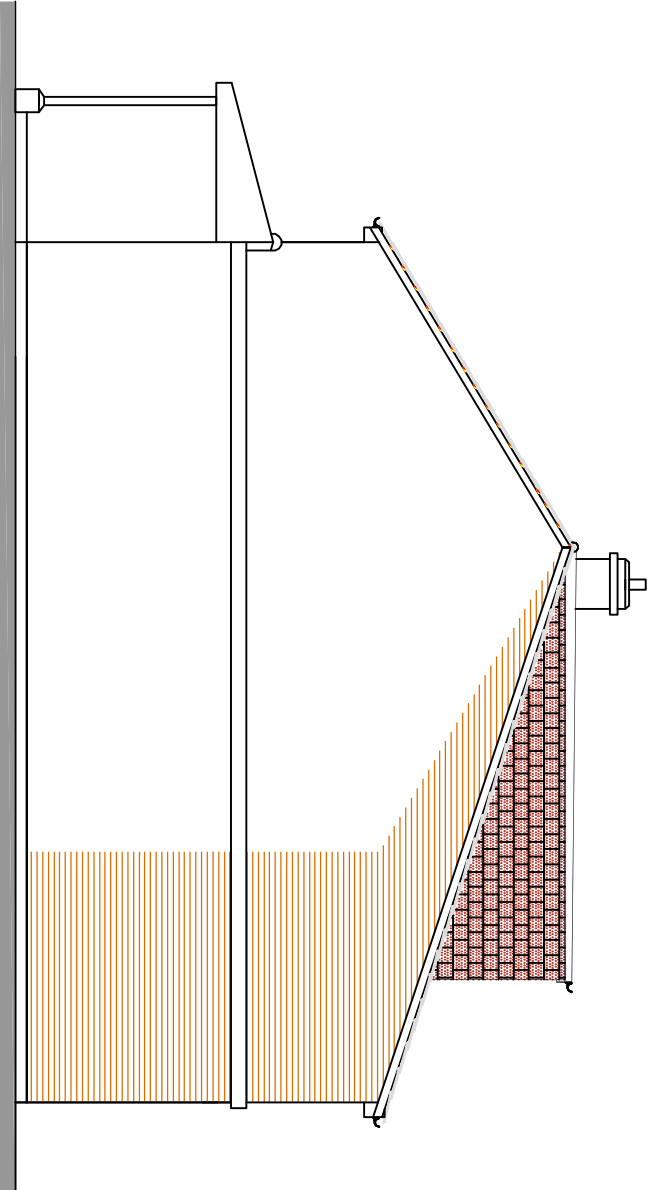

Existing and Proposed Plans & Elevations

Chris Flint Associates Ltd
CHARTERED SURVEYORS - PROJECT MANAGERS
DEVELOPMENT CONSULTANTS

Drawn By: CFA
Date: 19/01/13
Checked By: CFA
Date: 19/01/13
Approved By: CFA
Date: 19/01/13

Drawing No: CFA
Scale: 1:200/700

PLANNING

2 Farnfield Close, Waterlooville, Hants, PO7 6XZ
Tel: 023 92 432484 Fax: 023 92 358654 Email: cflint@chrisflint.co.uk