


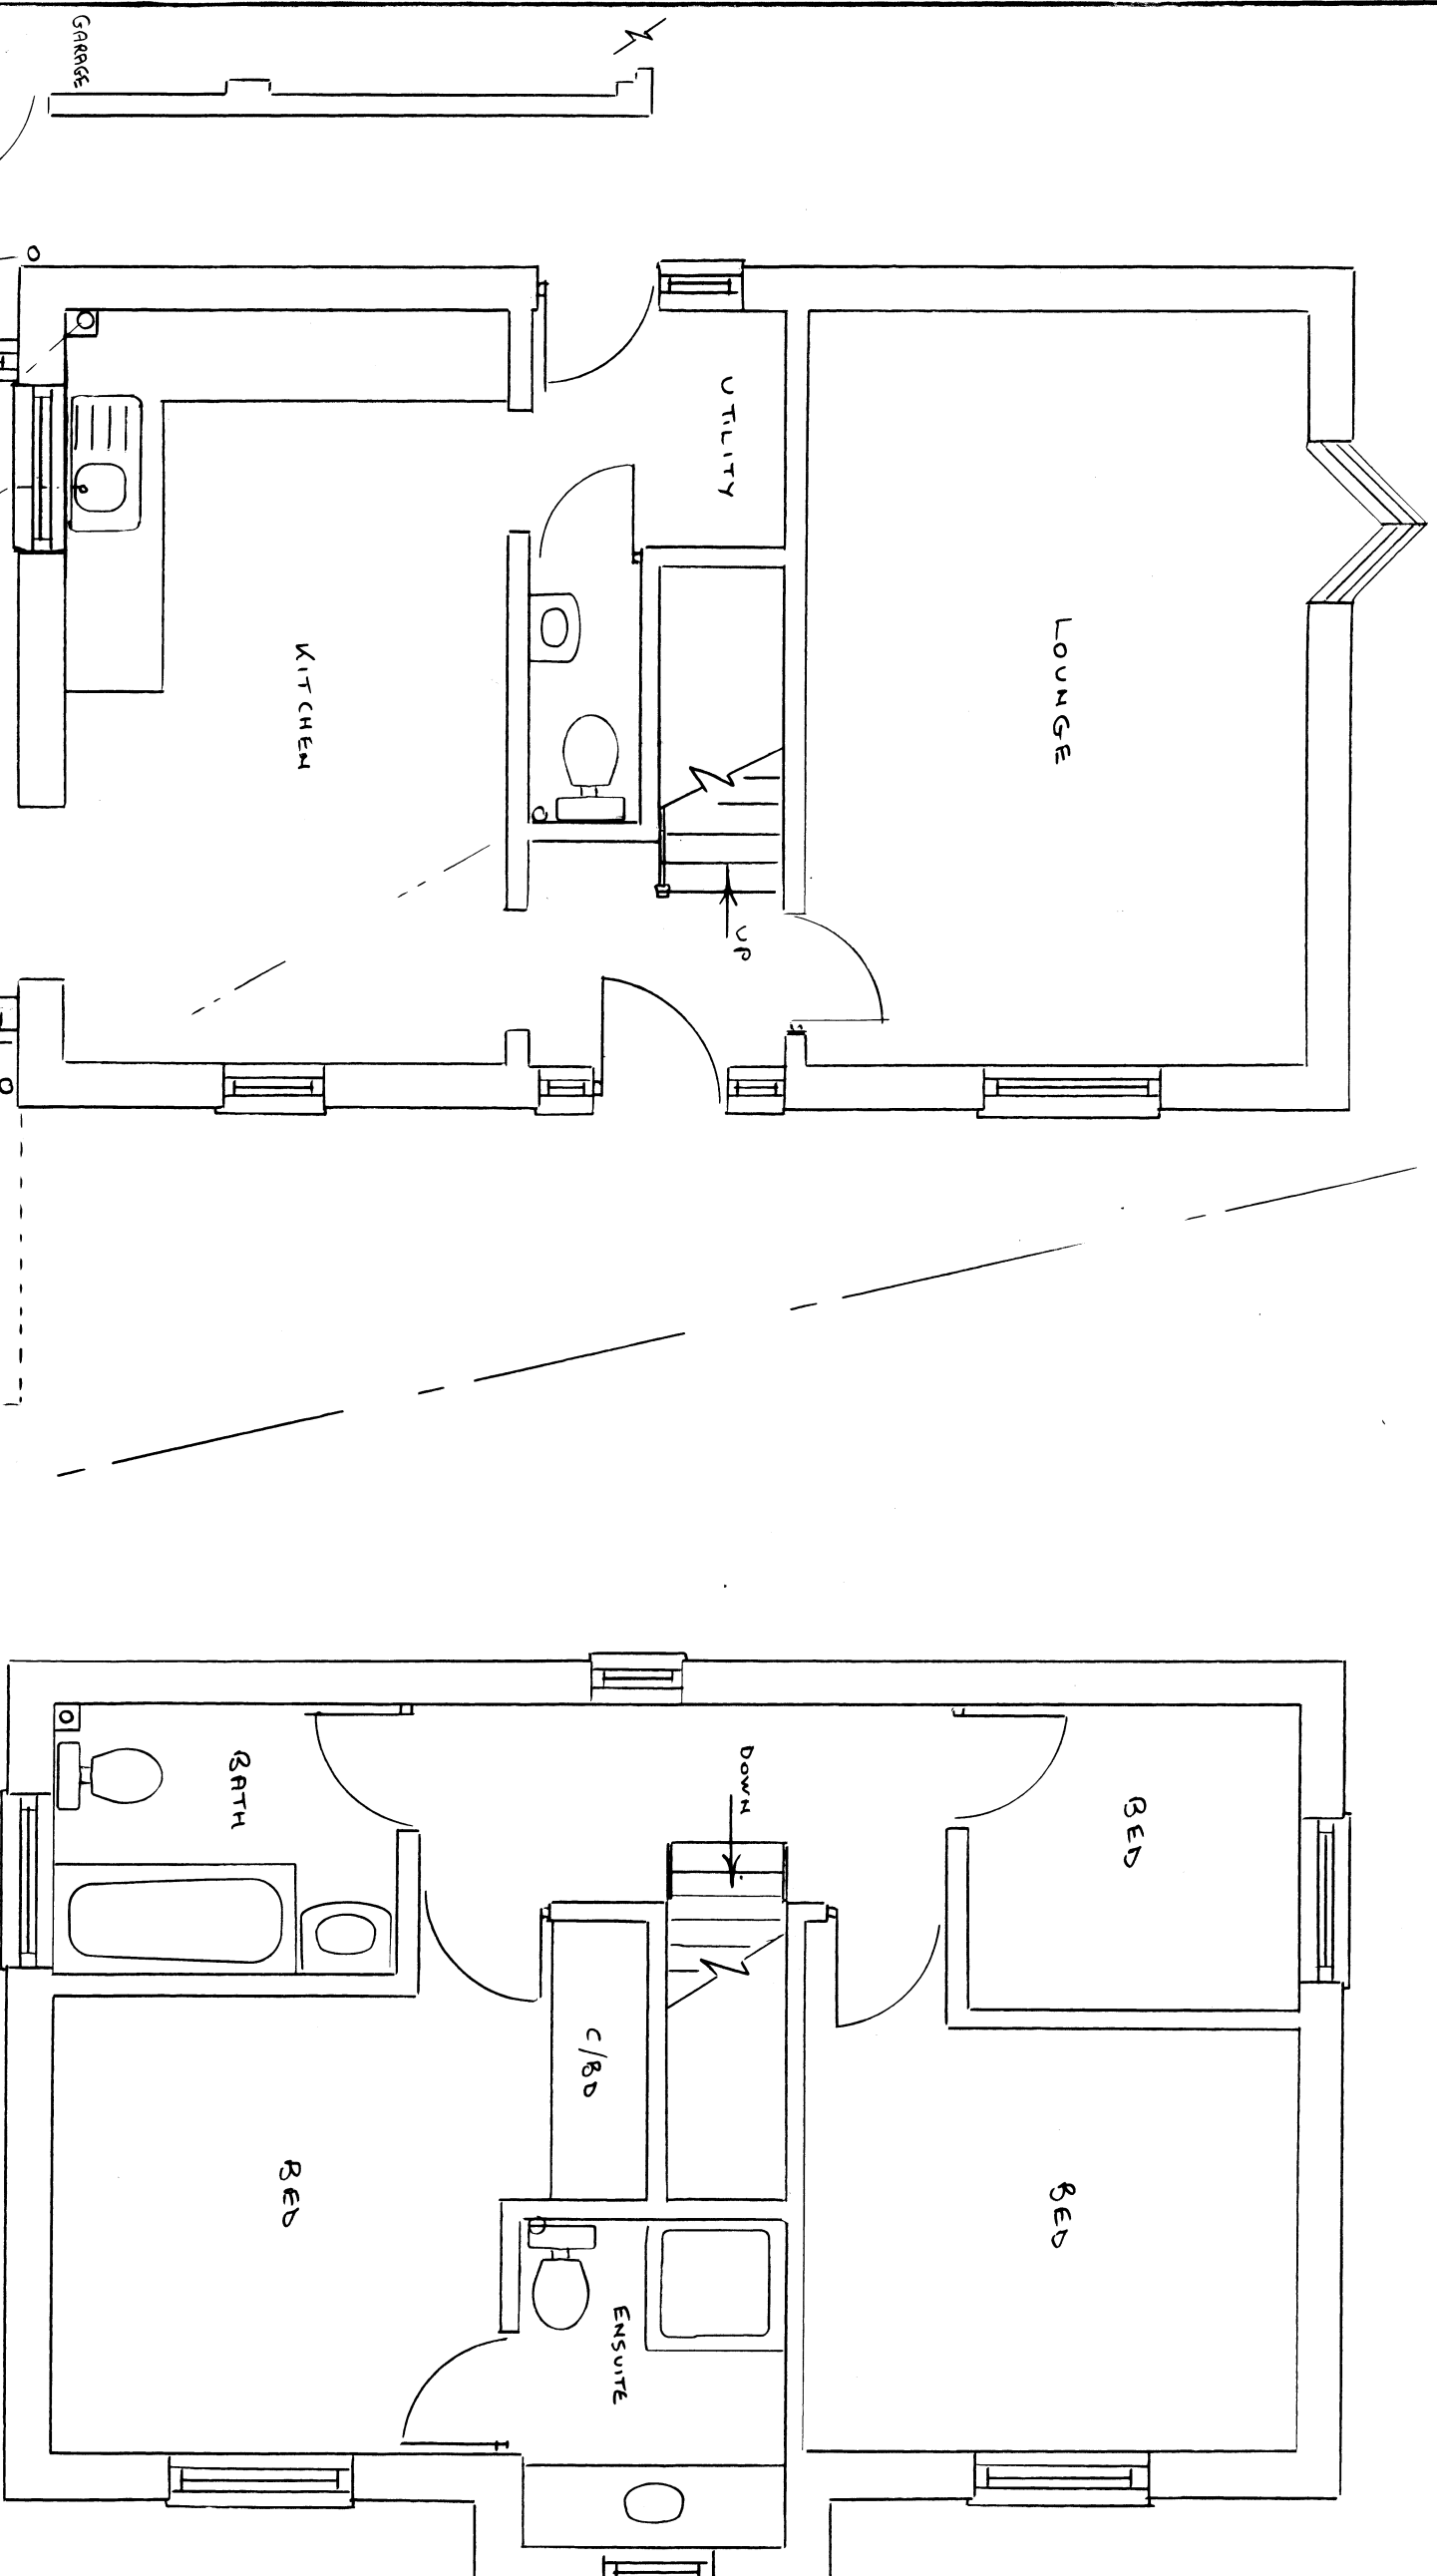

GROUND FLOOR

EXISTING FLOOR PLANS 1:50

FIRST FLOOR

ROGER CLARK (ARCHITECTURAL SERVICES)	
Tel: 023 9237 3841	
PLAN No:	24382 / 1
Existing Floor Plans	Scale: 1:50
PROPOSED EXTENSION	
7 CEDAR GARDENS	
HAVANT	