

NOTES:


Dimensions to be checked on site before commencing work. Any discrepancies shall be reported to the architect immediately.

Do not scale from these drawings except for planning purposes.

Use figured dimensions only.

Where applicable this drawing is to be read in conjunction with other consultants' drawings.

All drawings to be read in conjunction with specification and all other drawings including structural engineer and mechanical and electrical drawings / specification

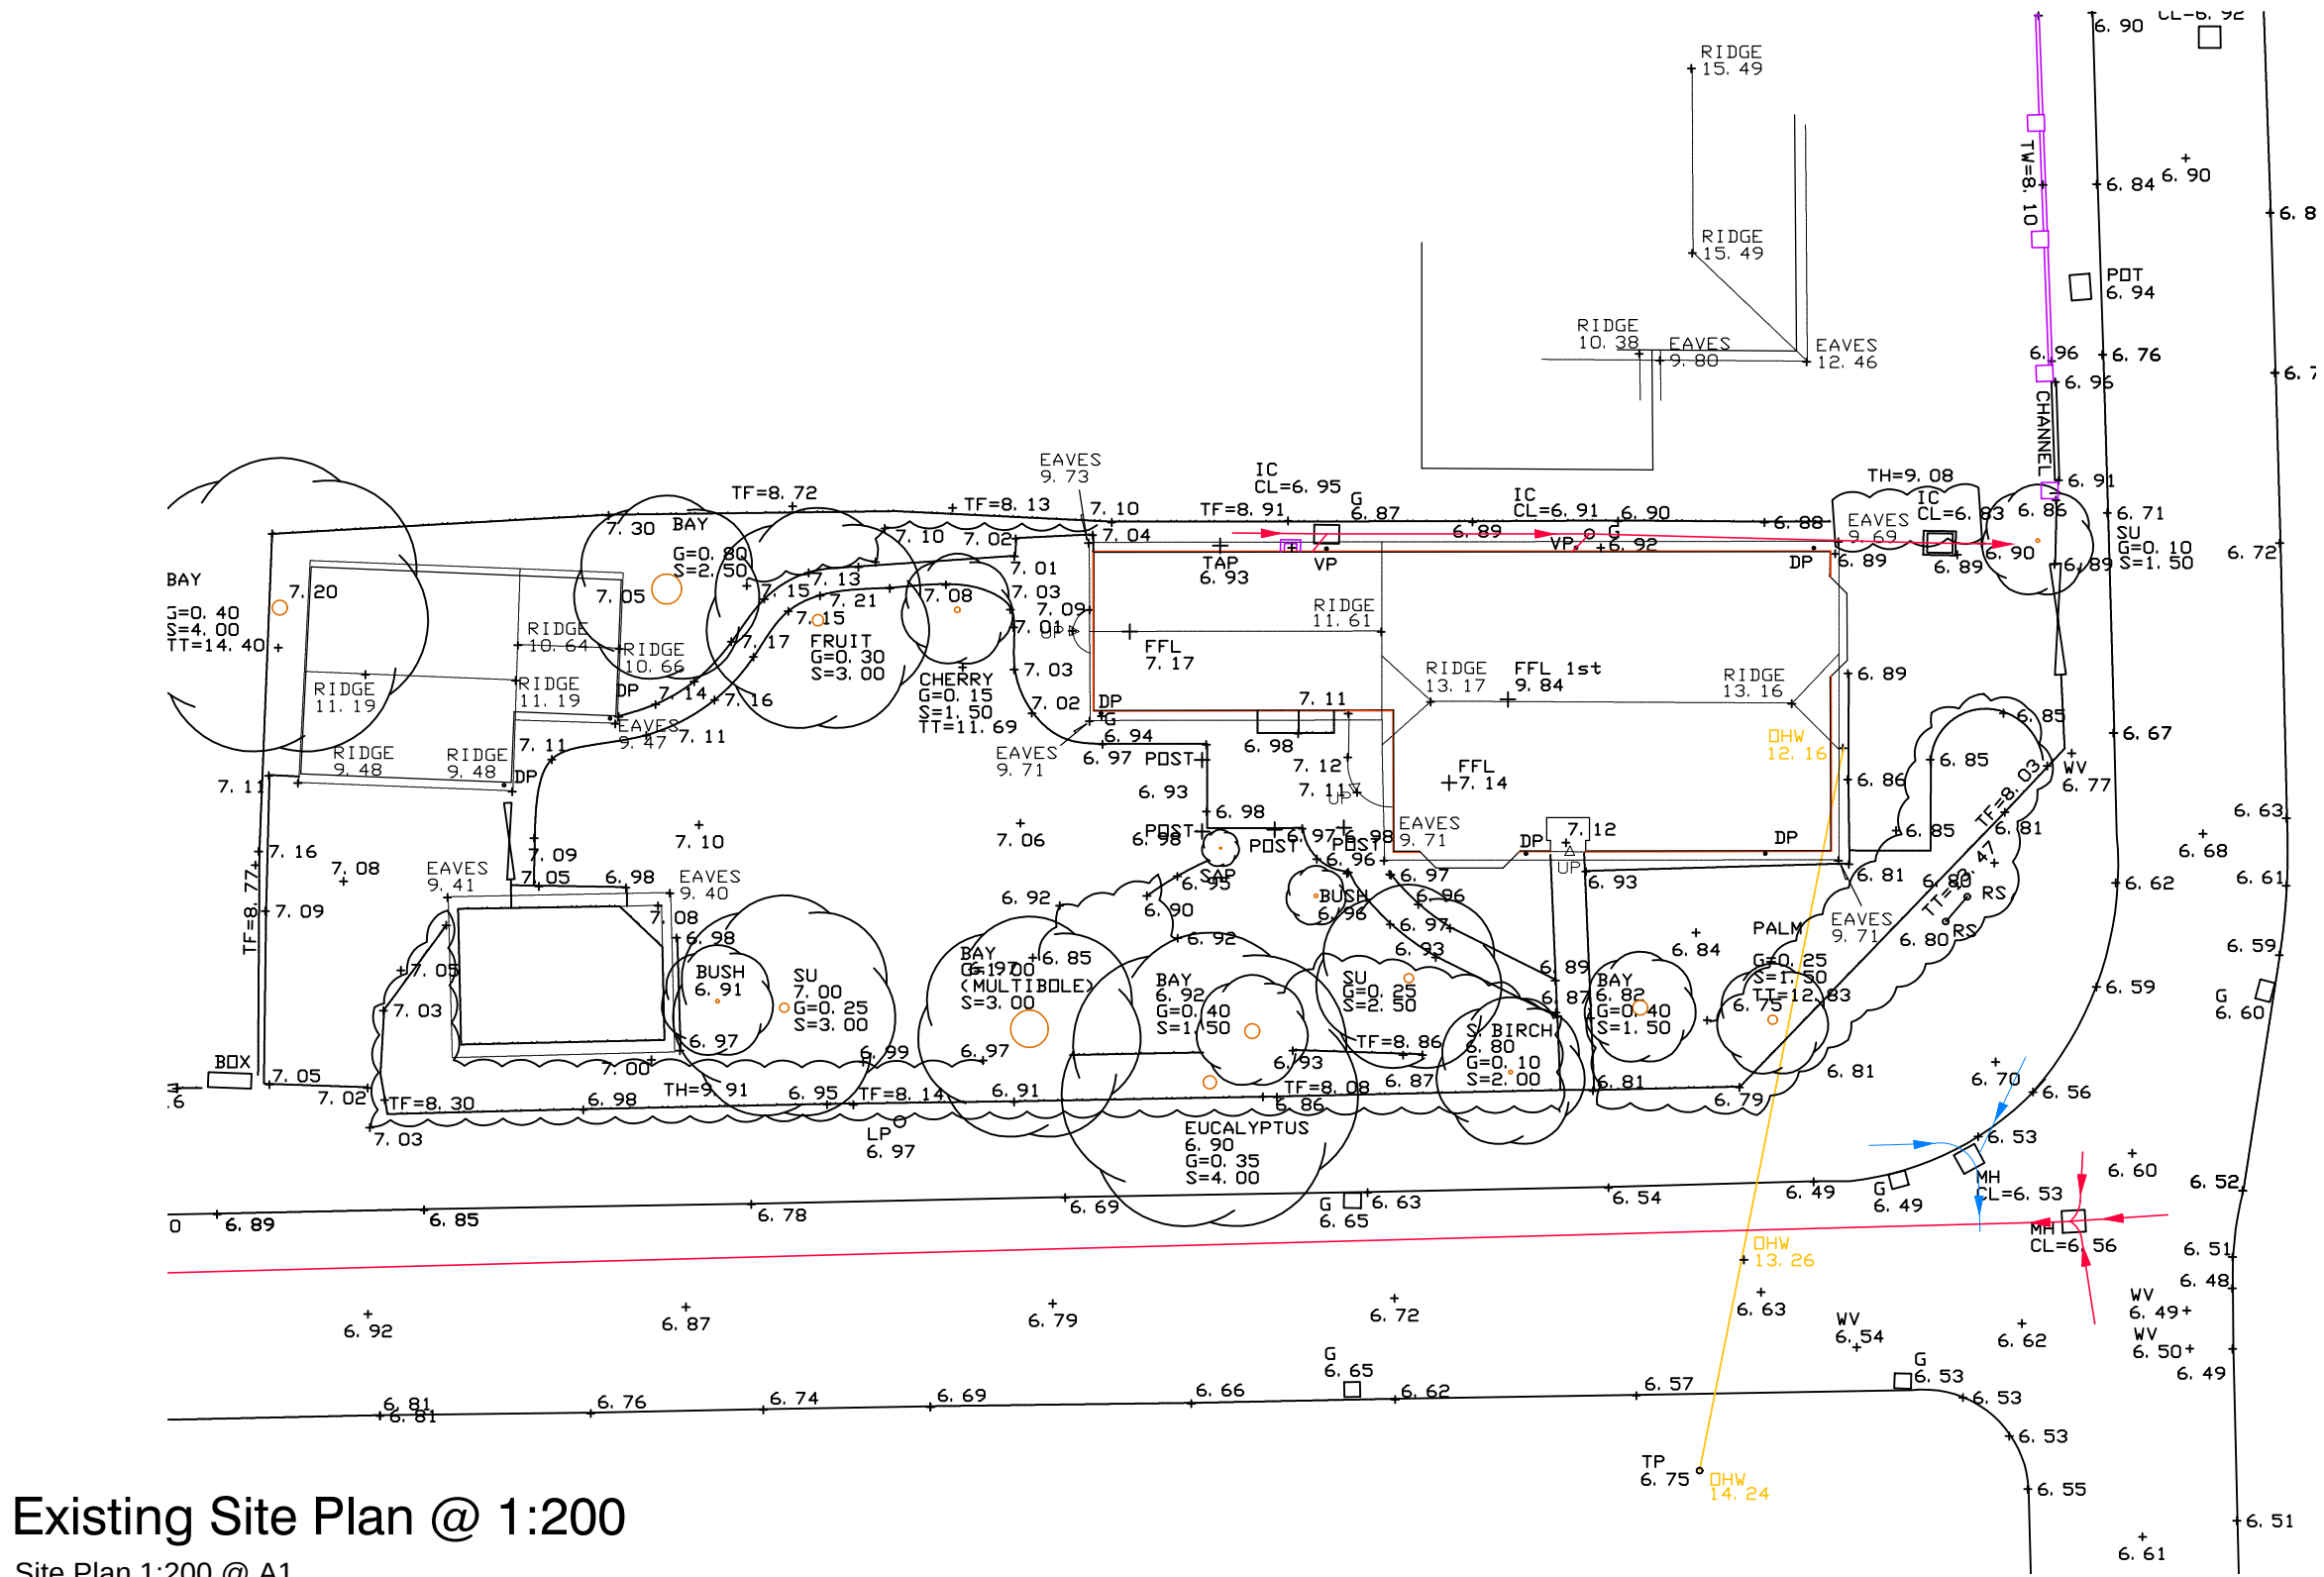


Existing Site Plan @ 1:200


Site Plan 1:200 @ A1

2 0 2 4 6 8 10 12 14 16 18m

1:200

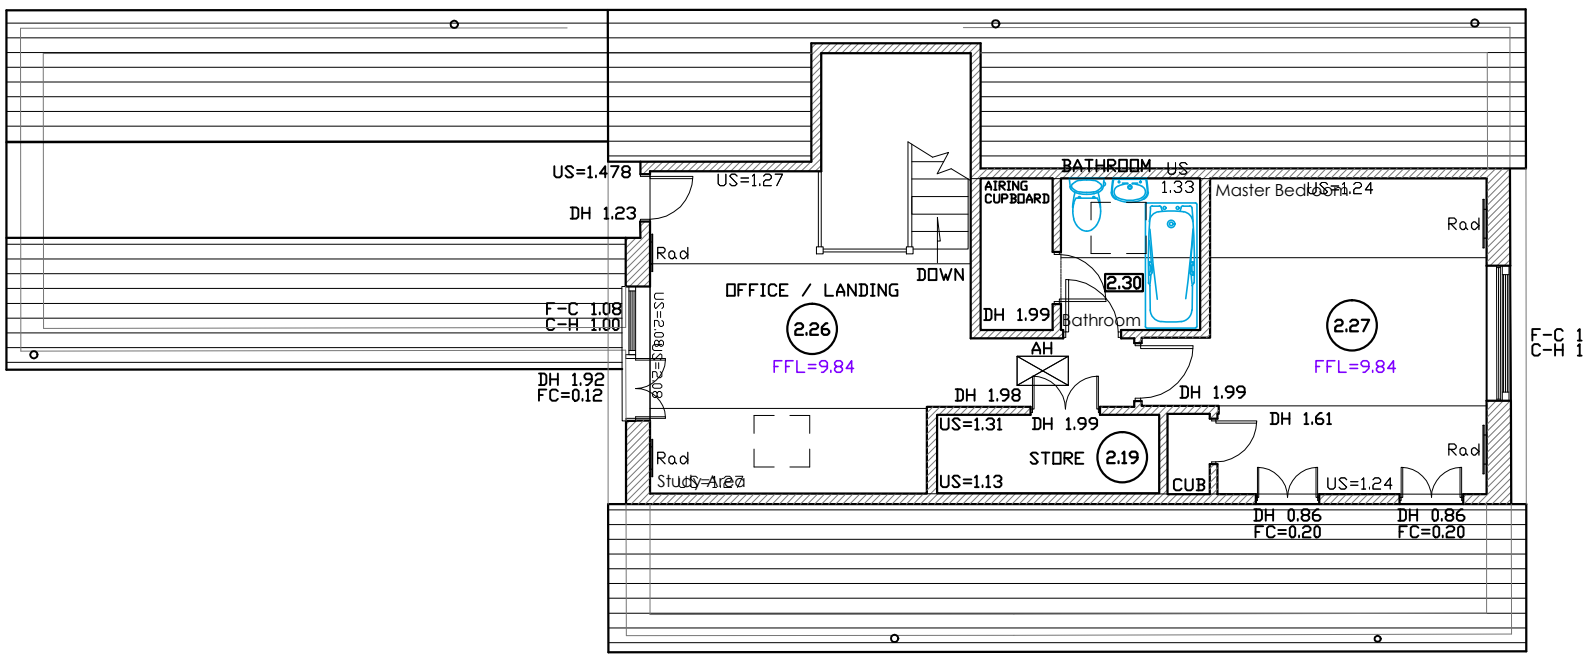

Existing First Floor @ 1:100

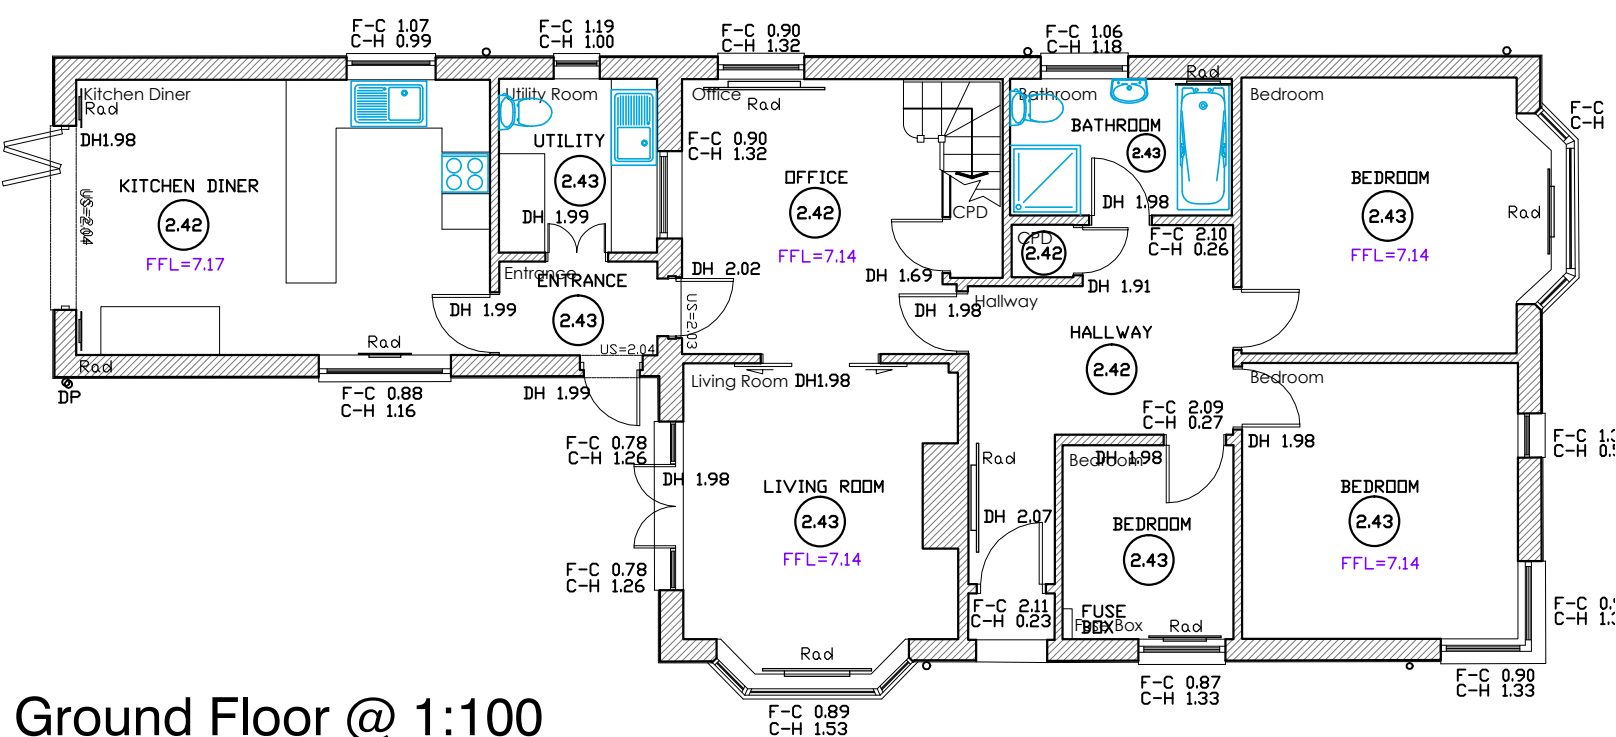


Existing Ground Floor @ 1:100


Existing South Street Elevation @ 1:100




Existing South Elevation @ 1:100

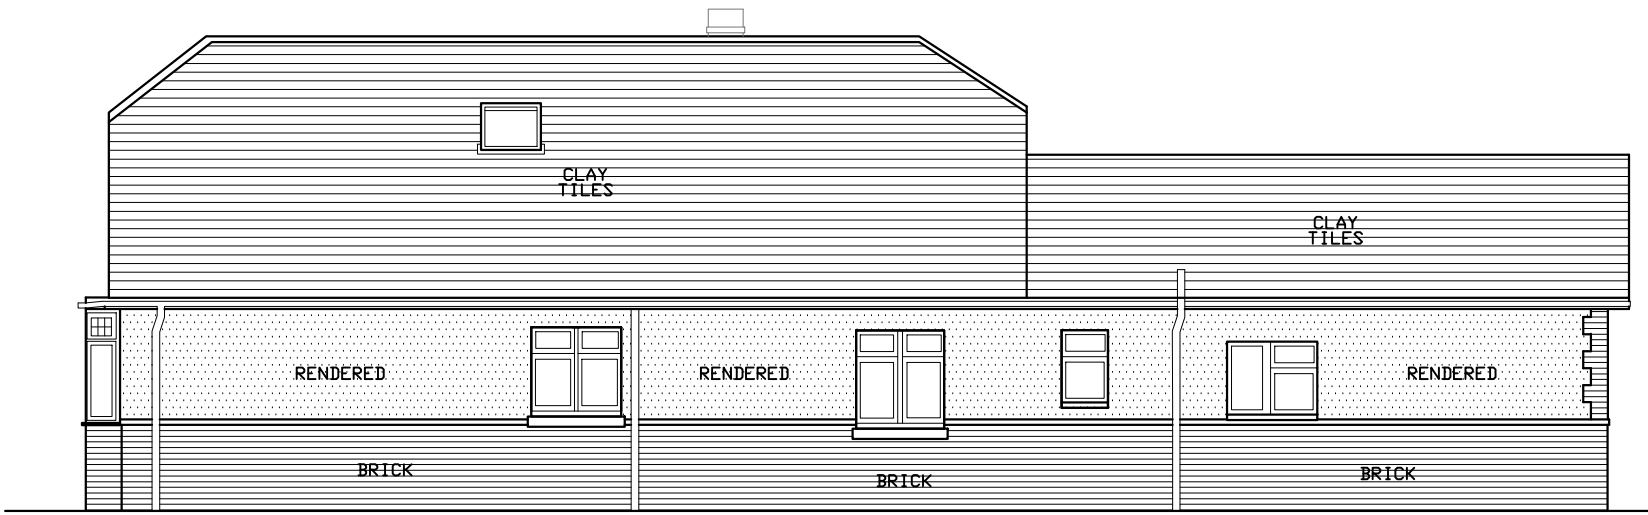


Existing North Elevation @ 1:100

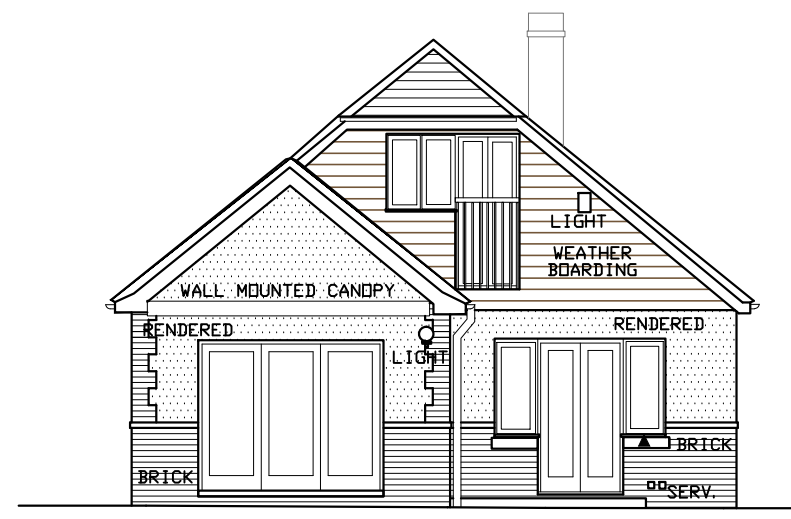


Existing West Elevation @ 1:100

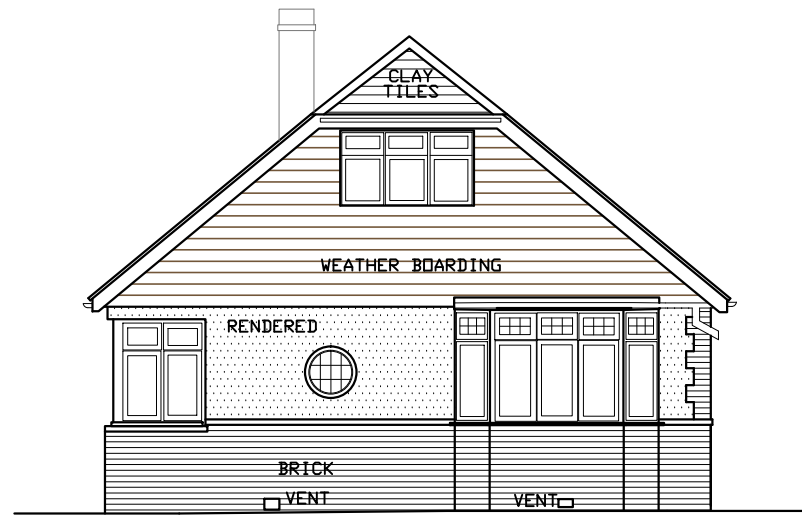

Existing East Elevation @ 1:100

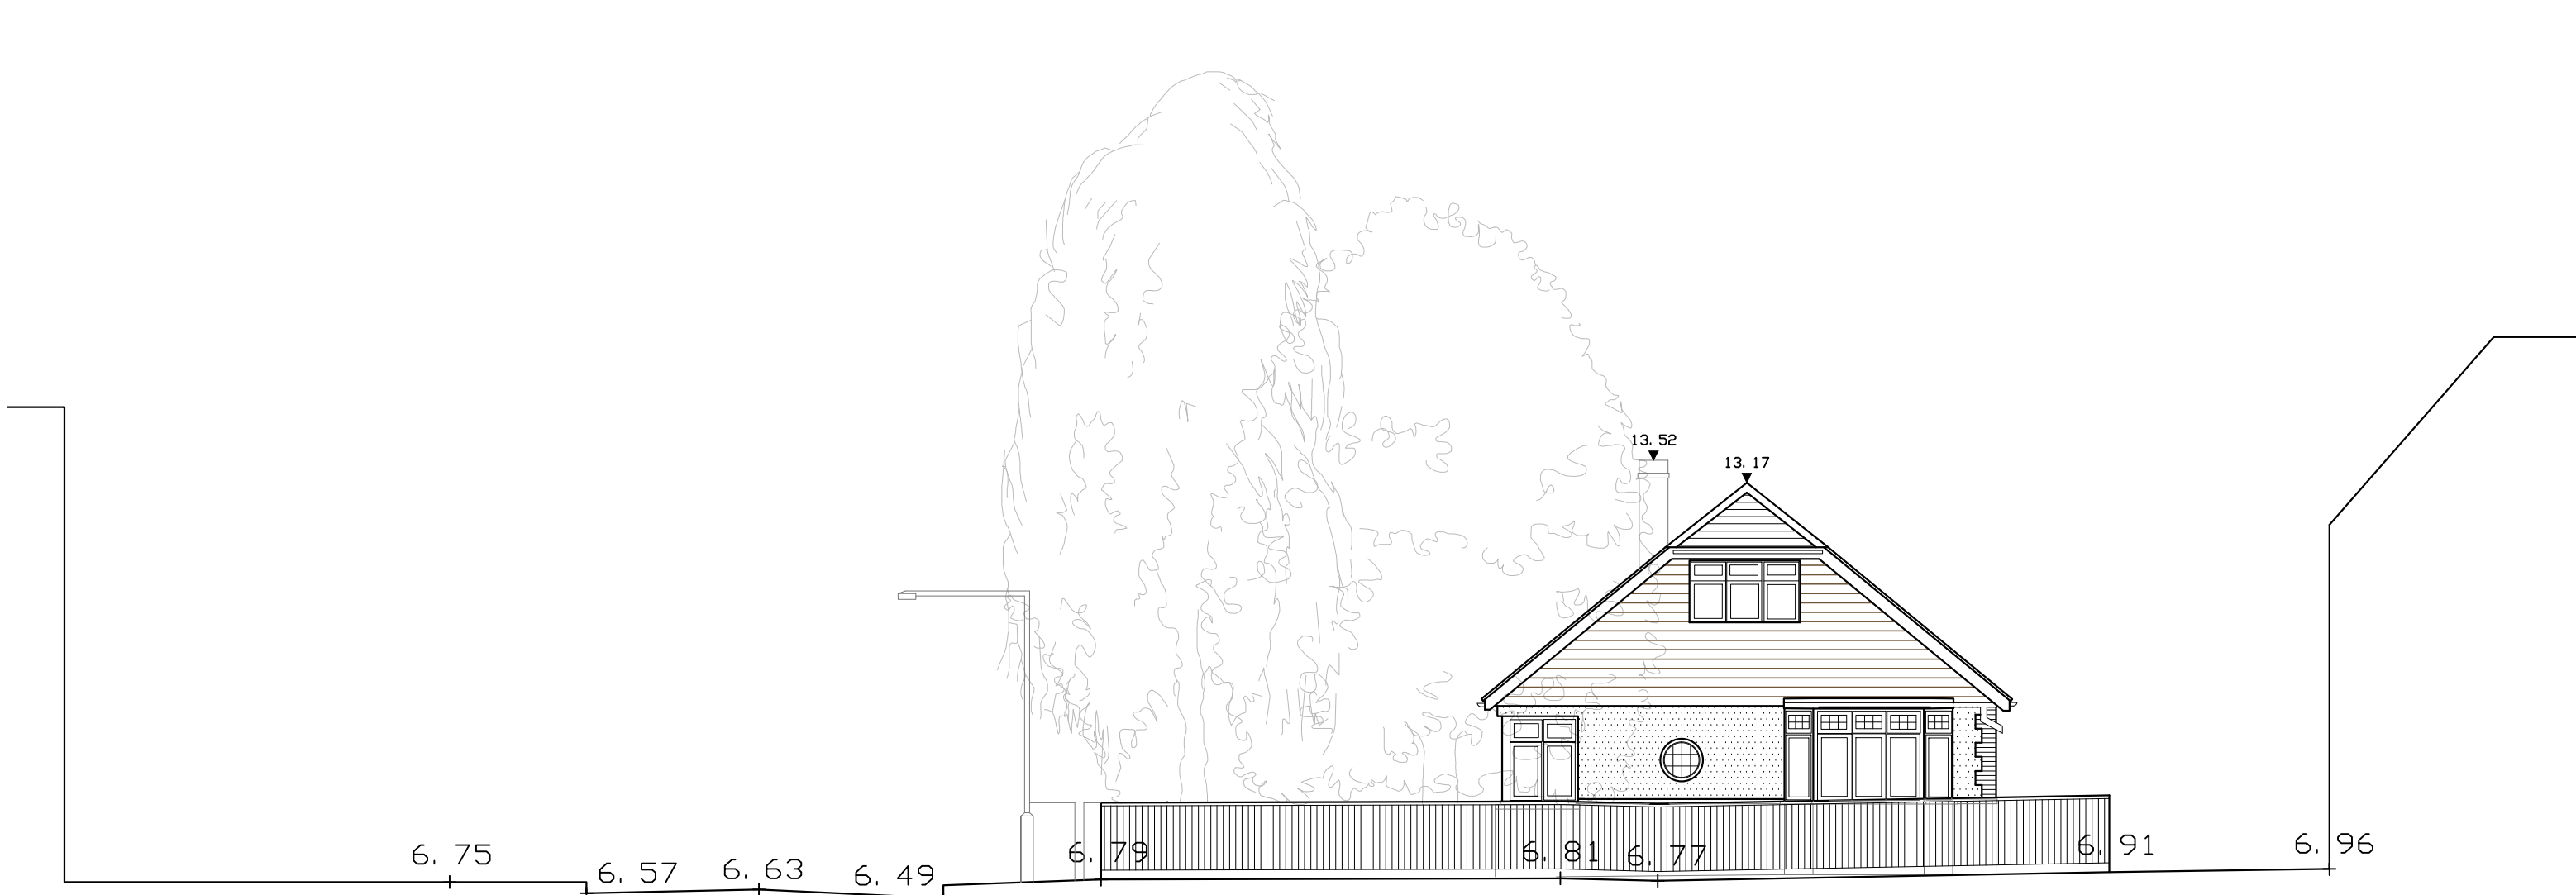

Existing East Street Elevation @ 1:100

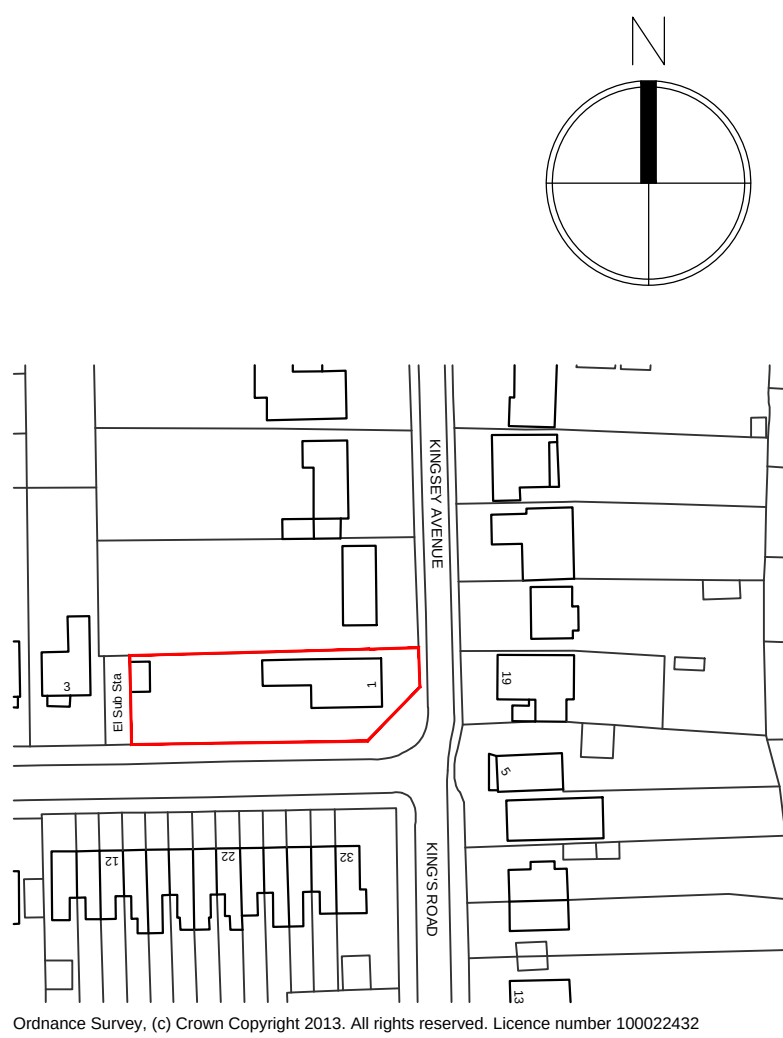

Location Plan 1:1250 @ A1

10 0 10 20 30 40 50 100m

1:1250

REV	DATE	AMENDMENT	DRAWN

hd
architects

Helyer Davies Architects Ltd
1 The Old Flour Mill,
Emsworth, PO10 7BT
01243 370 715

www.hdarchitects.co.uk mail@hdarchitects.co.uk

CLIENT
Mr Jonathan Cunison

PROJECT
1 Kingsley Avenue
Emsworth,
Hampshire,
PO10 7HP.

DRAWING
Existing

SCALE
Various

DATE Feb 2014

DRAWN TD

DRAWING NUMBER
13133/PL01

REVISION