

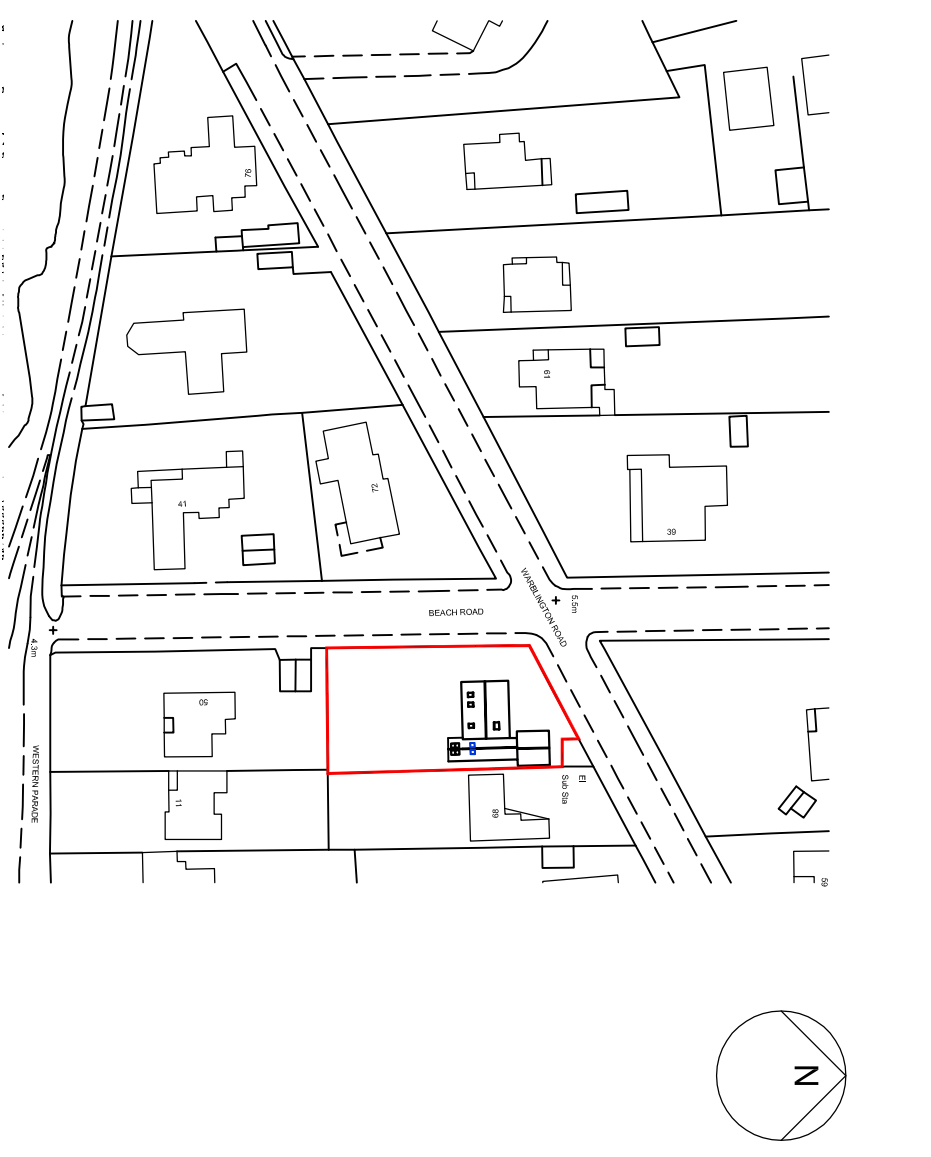
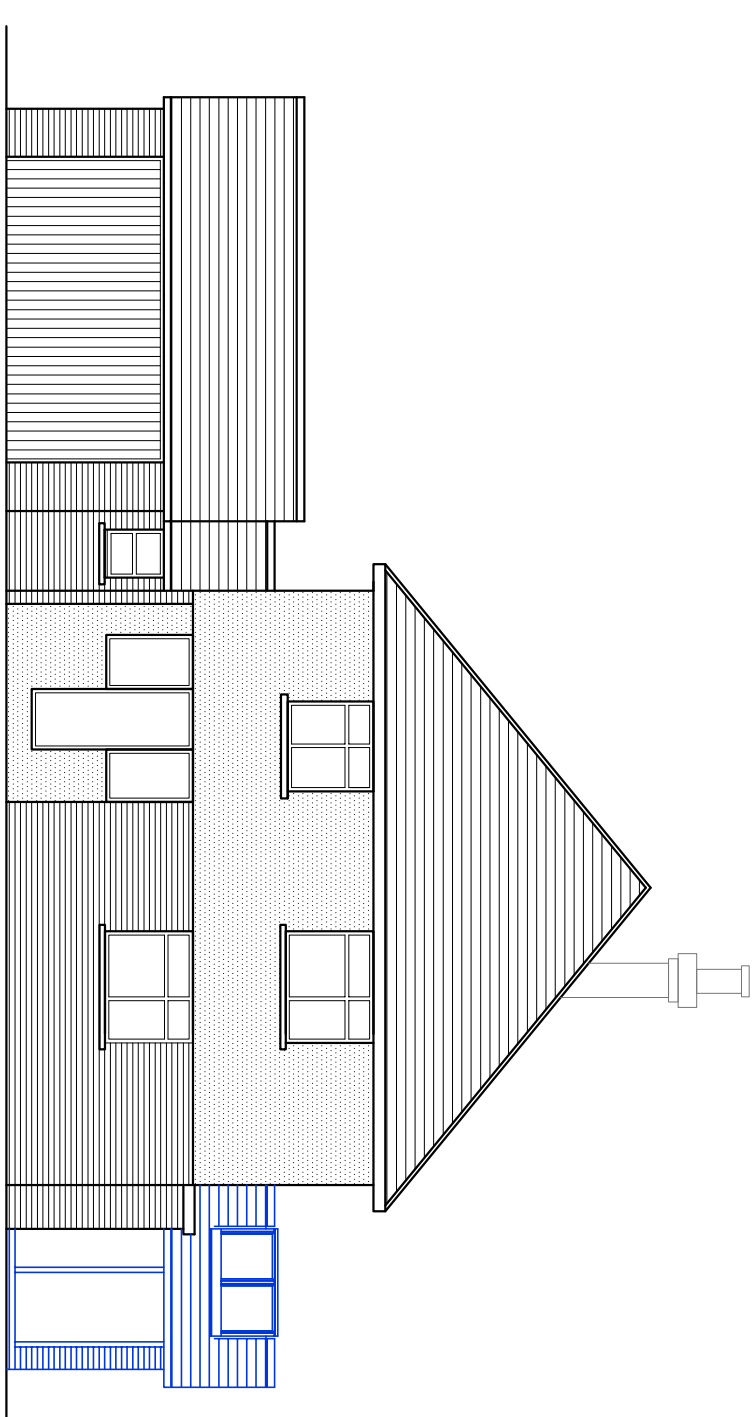
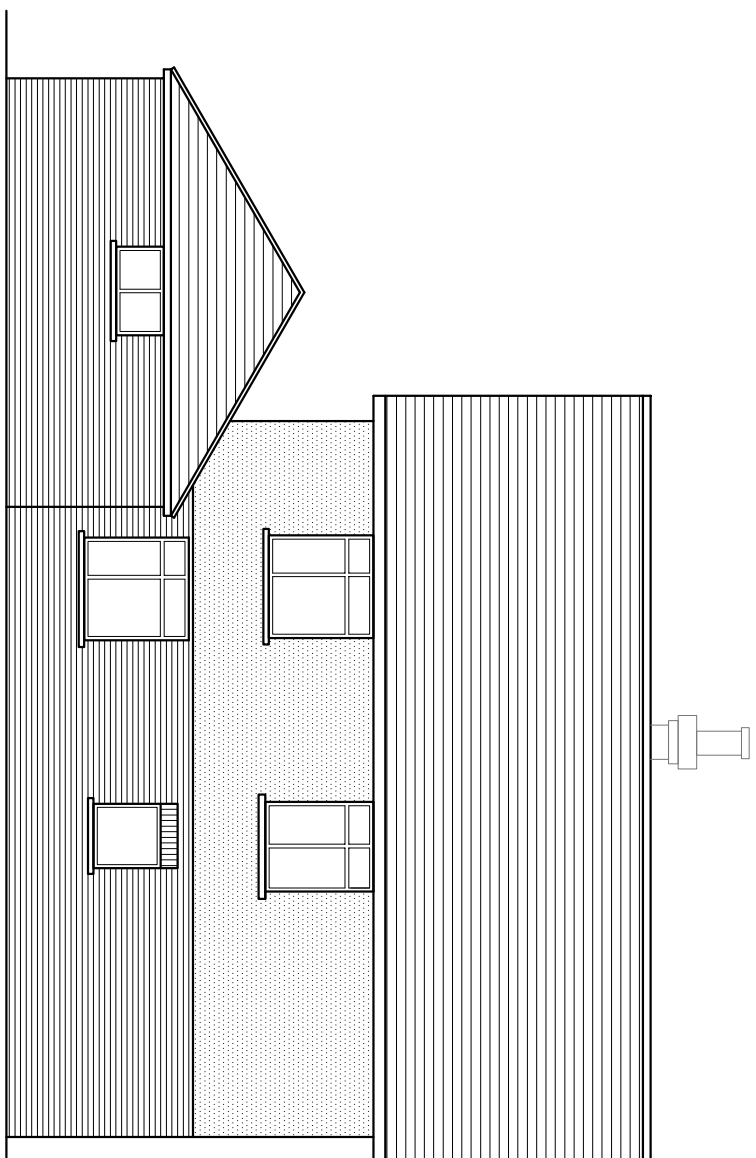
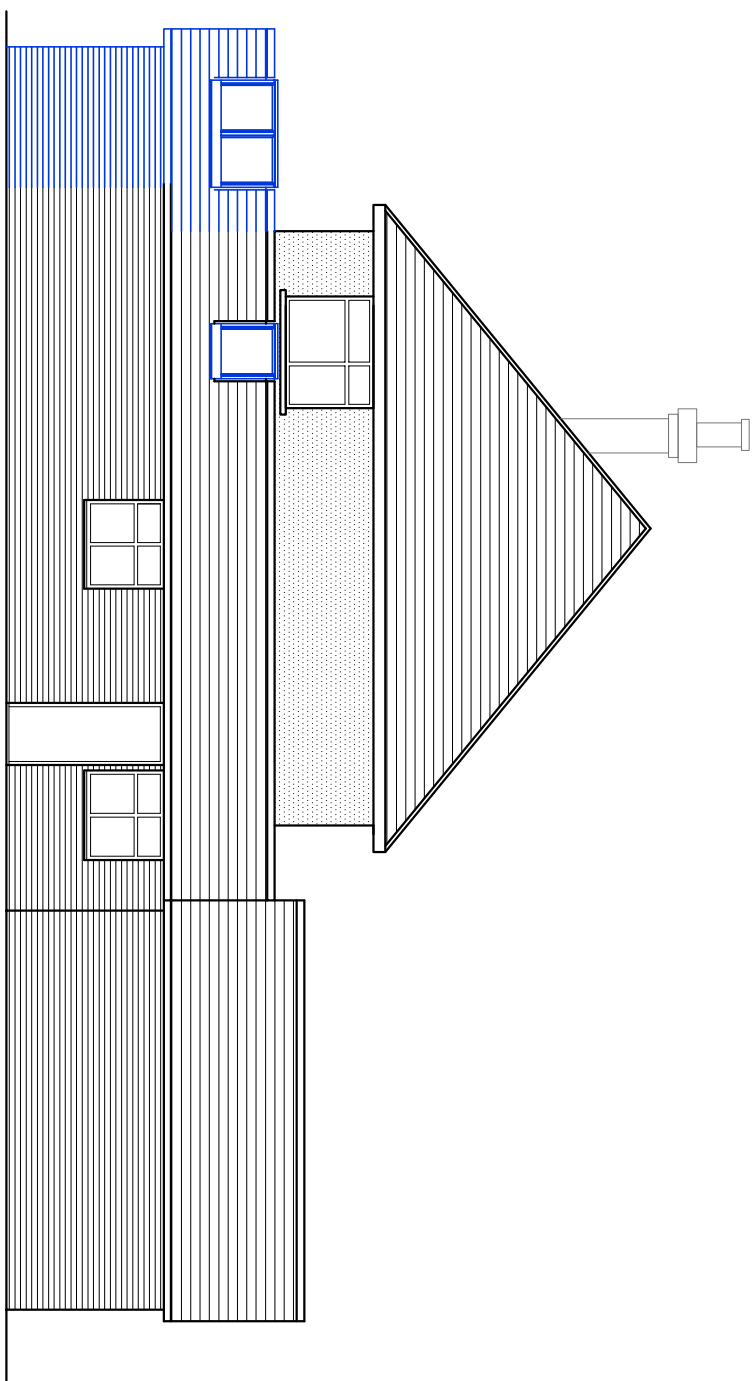
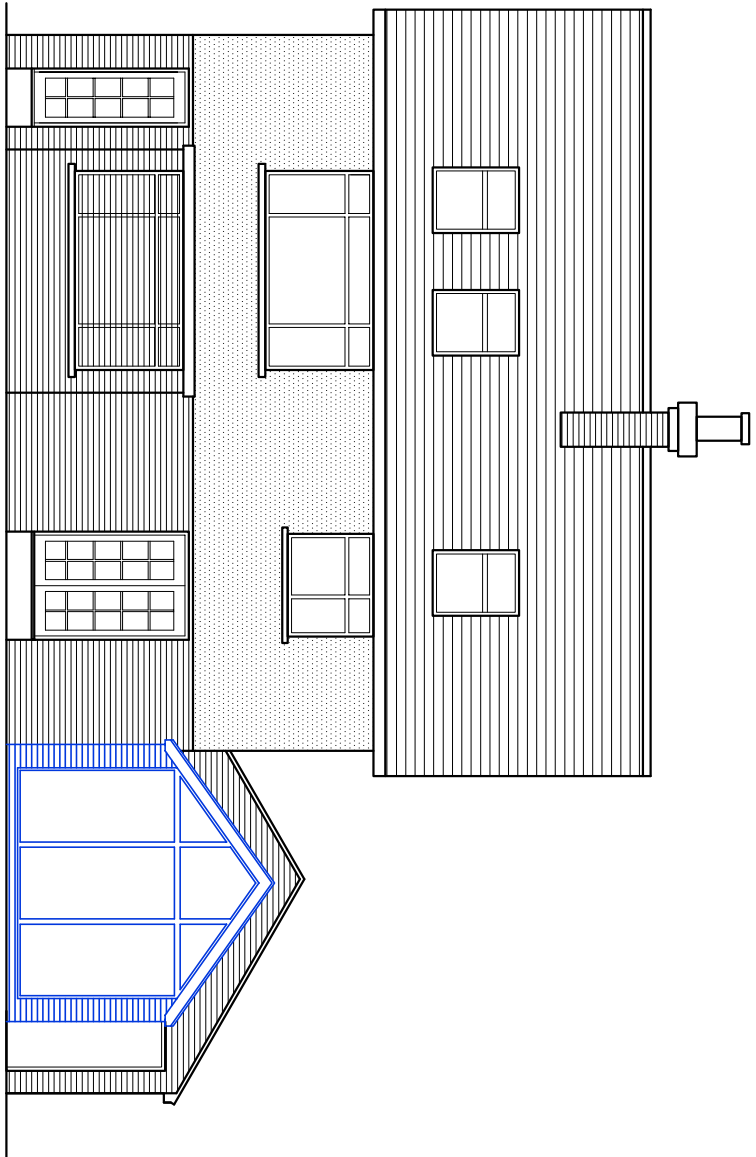
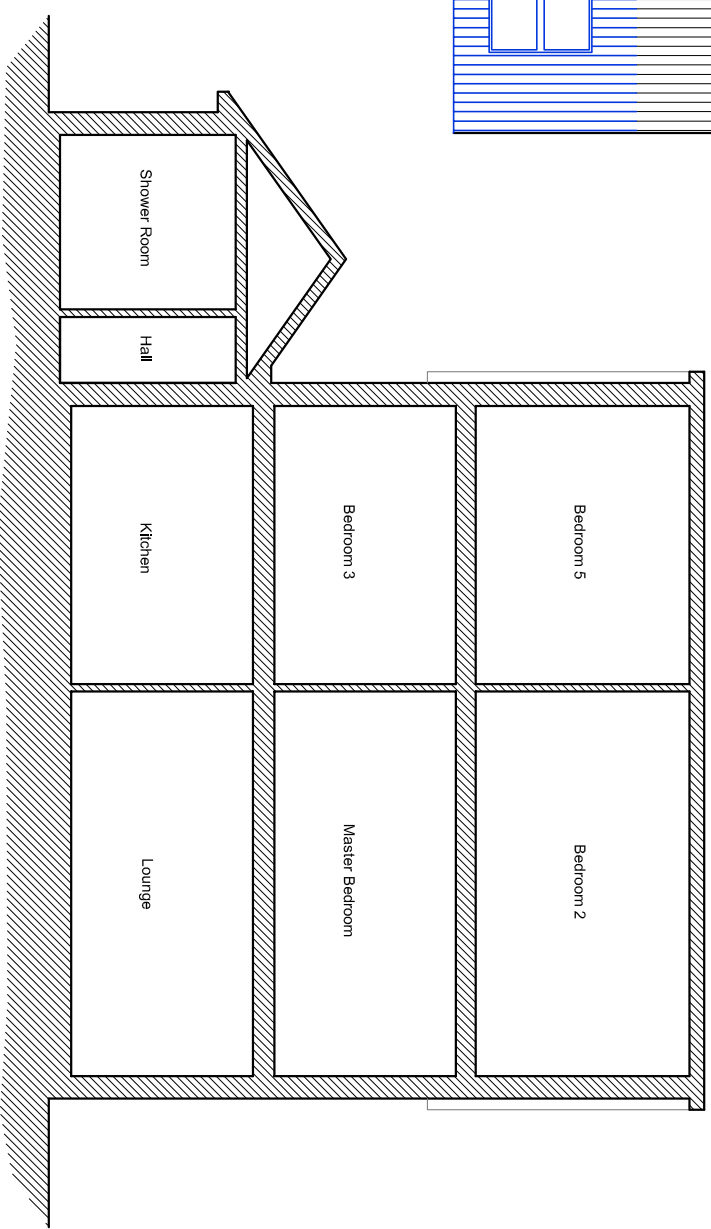
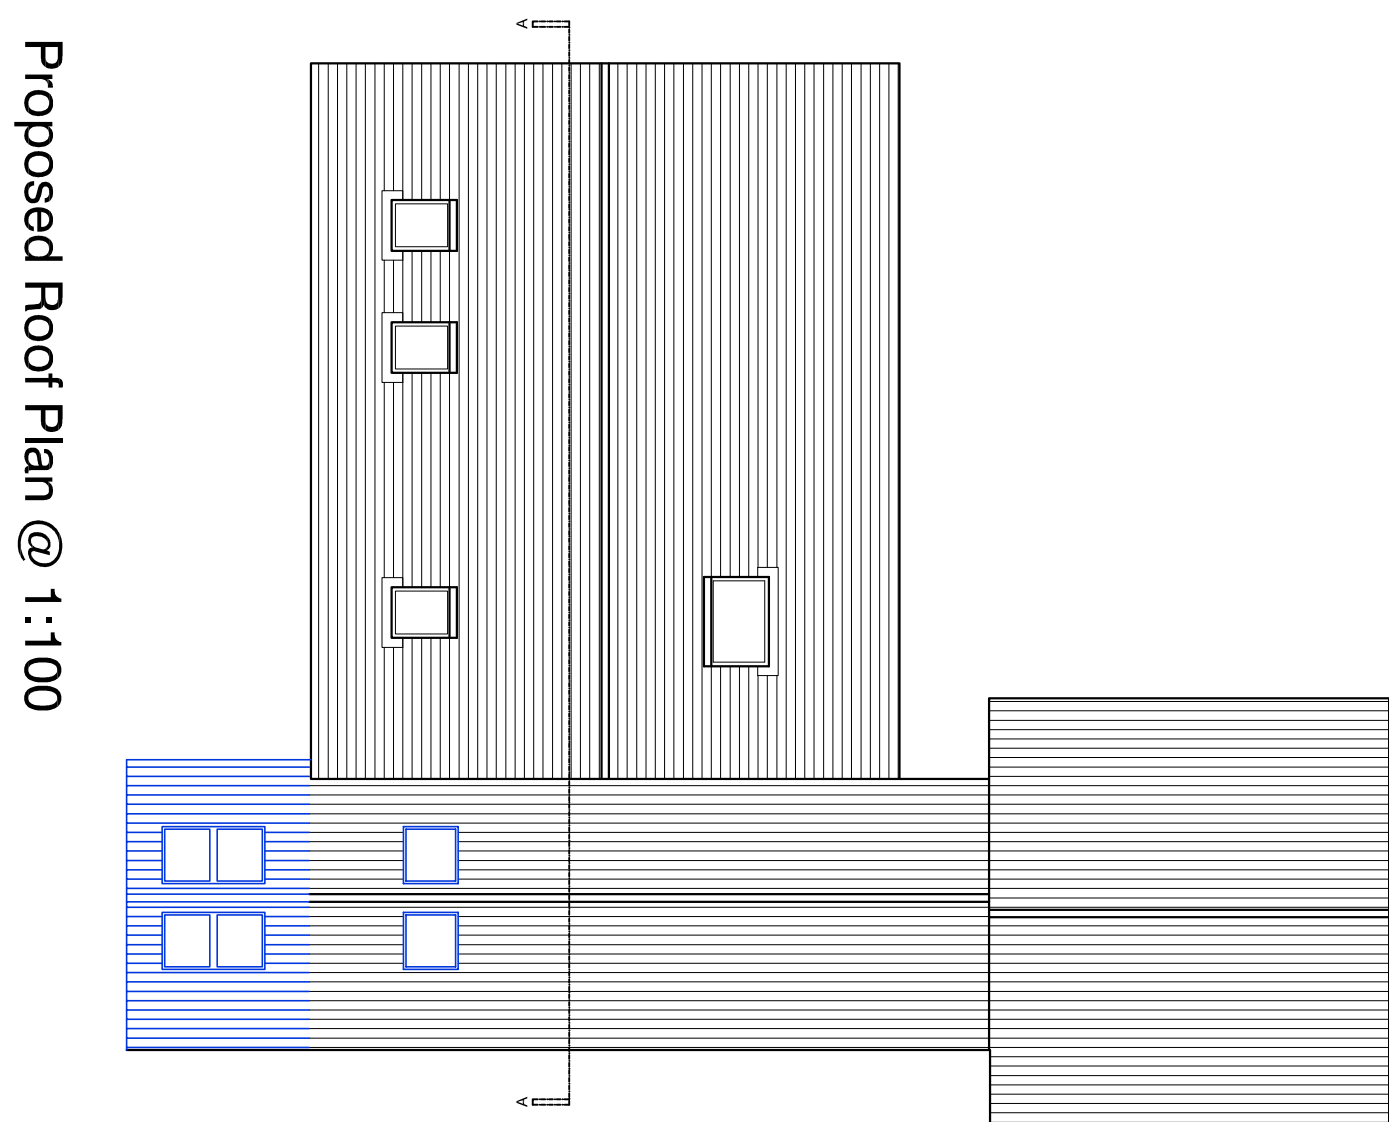
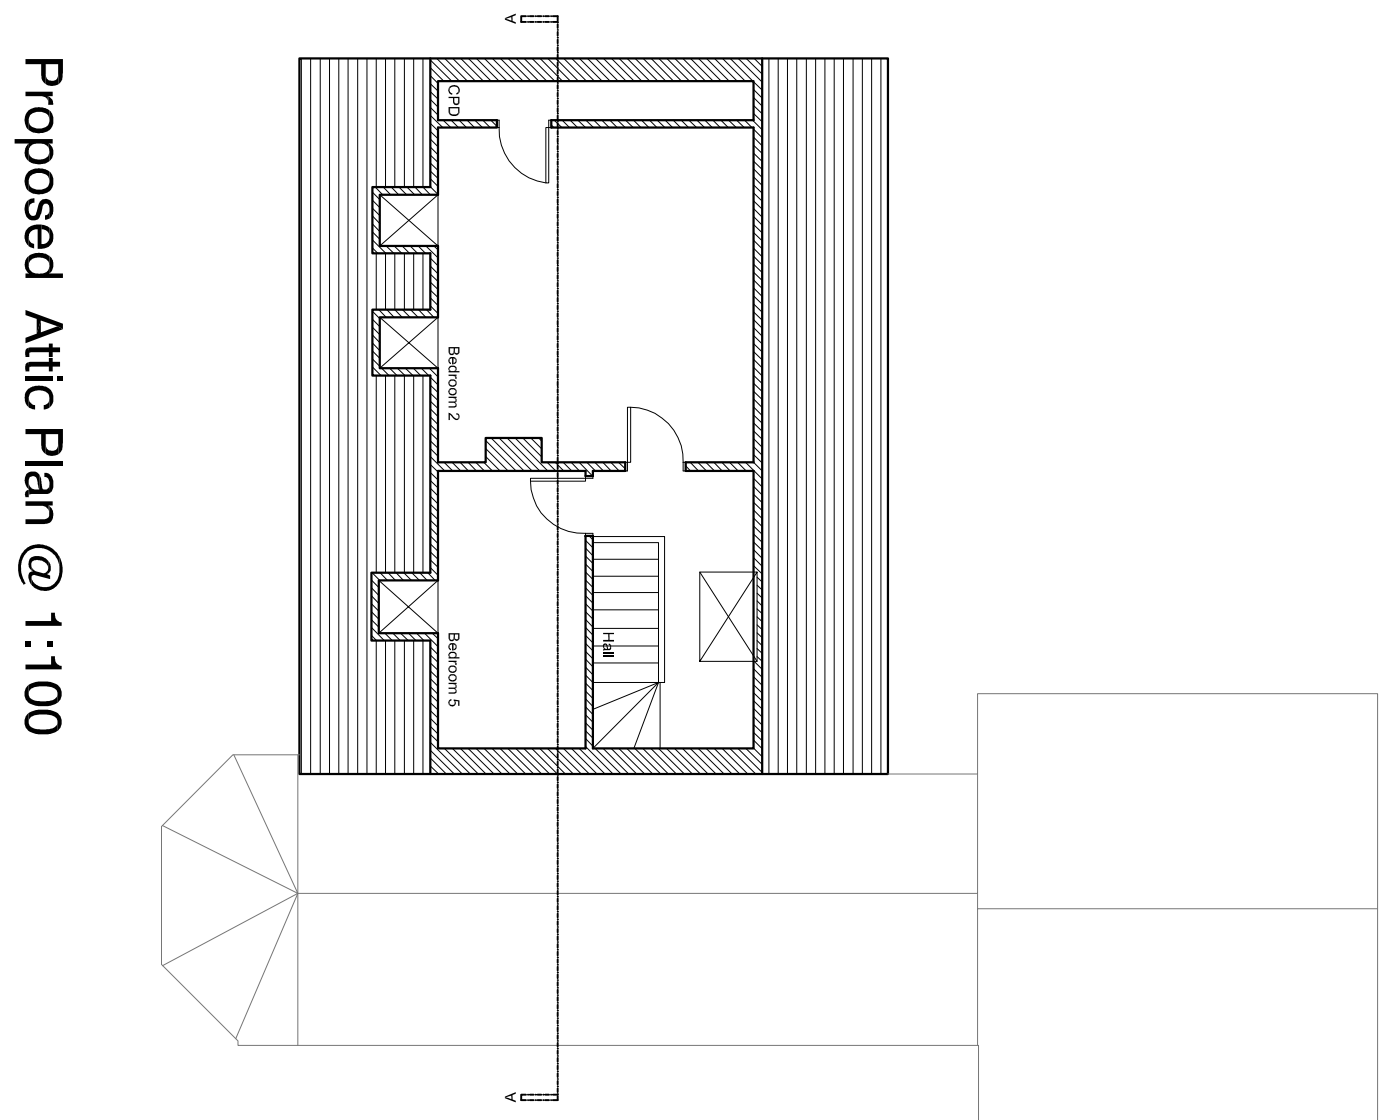
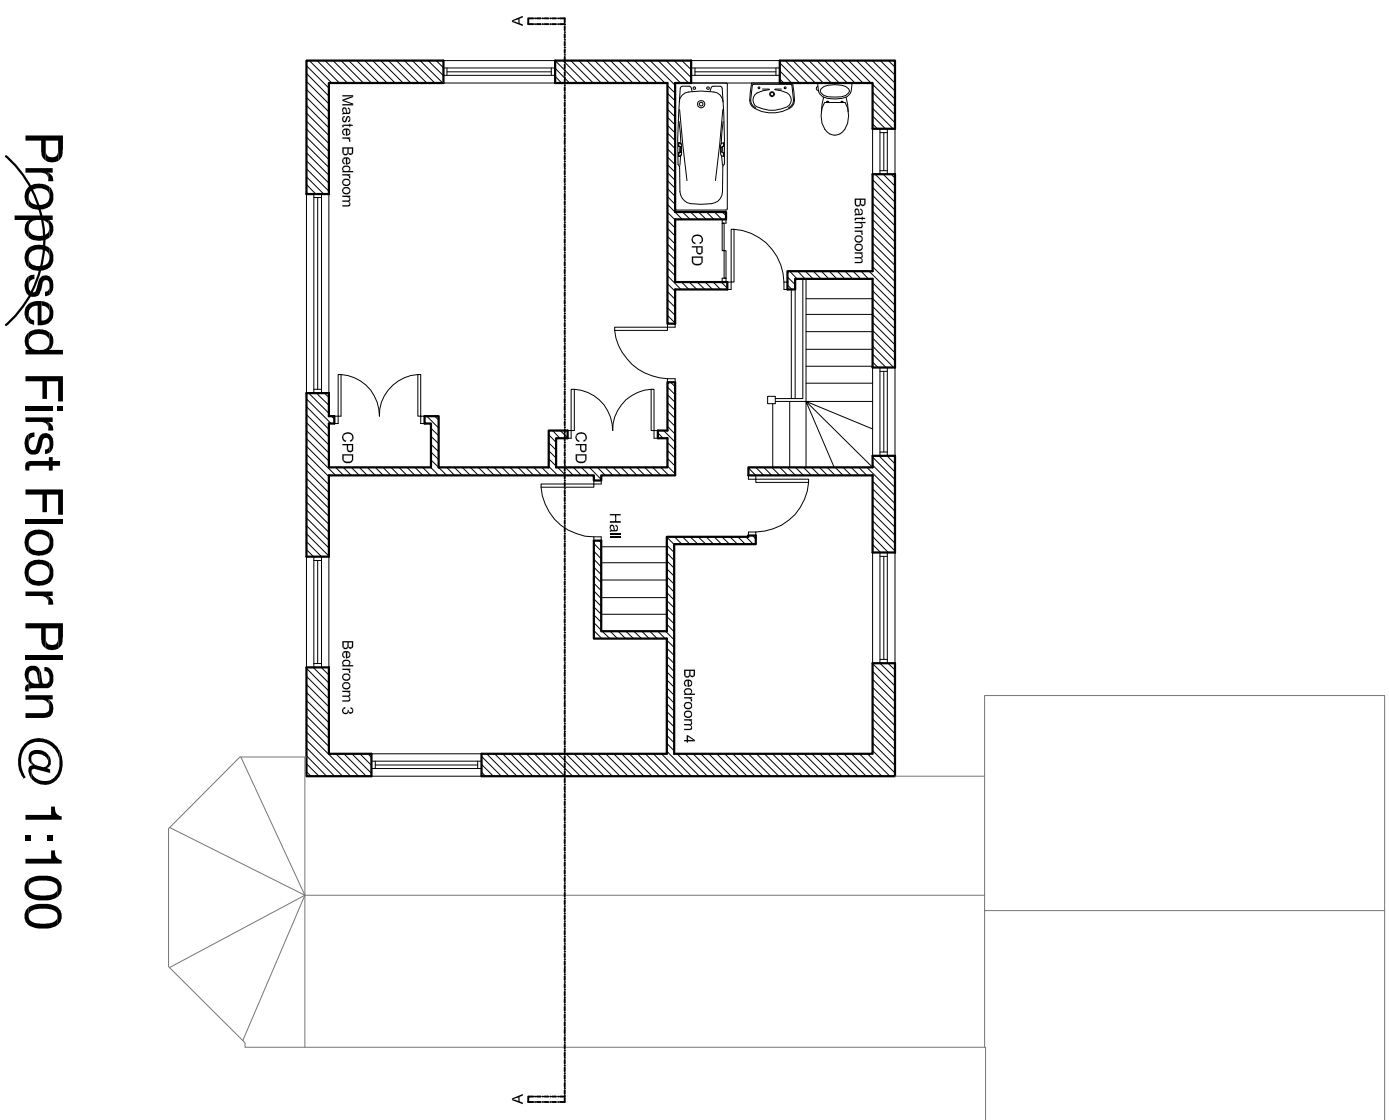


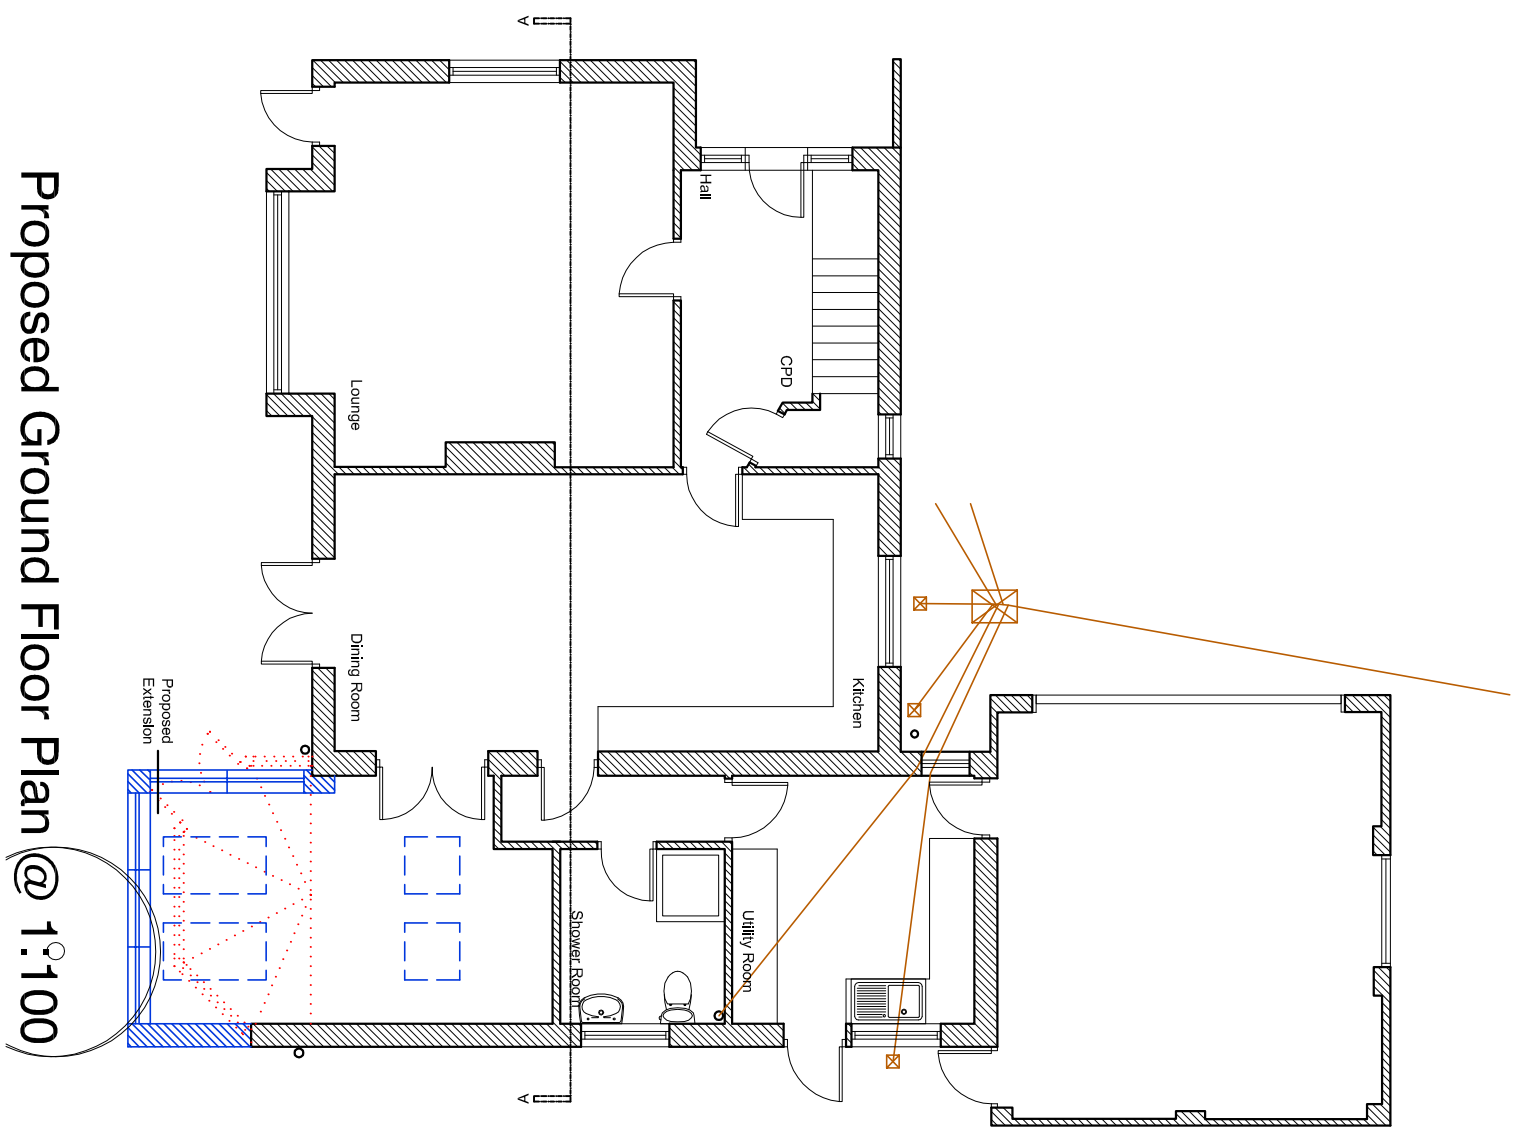

Proposed Site Plan @ 1:1250
Ordnance Survey (c) Crown Copyright 2014.
All rights reserved. Licence number 100022432

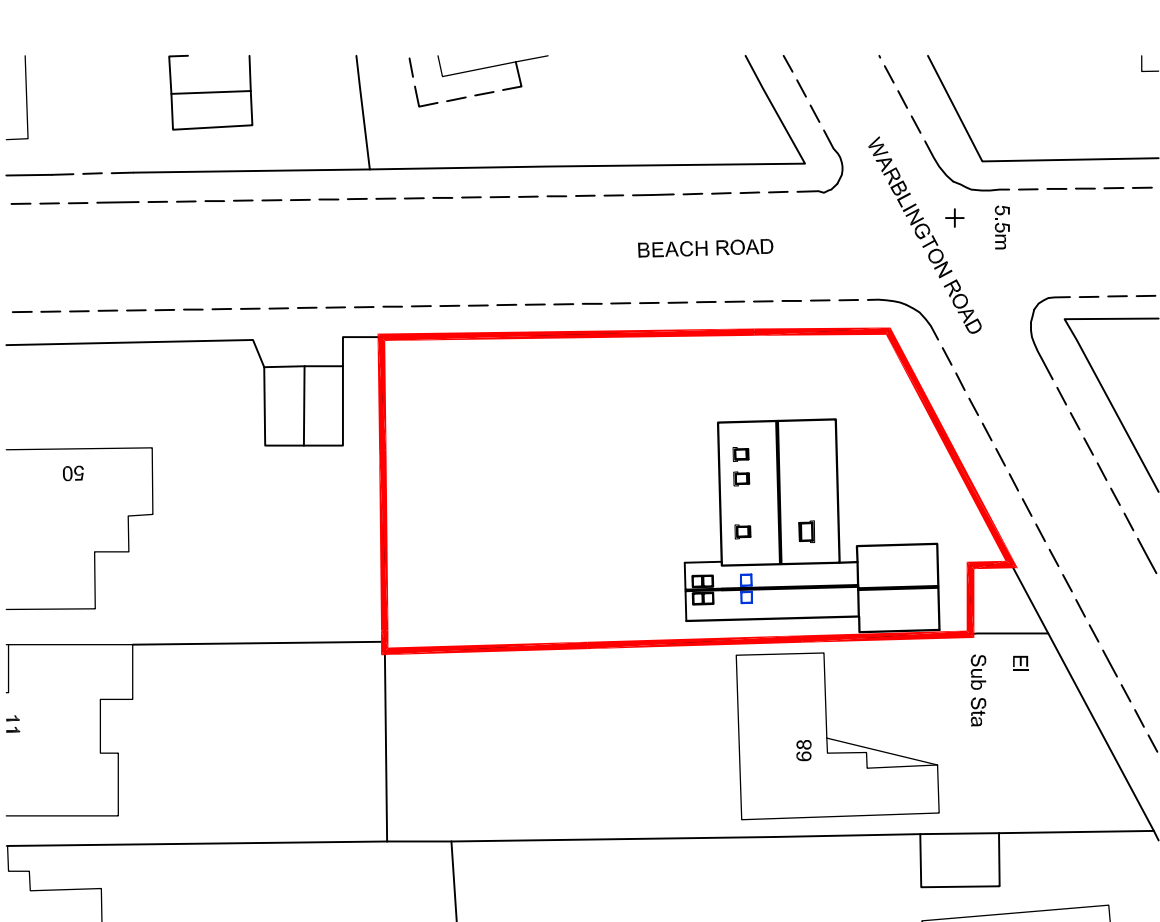

Proposed Site Block Plan @ 1:500

NOTES:
Dimensions to be checked on site before commencing work. Any discrepancies shall be reported to the architect immediately. Do not scale from these drawings except for planning purposes. Use figured dimensions only.
Where applicable this drawing is to be read in conjunction with other consultants' drawings.
All drawings to be read in conjunction with specification and all other drawings including structural engineer and mechanical and electrical drawings / specification

REV	DATE	AMENDMENT	T/LOG	DRAWN
A	5.2.14	Drawing Revised Following Meeting with Client		

hd architects
Hayter Davies Architects Ltd
The Old Post Mill
St Leonards-on-Sea, East Sussex
TN38 9JH
01243 370 715
mail@hdaarchitects.co.uk

CLIENT
Ann Bond

PROJECT
52 Beach Road
St Leonards-on-Sea, East Sussex
TN38 9JH
PO10 7YR

DRAWING
Proposed Arrangement

SCALE
1:500@A1
1:200@A1

DATE	January 2014	DRAWN	MH	REVISION
DRAWING NUMBER	1319702			B