



Amened,

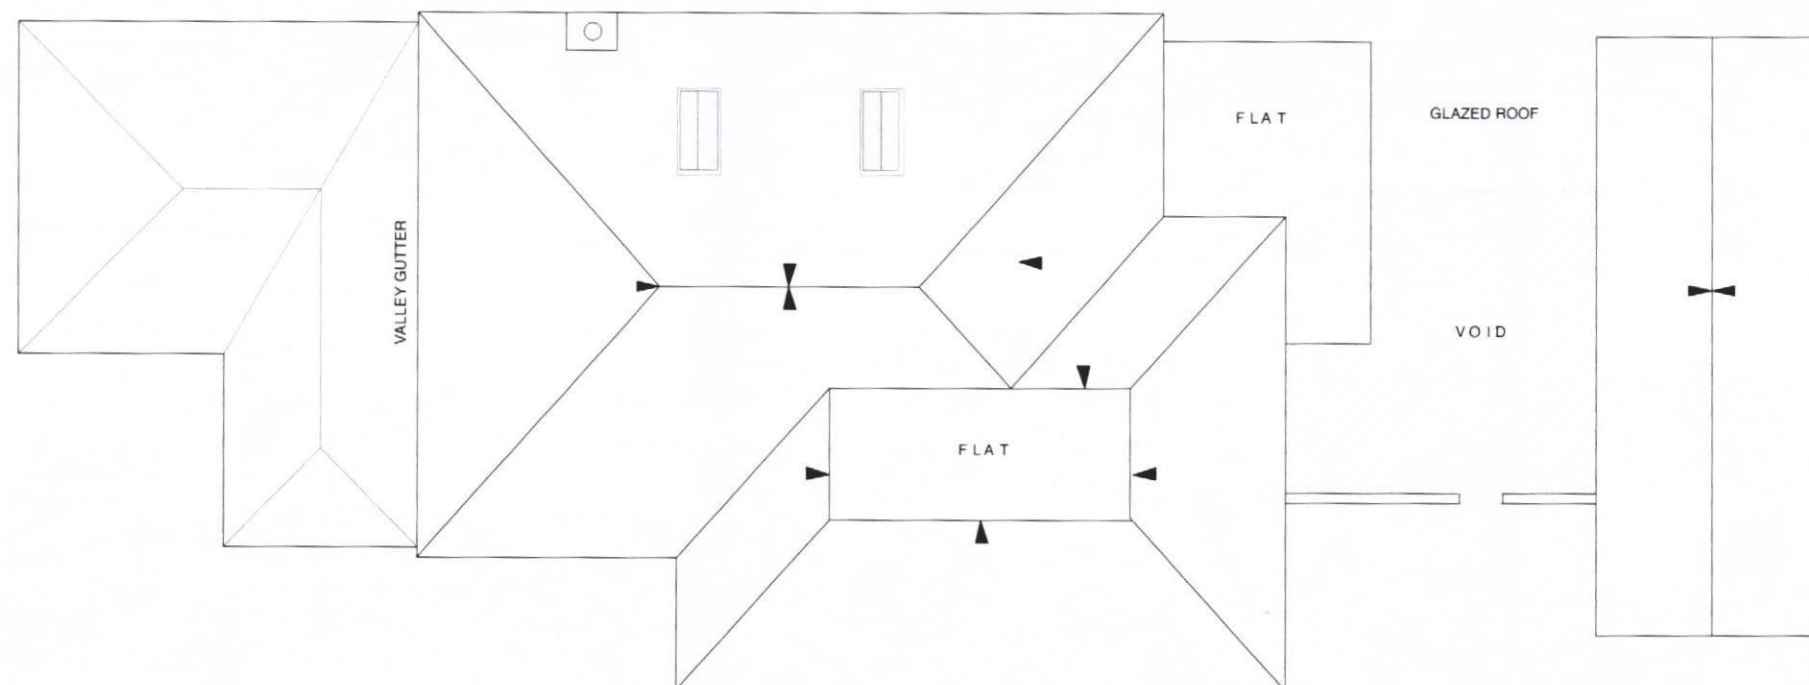

Proposed **Roof Plan** at 1:100 scale

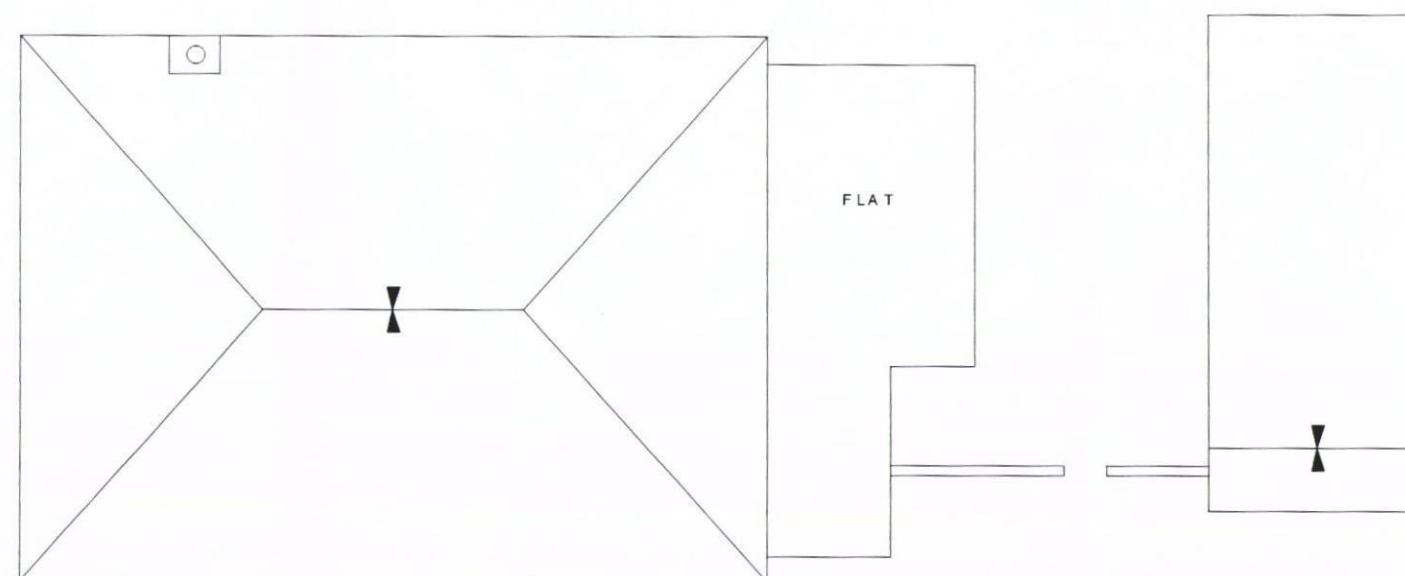

Existing **Roof Plan** at 1:100 scale


0m 1m 2m 3m
SCALE BAR @ 1: 100

NOTE SOME INFO PROVIDED BY THIRD PARTY, INTERIOR NOT FULLY SURVEYED,
ALL DIMENSIONS TO BE CHECKED ON SITE. THESE ARE NOT SURVEY DRAWINGS


CLIENT	Mrs D Patrick	DRAWING	004 Existing & Proposed Roof Plans		NOTES Drawings are not to be scaled except for planning purposes. Room dimensions are approximate. All dimensions to be checked on site. All dimensions in mm's. Drawings are subject to local authority approval. Drawings are subject to engineers design/ specification/ approval.	CORINTHIAN ARCHITECTURAL DESIGN 8 Davys Court, Funtington, Chichester, West Sussex. PO18 9LG 01243 576 078 > contact@corinthianad.co.uk > www.corinthianad.co.uk
SITE	1 Waterloo Close, Waterlooville, Hants	REVISION		STATUS		
PROJECT	Proposed Extensions & Alterations	DATE	16 10 13	SCALE		
					1: 100 @ A3	




Proposed NORTH EAST (**Front**) Elevation at 1:100 scale

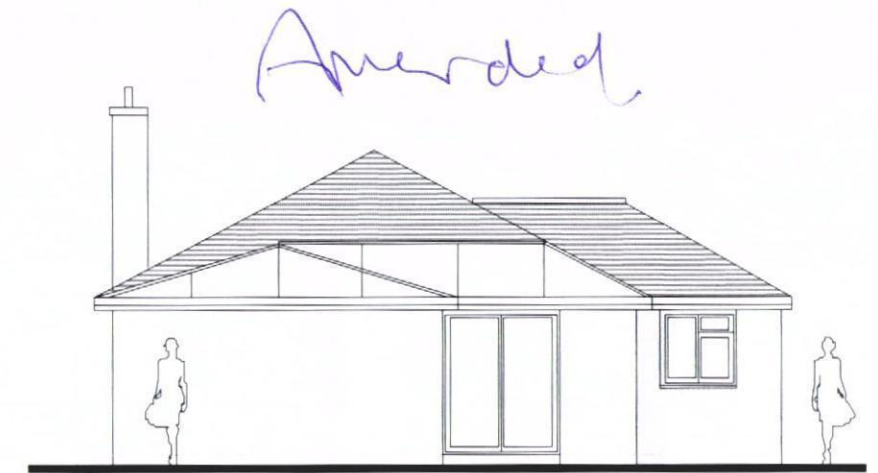

Proposed SOUTH EAST (**Side**) Elevation at 1:100 scale

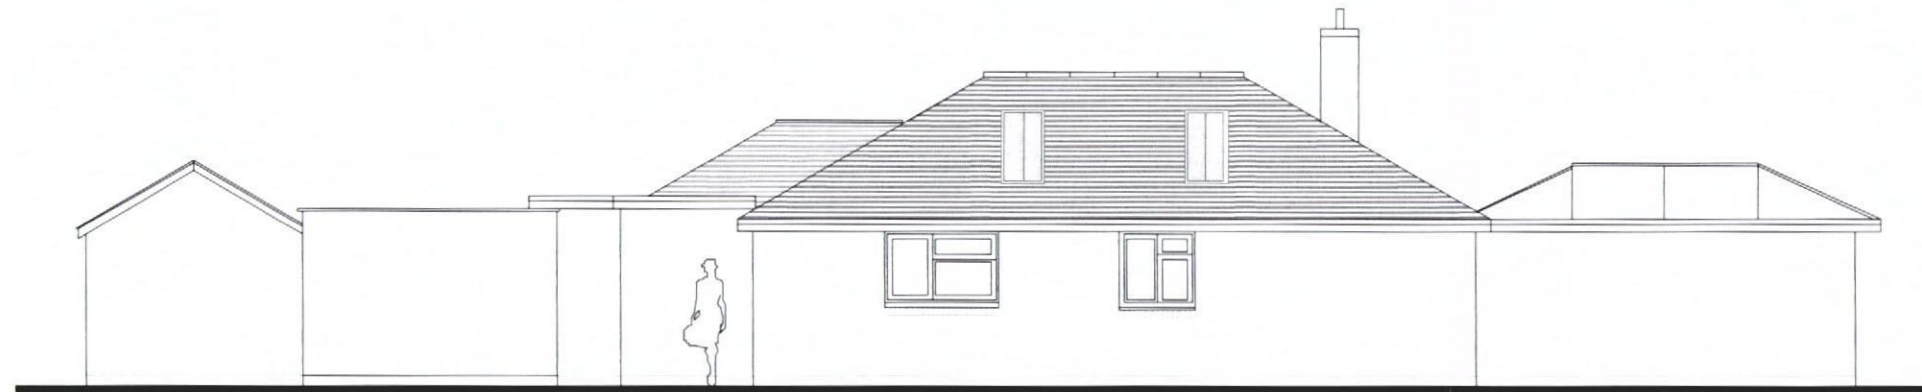


Proposed SOUTH WEST (**Rear**) Elevation at 1:100 scale

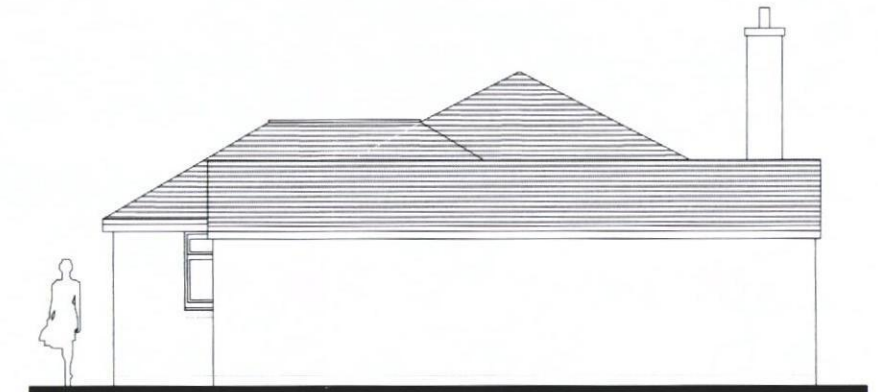

Proposed NORTH WEST (**Side**) Elevation at 1:100 scale

NOTE SOME INFO PROVIDED BY THIRD PARTY, INTERIOR NOT FULLY SURVEYED.
ALL DIMENSIONS TO BE CHECKED ON SITE. THESE ARE NOT SURVEY DRAWINGS

 

CLIENT	Mrs D Patrick	DRAWING	003 Proposed Elevations	NOTES Drawings are not to be scaled except for planning purposes. Room dimensions are approximate. All dimensions to be checked on site. All dimensions in mm's. Drawings are subject to local authority approval. Drawings are subject to engineers design/ specification/ approval.	CORINTHIAN ARCHITECTURAL DESIGN 8 Davys Court, Funtington, Chichester, West Sussex. PO18 9LG 01243 576 078 > contact@corinthianad.co.uk > www.corinthianad.co.uk
SITE	1 Waterloo Close, Waterlooville, Hants	REVISION			
PROJECT	Proposed Extensions & Alterations	DATE	16 10 13		
				STATUS	PL
				SCALE	1: 100 @ A3




© Crown Copyright and database rights 2013 Ordnance Survey 100048957. The representation of road, track or path is no evidence of a boundary or right of way. The representation of features as lines is no evidence of a property boundary.

Supplied by: www.ukmapcentre.com
Serial Number: 29228
Centre Coordinates: 467751.111370
Production Date: 24 May 2013 12:32

1 WATERLOO CLOSE, WATERLOOVILLE, PO8 8QJ

Location Plan at 1:1250 scale

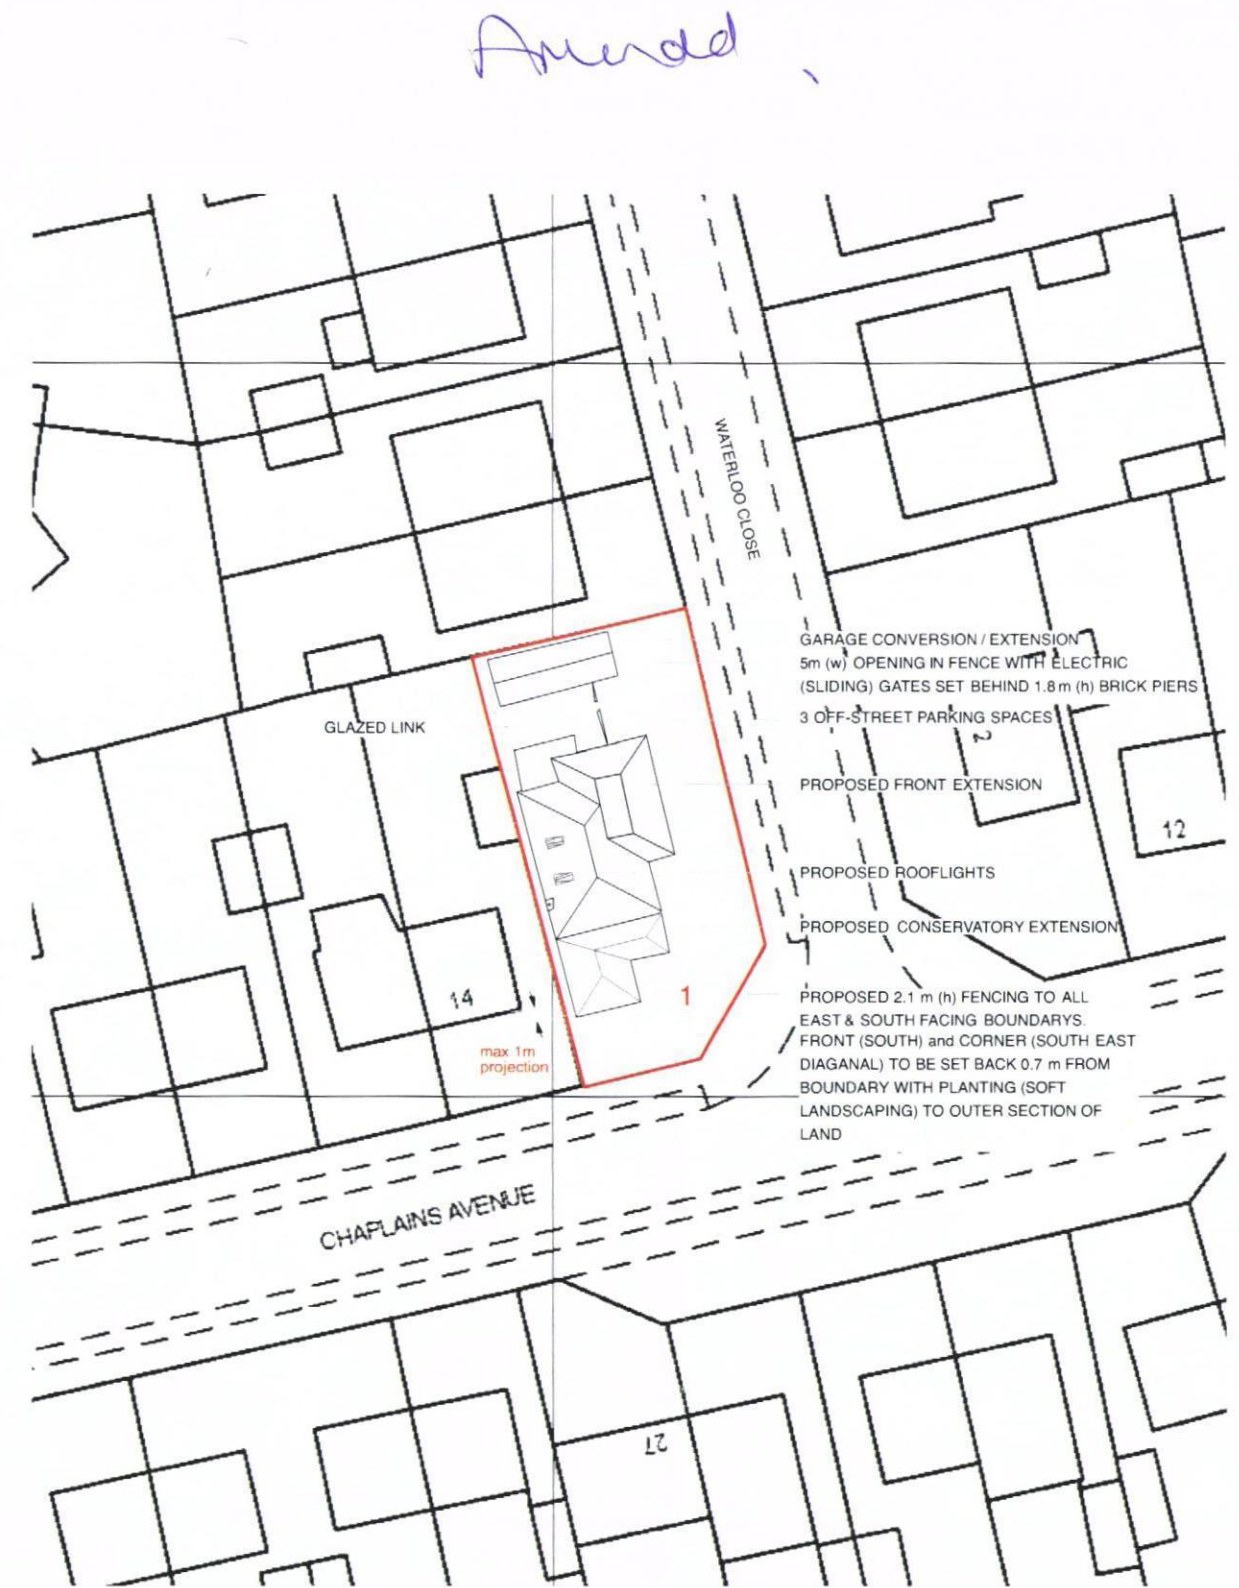


0m 5m 10m 15m




SCALE BAR @ 1:500

Site Plan at 1:500 scale

Proposed **Ground Floor Plan** at 1:100 scale

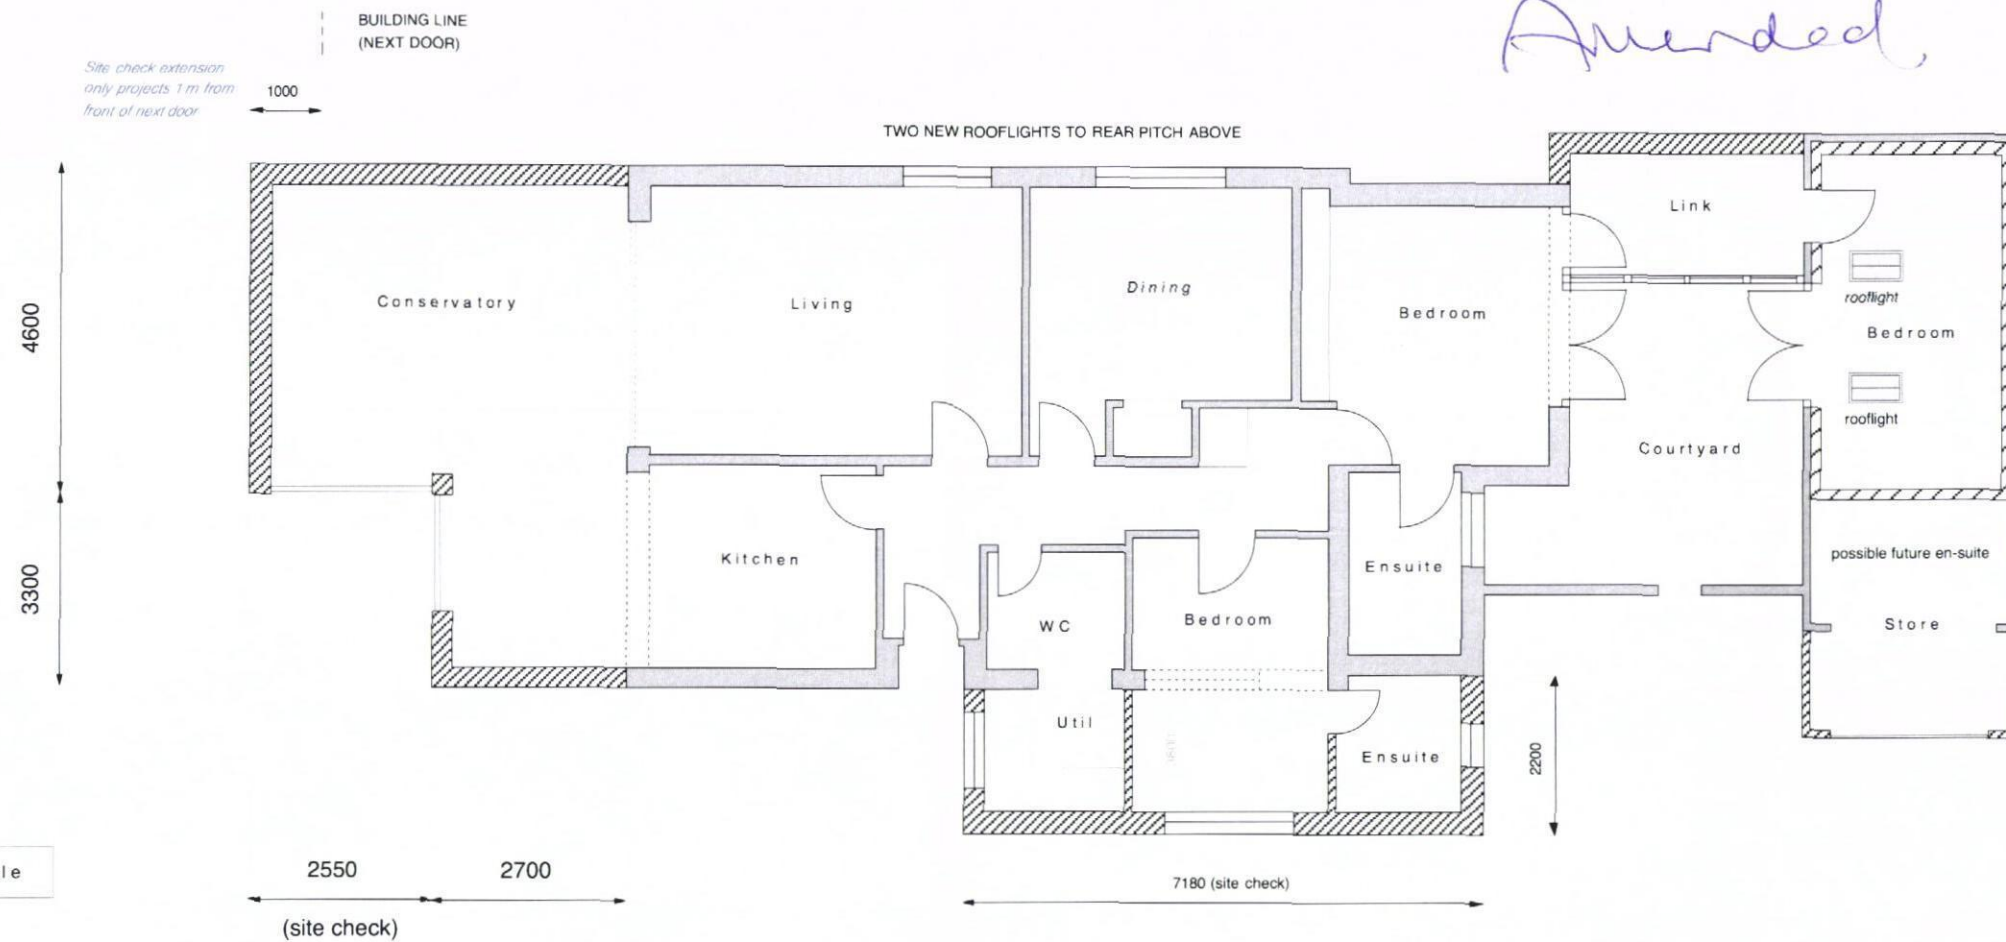

Existing **Ground Floor Plan** at 1:100 scale

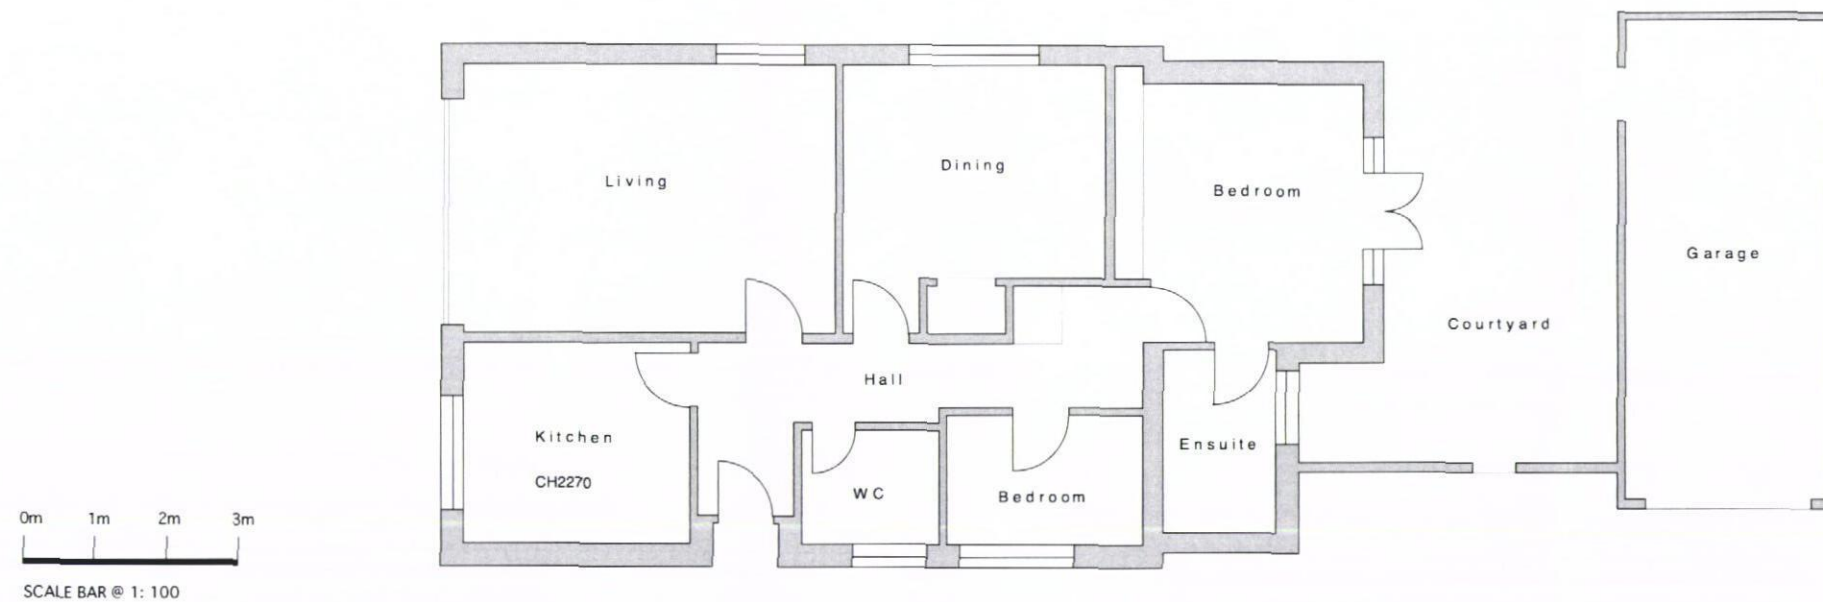

NOTE SOME INFO PROVIDED BY THIRD PARTY, INTERIOR NOT FULLY SURVEYED.
ALL DIMENSIONS TO BE CHECKED ON SITE. THESE ARE NOT SURVEY DRAWINGS

CLIENT	Mrs D Patrick	DRAWING	001 Existing & Proposed Floor Plans	NOTES	CORINTHIAN ARCHITECTURAL DESIGN 8 Davys Court, Funtington, Chichester, West Sussex. PO18 9LG 01243 576 078 > contact@corinthianad.co.uk > www.corinthianad.co.uk
SITE	1 Waterloo Close, Waterlooville, Hants	REVISION		Drawings are not to be scaled except for planning purposes. Room dimensions are approximate. All dimensions to be checked on site. All dimensions in mm's. Drawings are subject to local authority approval. Drawings are subject to engineers design/ specification/ approval.	
PROJECT	Proposed Extensions & Alterations	DATE	16 10 13	STATUS PL SCALE 1: 100 @ A3	